



www.autodesk.com/revit


Consultant	Address	Address	Address	Phone
------------	---------	---------	---------	-------

Consultant
Address
Address
Address
Phone

Consultant
Address
Address
Address
Phone

Consultant
Address
Address
Address
Phone

Consultant
Address
Address
Address
Phone

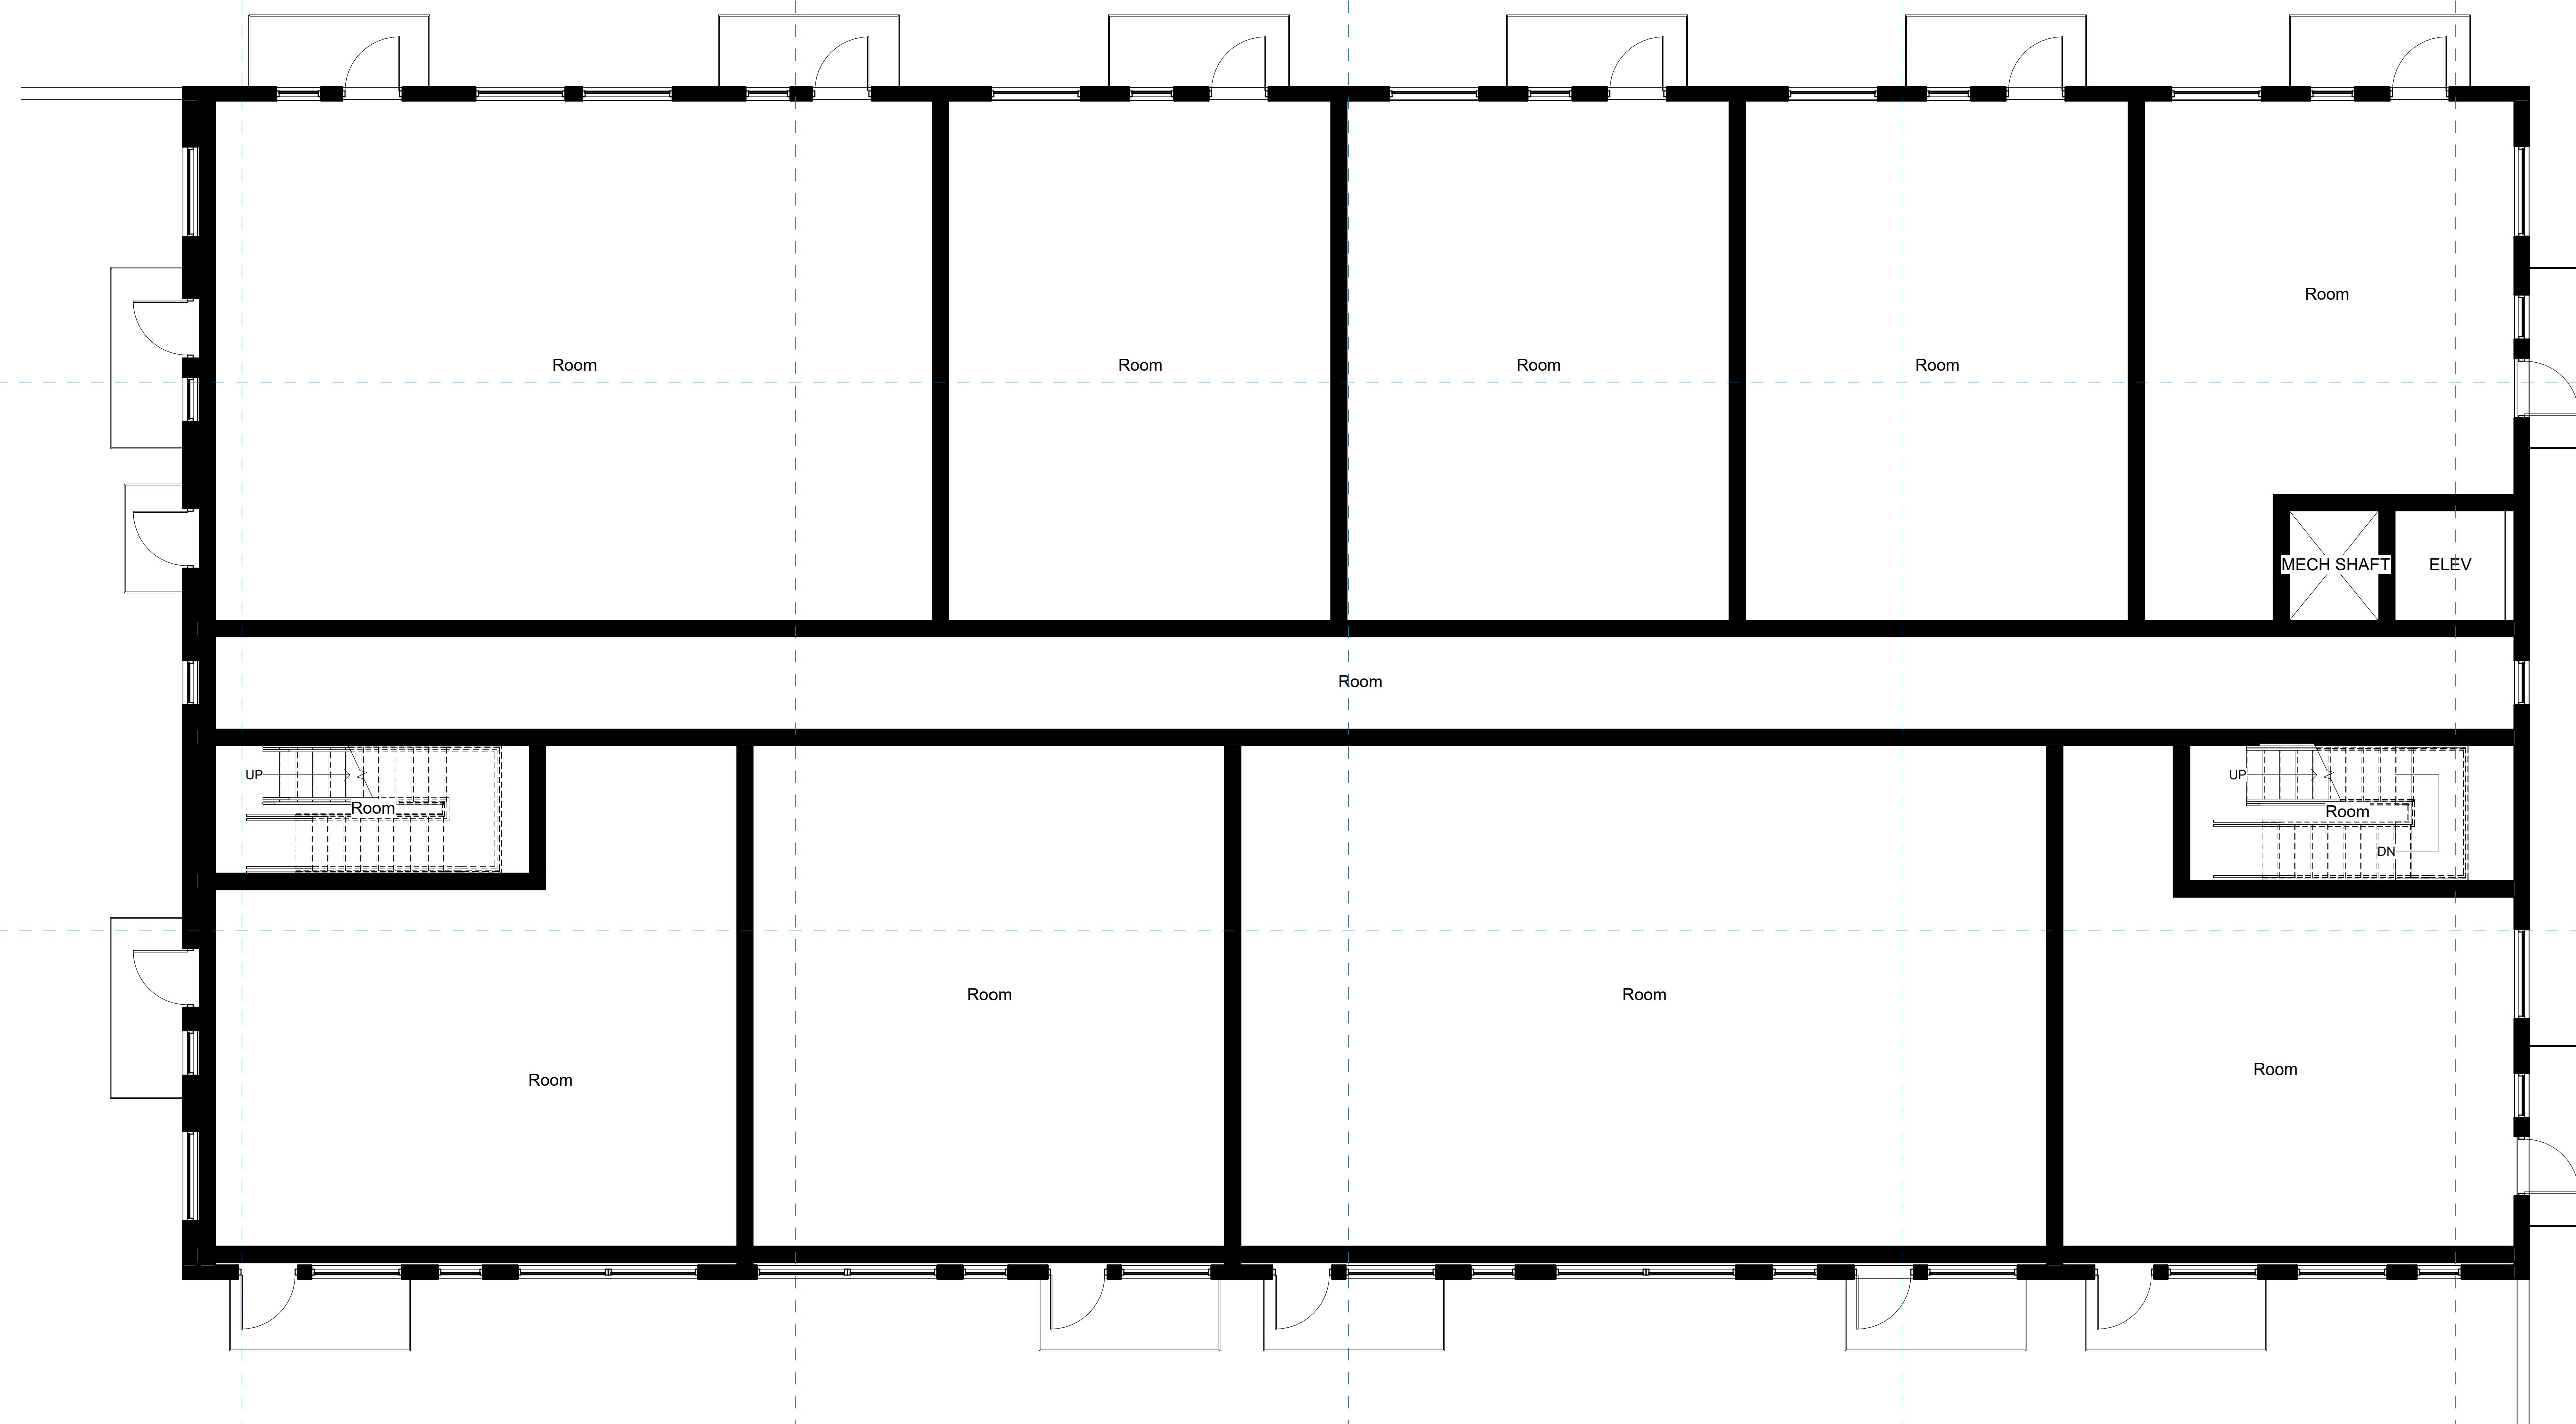

① B01-L00
3/16" = 1'-0"

[illegible]

Owner

Project Name

FLOOR PLAN LEVEL
1

Project Number	Project Number
Date	Issue Date
Drawn By	Author
Checked By	Checker

A-01

Scale	$3/16" = 1'-0"$
-------	-----------------



www.autodesk.com/revit


Consultant
Address
Address
Address
Phone

Consultant
Address
Address
Address
Phone

Consultant
Address
Address
Address
Phone

Consultant
Address
Address
Address
Phone

Consultant
Address
Address
Address
Phone

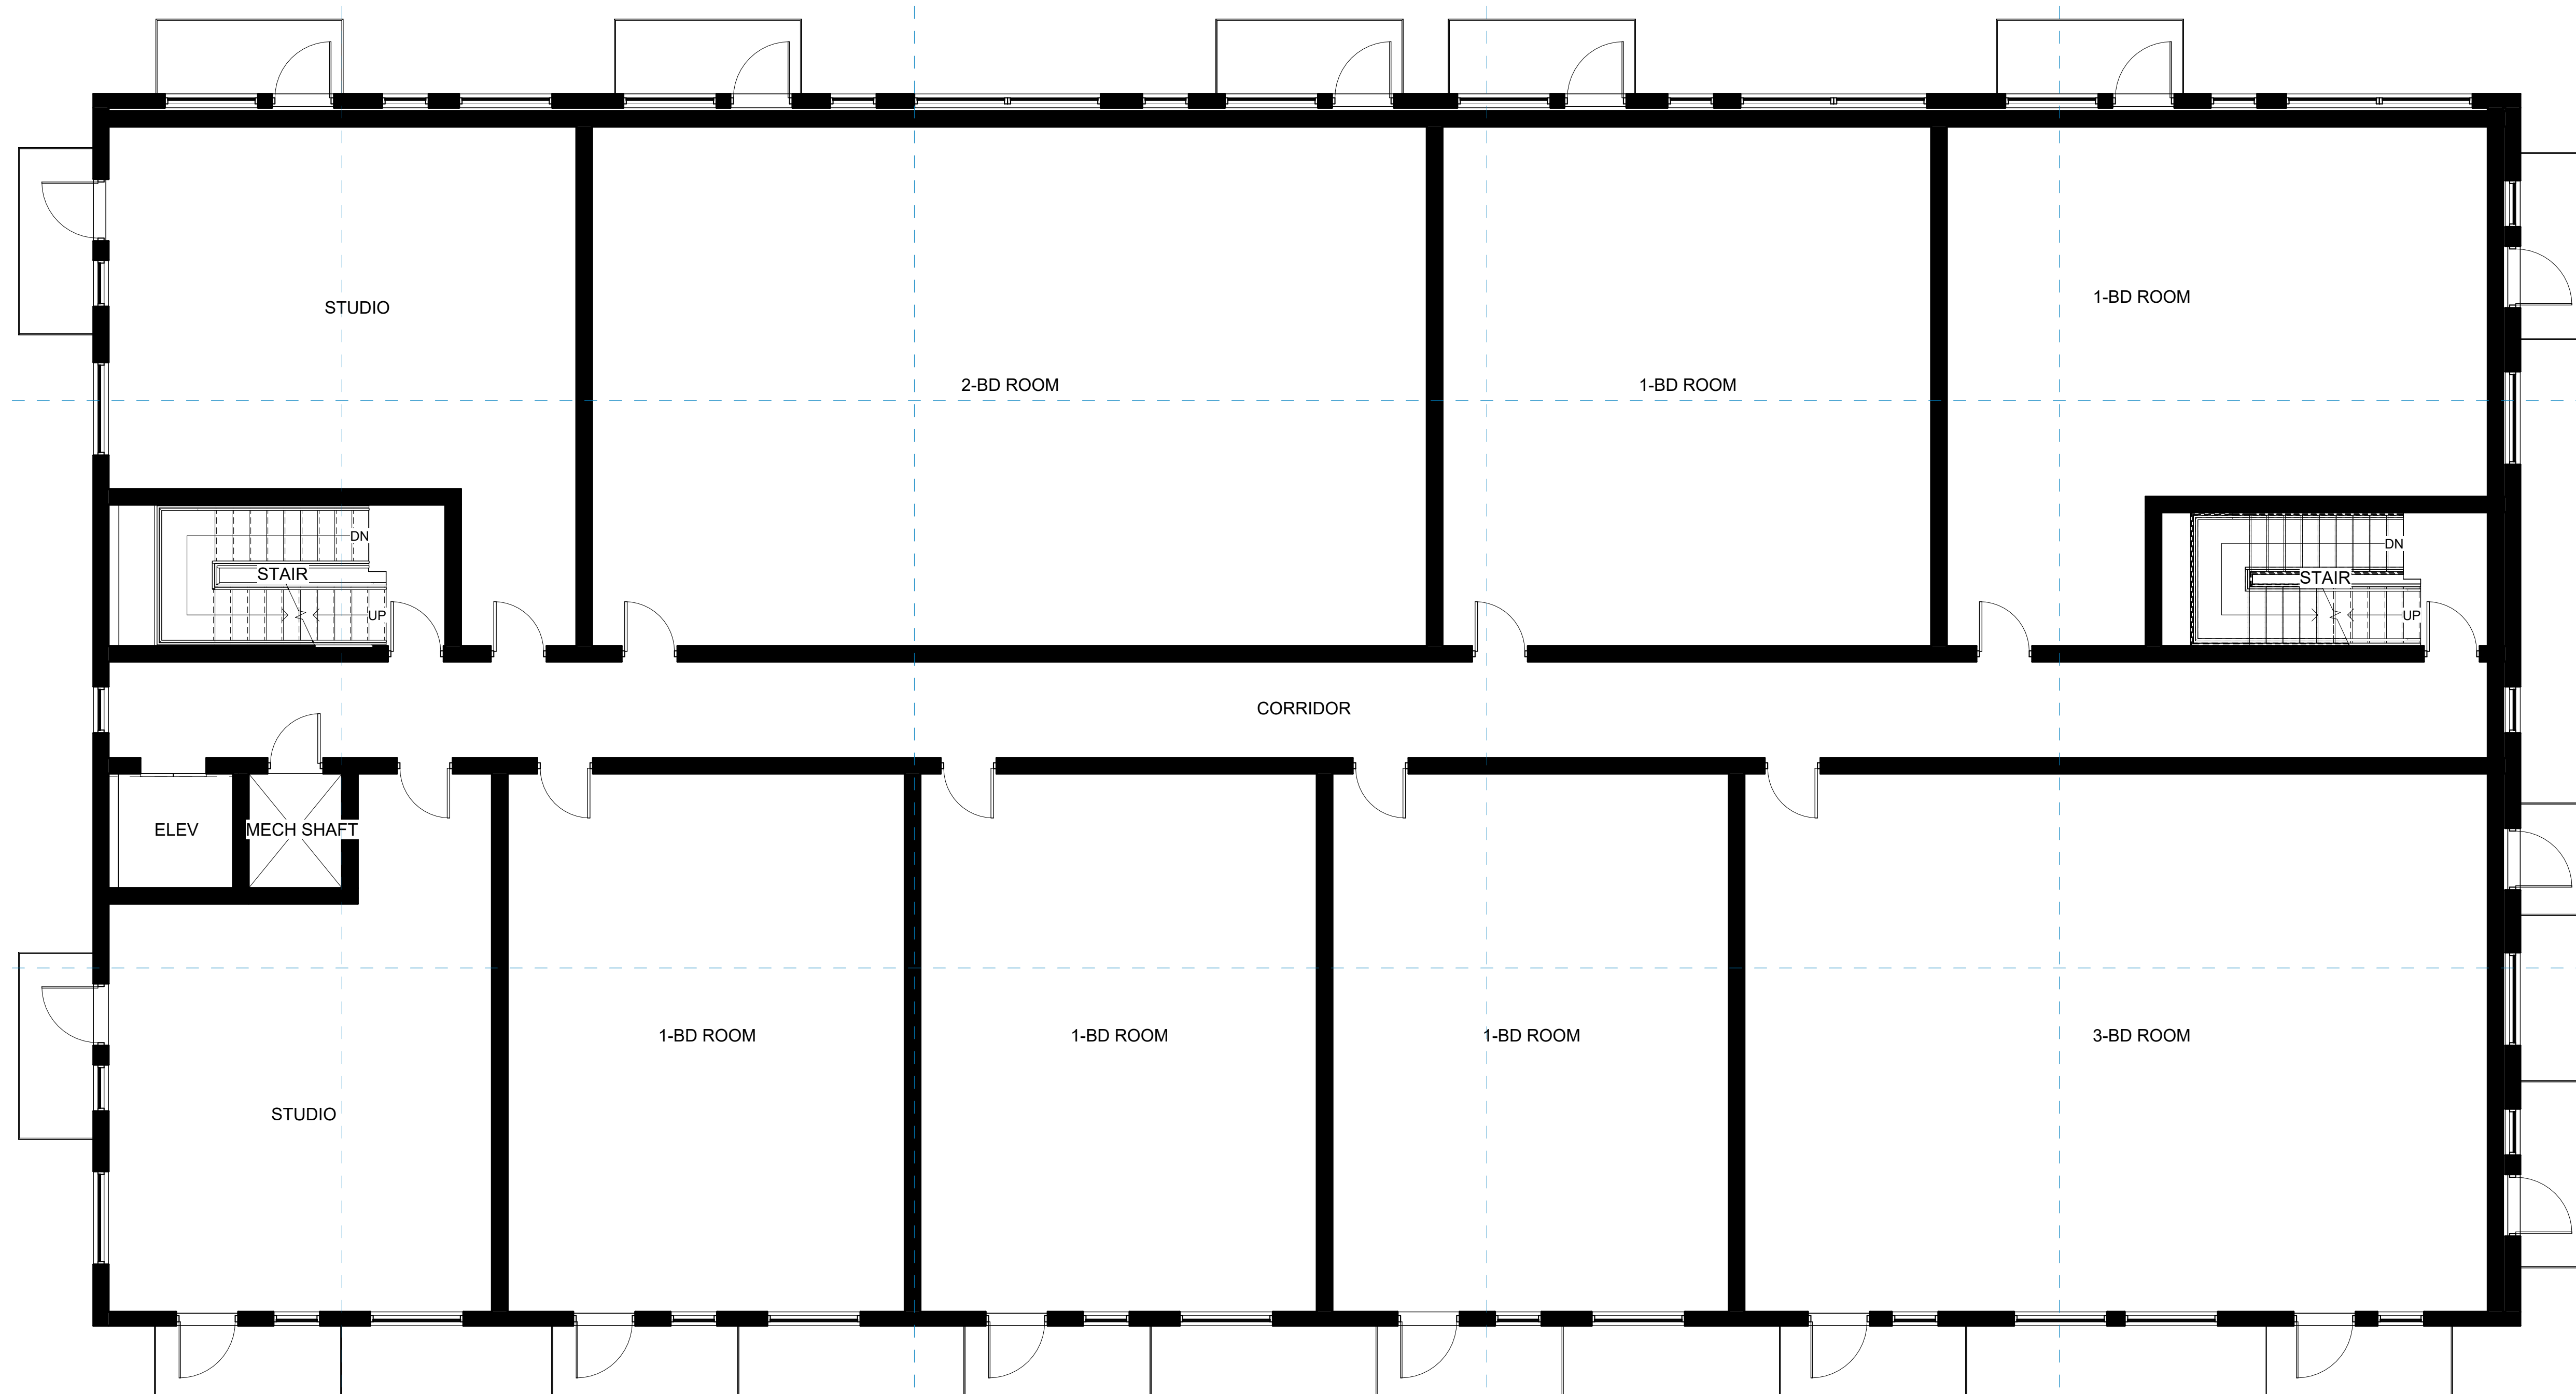

① B01-L01
3/16" = 1'-0"

[illegible]

Owner

Project Name

FLOOR PLAN LEVEL
2

Project Number	Project Number
----------------	----------------

Date	Issue Date
------	------------

Drawn By	Author
----------	--------

Checked By	Checker
------------	---------

A-02

Scale	$3/16" = 1'-0"$
-------	-----------------



www.autodesk.com/revit

Consultant	Address	Address	Address	Phone
------------	---------	---------	---------	-------

	Consultant
	Address
	Address
	Address
	Phone

Consultant
Address
Address
Address
Phone

Consultant
Address
Address
Address
Phone

Consultant
Address
Address
Address
Phone

[illegible]

Owner


Project Name

FLOOR PLAN LEVEL
3

Project Number	Project Number
Date	Issue Date
Drawn By	Author
Checked By	Checker

A-03

Scale	$3/16" = 1'-0"$
-------	-----------------

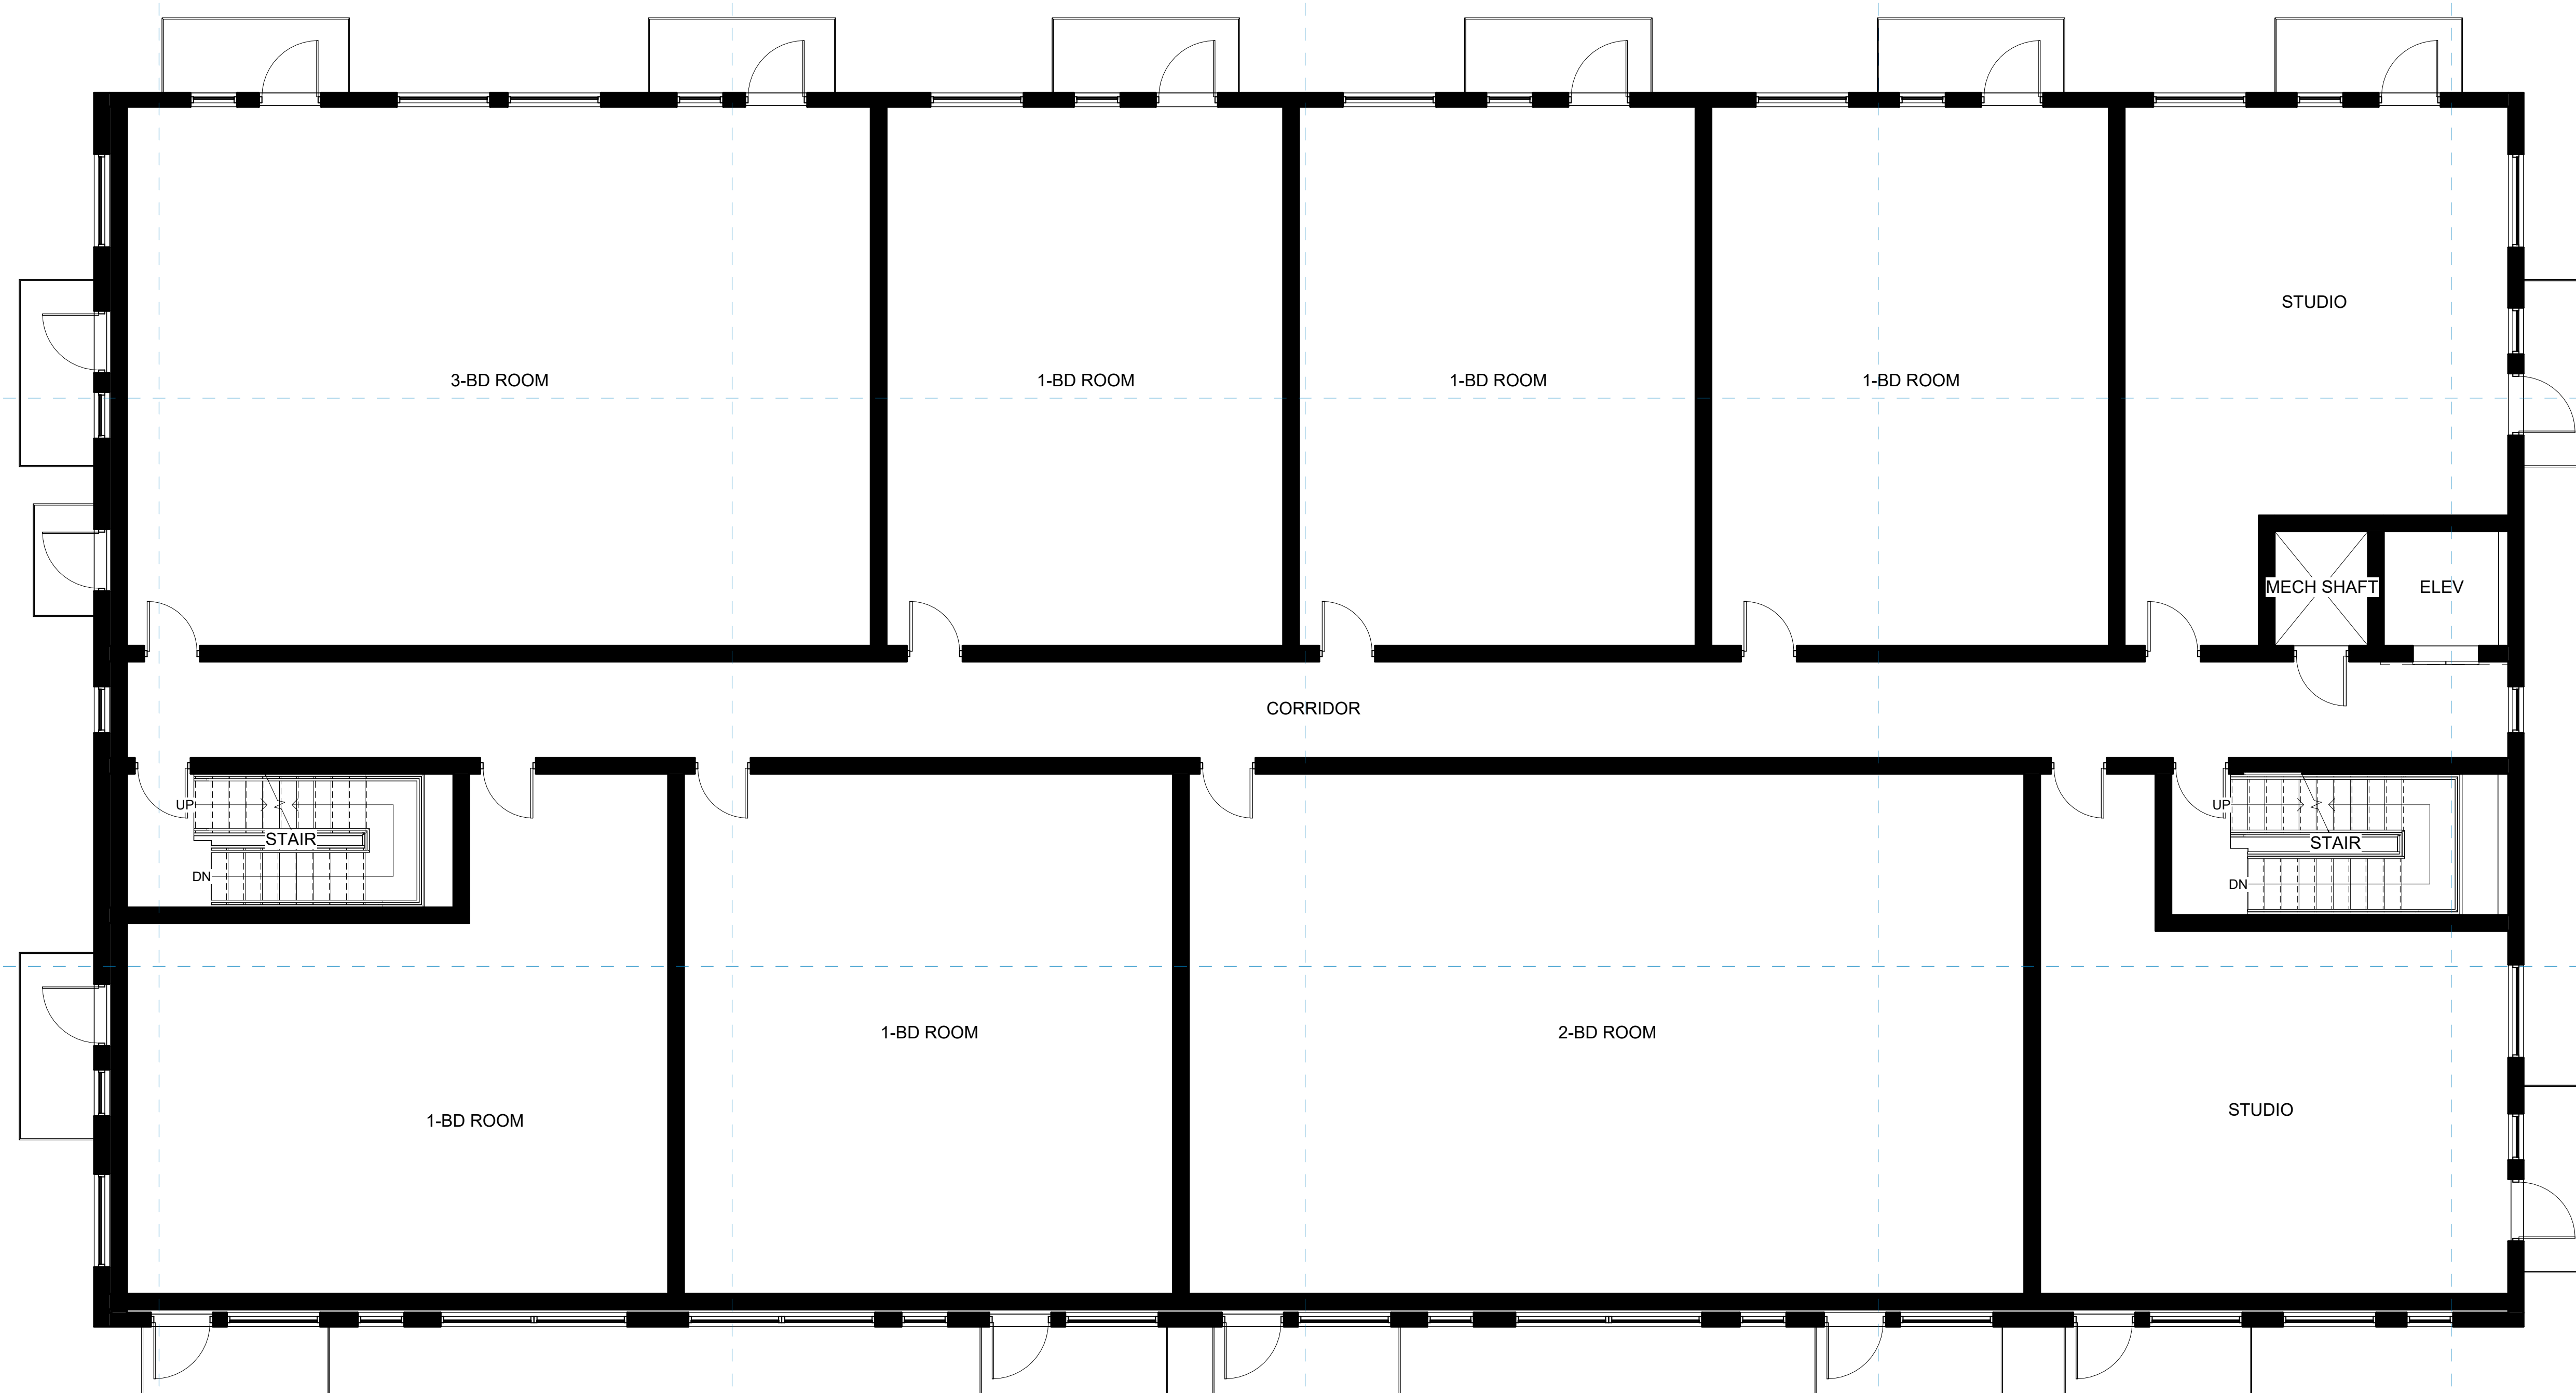

① B01-L02
3/16" = 1'-0"



www.autodesk.com/revit

Consultant	Address	Address	Address	Phone
------------	---------	---------	---------	-------

Consultant
Address
Address
Address
Phone

Consultant
Address
Address
Address
Phone

Consultant
Address
Address
Address
Phone

Consultant
Address
Address
Address
Phone

[illegible]

Owner


Project Name

FLOOR PLAN LEVEL
4

Project Number	Project Number
Date	Issue Date
Drawn By	Author
Checked By	Checker

A-04

Scale	$3/16" = 1'-0"$
-------	-----------------

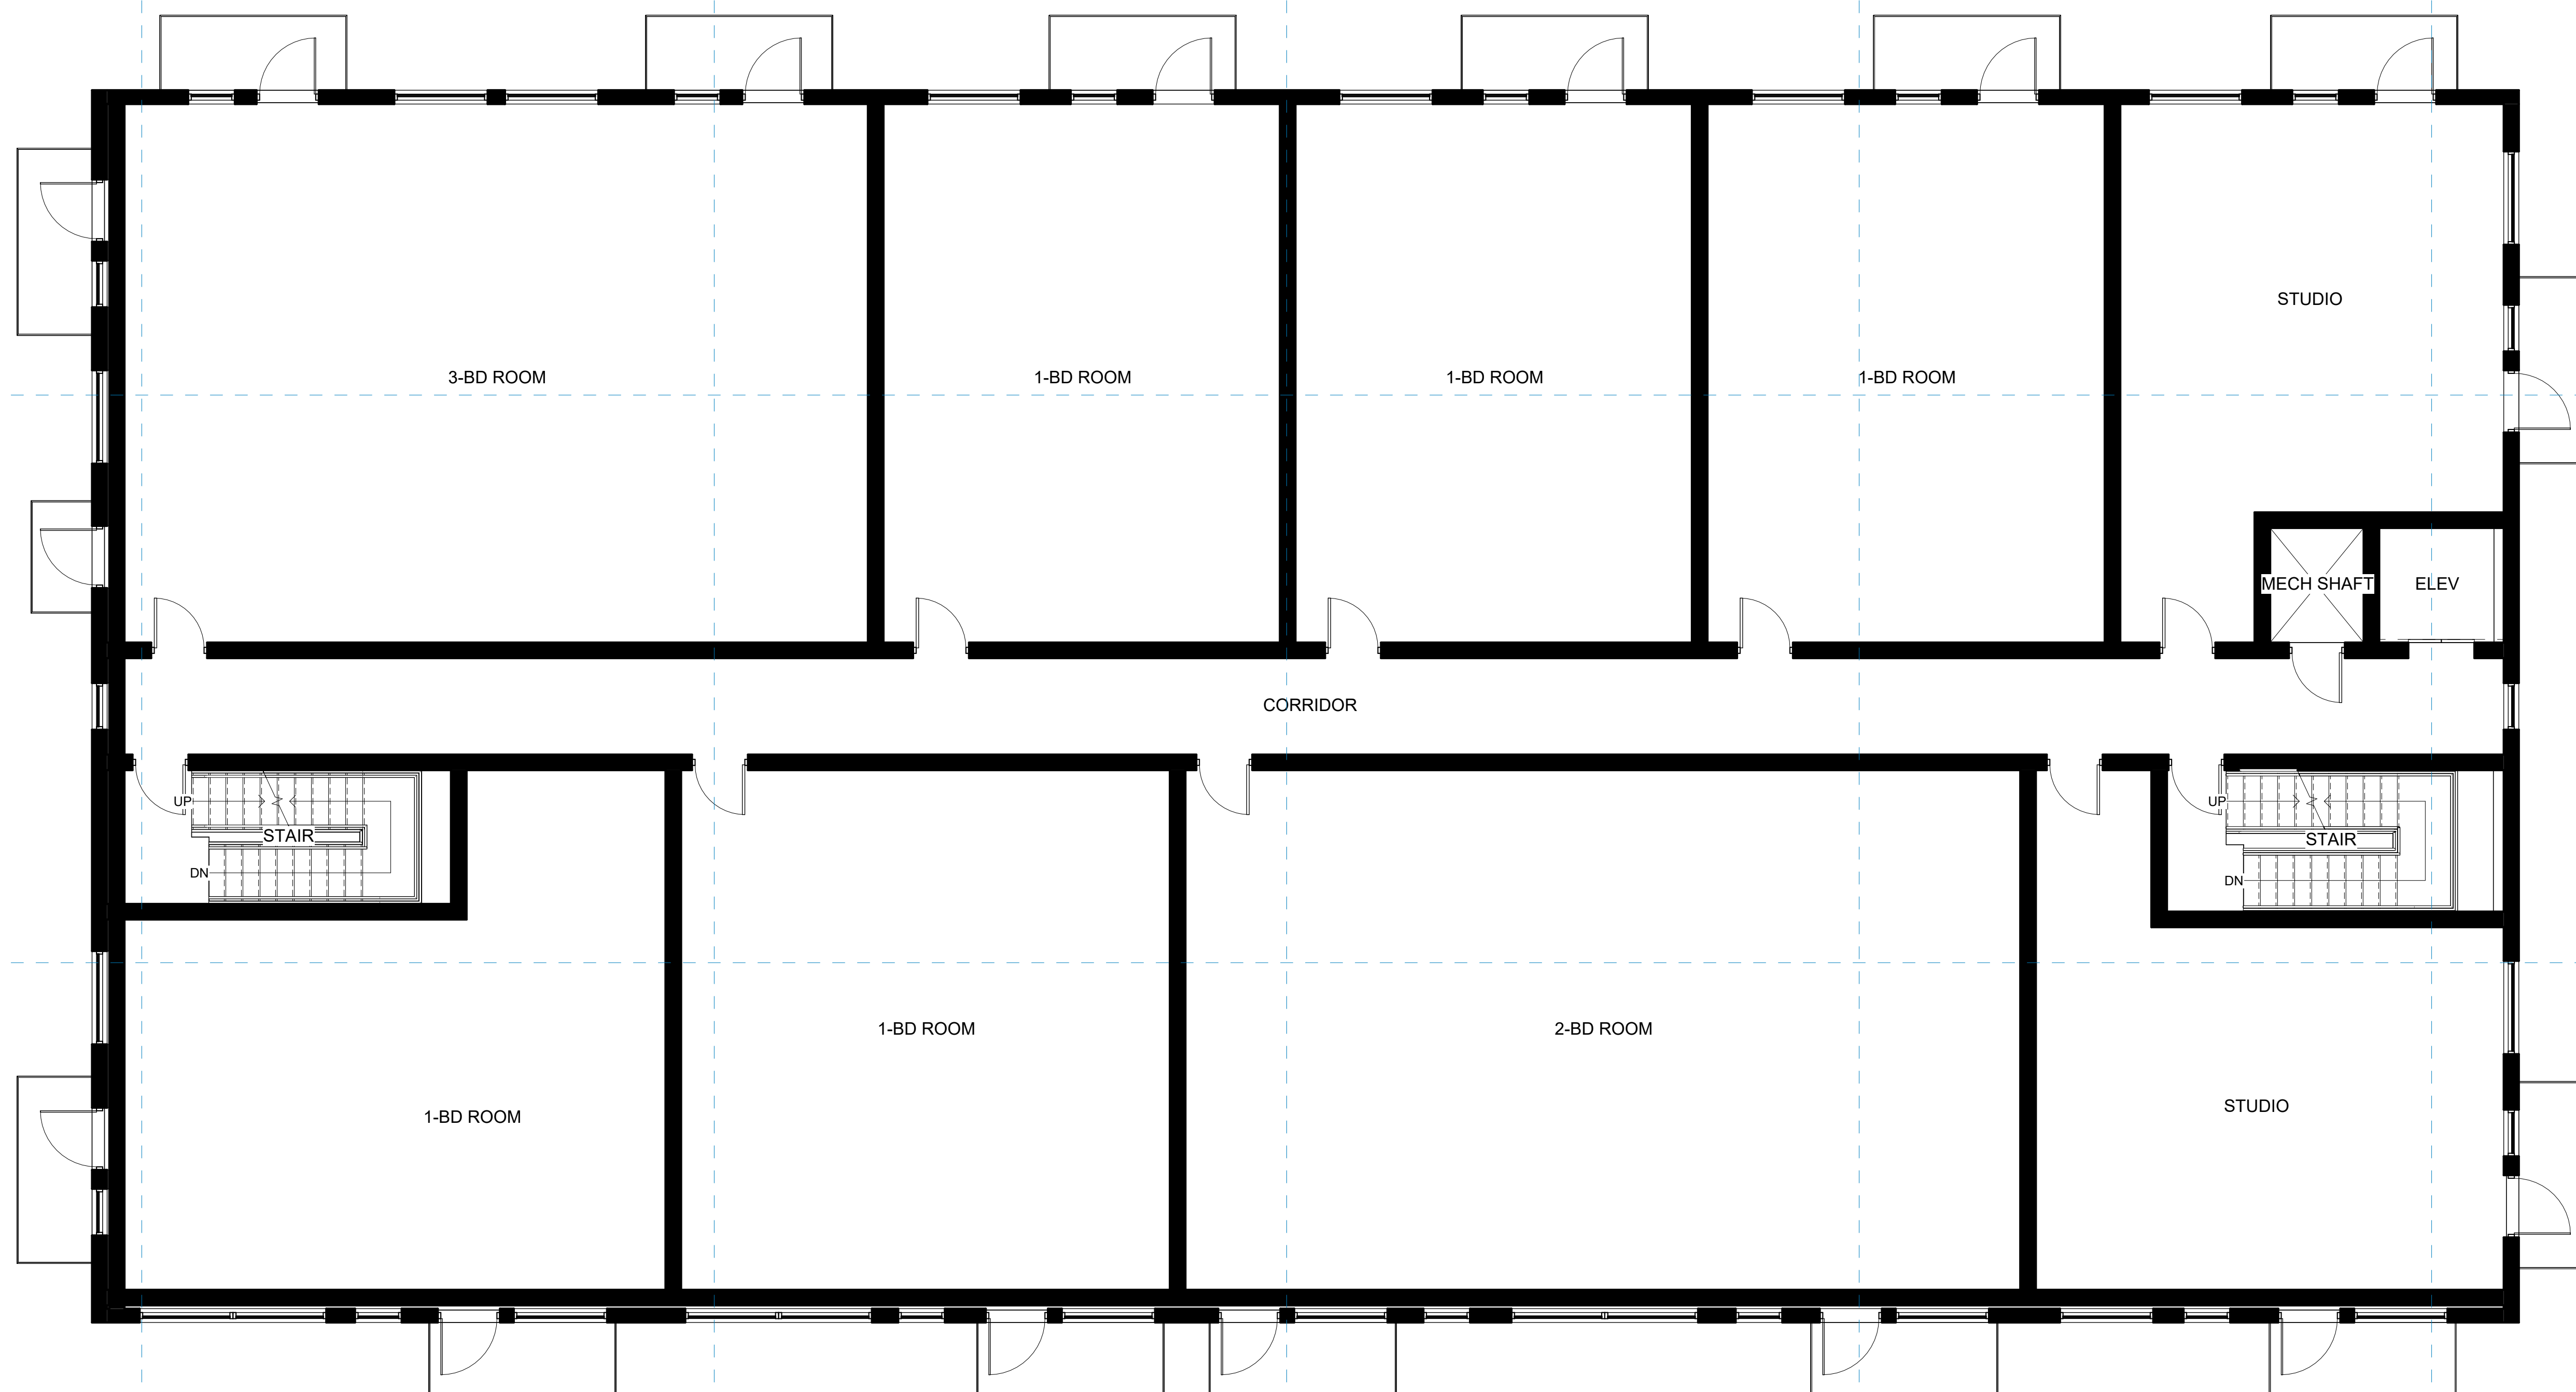

① B01-L03
3/16" = 1'-0"



www.autodesk.com/revit

Consultant
Address
Address
Address
Phone

Consultant

Address

Address


Address

Phone

Consultant
Address
Address
Address
Phone

Consultant
Address
Address
Address
Phone

Consultant
Address
Address
Address
Phone

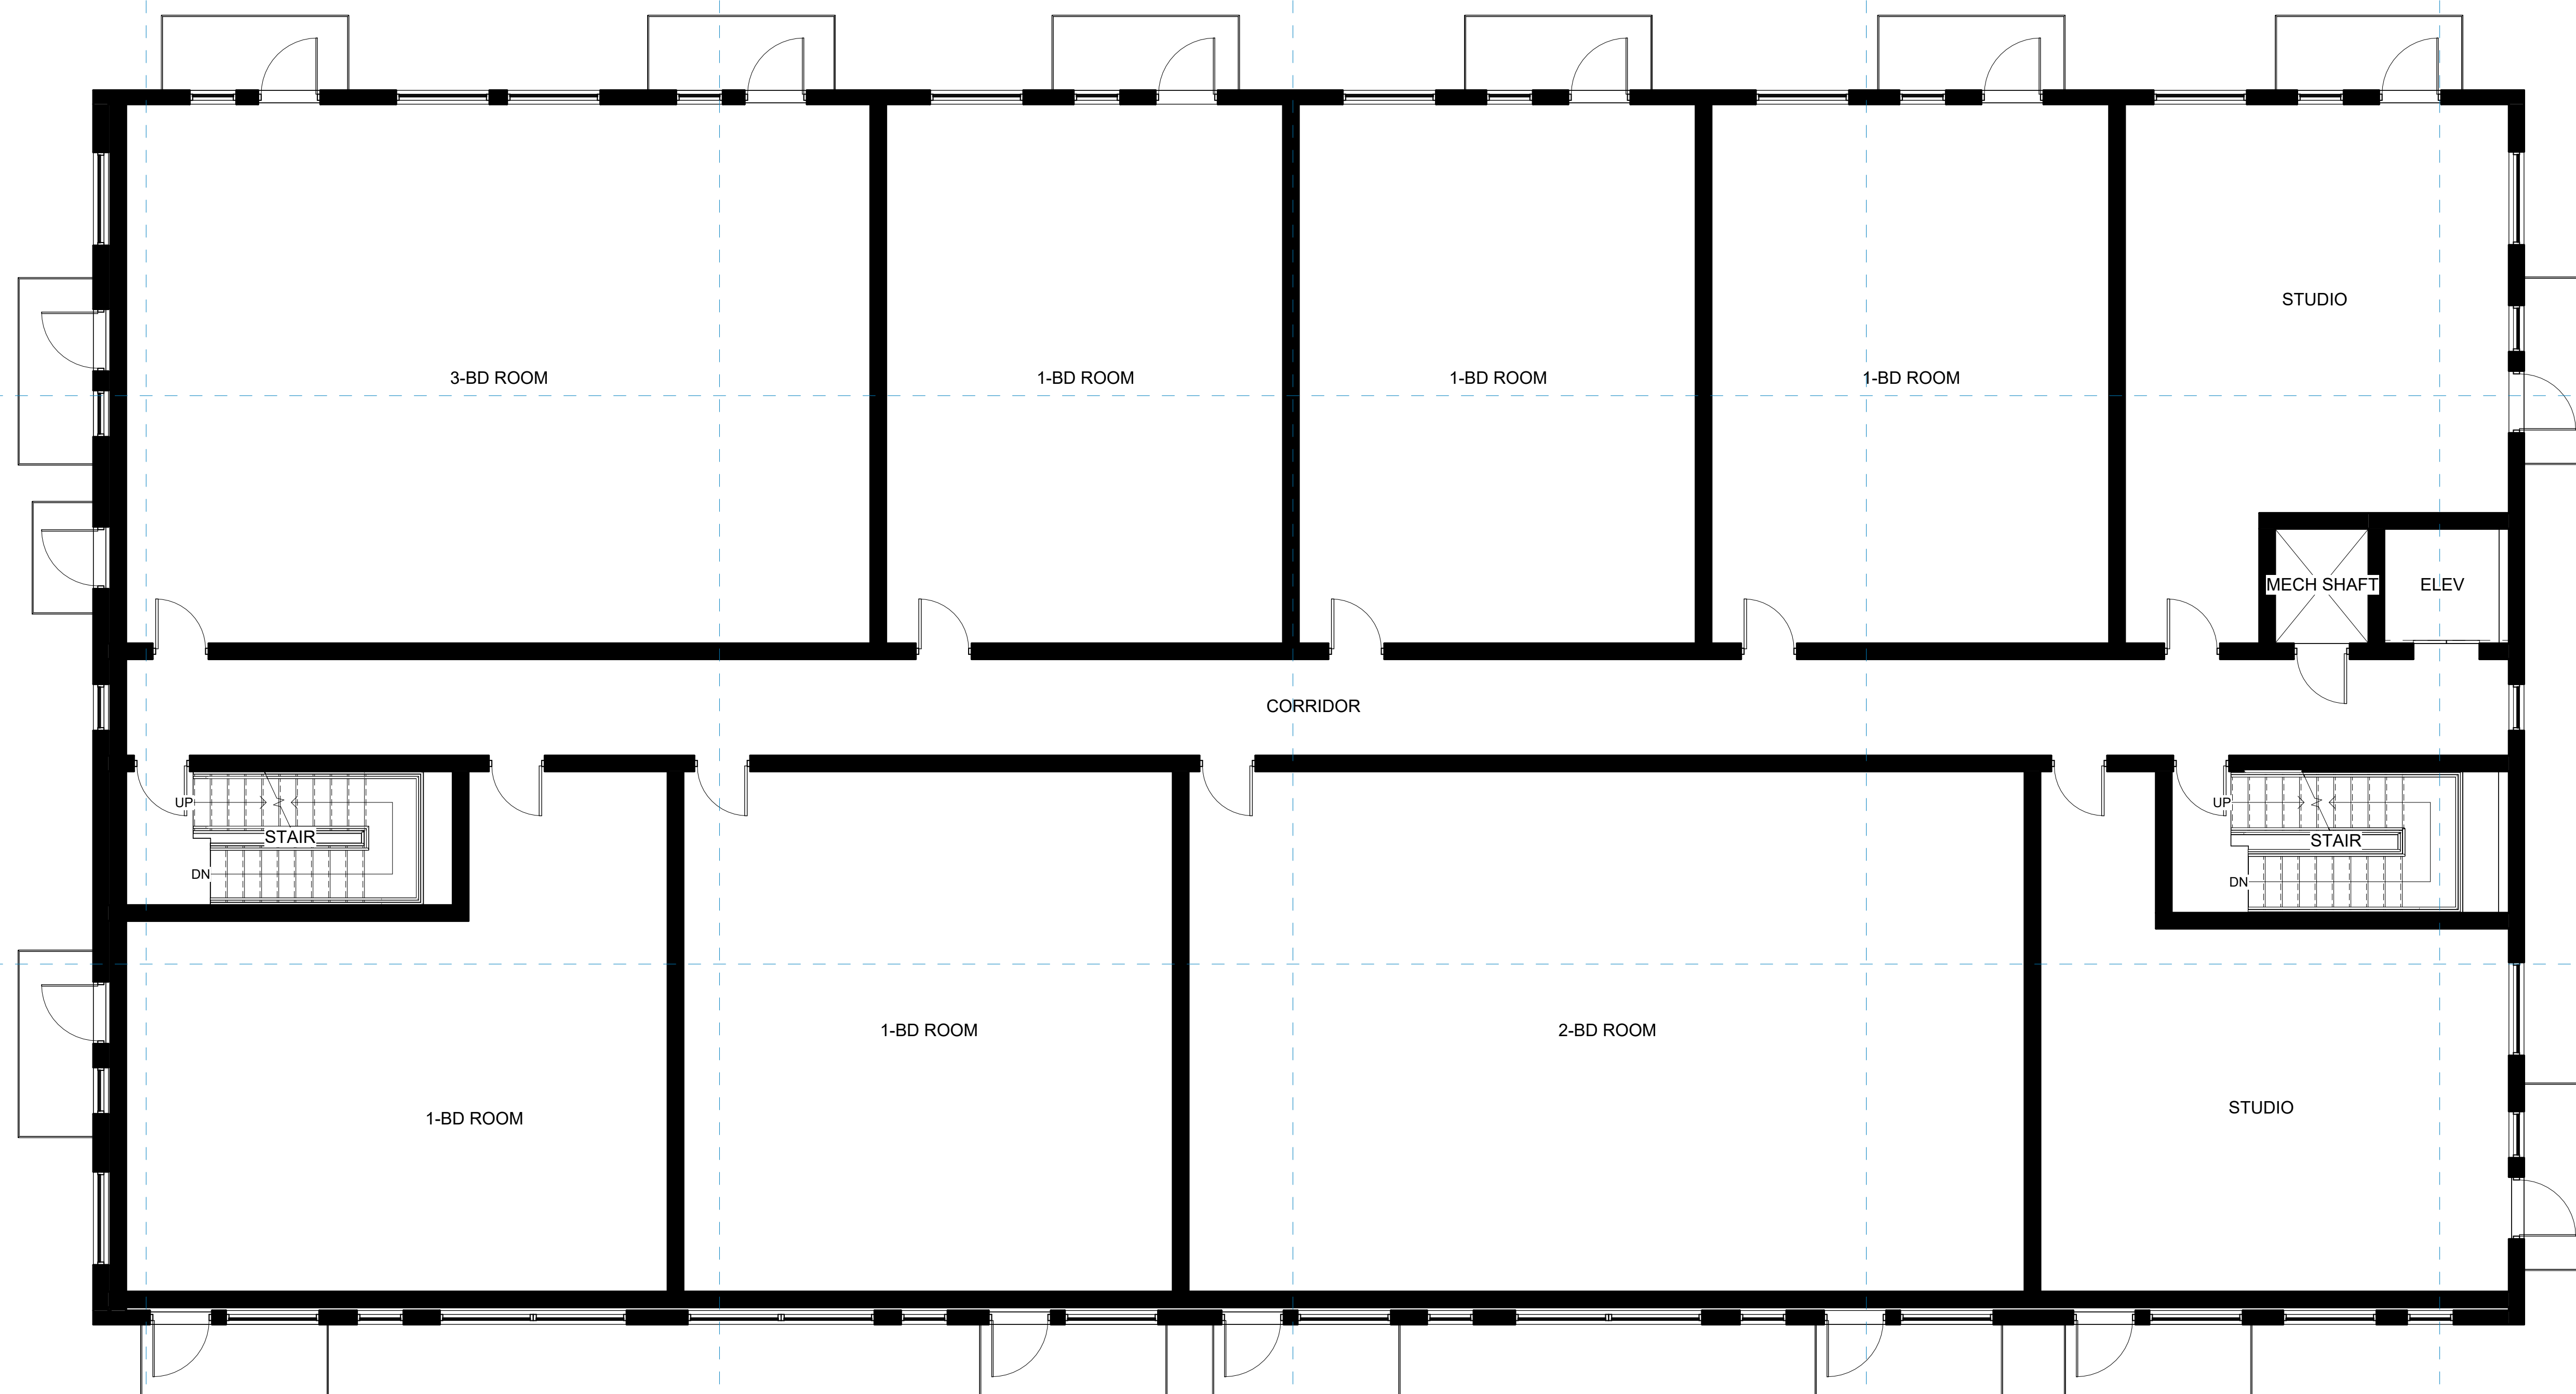

① B01-L04
3/16" = 1'-0"

[illegible]

Owner

Project Name

FLOOR PLAN LEVEL
5

Project Number	Project Number
Date	Issue Date
Drawn By	Author
Checked By	Checker

A-05

Scale	$3/16" = 1'-0"$
-------	-----------------



www.autodesk.com/revit


Consultant	Address	Address	Address	Phone
------------	---------	---------	---------	-------

Consultant
Address
Address
Address
Phone

Consultant
Address
Address
Address
Phone

Consultant
Address
Address
Address
Phone

Consultant
Address
Address
Address
Phone

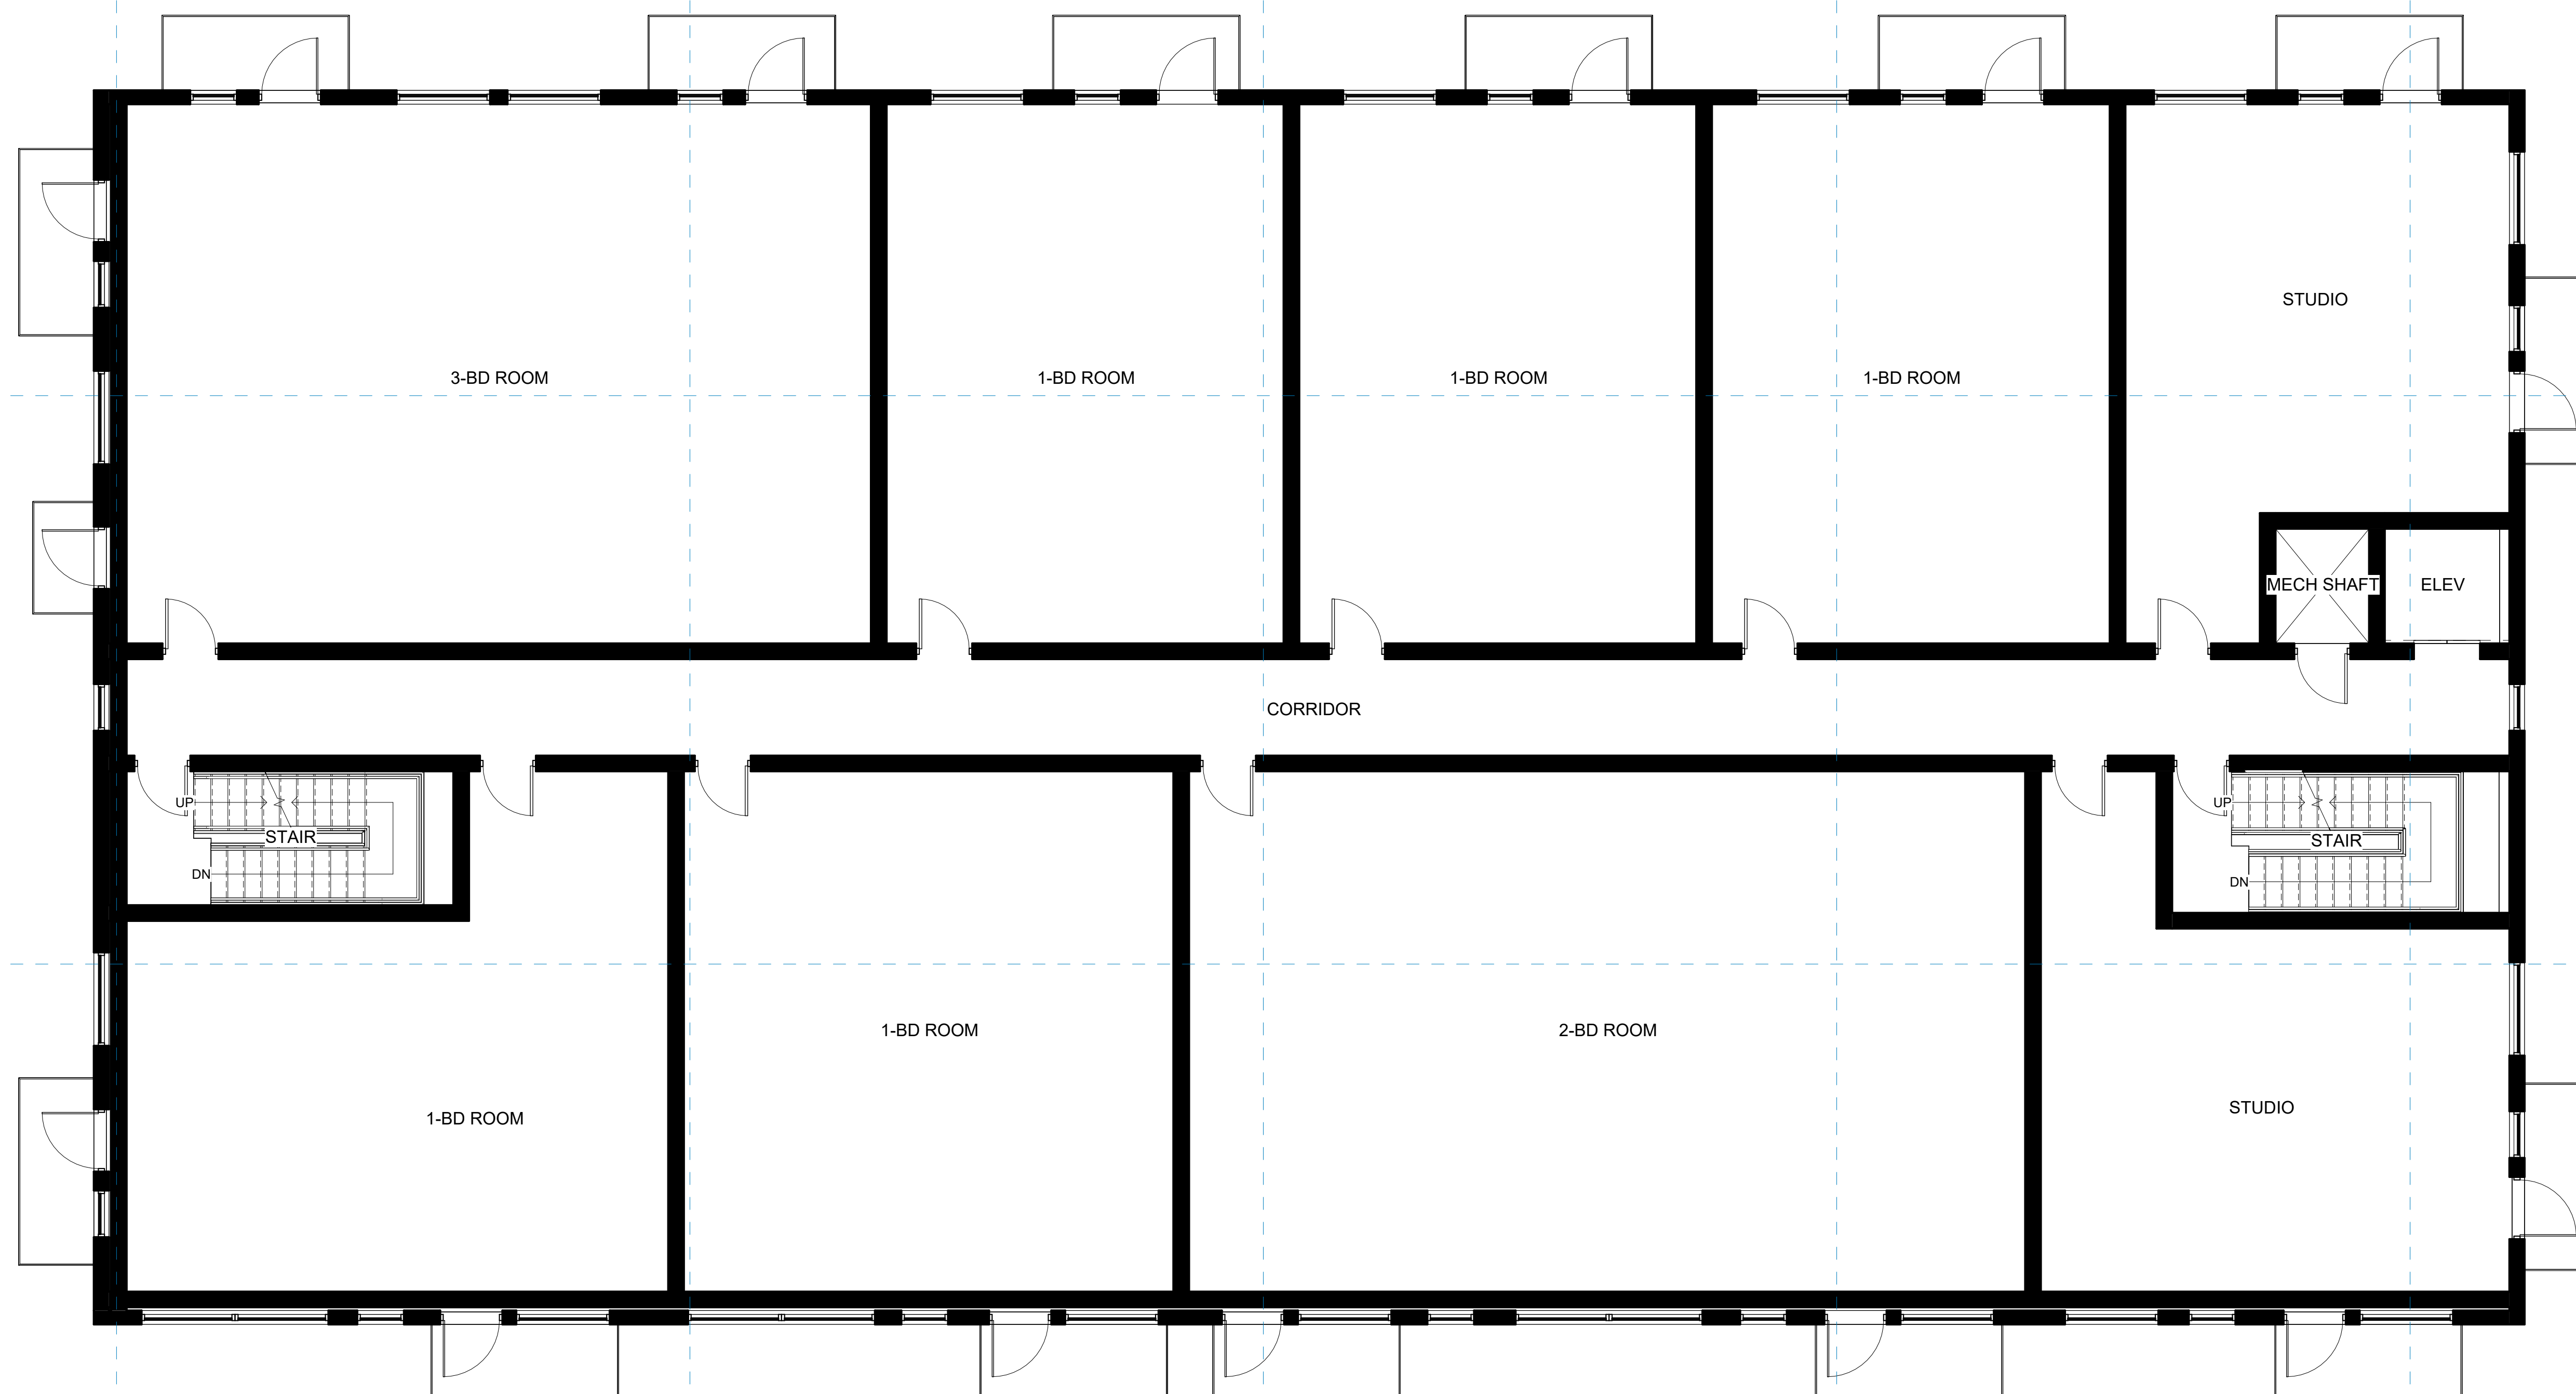

① B01-L05
3/16" = 1'-0"

[illegible]

Owner

Project Name

FLOOR PLAN LEVEL
6

Project Number	Project Number
Date	Issue Date
Drawn By	Author
Checked By	Checker

A-06

Scale	$3/16" = 1'-0"$
-------	-----------------



www.autodesk.com/revit

Consultant

Address

Address

Address

Phone

Consultant	Address	Address	Address	Phone

Consultant
Address
Address
Address
Phone

Consultant
Address
Address
Address
Phone

Consultant
Address
Address
Address
Phone

[illegible]

Owner


Project Name

FLOOR PLAN LEVEL
7

Project Number	Project Number
Date	Issue Date
Drawn By	Author
Checked By	Checker

A-07

Scale	$3/16" = 1'-0"$
-------	-----------------

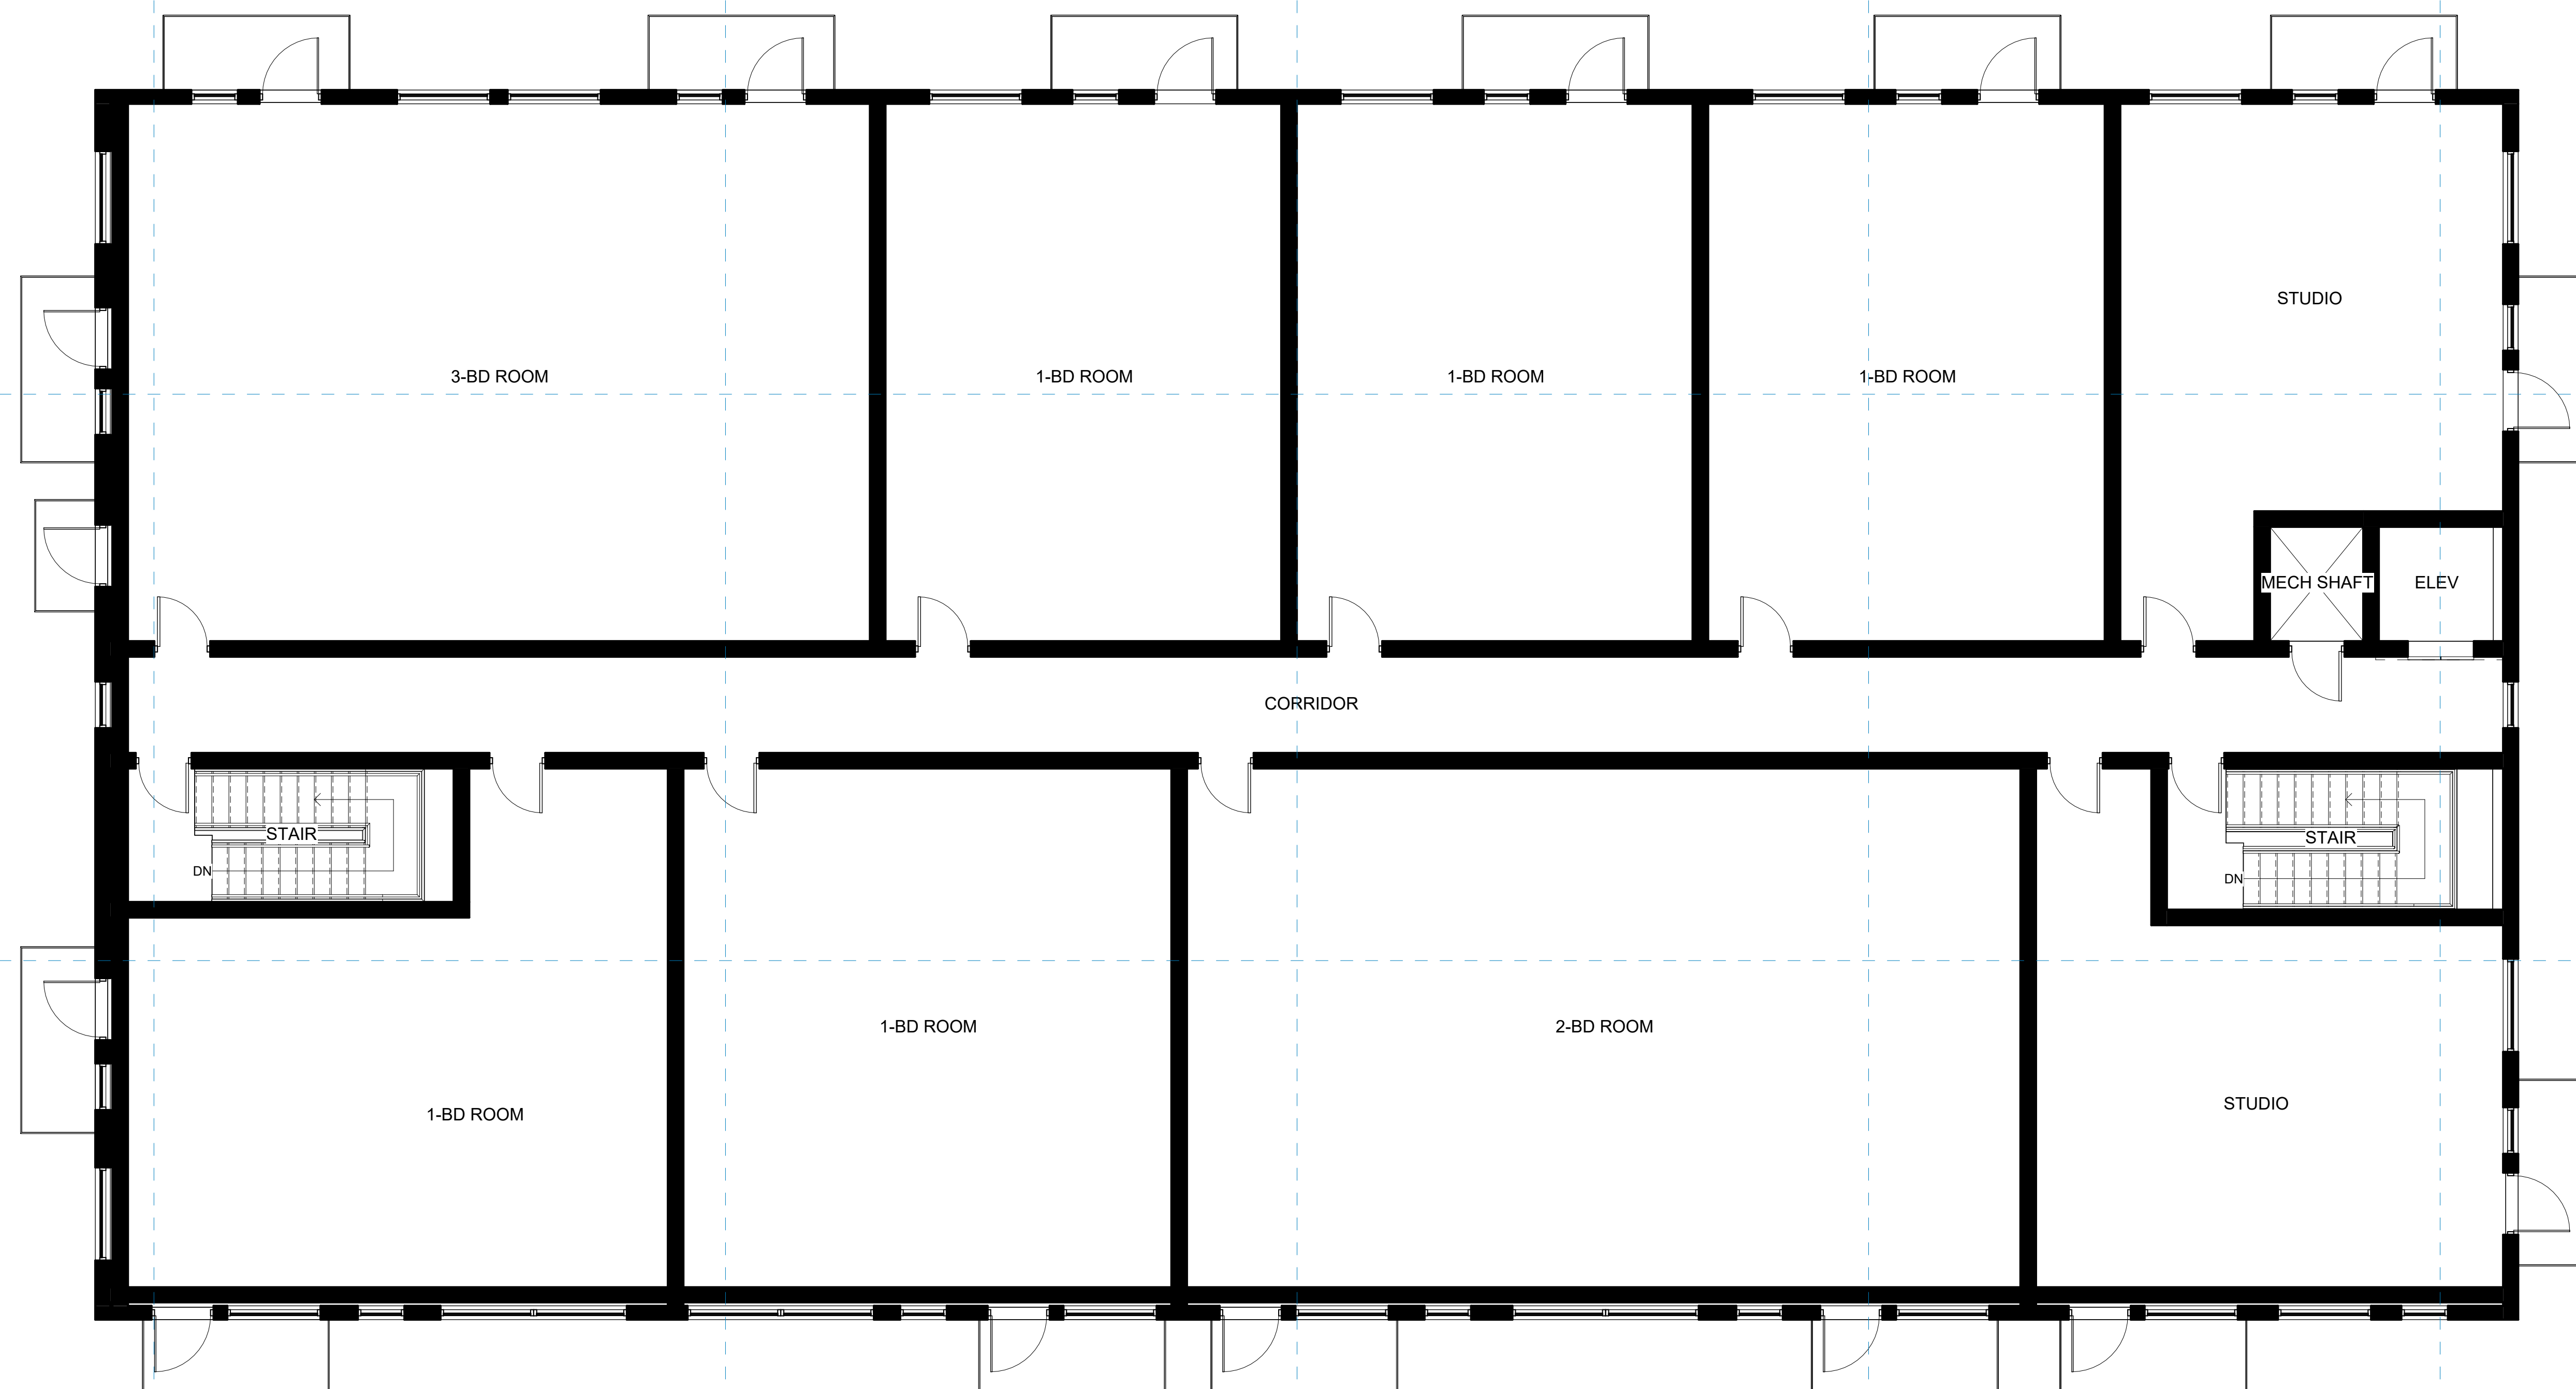

① B01-L06
3/16" = 1'-0"



www.autodesk.com/revit

Consultant
Address
Address
Address
Phone

Consultant
Address
Address
Address
Phone

Consultant
Address
Address
Address
Phone

Consultant
Address
Address
Address
Phone

Consultant
Address
Address
Address
Phone

[illegible]

Owner

Project Name

RESIDENTIAL ROOF

Project Number	Project Number
Date	Issue Date
Drawn By	Author
Checked By	Checker
A-08	
Scale	3/16" = 1'-0"

10/20/2026 5:47:41 PM



www.autodesk.com/revit

Consultant
Address
Address
Address
Phone

	Consultant
	Address
	Address
	Address
	Phone

Consultant
Address
Address
Address
Phone

Consultant
Address
Address
Address
Phone

Consultant
Address
Address
Address
Phone

[illegible]

Owner

Project Name

COMMERICAL FLOOR PLAN

Project Number	Project Number
Date	Issue Date
Drawn By	Author
Checked By	Checker

A-09

Scale	1/8" = 1'-0"
-------	--------------

① $\frac{B02-L00}{1/8" = 1'-0"$

10/20/2026 5:47:42 PM



www.autodesk.com/revit

Consultant	Address	Address	Address	Phone
------------	---------	---------	---------	-------

Consultant
Address
Address
Address
Phone

Consultant
Address
Address
Address
Phone

Consultant
Address
Address
Address
Phone

Consultant
Address
Address
Address
Phone

[illegible]

Owner

Project Name

COMMERCIAL ROOF

Project Number	Project Number
----------------	----------------

Date	Issue Date
------	------------

Drawn By	Author
----------	--------

Checked By	Checker
------------	---------

A-10

Scale	1/8" = 1'-0"
-------	--------------

① B02-L01
1/8" = 1'-0"