



www.autodesk.com/revit

Consultant	Address	Address	Address	Phone
------------	---------	---------	---------	-------

Consultant	Address	Address	Address	Phone
------------	---------	---------	---------	-------

Consultant	Address	Address	Address	Phone
------------	---------	---------	---------	-------

Consultant
Address
Address
Address
Phone




Consultant
Address
Address
Address
Phone

[illegible]

Zah-Nye Fremont Residential

Ground Floor

Project Number	Project Number
Date	Issue Date
Drawn By	Author
Checked By	Checker
B03-A110	
Scale	1/8" = 1'-0"

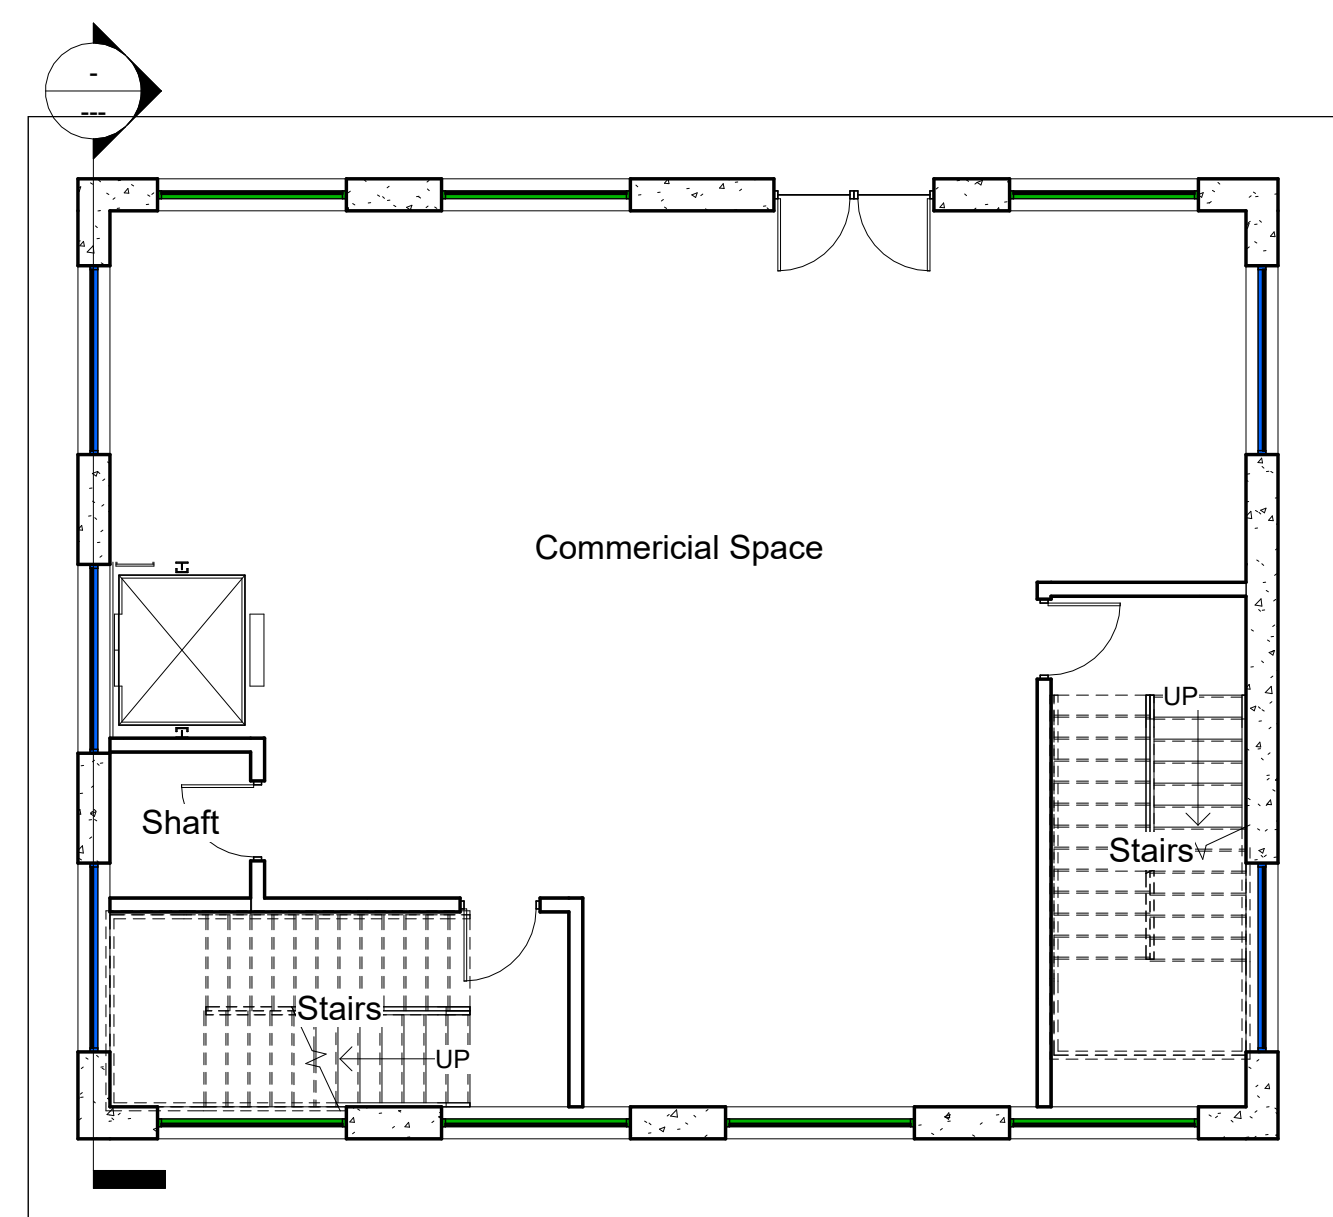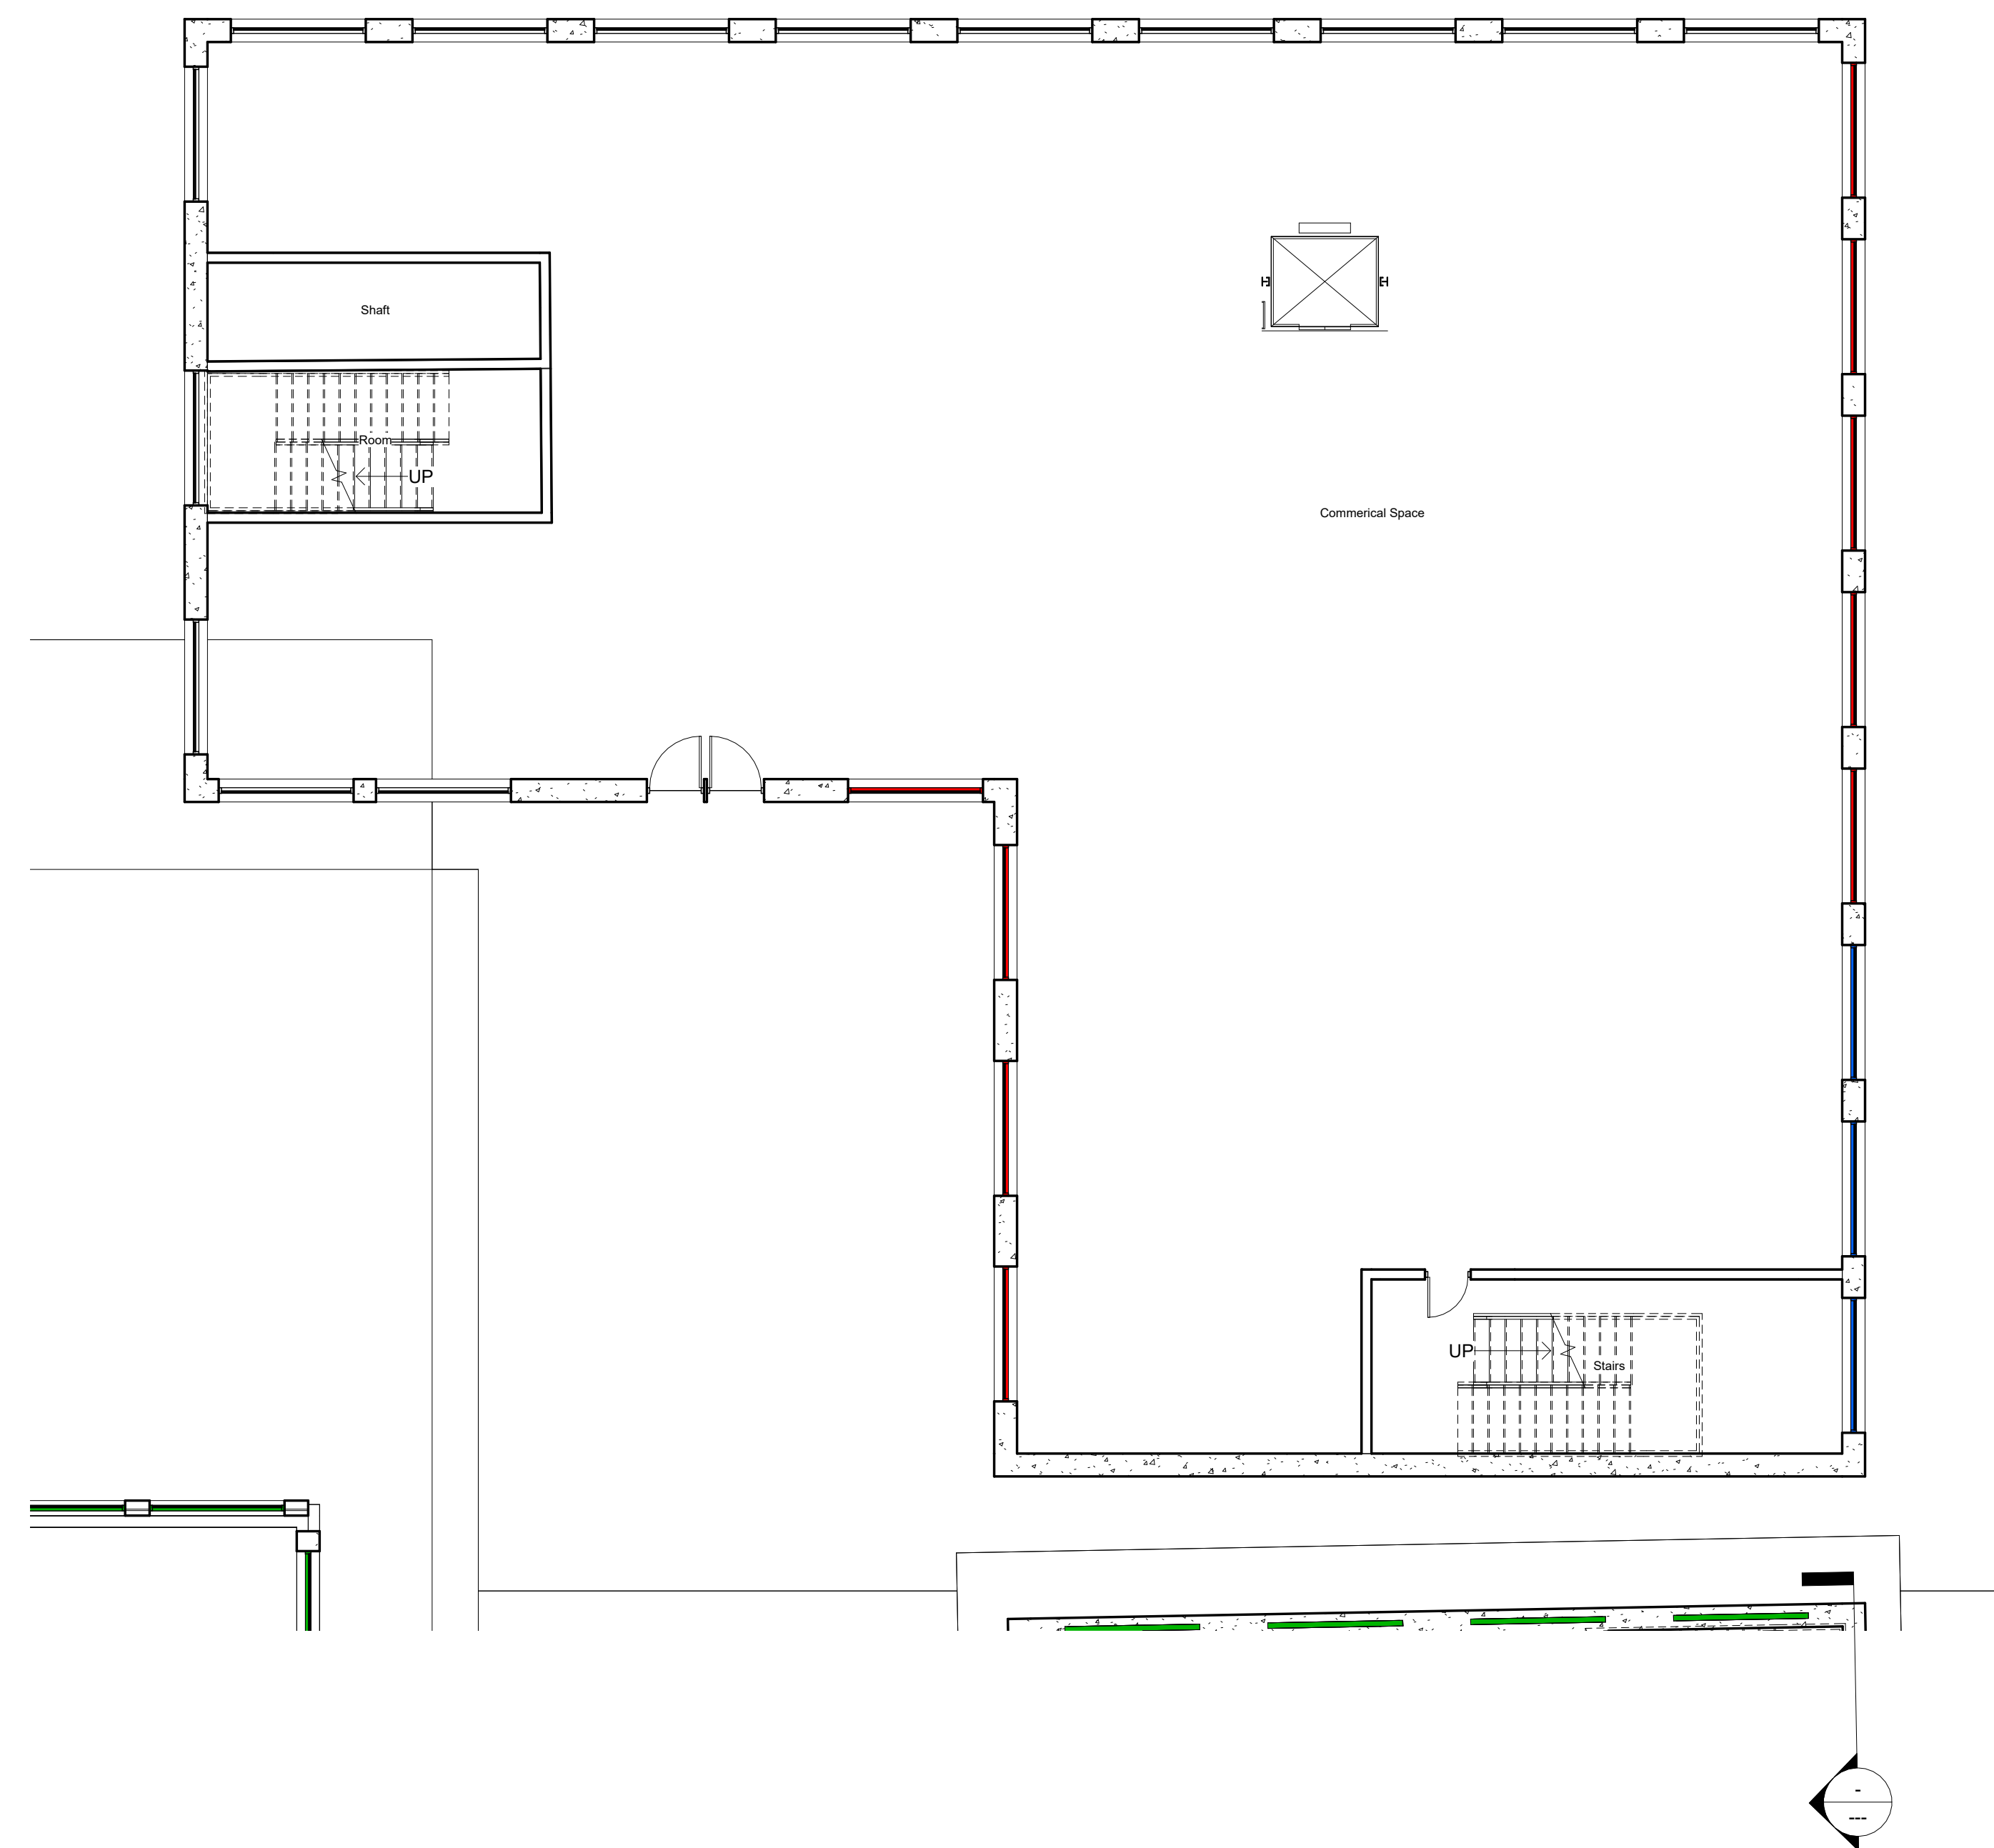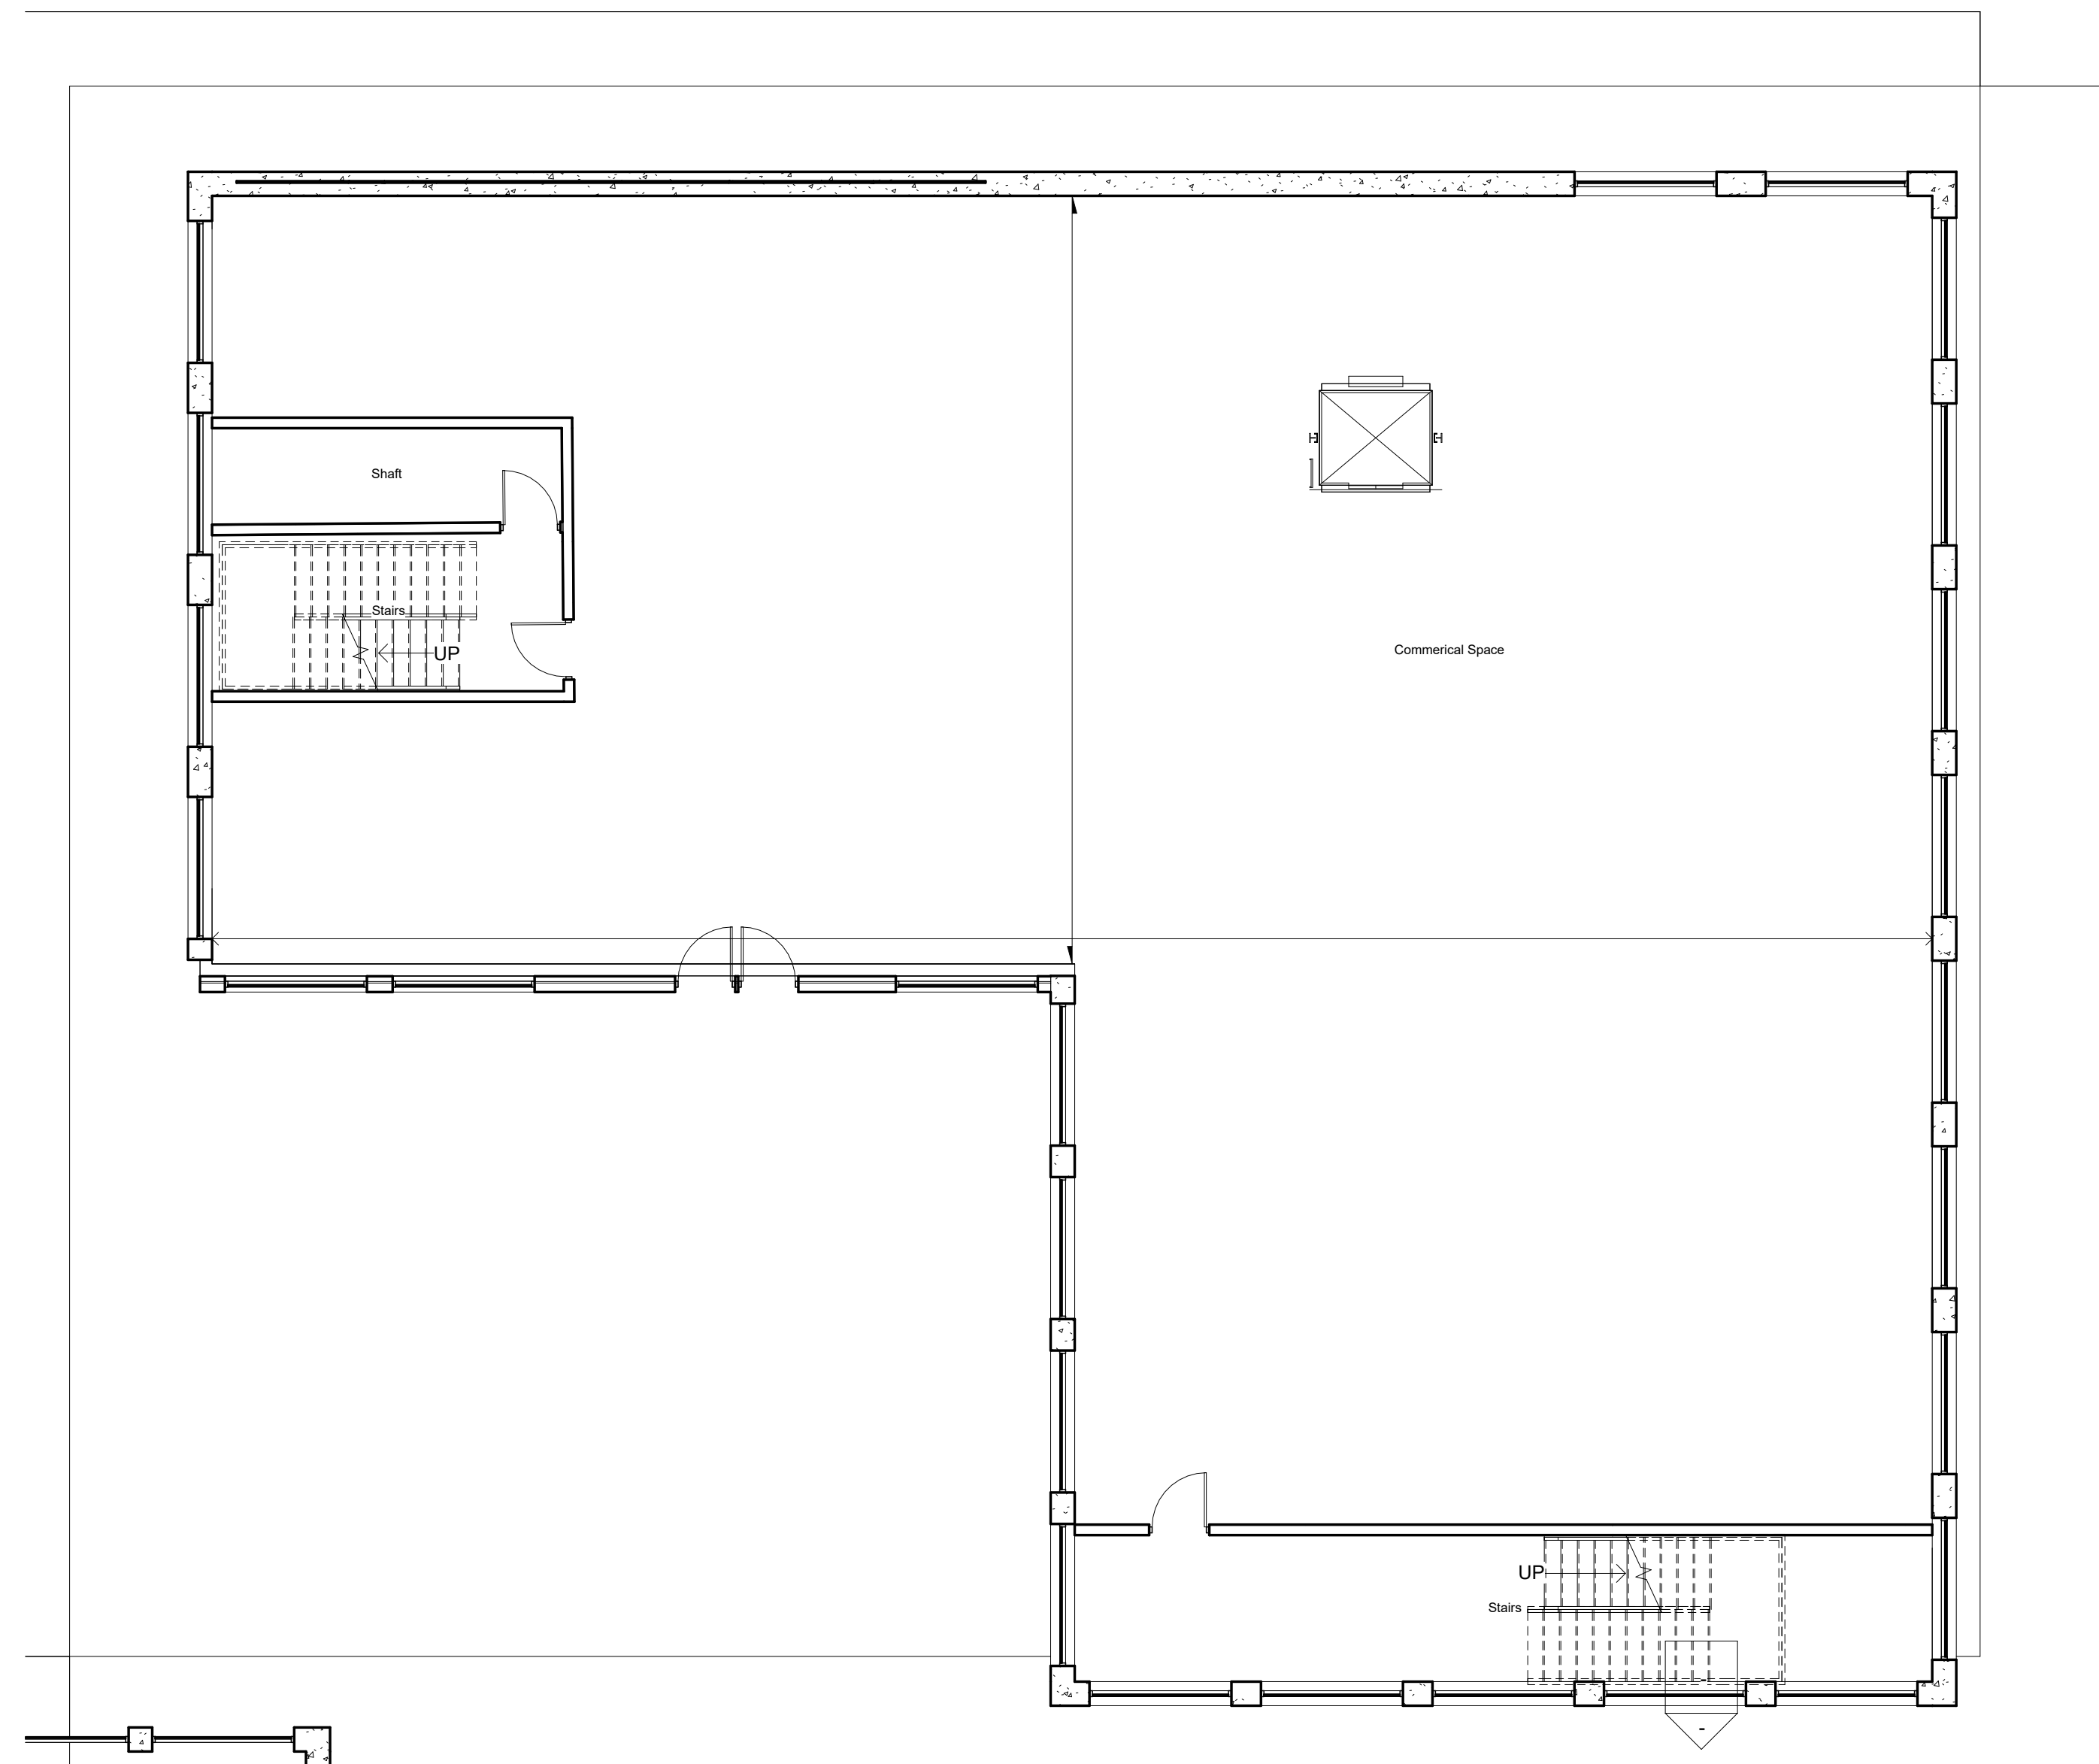



www.autodesk.com/revit

Consultant
Address
Address
Address
Phone

Consultant
Address
Address
Address
Phone

Consultant
Address
Address
Address
Phone

Consultant
Address
Address
Address
Phone

Consultant
Address
Address
Address
Phone

[illegible]

Zah-Nye Fremont Residential

Typical Floor 2

Project Number	Project Number
----------------	----------------

Date	Issue Date
------	------------

Drawn By	Author
----------	--------

Checked By	Checke
------------	--------

B03-A111

Scale	$1/8" = 1'-0"$
-------	----------------



www.autodesk.com/revit

Consultant
Address
Address
Address
Phone

Consultant
Address
Address
Address
Phone

Consultant
Address
Address
Address
Phone

Consultant
Address
Address
Address
Phone

Consultant
Address
Address
Address
Phone

[illegible]

Zah-Nye Fremont Residential

Typical Roof Plan

Project Number	Project Number
Date	Issue Date
Drawn By	Author
Checked By	Checker
B03-A112	
Scale	1/8" = 1'-0"

2027/2026 2:14:59 AM



www.autodesk.com/revit


Consultant
Address
Address
Address
Phone

Consultant
Address
Address
Address
Phone


Consultant
Address
Address
Address
Phone

Consultant
Address
Address
Address
Phone

Consultant
Address
Address
Address
Phone

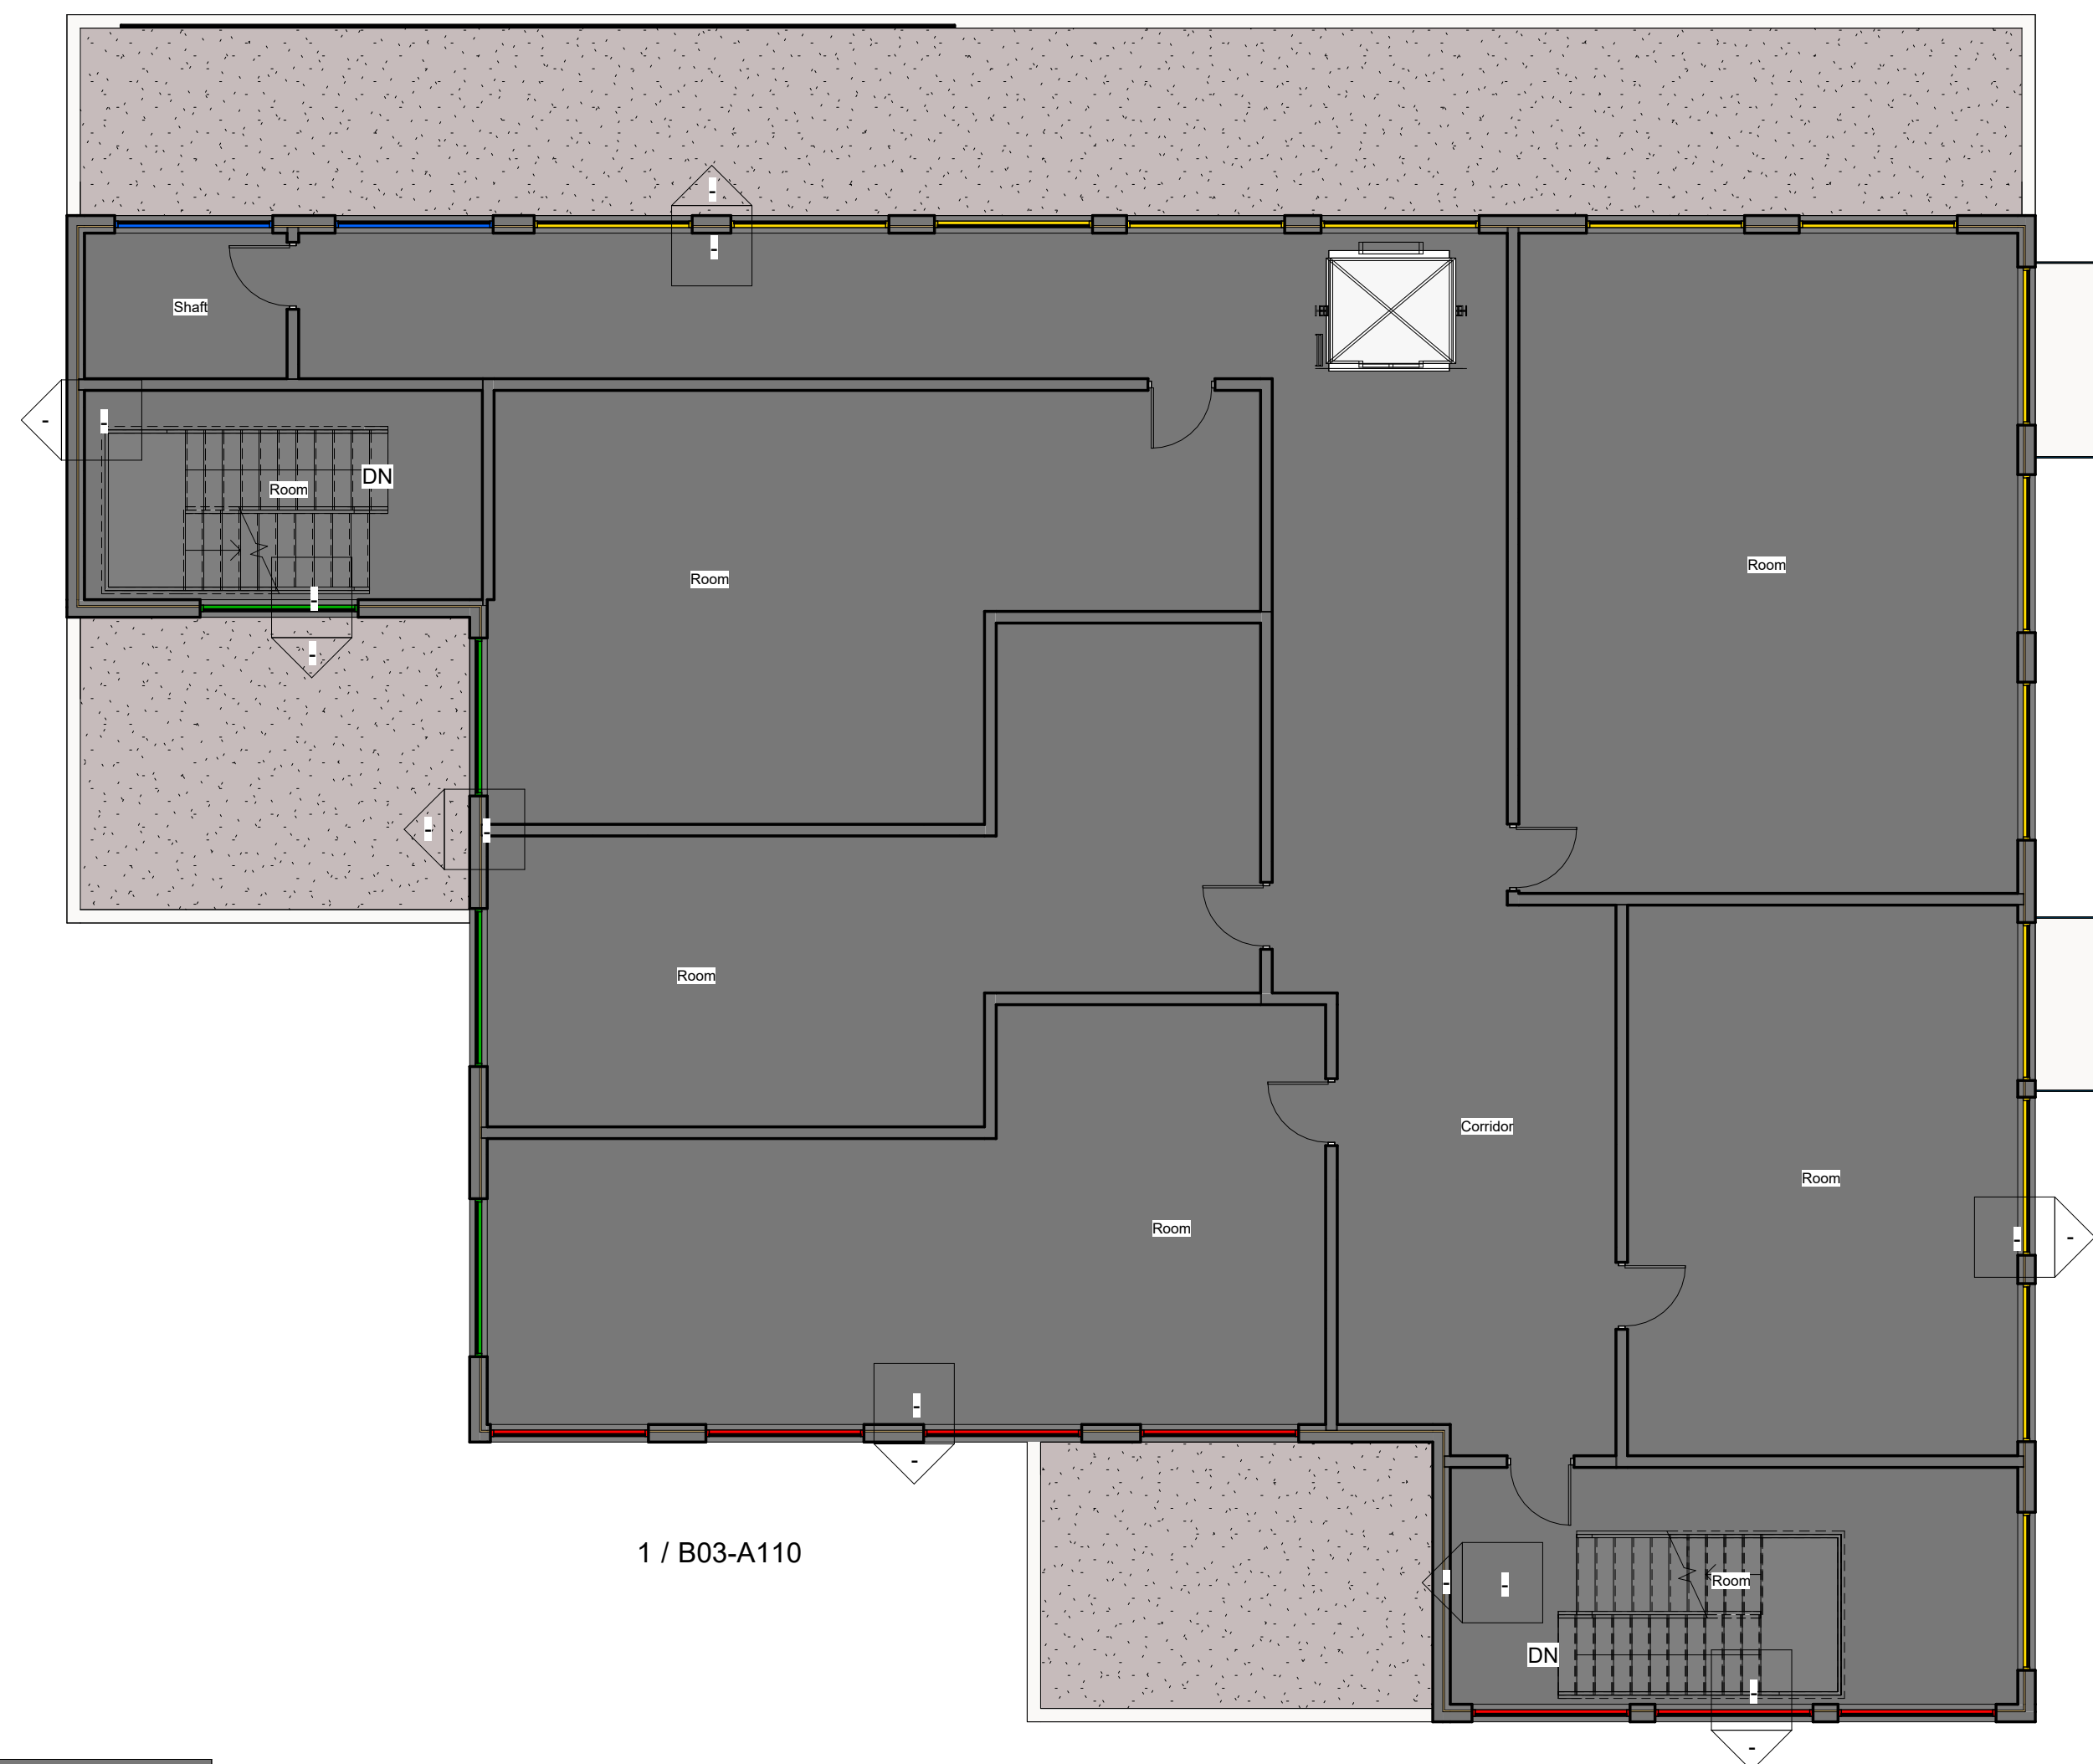

1 / B03-A110

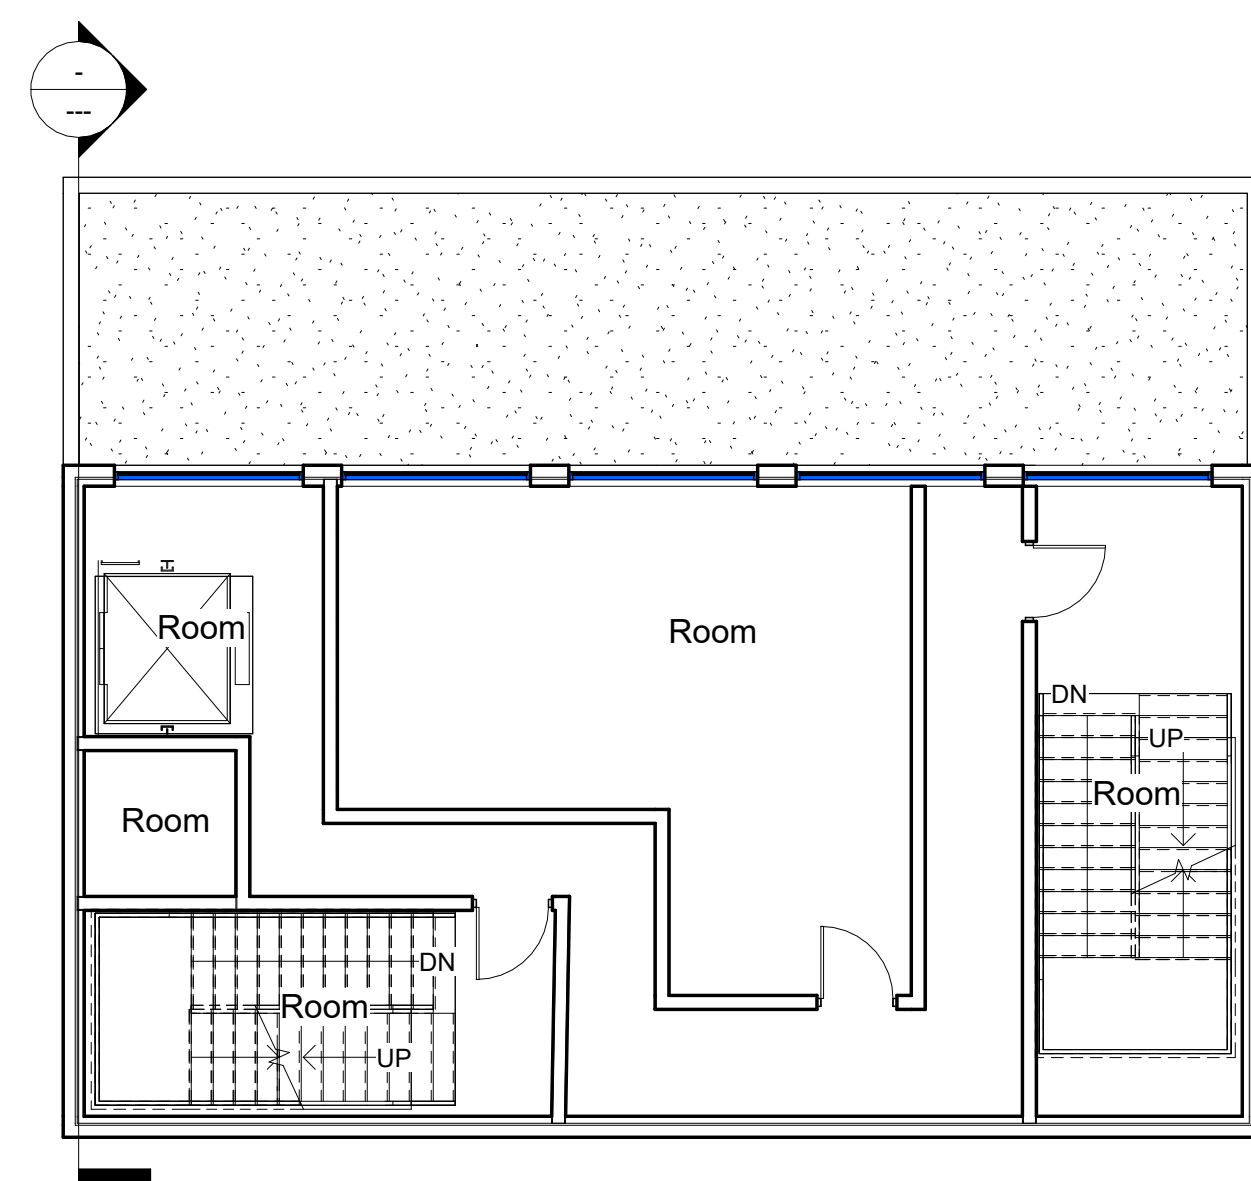[illegible]

Zah-Nye
Fremont
Residential

Typical Floor 1

Project Number	Project Number
Date	Issue Date
Drawn By	Author
Checked By	Checker
B03-A113	
Scale	1/8" = 1'-0"

10/27/2026 2:15:00 AM



www.autodesk.com/revit

Consultant
Address
Address
Address
Phone

Consultant
Address
Address
Address
Phone

Consultant
Address
Address
Address
Phone

Consultant
Address
Address
Address
Phone

Consultant
Address
Address
Address
Phone

[illegible]

Zah-Nye
Fremont
Residential

Typical Floor 3

Project Number	Project Number
Date	Issue Date
Drawn By	Author
Checked By	Checker
B03-A114	
Scale	1/8" = 1'-0"

10/27/2026 2:15:01 AM



www.autodesk.com/revit

Consultant
Address
Address
Address
Phone

Consultant
Address
Address
Address
Phone

Consultant
Address
Address
Address
Phone

Consultant
Address
Address
Address
Phone

Consultant
Address
Address
Address
Phone

[illegible]

Zah-Nye
Fremont
Residential

Typical Floor 4

Project Number	Project Number
Date	Issue Date
Drawn By	Author
Checked By	Checker
B03-A115	
Scale	1/8" = 1'-0"

10/27/2026 2:15:02 AM