



www.autodesk.com/revit

Consultant	Address	Address	Address	Phone
------------	---------	---------	---------	-------

Consultant	Address	Address	Address	Phone
------------	---------	---------	---------	-------

Consultant
Address
Address
Address
Phone

Consultant	Address	Address	Address	Phone
------------	---------	---------	---------	-------

Consultant
Address
Address
Address
Phone

[illegible]

Owner

Project Name

FLOOR PLAN LEVEL
1

Project Number	0001
----------------	------


Date	Issue Date
------	------------

Drawn By	Author
----------	--------

Checked By	Checker
------------	---------

A-01

Scale	1/8" = 1'-0"
-------	--------------

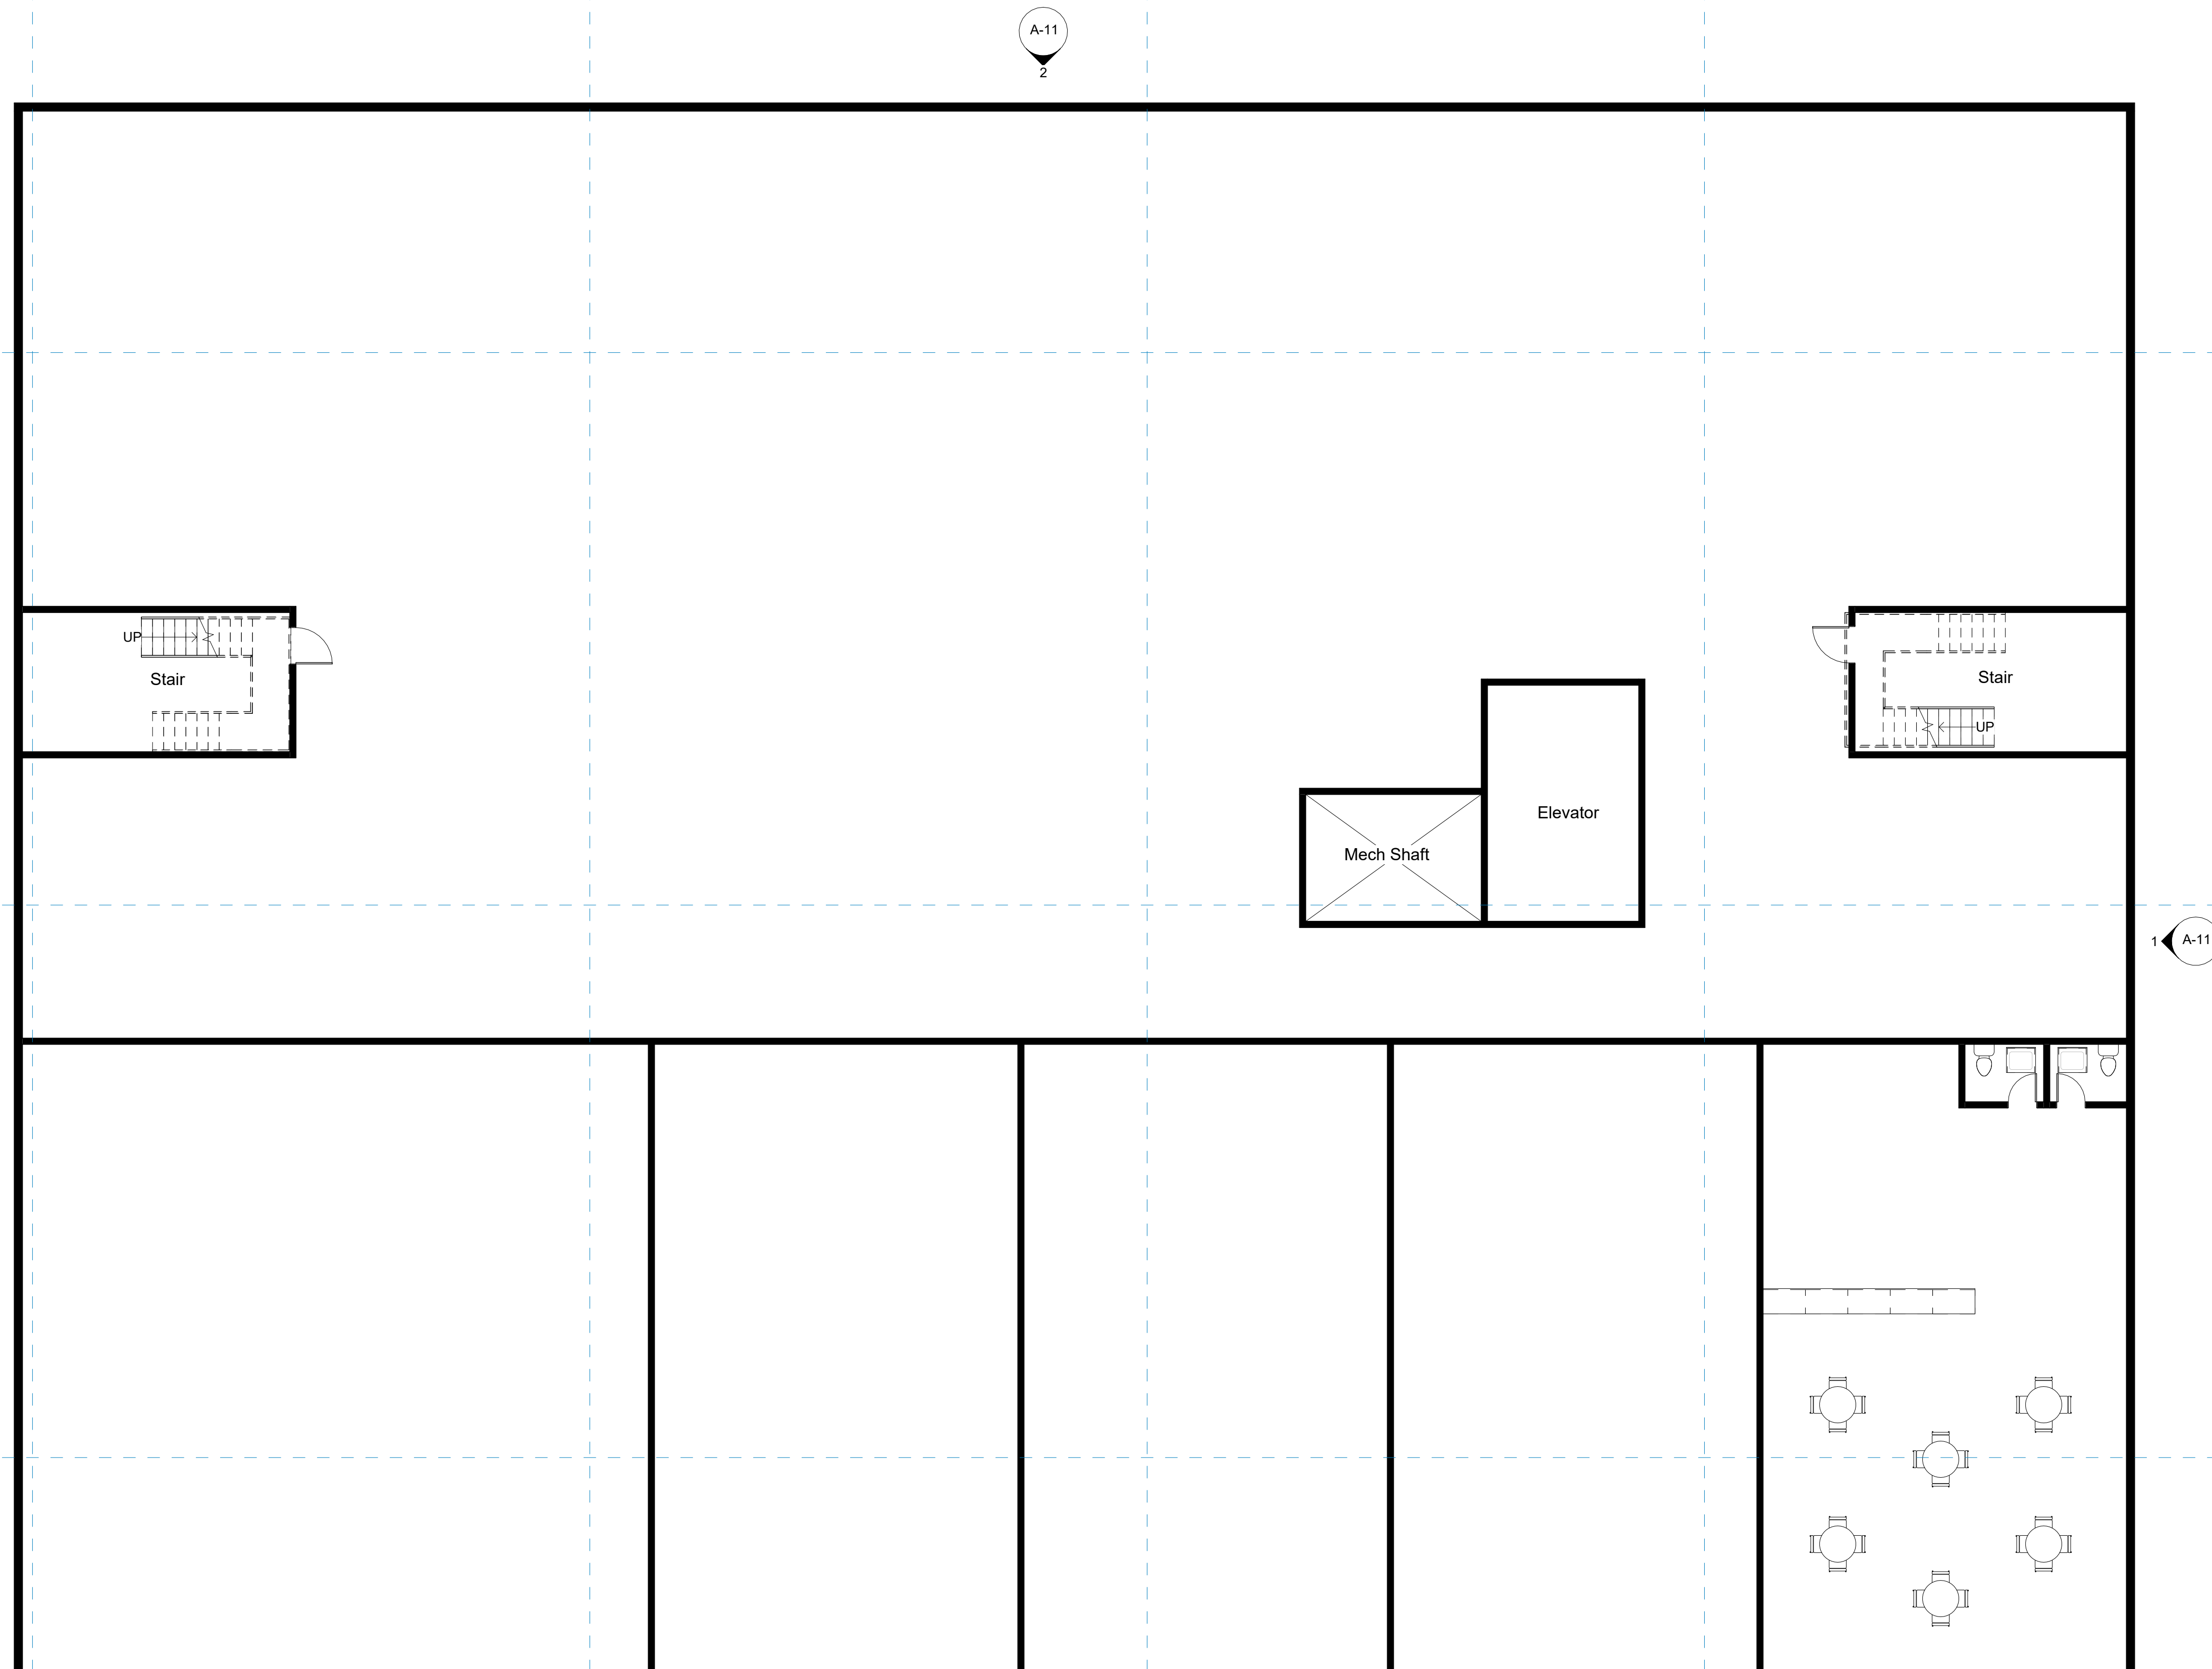

FLOOR PLAN LEVEL 1

$$1/8'' = 1'-0''$$



www.autodesk.com/revit

Consultant
Address
Address
Address
Phone

Consultant
Address
Address
Address
Phone

	Consultant
	Address
	Address
	Address
	Phone

Consultant
Address
Address
Address
Phone

Consultant
Address
Address
Address
Phone

[illegible]

Owner

Project Name

FLOOR PLAN LEVEL
3

Project Number	0001
----------------	------


Date	Issue Date
------	------------

Drawn By	Author
----------	--------

Checked By	Checker
------------	---------

A-03

Scale	$1/8" = 1'-0"$
-------	----------------

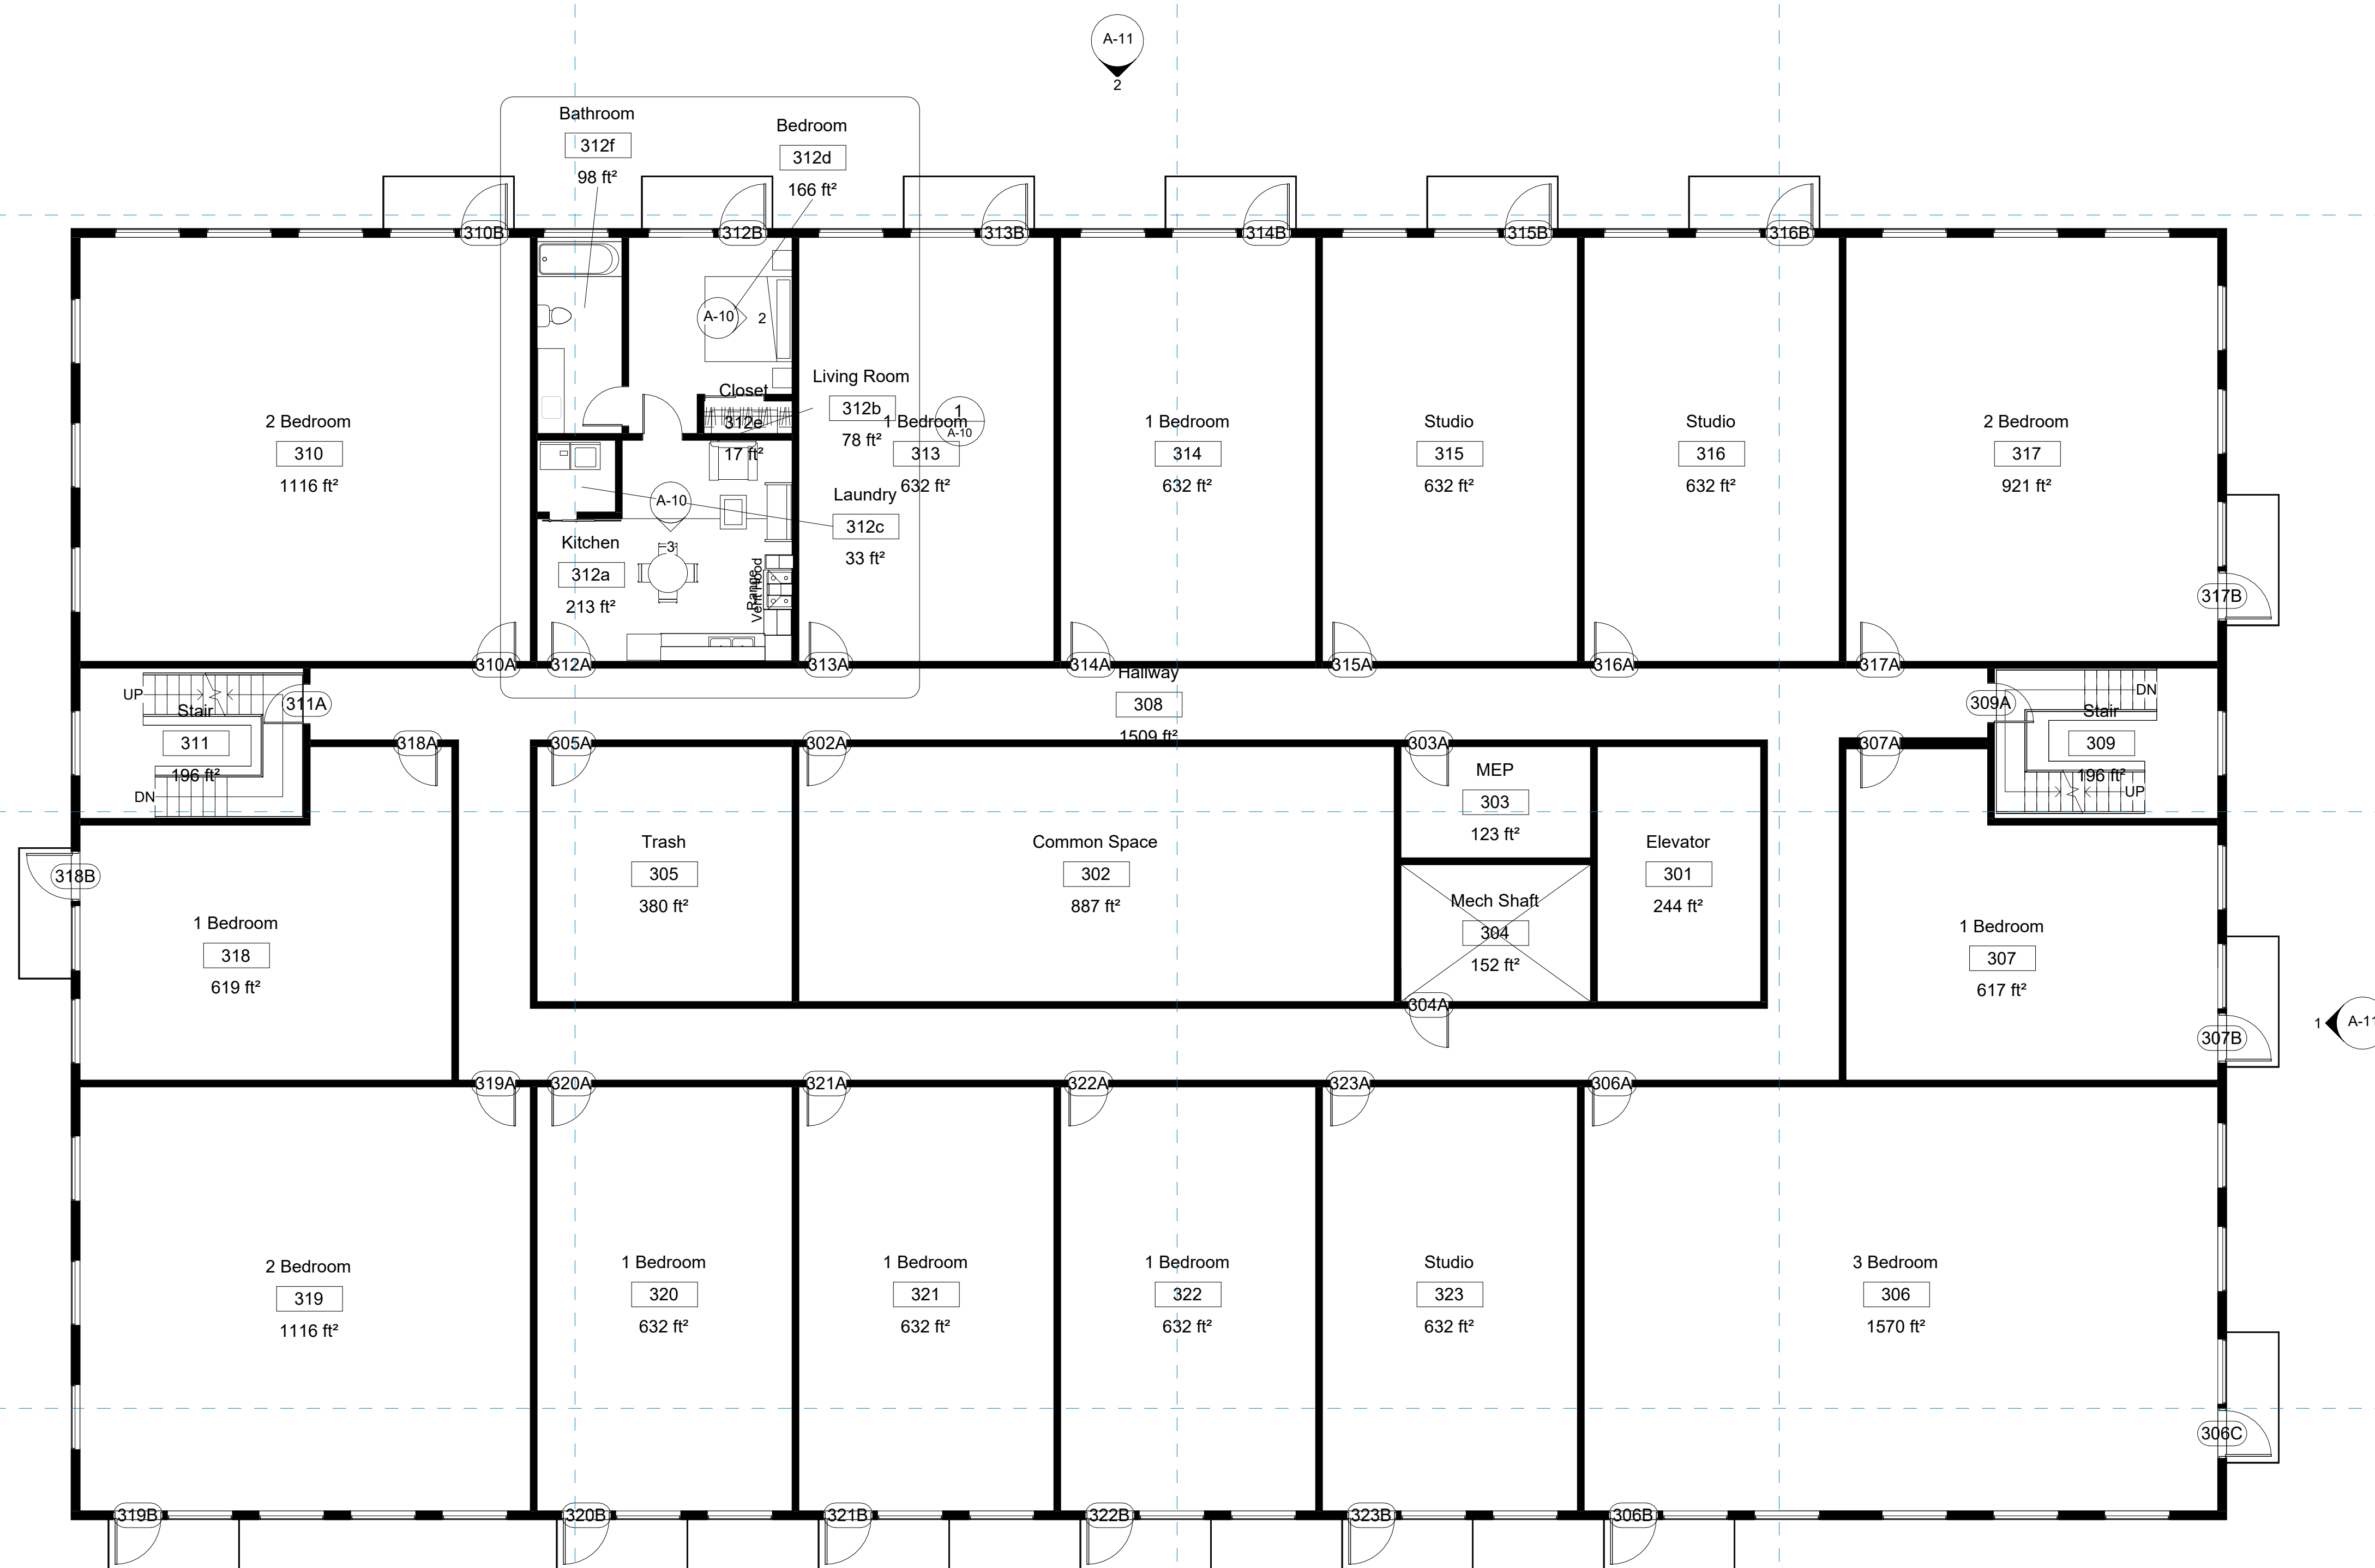

FLOOR PLAN LEVEL 3

1 FLOOR
1/8" = 1'-0"



www.autodesk.com/revit

Consultant	Address	Address	Address	Phone
------------	---------	---------	---------	-------

Consultant
Address
Address
Address
Phone

Consultant
Address
Address
Address
Phone

Consultant
Address
Address
Address
Phone

Consultant	Address	Address	Address	Phone
------------	---------	---------	---------	-------

[illegible]

Owner


Project Name

Ceiling Plan

Project Number	0001
Date	Issue Date
Drawn By	Author
Checked By	Checker

A-09

Scale	1/8" = 1'-0"
-------	--------------

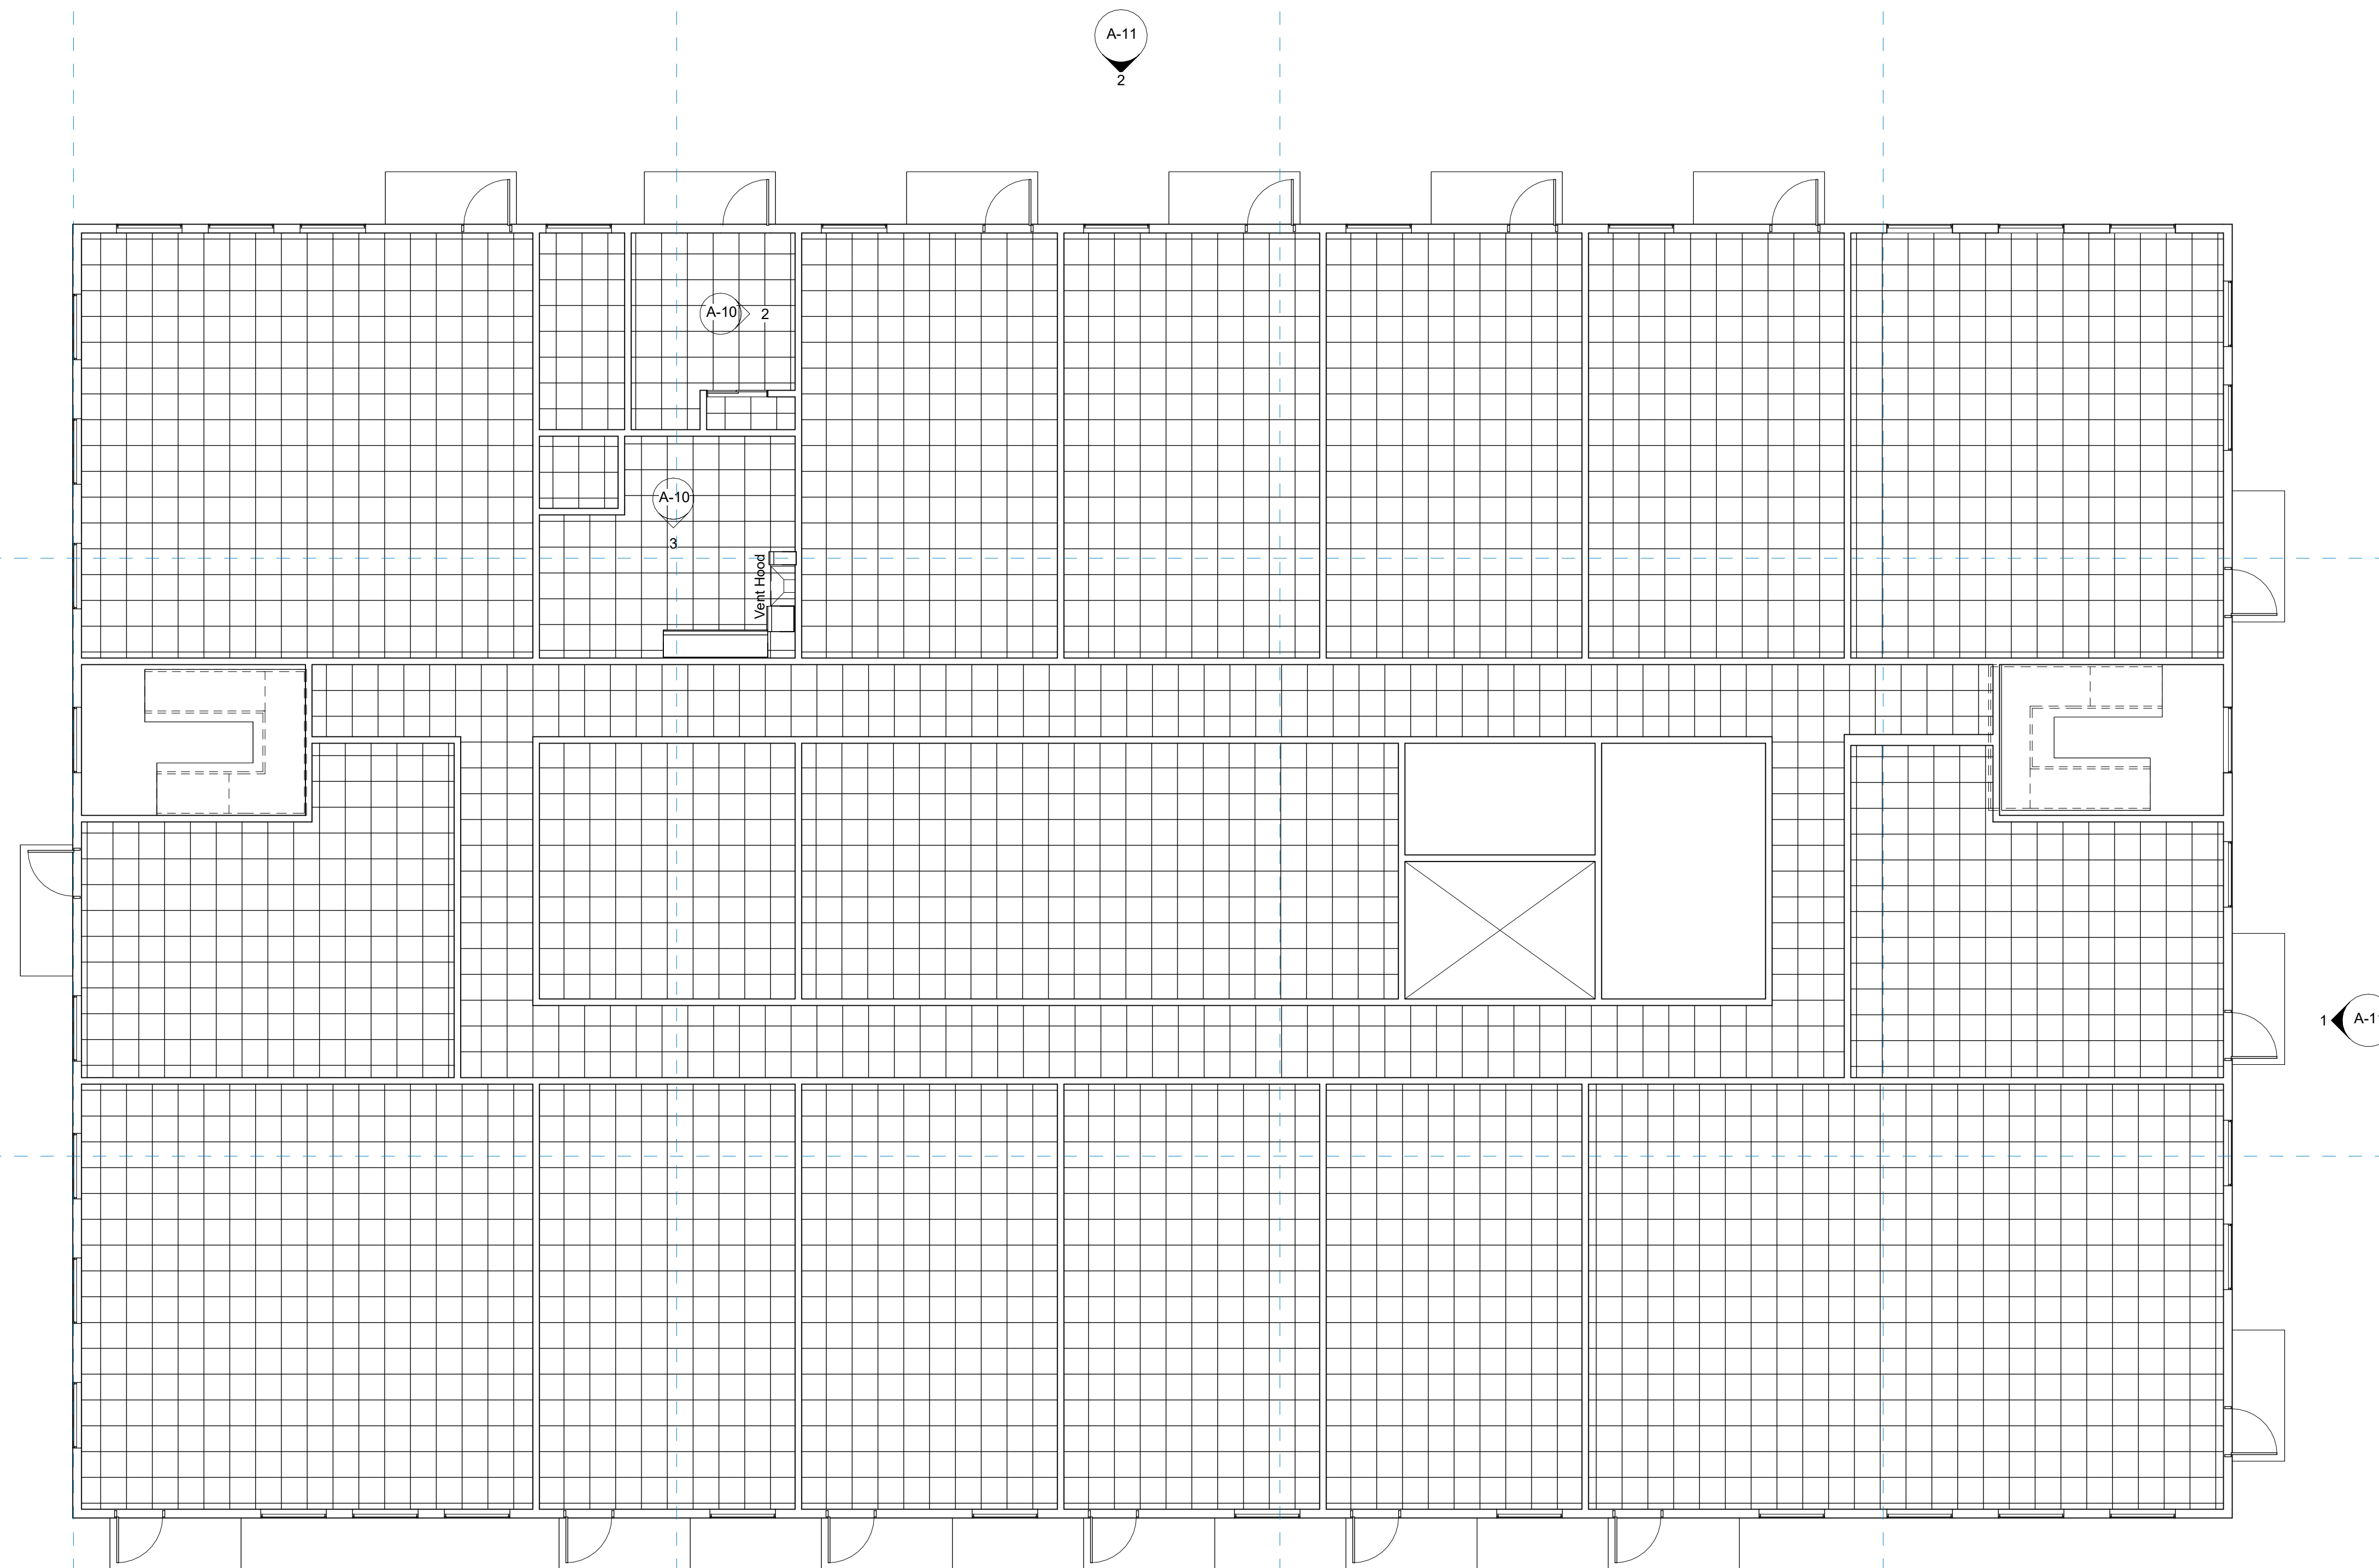

1 B01-L02
1/8" = 1'-0"

10/27/2026 10:48:24 PM



www.autodesk.com/revit

Consultant Address Address Address Phone
--

Consultant

Address

Address

Address

Phone

Consultant
Address
Address
Address
Phone

Consultant
Address
Address
Address
Phone

Consultant
Address
Address
Address
Phone

[illegible]

Owner


Project Name

Furnished Plan


Project Number	0001
Date	Issue Date
Drawn By	Author
Checked By	Checker

A-10


Scale	1/4" = 1'-0"
-------	--------------

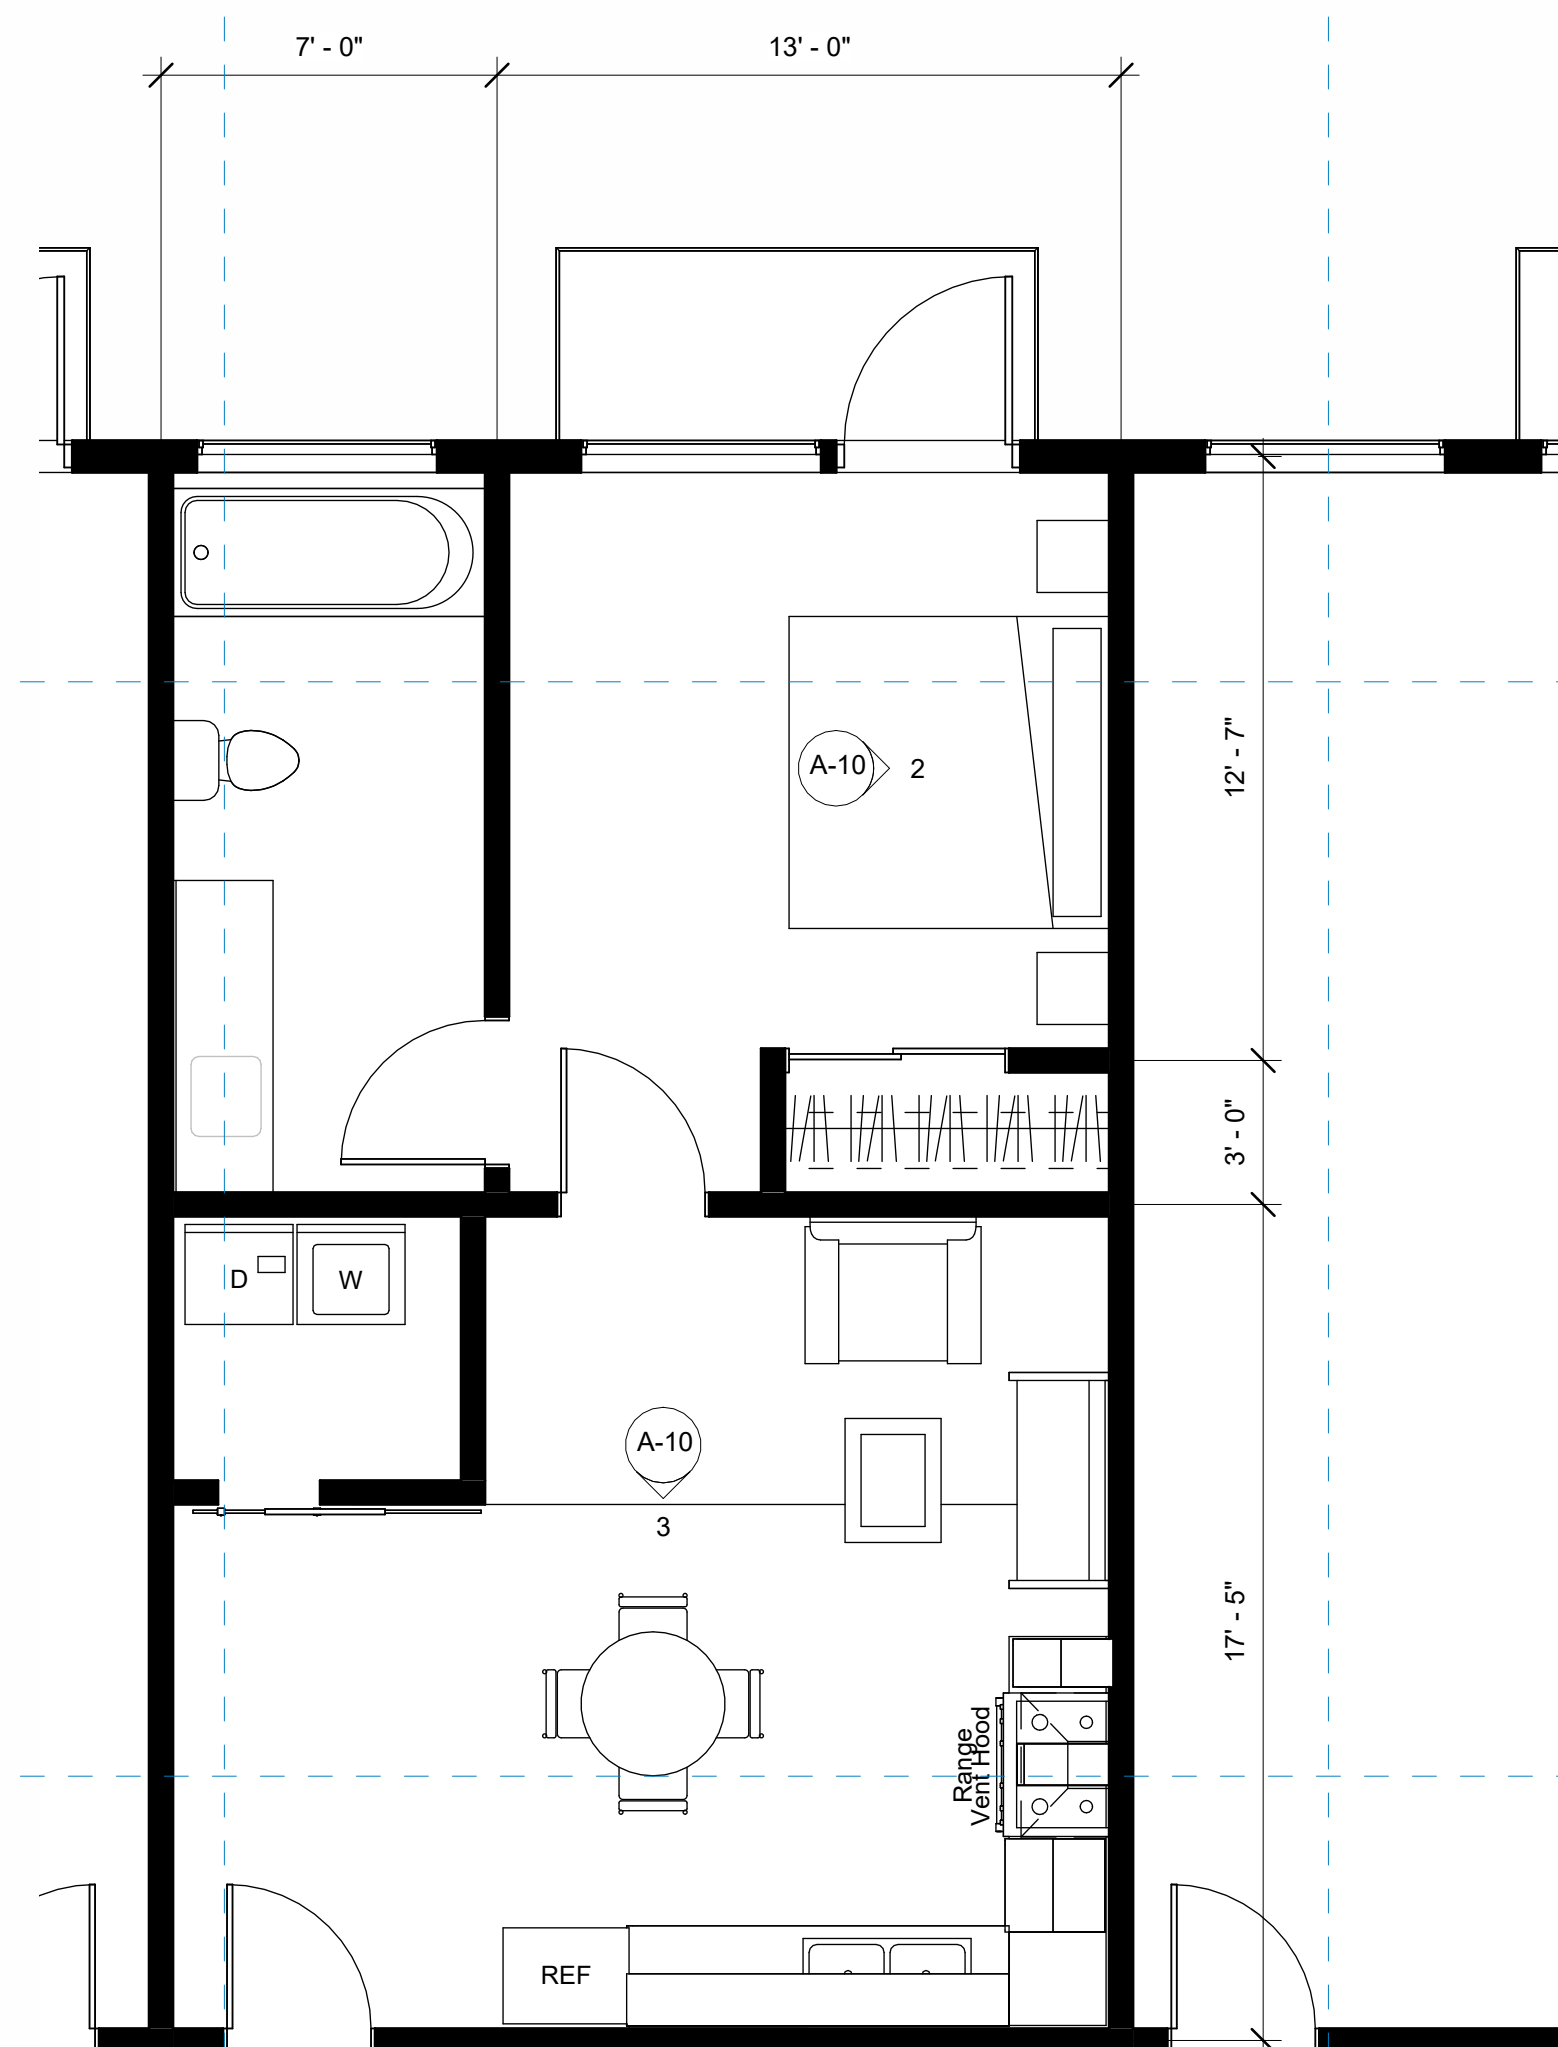

FLOOR PLAN LEVEL 3 -
1 Callout 1
1/4" = 1'-0"

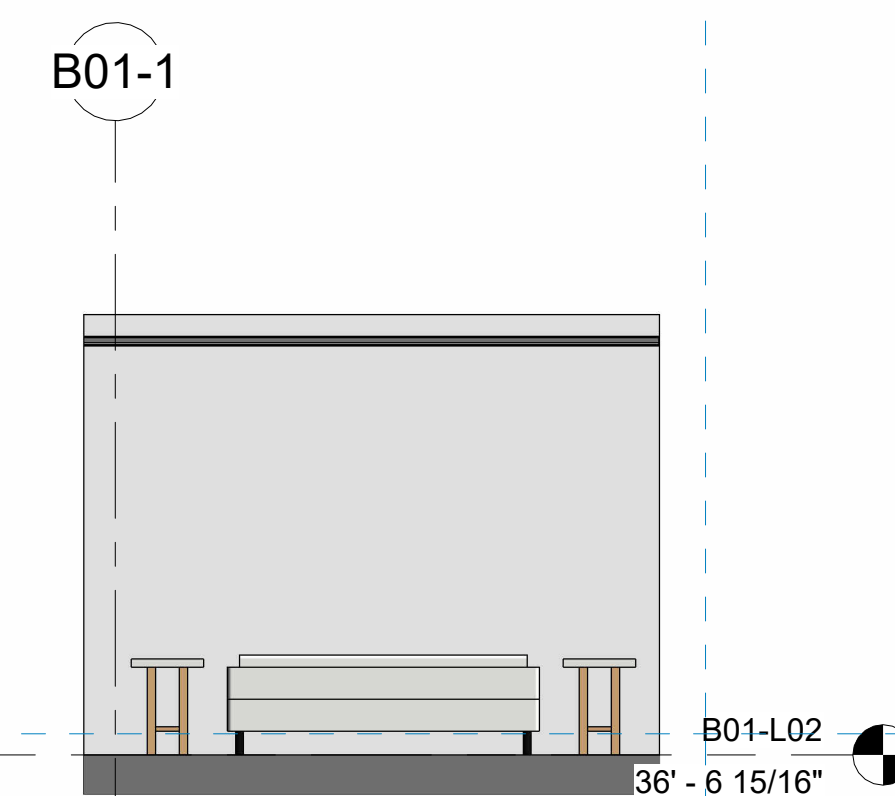



2 Elevation - Studio Bedroom
1/4" = 1'-0"

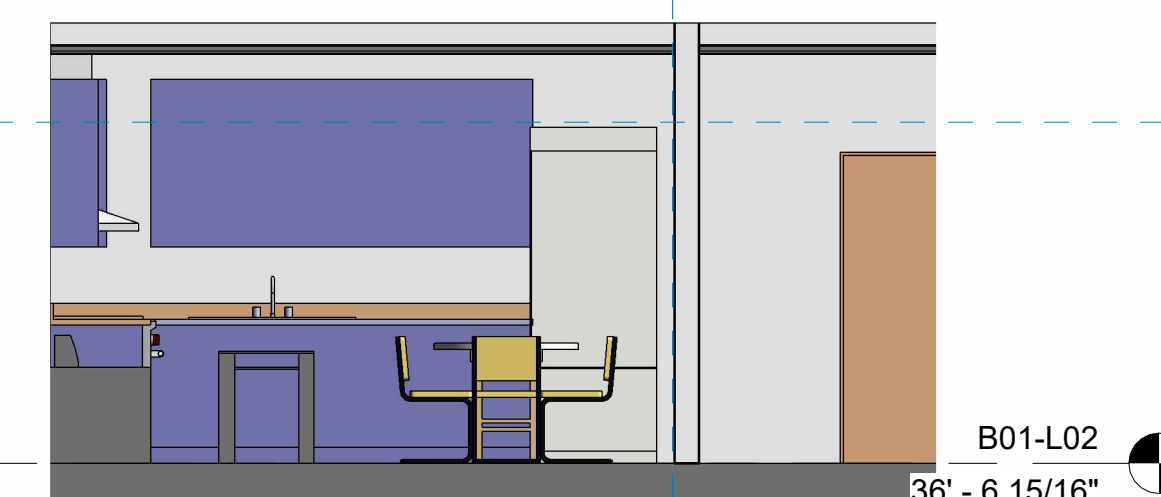

3 Elevation - Studio Kitchen
1/4" = 1'-0"



	Consultant
Address	
Address	
Address	
Phone	

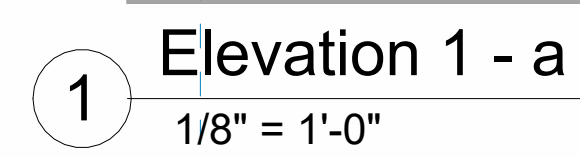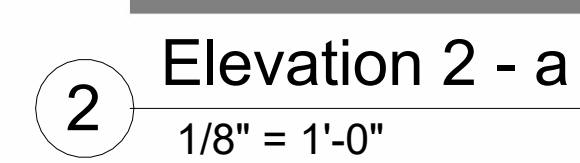

A-11

Scale	$1/8" = 1'-0"$
-------	----------------