



www.autodesk.com/revit

Consultant
Address
Address
Address
Phone

Consultant
Address
Address
Address
Phone

Consultant	Address	Address	Address	Phone
------------	---------	---------	---------	-------

Consultant
Address
Address
Address
Phone

Consultant
Address
Address
Address
Phone

[illegible]

Owner

Project Name

FLOOR PLAN LEVEL
1

Project Number	Project Number
Date	Issue Date
Drawn By	Author
Checked By	Checker

A-01

Scale	$1/8" = 1'-0"$
-------	----------------



1 FIRST FLOOR PLAN
1/8" = 1'-0"

0/25/2026 2:12:56 PM



Consultant
Address
Address
Address
Phone

Owner	
Project Name	
2 BEDROOM UNIT PLAN	
Project Number	Project Number
Date	Issue Date
Drawn By	Author
Checked By	Checker
A-09	
Scale	As indicated



4 Sample Unit Bathroom/Bedrooms
1/2" = 1'-0"



③ Sample Unit Bathroom
1/2" = 1'-0"



www.autodesk.com/revit

Consultant
Address
Address
Address
Phone

	Consultant
	Address
	Address
	Address
	Phone

Consultant
Address
Address
Address
Phone

Consultant
Address
Address
Address
Phone

Consultant
Address
Address
Address
Phone

[illegible]

Owner

Project Name


BUILDING SECTION 2 BEDROOM

Project Number	Project Number
Date	Issue Date
Drawn By	Author
Checked By	Checker

A-10

Scale	1/4" = 1'-0"
-------	--------------

0/25/2026 2:13:30 PM

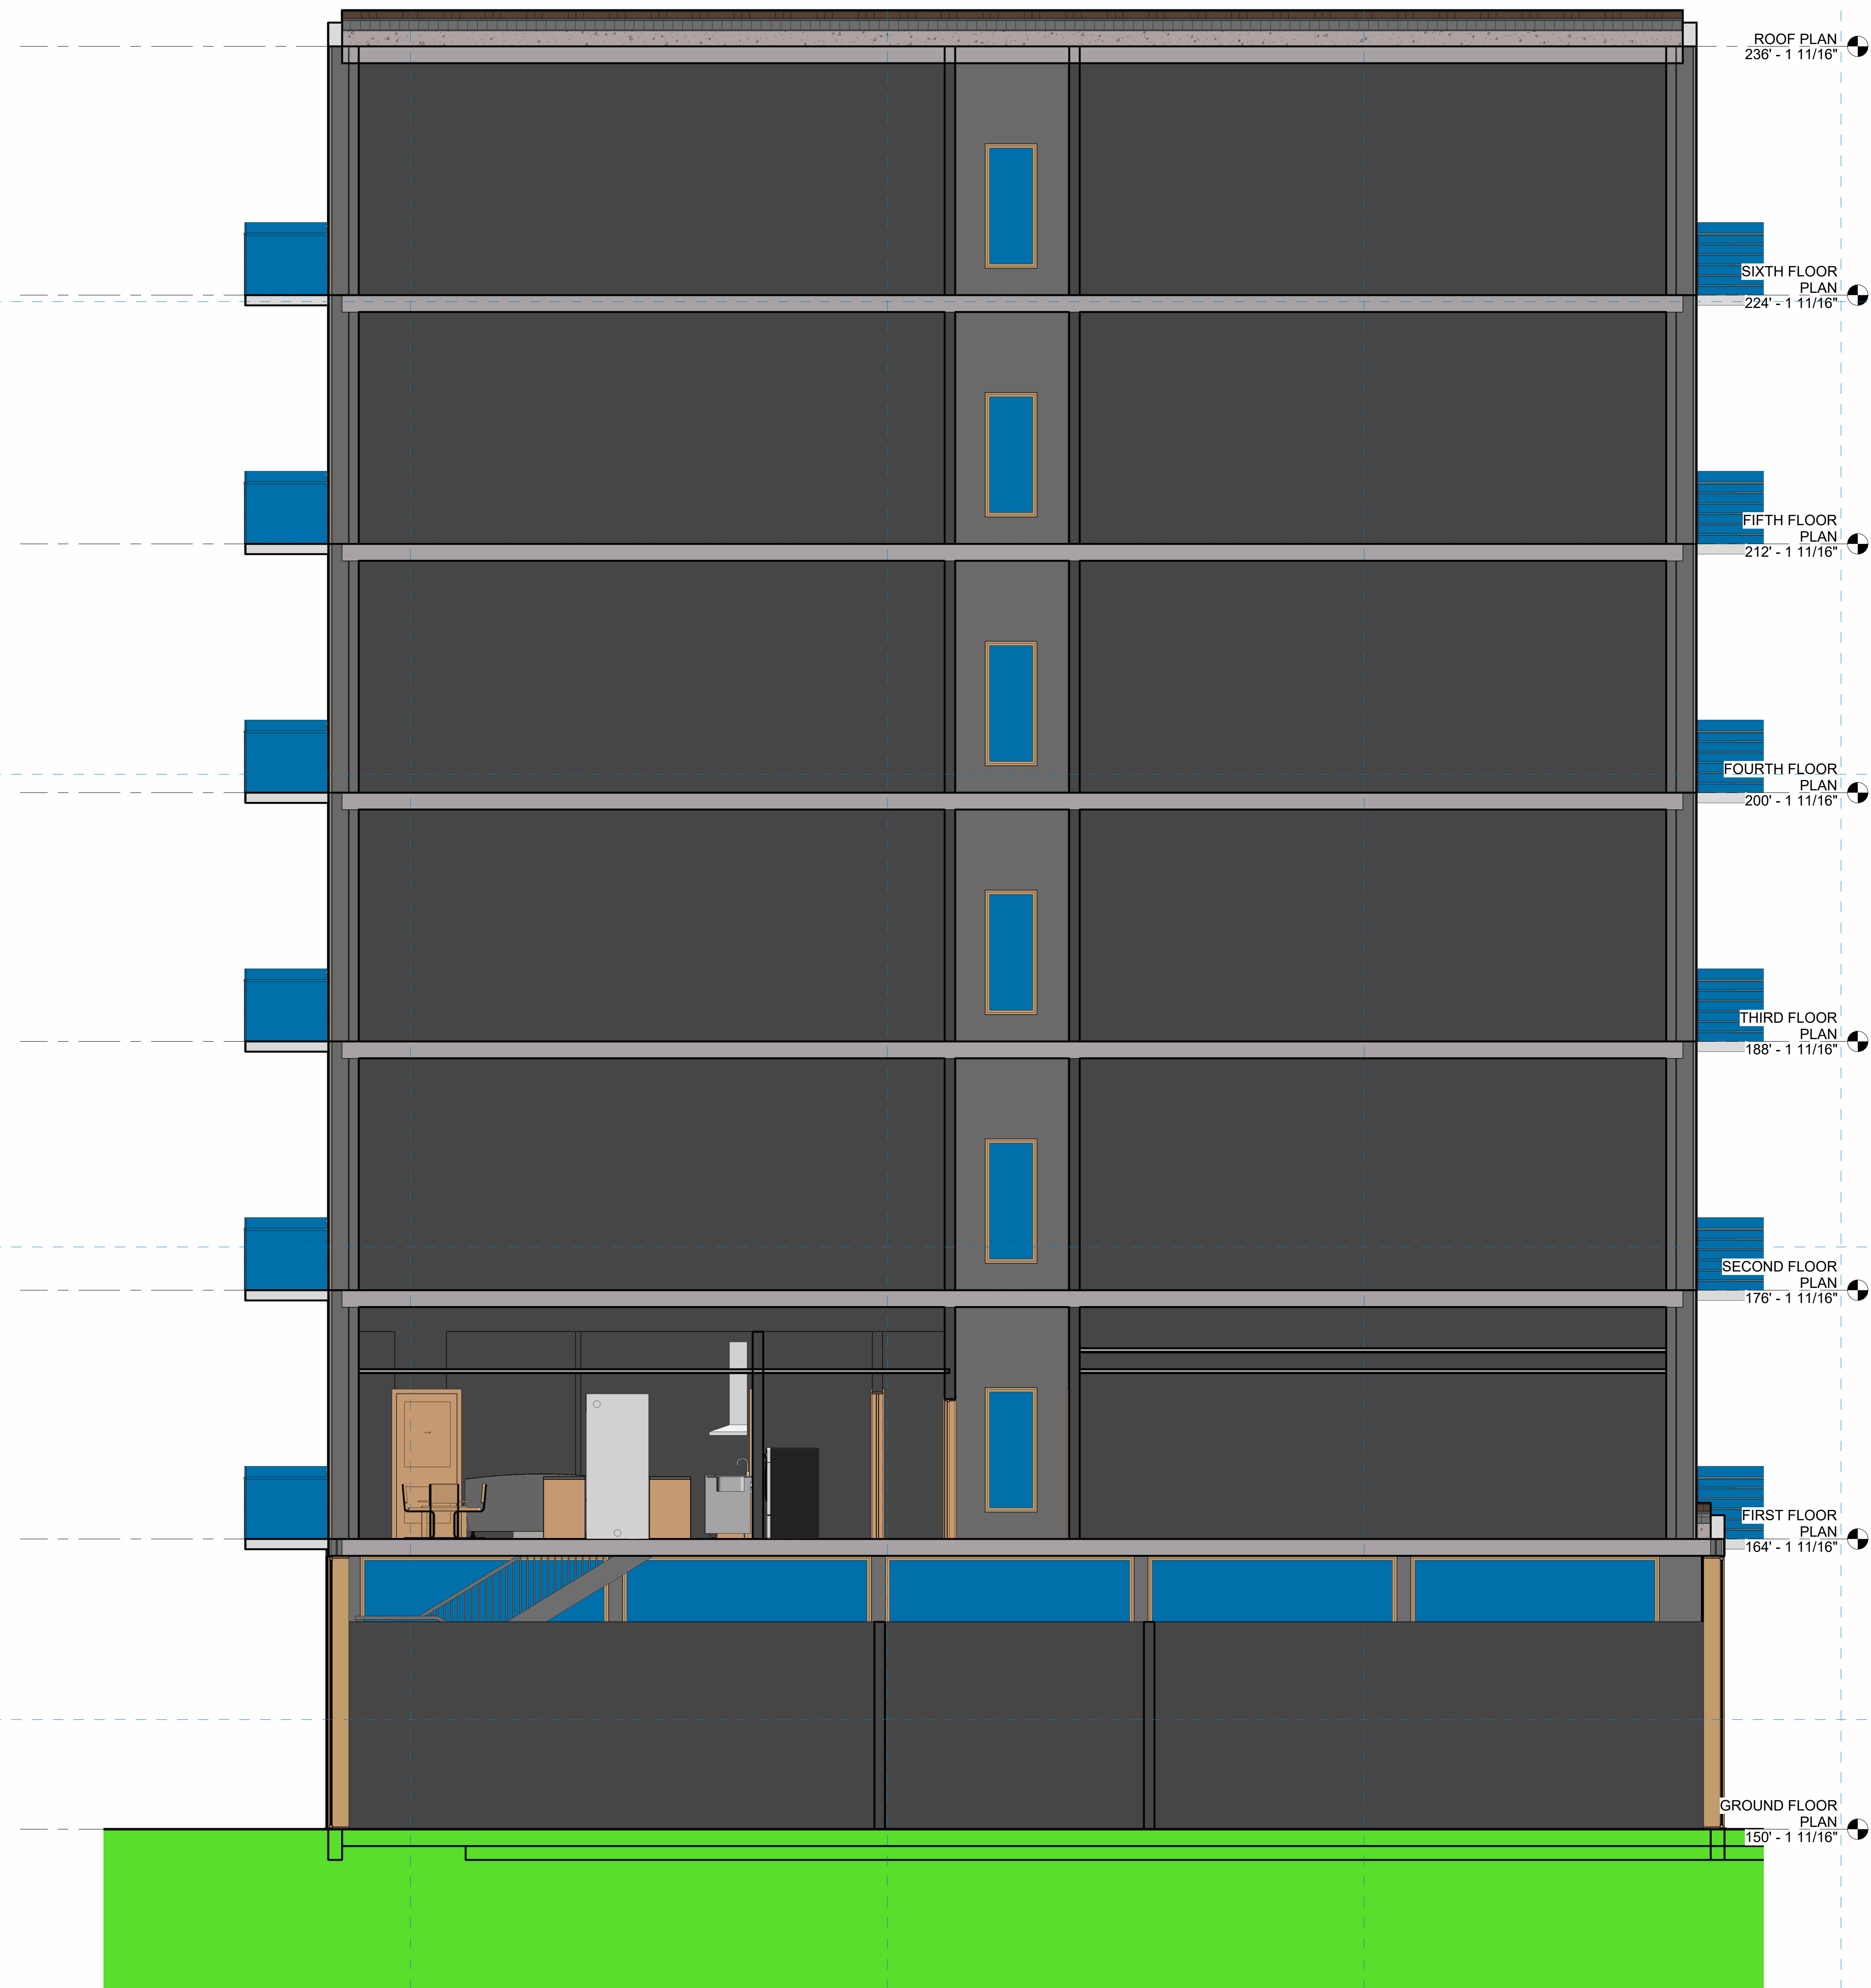

① 2 BEDROOM UNIT SECTION
1/4" = 1'-0"



www.autodesk.com/revit

Consultant
Address
Address
Address
Phone

Consultant
Address
Address
Address
Phone

Consultant
Address
Address
Address
Phone

Consultant
Address
Address
Address
Phone

Consultant
Address
Address
Address
Phone

[illegible]

Owner

Project Name

SCHEDULES

Project Number	Project Number
----------------	----------------

Date	Issue Date
------	------------

Drawn By	Author
----------	--------

Checked By	Checker
------------	---------

A-11

Scale	
-------	--

Room Schedule									
Name	Number	Floor Finish	Base Finish	Wall Finish	Ceiling Finish	Area	Level	Occ_Factor	Occupancy
1 Bedroom	117					609 SF	FIRST FLOOR PLAN	200	4
1 Bedroom	102					525 SF	FIRST FLOOR PLAN	200	3
1 Bedroom	115					620 SF	FIRST FLOOR PLAN	200	4
1 Bedroom	113					603 SF	FIRST FLOOR PLAN	200	4
1 Bedroom	107					607 SF	FIRST FLOOR PLAN	200	4
1 Bedroom	105					622 SF	FIRST FLOOR PLAN	200	4
1 Bedroom	103					610 SF	FIRST FLOOR PLAN	200	4
1 Bedroom	104					517 SF	FIRST FLOOR PLAN	200	3
2 Bedroom	119					342 SF	FIRST FLOOR PLAN	200	2
2 Bedroom	110					833 SF	FIRST FLOOR PLAN	200	5
2 Bedroom	108					827 SF	FIRST FLOOR PLAN	200	5
2 Bedroom	111					836 SF	FIRST FLOOR PLAN	200	5
3 Bedroom	106					1091 SF	FIRST FLOOR PLAN	200	6
3 Bedroom	109					1030 SF	FIRST FLOOR PLAN	200	6
Bathroom	119Ba					72 SF	FIRST FLOOR PLAN		
Bedroom	119B1					115 SF	FIRST FLOOR PLAN		
Bedroom	119B2					115 SF	FIRST FLOOR PLAN		
Elevator	3					52 SF	FIRST FLOOR PLAN		
Hallway	2					1173 SF	FIRST FLOOR PLAN		
Mudroom	119M					53 SF	FIRST FLOOR PLAN		
Shaft	5					42 SF	FIRST FLOOR PLAN	300	1
Stairs	4					207 SF	FIRST FLOOR PLAN		
Stairs	6					227 SF	FIRST FLOOR PLAN		
Studio	114					420 SF	FIRST FLOOR PLAN	200	3
Studio	112					454 SF	FIRST FLOOR PLAN	200	3
Studio	101					418 SF	FIRST FLOOR PLAN	200	3

FIRST FLOOR PLAN: 26	13022 SF	69
----------------------	----------	----


Grand total: 26 13022 SF 69

Window Schedule				
Family and Type	Width	Height	Count	Material
Instance-Window-Fixed: 2' 6" x 6'	2' - 6"	6' - 0"	72	Glass / Aluminum sash
Instance-Window-Fixed: 5' x 6'	5' - 0"	6' - 0"	240	Glass / Aluminum sash
Instance-Window-Fixed: 11' 6" x 13' 2 5/32" 2	11' - 6"	13' - 2 5/32"	6	Glass / Aluminum sash
Instance-Window-Fixed: 11' x 13' 2 5/32"	11' - 0"	13' - 2 5/32"	6	Glass / Aluminum sash
Instance-Window-Fixed: 12' x 13' 2 5/32"	12' - 0"	13' - 2 5/32"	36	Glass / Aluminum sash

Grand total: 360

Door Schedule					
Family and Type	Function	Mark	Height	Width	Level
Door-Exterior-Single-Threshold: 40" x 87"	Exterior	<varies>	7' - 3"	3' - 4"	FIRST FLOOR PLAN
Door-Exterior-Single-Threshold 2					
Door-Interior-r-Single-Flush-Panel-Wood:	Interior	<varies>	6' - 8"	2' - 8"	FIRST FLOOR PLAN
Door-Interior-r-Single-Flush-Panel-Wood					
Door-Interior-r-Single-Pocket-2_Panel-Wood:	Interior	<varies>	7' - 0"	3' - 0"	FIRST FLOOR PLAN
Door-Interior-r-Single-Pocket-2_Panel-Wood					

Grand total: 42

 


Consultant
Address
Address
Address
Phone

[illegible]

GROUND FLOOR PLAN

Project Number	Project Number
Date	Issue Date
Drawn By	Author
Checked By	Checker
A-12	
Scale	$1/8" = 1'-0"$

0/25/2026 2:13:33 PM

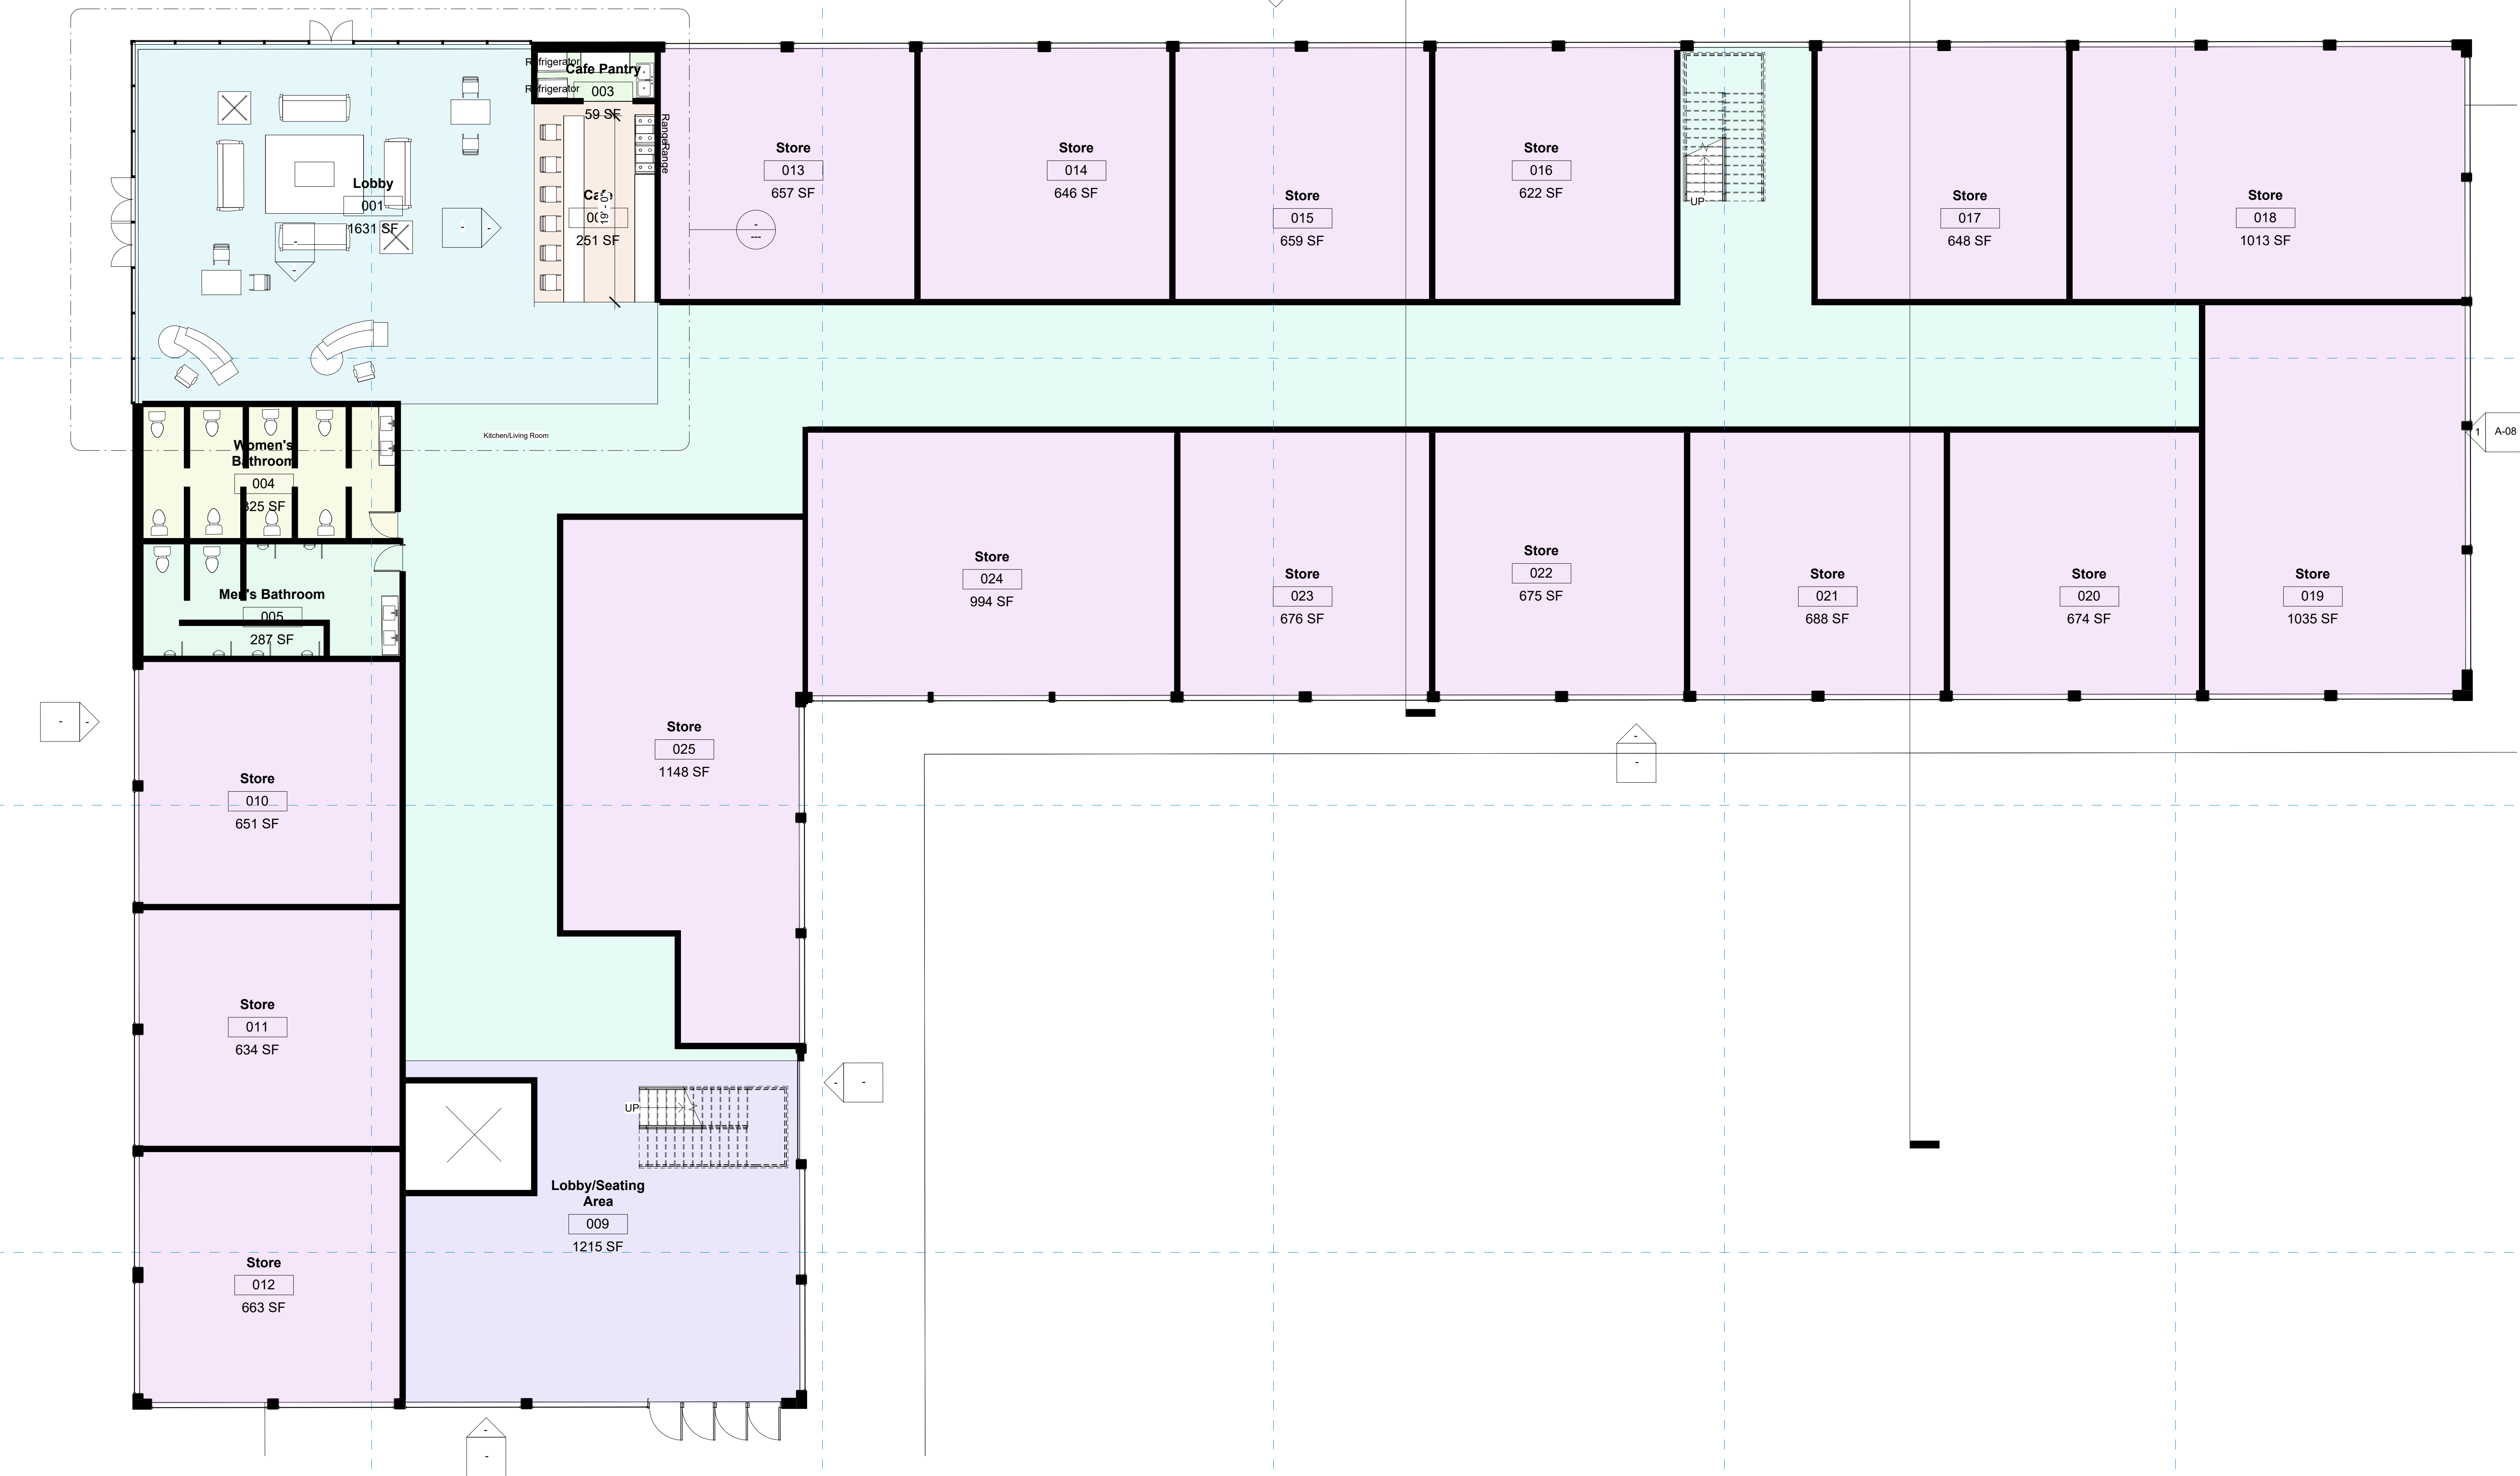

1 GROUND FLOOR PLAN
1/8" = 1'-0"



www.autodesk.com/revit

Consultant	Address	Address	Address	Phone
------------	---------	---------	---------	-------

Consultant
Address
Address
Address
Phone

Consultant
Address
Address
Address
Phone

Consultant
Address
Address
Address
Phone

Consultant
Address
Address
Address
Phone

[illegible]

Owner

Project Name

TYPICAL CEILING PLAN

Project Number

Date

Drawn By

Checked By	
------------	--

Project Number

Issue Date	
------------	--


Author	
--------	--

Author	
Checker	

A-13

Scale

1/8" = 1'-0"	1/2" = 1'-0"
--------------	--------------

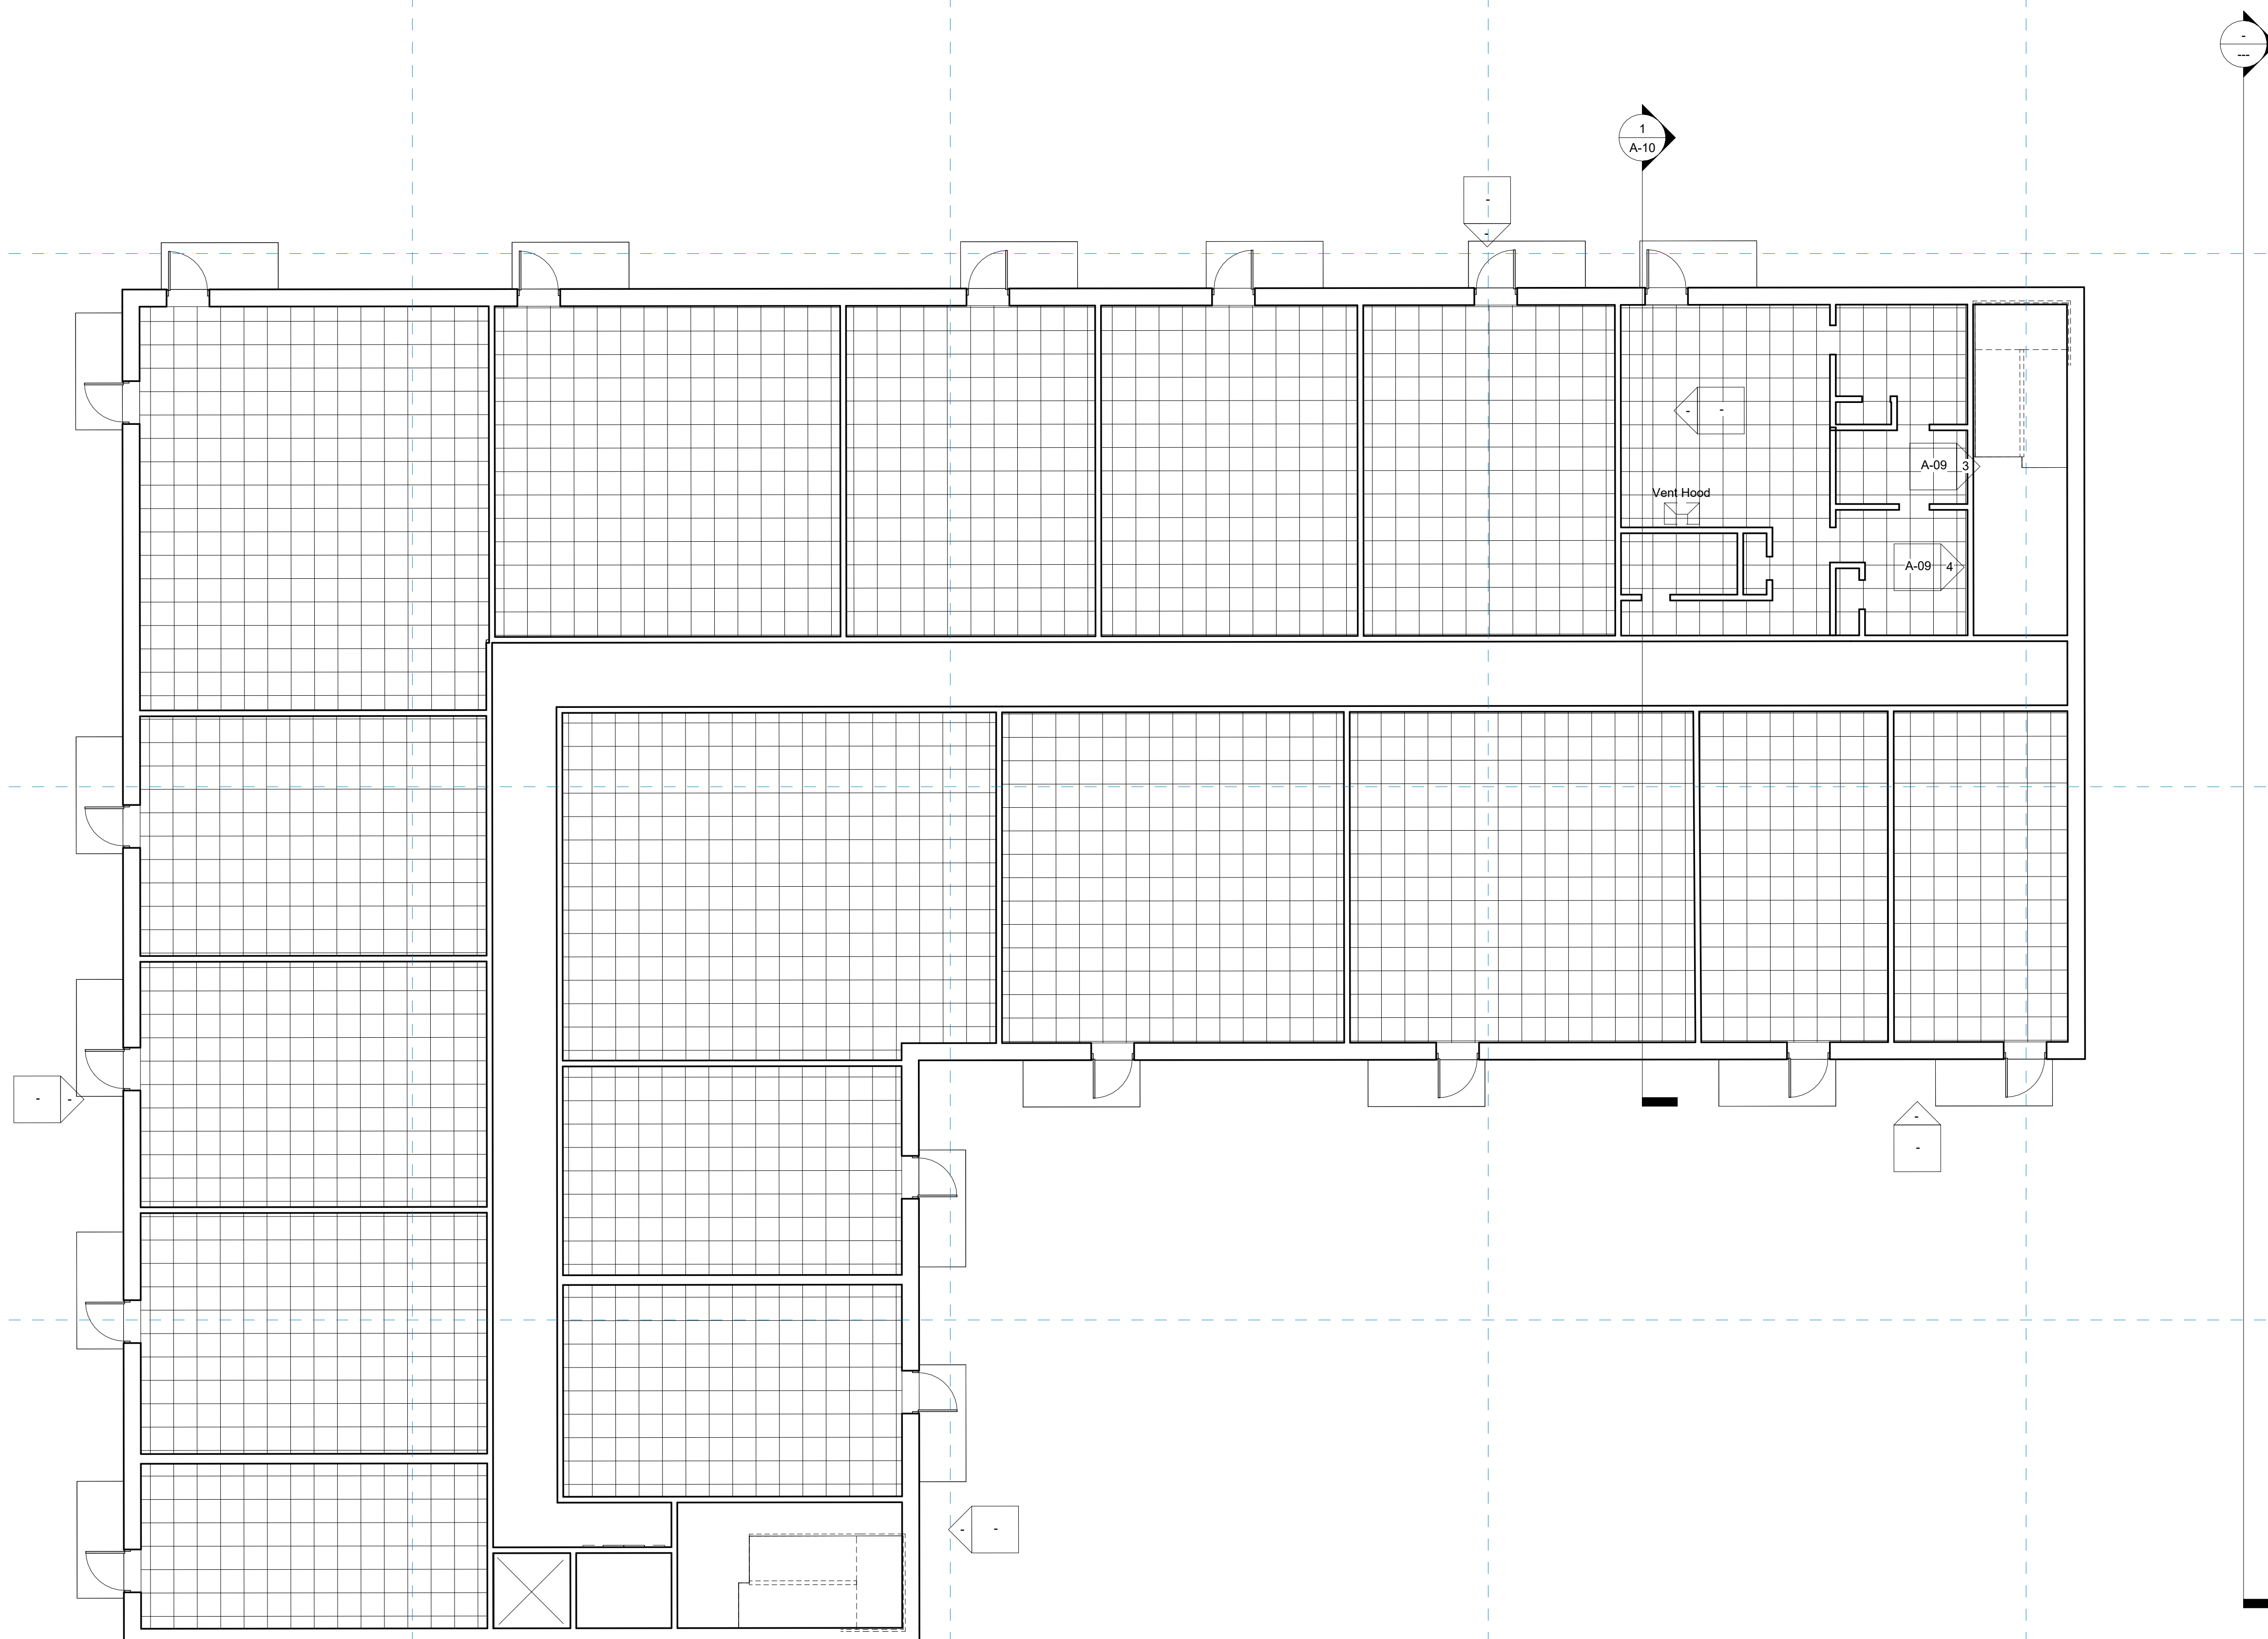

1 FIRST FLOOR PLAN
1/8" = 1'-0"