



www.autodesk.com/revit

Consultant	Address	Address	Address	Phone
------------	---------	---------	---------	-------

Consultant
Address
Address
Address
Phone

Consultant
Address
Address
Address
Phone

Consultant
Address
Address
Address
Phone

Consultant
Address
Address
Address
Phone

[illegible]

Owner

Project Name

FLOOR PLAN LEVEL
00 BLDG 01

Project Number	Project Number
Date	Issue Date
Drawn By	Author
Checked By	Checker

A-01

Scale	1/8" = 1'-0"
-------	--------------





www.autodesk.com/revit

Consultant	Address	Address	Address	Phone
------------	---------	---------	---------	-------

Consultant
Address
Address
Address
Phone

Consultant
Address
Address
Address
Phone

Consultant
Address
Address
Address
Phone

Consultant
Address
Address
Address
Phone

[illegible]

Owner

Project Name

FLOOR PLAN LEVEL
02 BLDG 01

Project Number	Project Number
Date	Issue Date
Drawn By	Author
Checked By	Checker

A-03

Scale	1/8" = 1'-0"
-------	--------------



1 BLDG 1 FLOOR PLAN LEVEL 02
1/8" = 1'-0"



www.autodesk.com/revit

Consultant	Address	Address	Address	Phone
------------	---------	---------	---------	-------

	Consultant
	Address
	Address
	Address
	Phone

Consultant
Address
Address
Address
Phone

Consultant
Address
Address
Address
Phone

Consultant
Address
Address
Address
Phone

[illegible]

Owner


Project Name

FLOOR PLAN LEVEL
00 BLDG 02

Project Number	Project Number
Date	Issue Date
Drawn By	Author
Checked By	Checker

A-07

Scale	1/8" = 1'-0"
-------	--------------

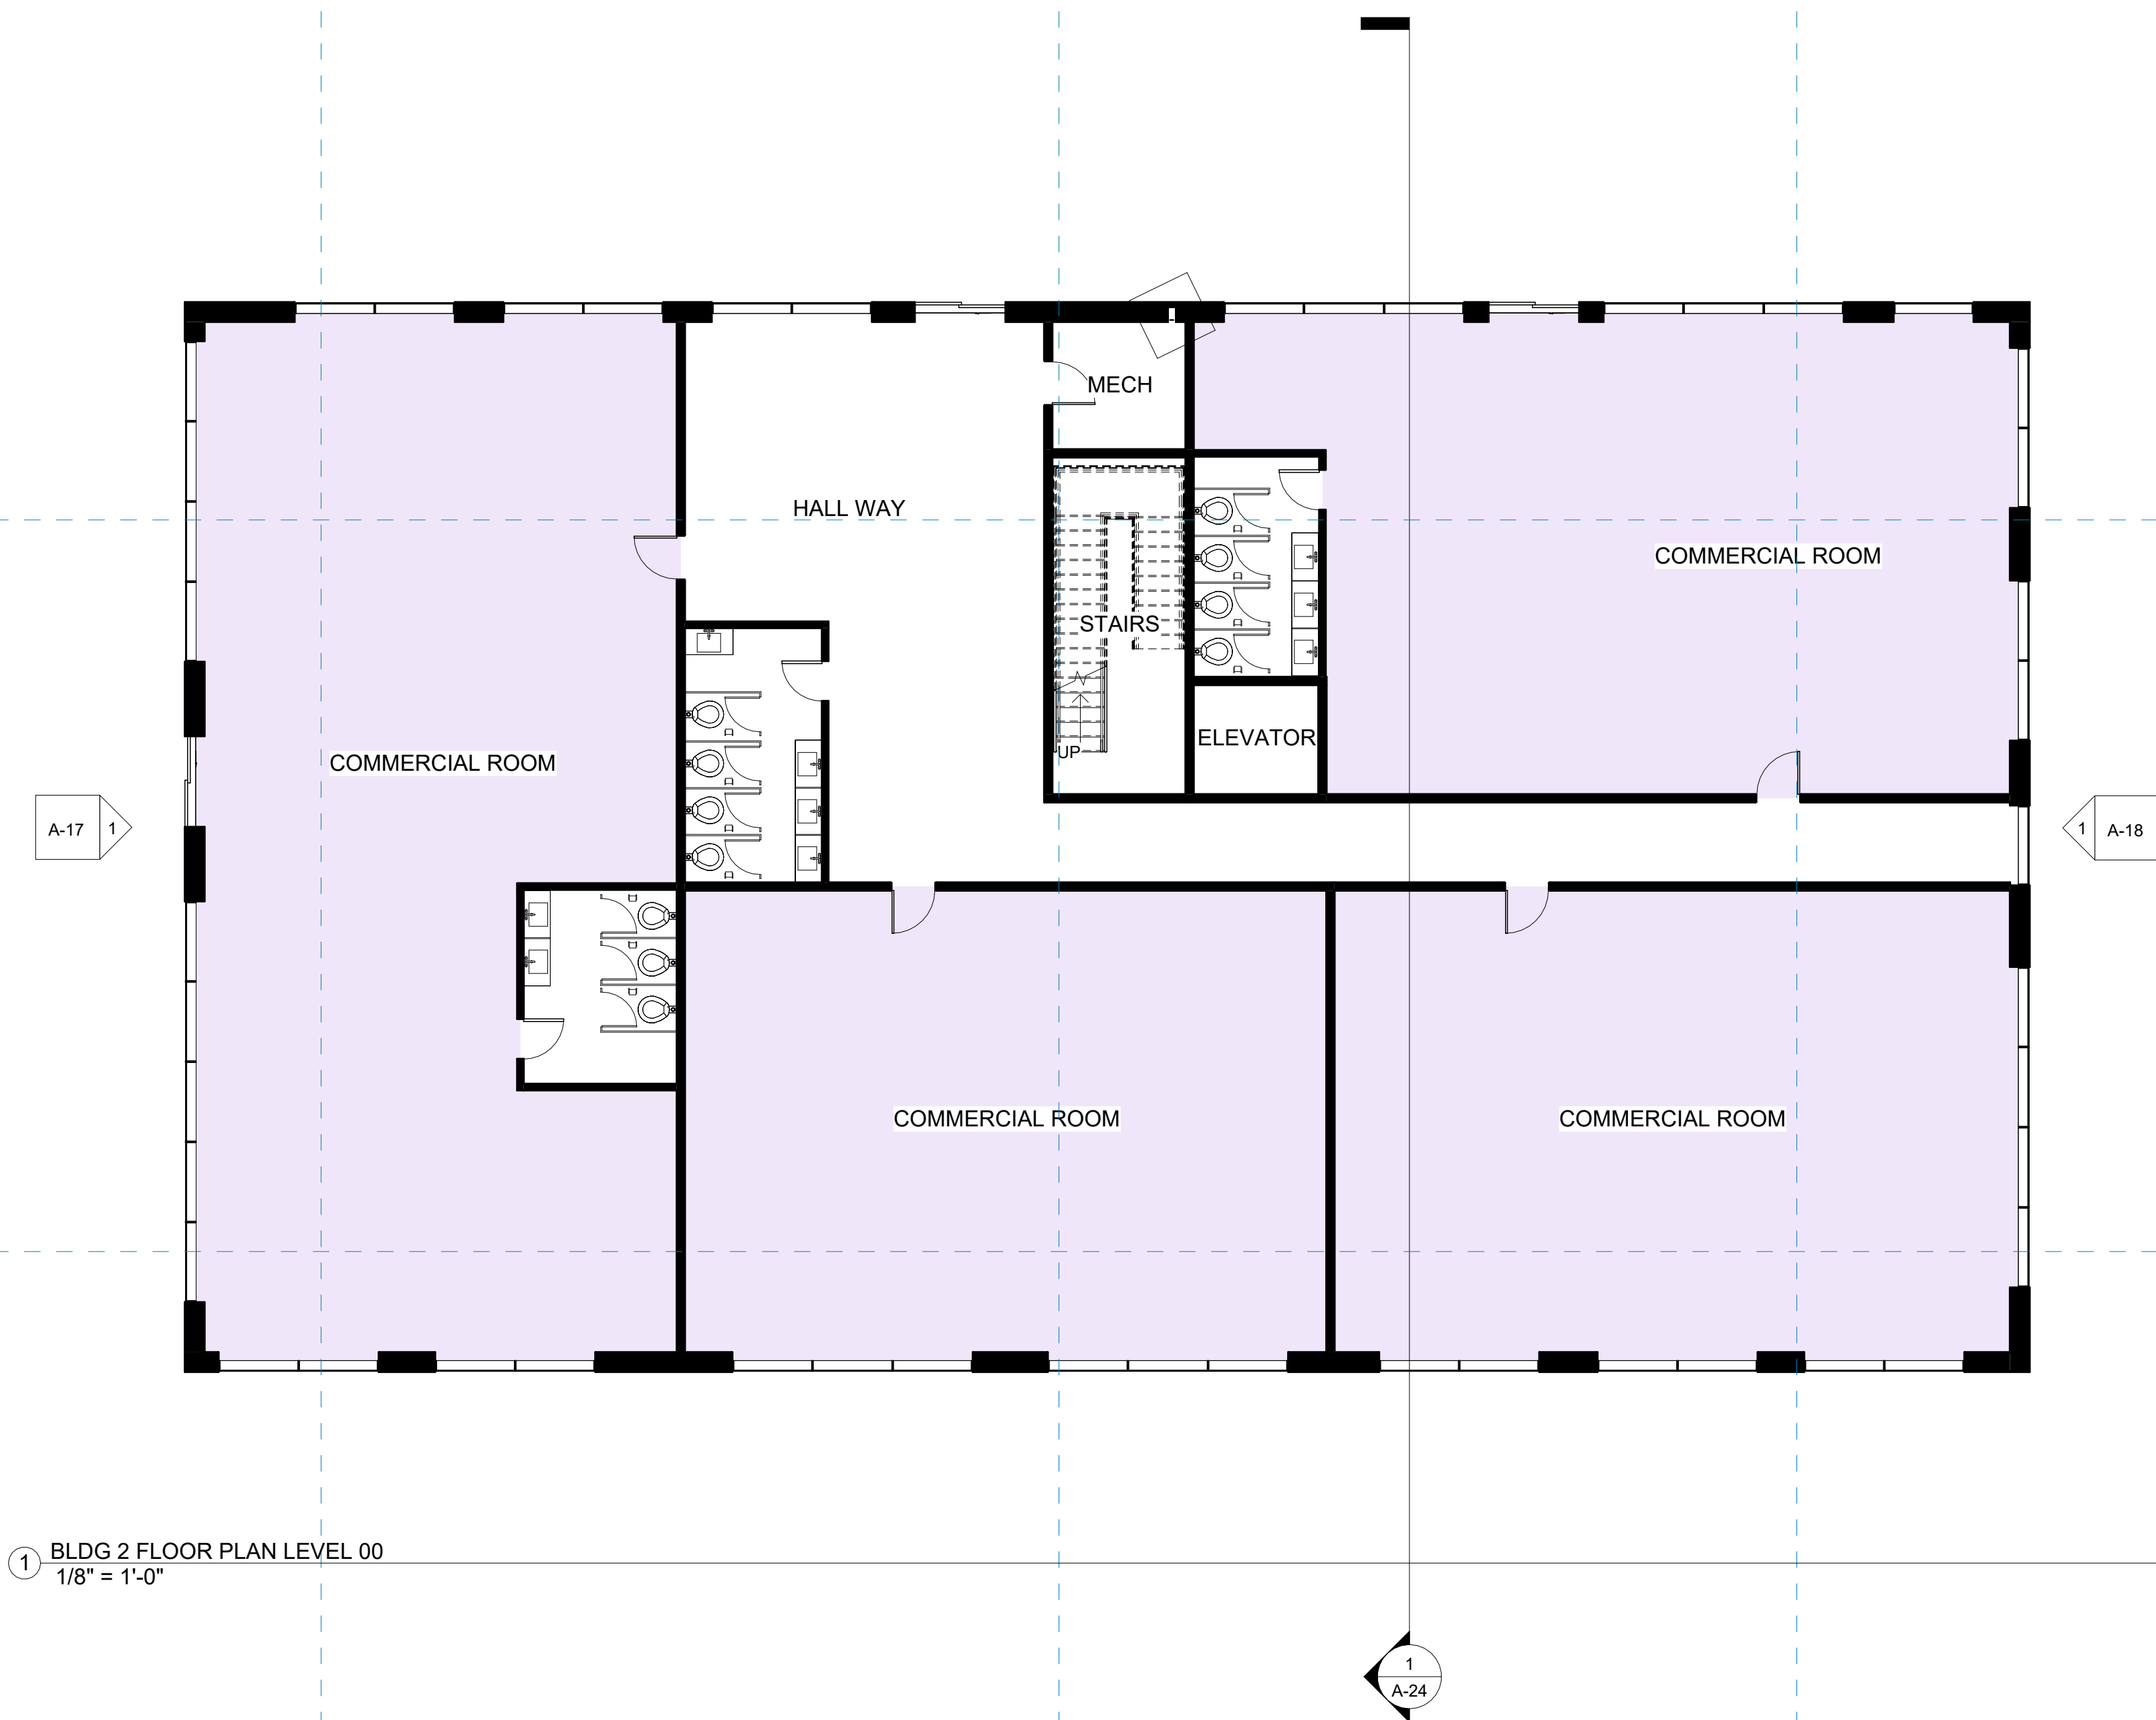

1 BLDG 2 FLOOR PLAN LEVEL 00
1/8" = 1'-0"





Consultant
Address
Address
Address
Phone

[illegible]

Scale	1/8" = 1'-0"
-------	--------------



1 BLDG 2 FLOOR PLAN LEVEL 02
1/8" = 1'-0"



www.autodesk.com/revit



Consultant
Address
Address
Address
Phone

Consultant
Address
Address
Address
Phone

Consultant
Address
Address
Address
Phone

Consultant
Address
Address
Address
Phone

Consultant
Address
Address
Address
Phone

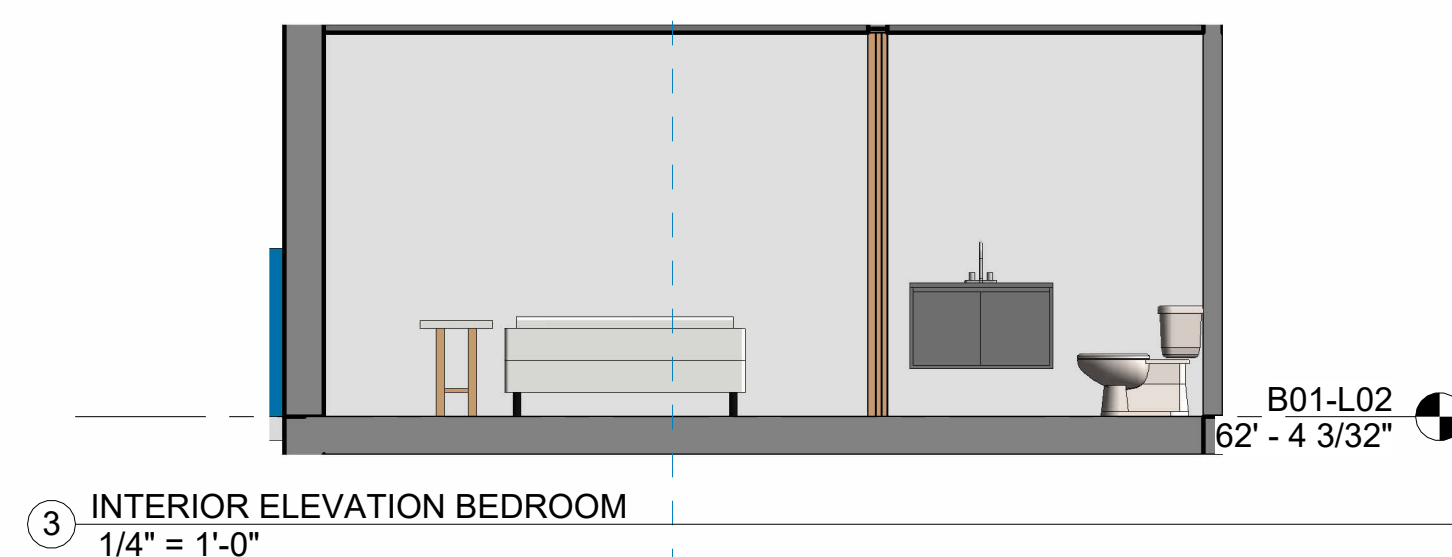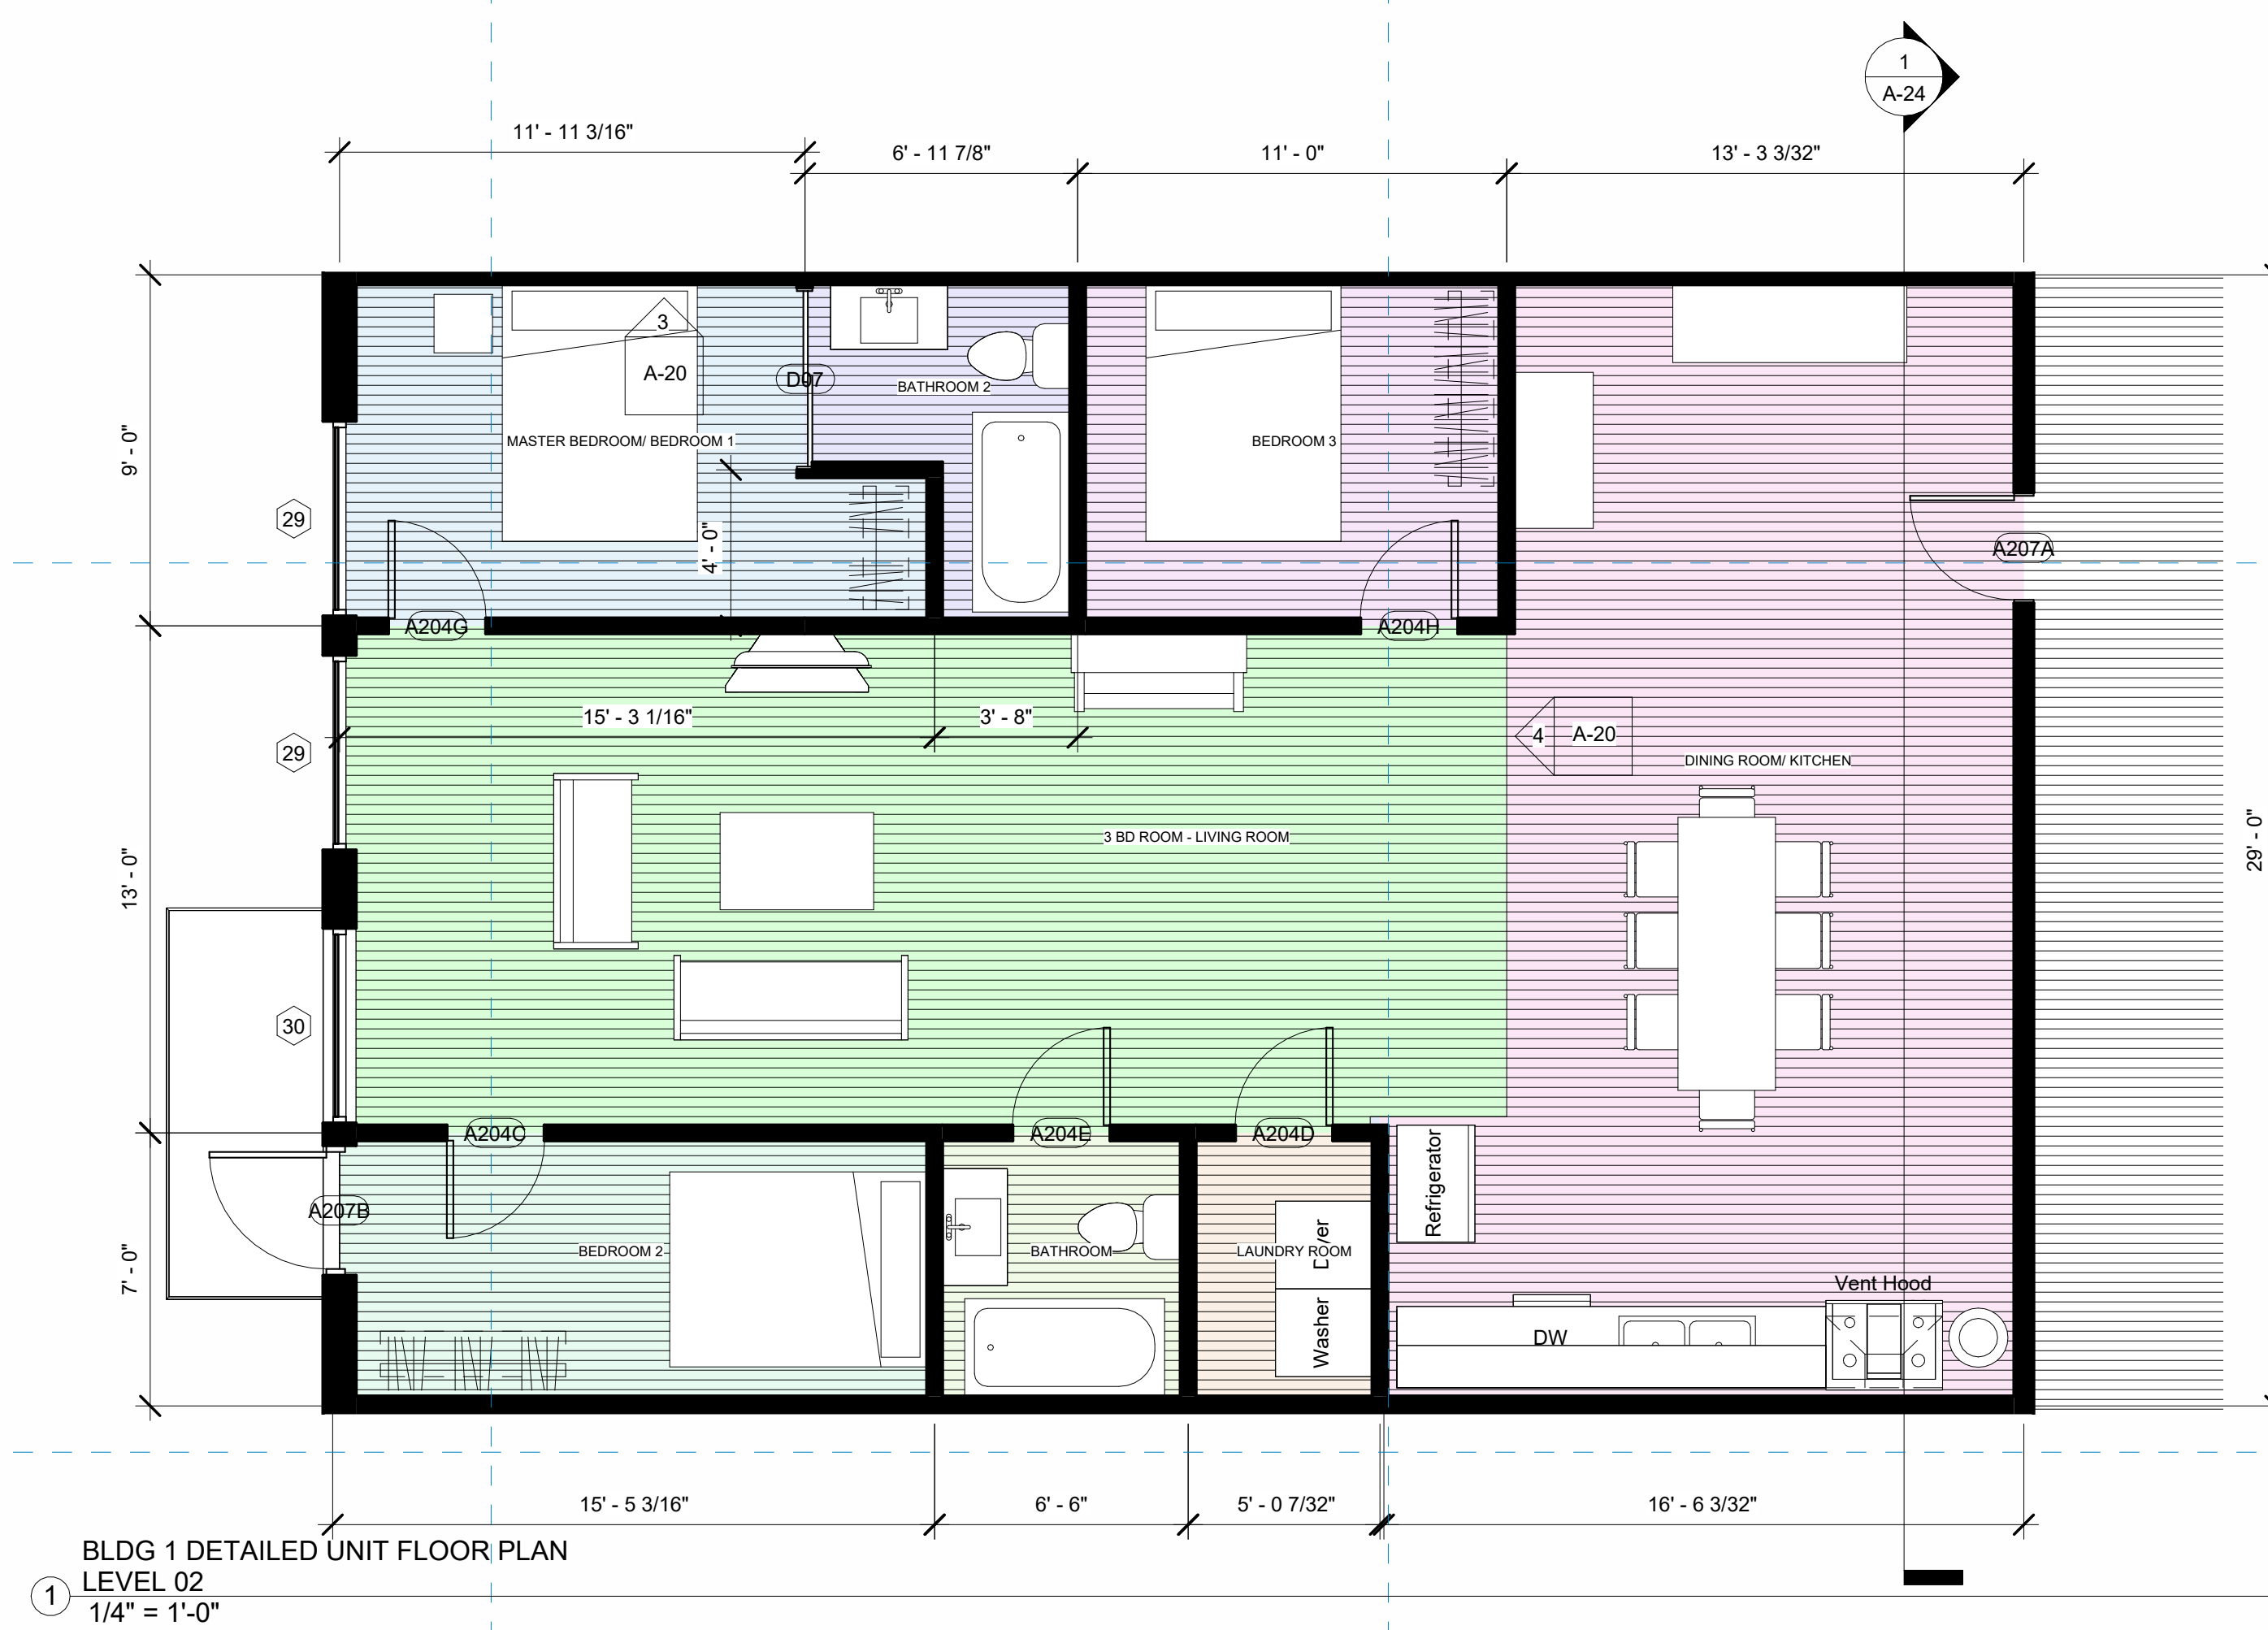

③ INTERIOR ELEVATION BEDROOM
1/4" = 1'-0"



4 INTERIOR ELEVATION LIVING ROOM
1/4" = 1'-0"



2 INTERIOR PERSPECTIVE VIEW B01

[illegible]

Owner

Project Name

FURNISHED UNIT PLAN

Project Number	Project Number
----------------	----------------

Date	Issue Date
------	------------

Drawn By	Author
----------	--------

Checked By	Checker
------------	---------

A-20

Scale	1/4" = 1'-0"
-------	--------------



www.autodesk.com/revit

Consultant	Address	Address	Address	Phone
------------	---------	---------	---------	-------

Consultant

Address	
Address	
Address	
Phone	

Consultant
Address
Address
Address
Phone

Consultant
Address
Address
Address
Phone

Consultant
Address
Address
Address
Phone

[illegible]

Owner

Project Name







CEILING PLAN BLDG
01

Project Number	Project Number
Date	Issue Date
Drawn By	Author
Checked By	Checker

A-21

Scale	1/8" = 1'-0"
-------	--------------

0/25/2026 8:56:31 PM

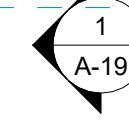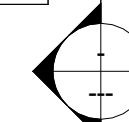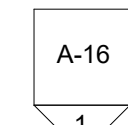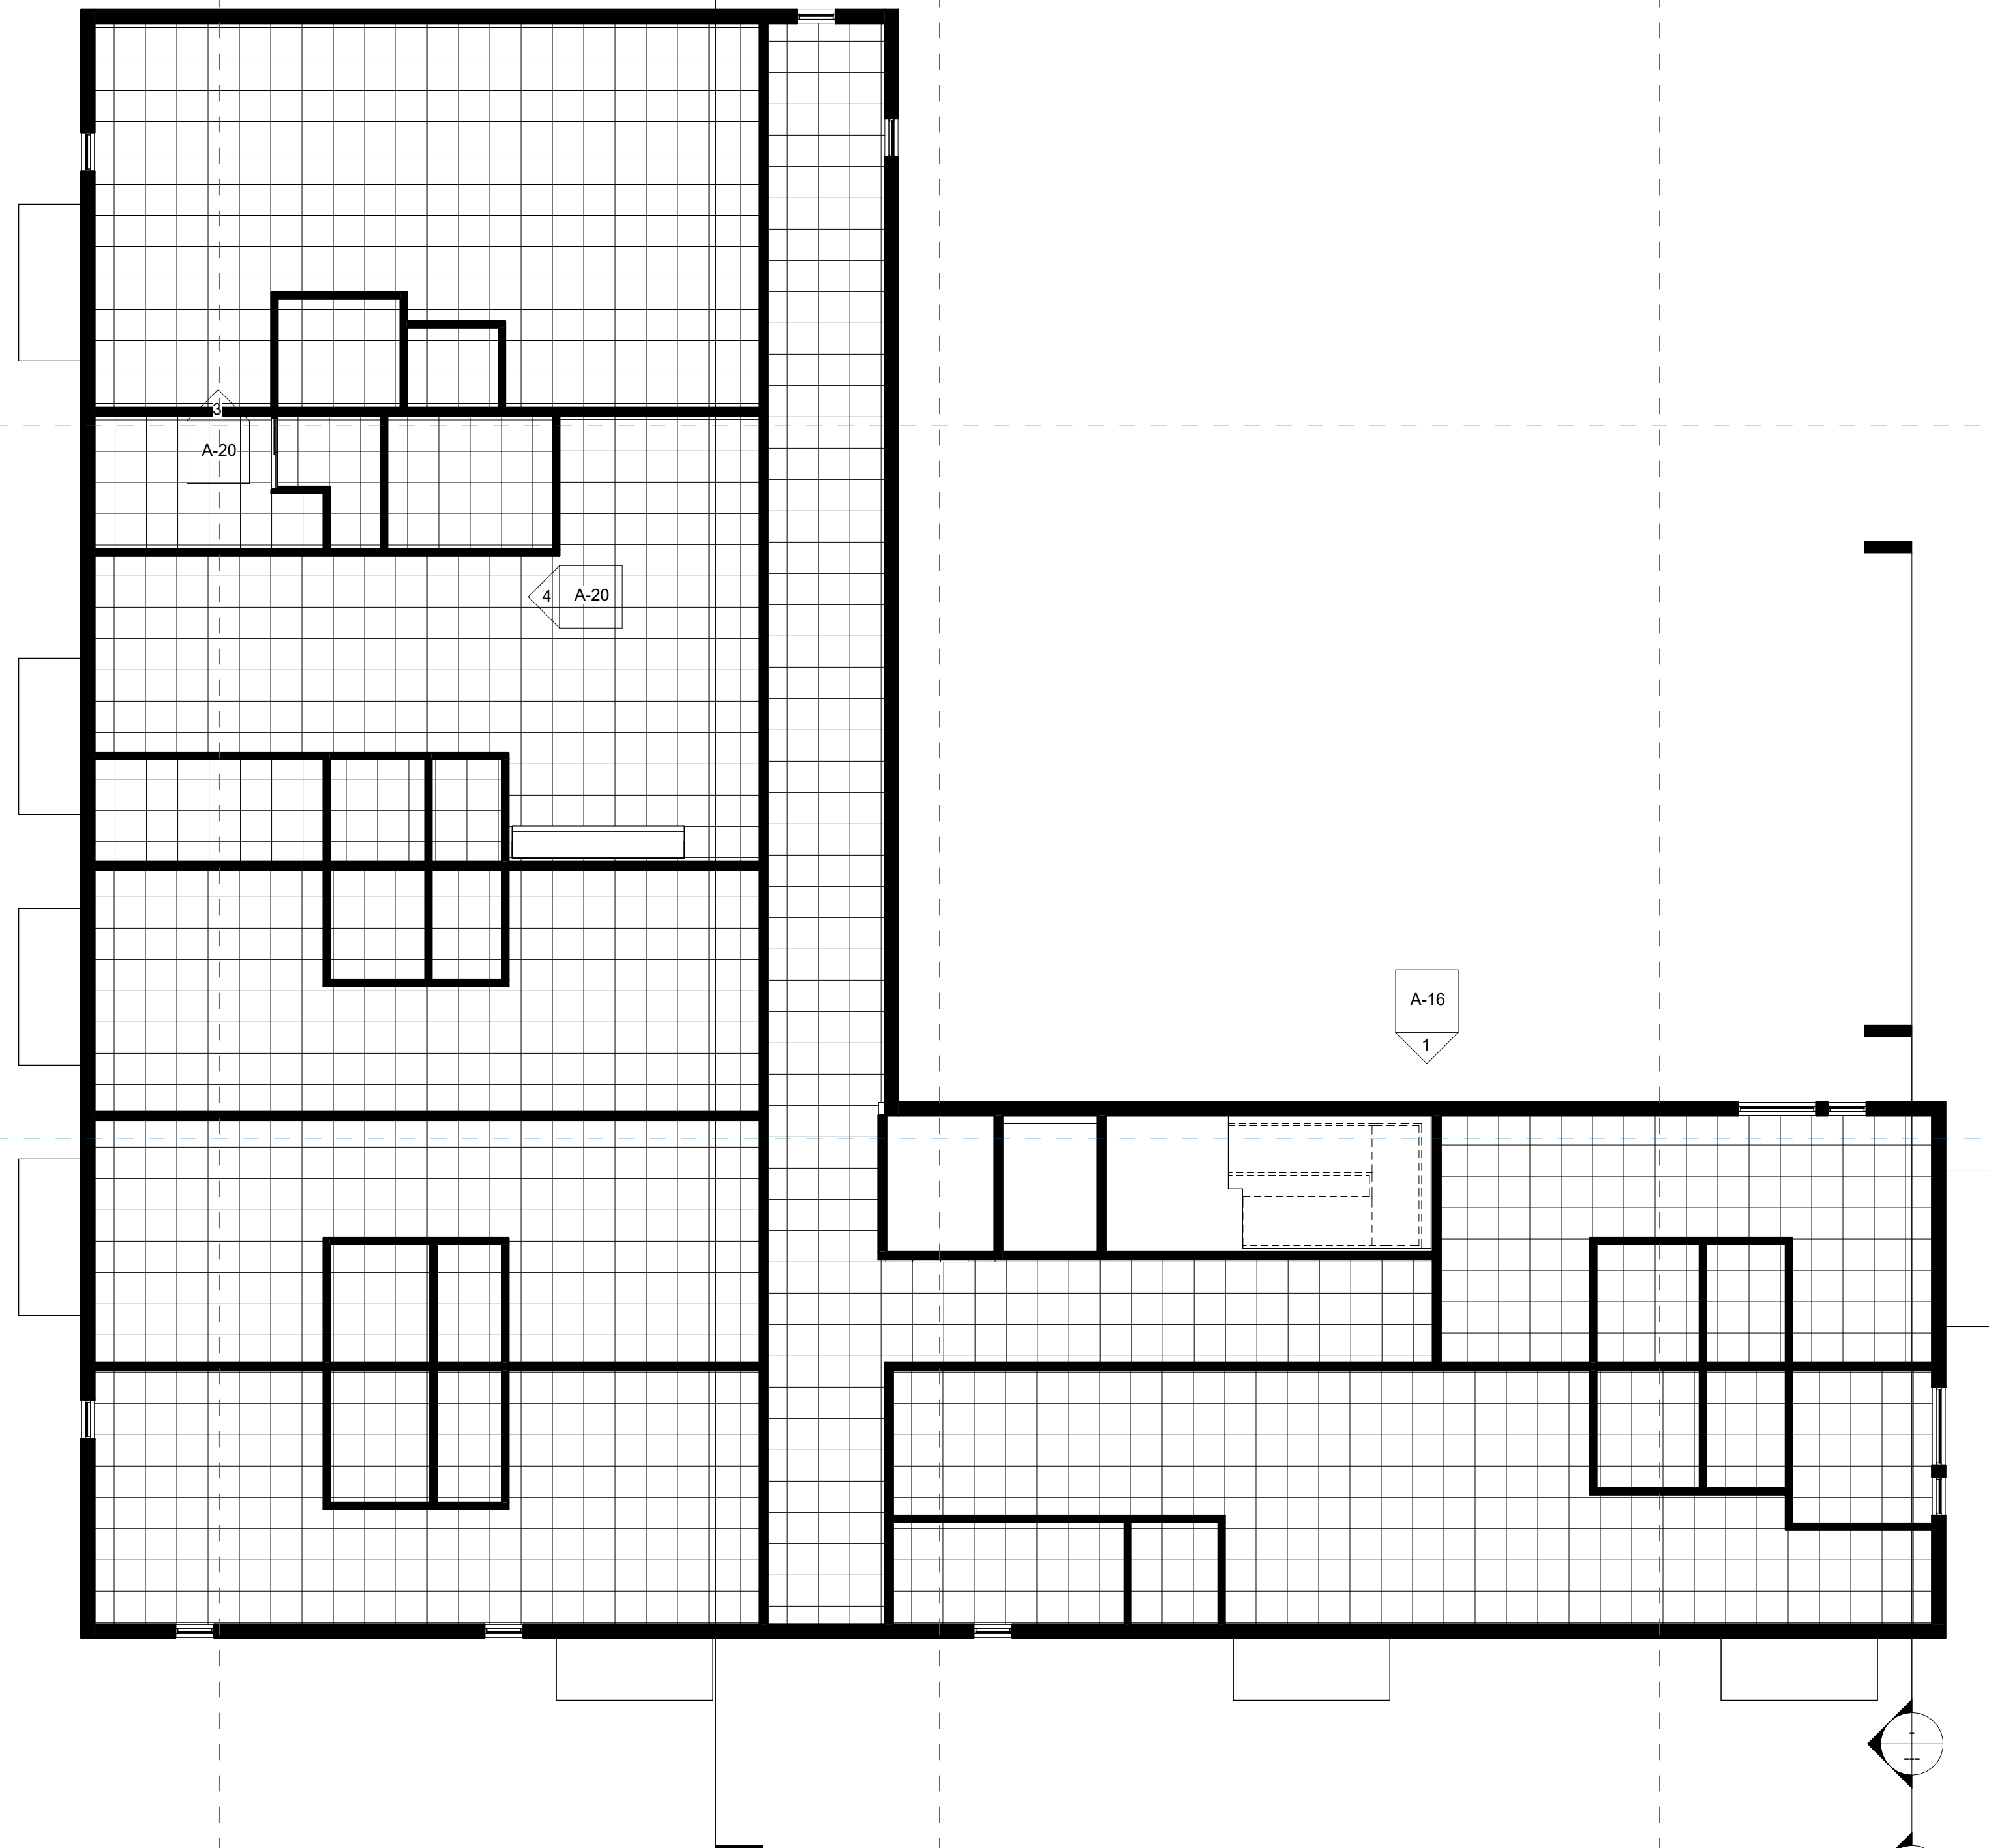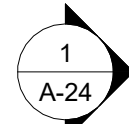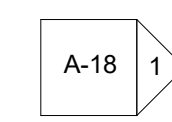

① B01-L02
1/8" = 1'-0"



www.autodesk.com/revit

Consultant
Address
Address
Address
Phone

Consultant
Address
Address
Address
Phone

Consultant
Address
Address
Address
Phone

Consultant
Address
Address
Address
Phone

Consultant
Address
Address
Address
Phone

[illegible]

Owner

Project Name

SCHEDULES

Project Number	Project Number
----------------	----------------

Date	Issue Date
------	------------

Drawn By	Author
----------	--------

Checked By	Checker
------------	---------

A-22

Scale	
-------	--

Door Schedule							
Mark	Level	Width	Height	Type Mark	Count	From Room: Name	To Room: Name
A202A	B01-L02	2' - 8"	6' - 8"	13	1	HALL WAY	2 BD ROOM
A202B	B01-L02	3' - 0"	7' - 0"	14	1		2 BD ROOM
A203A	B01-L02	2' - 8"	6' - 8"	13	1	HALL WAY	1 BD ROOM
A203B	B01-L02	3' - 0"	7' - 0"	14	1		1 BD ROOM
A204A	B01-L02	2' - 8"	6' - 8"	13	1	STUDIO	HALL WAY
A204AA	B01-L02	2' - 6"	6' - 8"	5	1		2 BD ROOM
A204B	B01-L02	3' - 0"	7' - 0"	14	1		STUDIO
A204C	B01-L02	2' - 6"	6' - 8"	5	1	3 BD ROOM - LIVING ROOM	3 BD ROOM - LIVING ROOM
A204D	B01-L02	2' - 6"	6' - 8"	5	1	LAUNDRY ROOM	3 BD ROOM - LIVING ROOM
A204E	B01-L02	2' - 6"	6' - 8"	5	1	BATHROOM	3 BD ROOM - LIVING ROOM
A204G	B01-L02	2' - 6"	6' - 8"	5	1	3 BD ROOM - LIVING ROOM	MASTER BEDROOM/ BEDROOM 1
A204H	B01-L02	2' - 6"	6' - 8"	5	1	3 BD ROOM - LIVING ROOM	3 BD ROOM - LIVING ROOM
A204N	B01-L02	2' - 6"	6' - 8"	5	1	2 BD ROOM	
A204O	B01-L02	2' - 6"	6' - 8"	5	1		1 BD ROOM
A204P	B01-L02	2' - 6"	6' - 8"	5	1		1 BD ROOM
A204Q	B01-L02	2' - 6"	6' - 8"	5	1	2 BD ROOM	2 BD ROOM
A204R	B01-L02	2' - 6"	6' - 8"	5	1		2 BD ROOM
A204S	B01-L02	2' - 6"	6' - 8"	5	1		2 BD ROOM
A204T	B01-L02	2' - 6"	6' - 8"	5	1		STUDIO
A204U	B01-L02	2' - 6"	6' - 8"	5	1		STUDIO
A204UUU	B01-L02	2' - 6"	6' - 8"	5	1		2 BD ROOM
A204V	B01-L02	2' - 6"	6' - 8"	5	1		1 BD ROOM
A204W	B01-L02	2' - 6"	6' - 8"	5	1		1 BD ROOM
A204X	B01-L02	2' - 6"	6' - 8"	5	1		1 BD ROOM
A204Y	B01-L02	2' - 6"	6' - 8"	5	1		1 BD ROOM
A204Z	B01-L02	2' - 6"	6' - 8"	5	1	2 BD ROOM	2 BD ROOM
A205A	B01-L02	2' - 8"	6' - 8"	13	1	2 BD ROOM	HALL WAY
A205B	B01-L02	3' - 0"	7' - 0"	14	1		2 BD ROOM
A205C	B01-L02	3' - 0"	7' - 0"	14	1		2 BD ROOM
A206A	B01-L02	3' - 0"	7' - 0"	14	1		1 BD ROOM
A206A	B01-L02	2' - 8"	6' - 8"	13	1	HALL WAY	1 BD ROOM
A207A	B01-L02	2' - 8"	6' - 8"	13	1	HALL WAY	3 BD ROOM - LIVING ROOM
A207B	B01-L02	3' - 0"	7' - 0"	14	1		3 BD ROOM - LIVING ROOM
A208A	B01-L02	2' - 8"	6' - 8"	13	1	HALL WAY	1 BD ROOM
A208B	B01-L02	3' - 0"	7' - 0"	14	1		1 BD ROOM
A209A	B01-L02	2' - 8"	6' - 8"	13	1	HALL WAY	STAIRS
A210A	B01-L02	2' - 8"	6' - 8"	13	1	MECH	HALL WAY
D07	B01-L02	4' - 6"	8' - 0"	E1	1	BATHROOM 2	MASTER BEDROOM/ BEDROOM 1

Grand total: 38

Unit Mix Schedule							
Name	Level	Department	Count	Count_Unit	Area	% of All Rooms	% of Residential Units
BATHROOM	B01-L02		1	0	40 SF	0%	0%
BATHROOM: 1			1	0	40 SF		
BATHROOM 2	B01-L02		1	0	43 SF	0%	0%
BATHROOM 2: 1			1	0	43 SF		
BEDROOM 2	B01-L02		1	0	96 SF	0%	0%
BEDROOM 2: 1			1	0	96 SF		
BEDROOM 3	B01-L02		1	0	91 SF	0%	0%
BEDROOM 3: 1			1	0	91 SF		
COMMERCIAL ROOM	<varies>		9	0	12031 SF	15%	0%
COMMERCIAL ROOM: 9			9	0	12031 SF		
DINING ROOM/ KITCHEN	B01-L02		1	0	391 SF	0%	0%
DINING ROOM/ KITCHEN: 1			1	0	391 SF		
ELEVATOR	<varies>		13	0	1710 SF	2%	0%
ELEVATOR: 13			13	0	1710 SF		
HALL WAY	<varies>		12	0	9271 SF	12%	0%
HALL WAY: 12			12	0	9271 SF		
LAUNDRY ROOM	B01-L02		1	0	30 SF	0%	0%
LAUNDRY ROOM: 1			1	0	30 SF		
MASTER BEDROOM/ BEDROOM 1	B01-L02		1	0	109 SF	0%	0%
MASTER BEDROOM/ BEDROOM 1: 1			1	0	109 SF		
MECH	<varies>		13	0	802 SF	1%	0%
MECH: 13			13	0	802 SF		
Room	Not Placed		1	0	0 SF	0%	0%
Room: 1			1	0	0 SF		
STAIRS	<varies>		13	0	2244 SF	3%	0%
STAIRS: 13			13	0	2244 SF		
: 68			68	0	26857 SF		
Residential Unit							
1 BD ROOM	<varies>	Residential Unit	40	40	21885 SF	28%	48%
1 BD ROOM: 40			40	40	21885 SF		
2 BD ROOM	<varies>	Residential Unit	22	22	18734 SF	24%	26%
2 BD ROOM: 22			22	22	18734 SF		
3 BD ROOM	<varies>	Residential Unit	10	10	6276 SF	8%	12%
3 BD ROOM: 10			10	10	6276 SF		
3 BD ROOM - LIVING ROOM	B01-L01	Residential Unit	1	1	962 SF	1%	1%
3 BD ROOM - LIVING ROOM: 1			1	1	962 SF		
STUDIO	<varies>	Residential Unit	11	11	4430 SF	6%	13%
STUDIO: 11			11	11	4430 SF		
Residential Unit: 84			84	84	52288 SF		
Grand total: 152			152	84	79145 SF		

Room Schedule									
Name	Number	Wall Finish	Base Finish	Ceiling Finish	Floor Finish	Level	Area	Occ_Factor	Occupants
B01-L01									
1 BD ROOM	A103					B01-L01	586 SF	200	3
1 BD ROOM	A106					B01-L01	565 SF	200	3
1 BD ROOM	A108					B01-L01	571 SF	200	3
2 BD ROOM	A102					B01-L01	946 SF	200	5
2 BD ROOM	A105					B01-L01	931 SF	200	5
3 BD ROOM - LIVING ROOM	A107					B01-L01	962 SF	200	5
ELEVATOR	A111					B01-L01	60 SF		
HALL WAY	A101					B01-L01	992 SF		
MECH	A110					B01-L01	53 SF	300	1
STAIRS	A109					B01-L01	182 SF		
STUDIO	A104					B01-L01	393 SF	200	2
B01-L01: 11							6241 SF		27
Grand total: 11							6241 SF		27



Consultant
Address
Address
Address
Phone

Consultant
Address
Address
Address
Phone

Consultant
Address
Address
Address
Phone

Consultant
Address
Address
Address
Phone

Consultant
Address
Address
Address
Phone

[illegible]

BUILDING SECTION

Project Number	Project Number
----------------	----------------

Date	Issue Date
------	------------

Drawn By	Author
----------	--------

Checked By	Checker
------------	---------

A-24

Scale	$1/8" = 1'-0"$
-------	----------------



1 BOTH BUILDING SECTION
1/8" = 1'-0"