

Autodesk® Revit®

www.autodesk.com/revit

Consultant
Address
Address
Address
Phone

Consultant
Address
Address
Address
Phone

Consultant
Address
Address
Address
Phone

Consultant
Address
Address
Address
Phone

Consultant
Address
Address
Address
Phone

[illegible]

CEE 220A

2132 Oxford St
Mixed-Use

Ground Floor Plan

Project Number	M4
----------------	----

Date	10/20/2026
------	------------

Drawn By	Author
----------	--------

A-101

Scale	1/8" = 1'-0"
-------	--------------

10/19/2026 10:59:39 PM

Autodesk® Revit®

www.autodesk.com/revit

Consultant
Address
Address
Address
Phone

Consultant
Address
Address
Address
Phone

Consultant
Address
Address
Address
Phone

Consultant
Address
Address
Address
Phone

Consultant
Address
Address
Address
Phone

1 A-202

[illegible]

CEE 220A

2132 Oxford St
Mixed-Use

Typical Floor Plan


Project Number	M4
----------------	----

Date	10/20/2026
------	------------

Drawn By	Author
----------	--------

A-102

Scale	1/8" = 1'-0"
-------	--------------

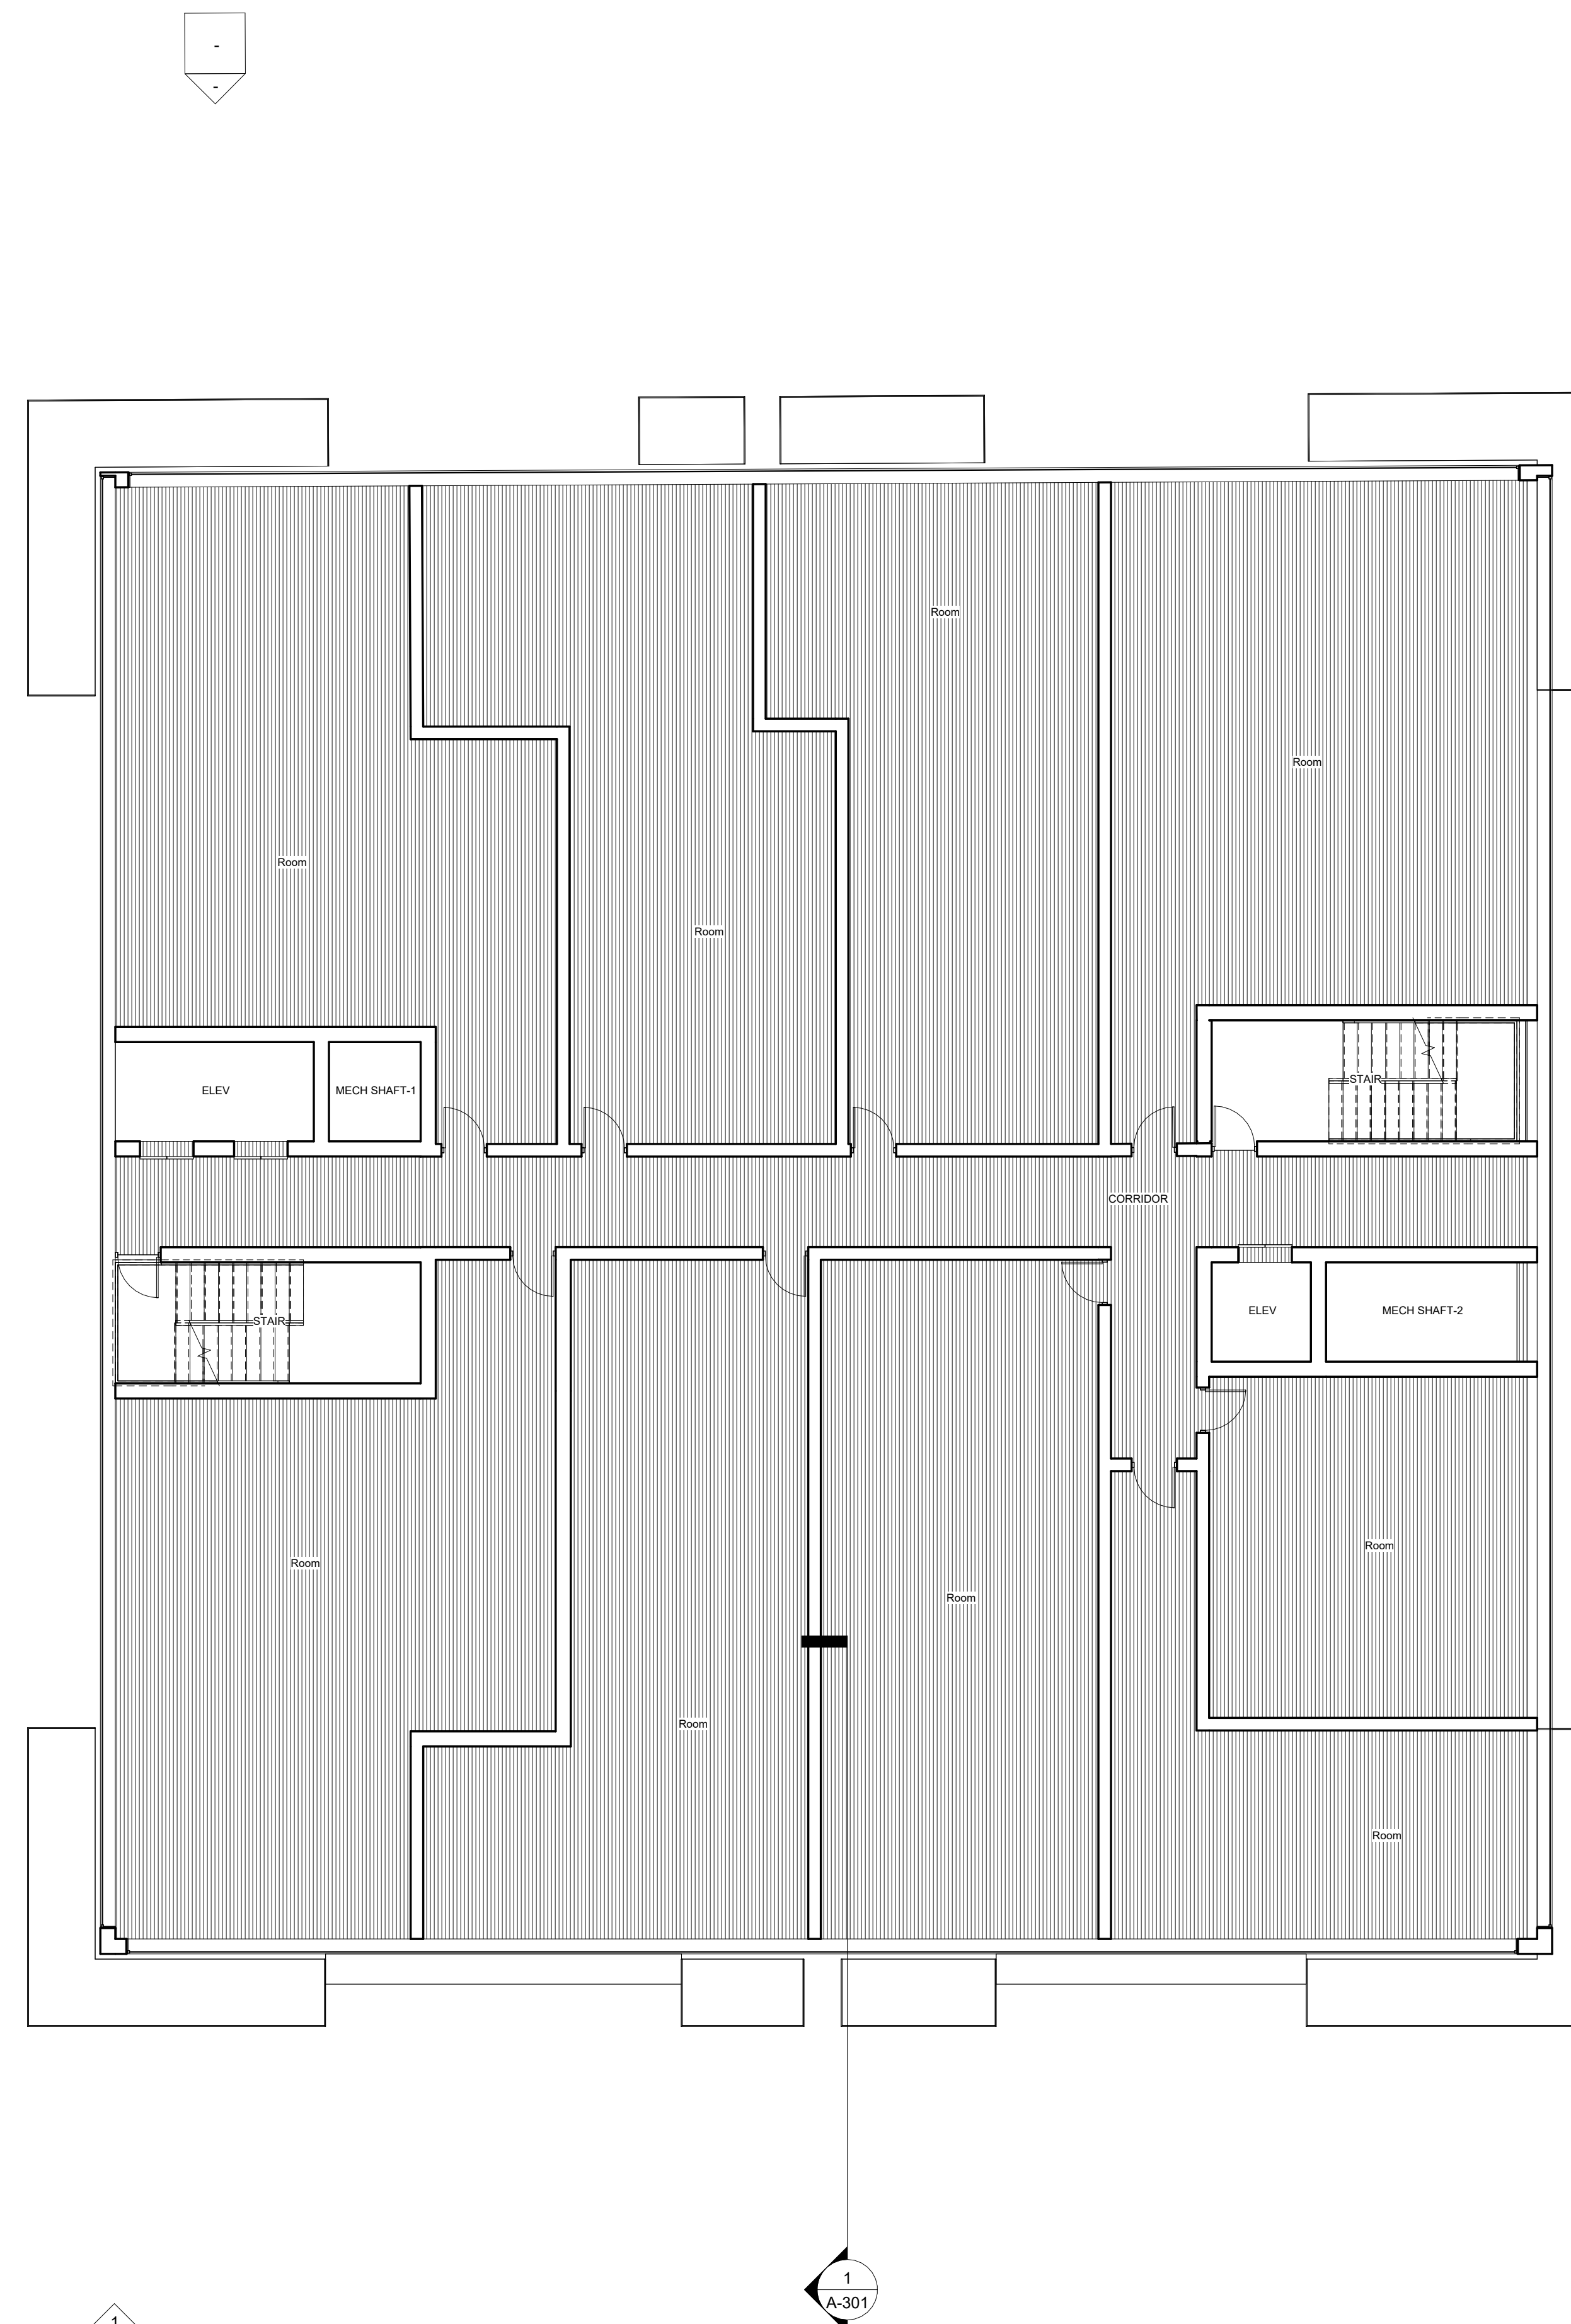

1
A-201



10/19/2026 10:59:39 PM



www.autodesk.com/revit

Consultant
Address
Address
Address
Phone

Consultant
Address
Address
Address
Phone

Consultant
Address
Address
Address
Phone

Consultant
Address
Address
Address
Phone

Consultant
Address
Address
Address
Phone

1 A-202

[illegible]

CEE 220A
2132 Oxford St
Mixed-Use

Roof Plan

Project Number	M4
Date	10/20/2026
Drawn By	Author
Checked By	Checker

A-103

Scale	1/8" = 1'-0"
-------	--------------

10/19/2026 10:59:40 PM

Autodesk® Revit®

www.autodesk.com/revit

Consultant
Address
Address
Address
Phone

Consultant
Address
Address
Address
Phone

Consultant
Address
Address
Address
Phone

Consultant
Address
Address
Address
Phone

Consultant
Address
Address
Address
Phone

[illegible]

CEE 220A


2132 Oxford St
Mixed-Use

South Elevation

Project Number	M4
Date	10/20/2026
Drawn By	Author
Checked By	Checker

A-201

Scale	1/8" = 1'-0"
-------	--------------

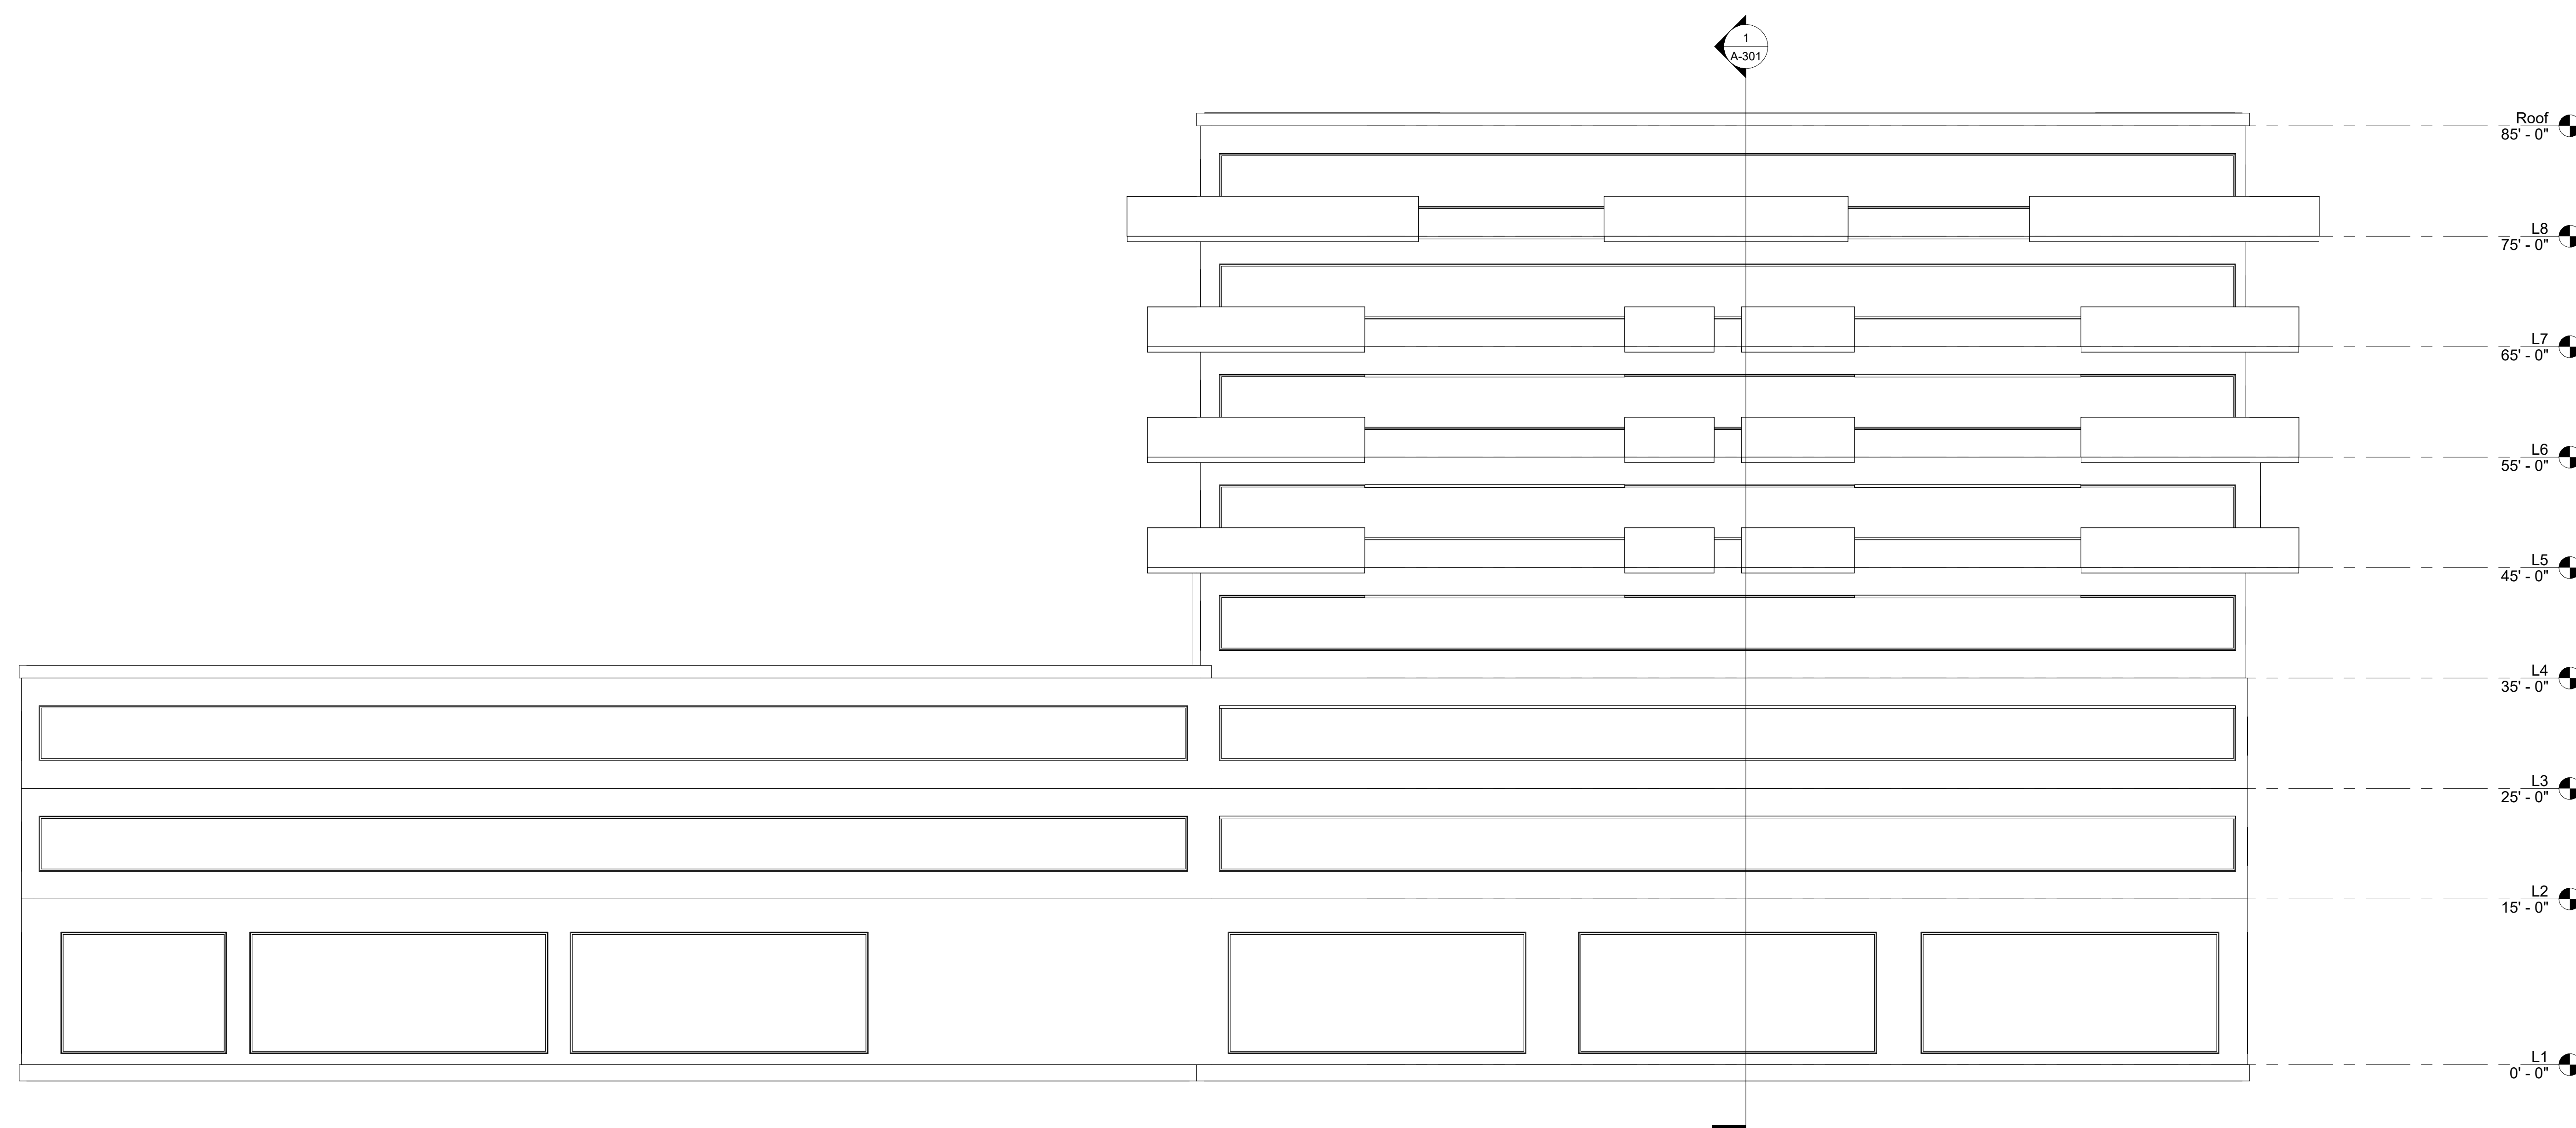

Autodesk® Revit®

www.autodesk.com/revit

Consultant
Address
Address
Address
Phone

Consultant
Address
Address
Address
Phone

Consultant
Address
Address
Address
Phone

Consultant
Address
Address
Address
Phone

Consultant
Address
Address
Address
Phone


[illegible]

CEE 220A
2132 Oxford St
Mixed-Use

East Elevation

Project Number	M4
Date	10/20/2026
Drawn By	Author
Checked By	Checker
A-202	
Scale	1/8" = 1'-0"

10/19/2026 10:59:40 PM

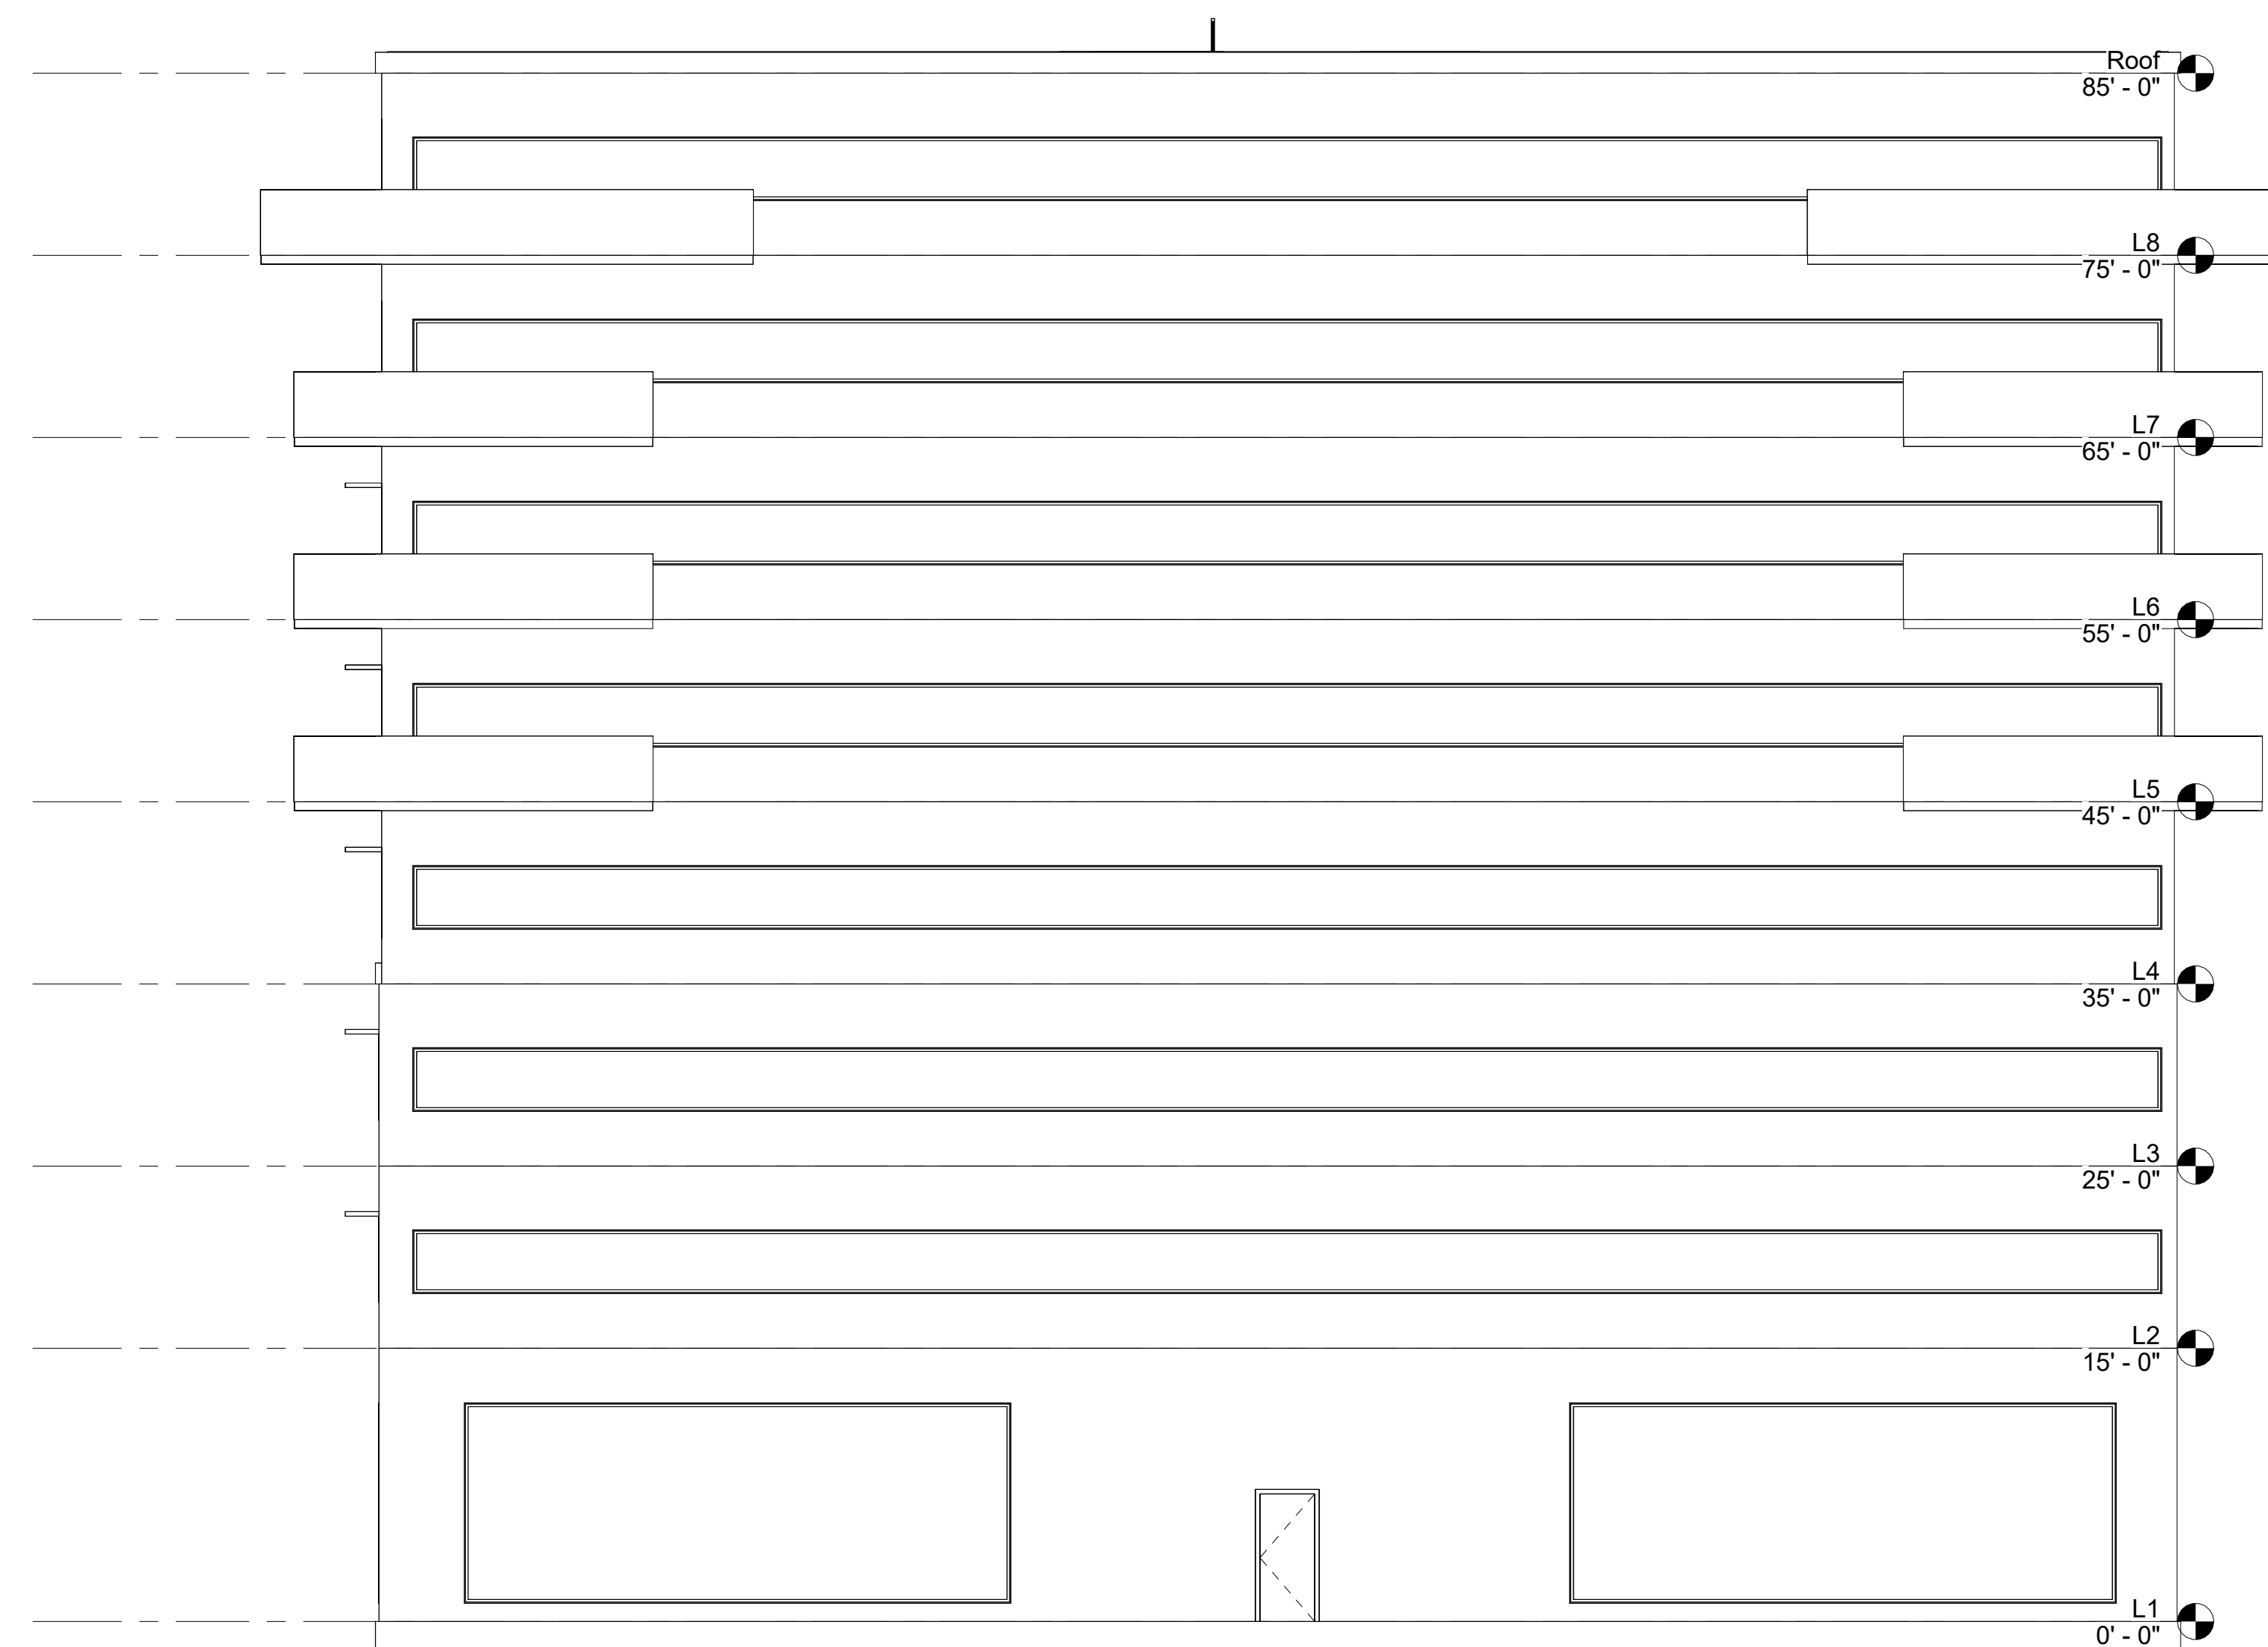



www.autodesk.com/revit

Consultant
Address
Address
Address
Phone

Consultant
Address
Address
Address
Phone

Consultant
Address
Address
Address
Phone

Consultant
Address
Address
Address
Phone

Consultant
Address
Address
Address
Phone

[illegible]

CEE 220A
2132 Oxford St
Mixed-Use
Assembly

Project Number	M4
Date	10/20/2026
Drawn By	Author
Checked By	Checker

A-301

Scale	As indicated
-------	--------------

