



www.autodesk.com/revit

Consultant	Address	Address	Address	Phone

Consultant
Address
Address
Address
Phone

Consultant

Address

Address

Address

Phone

Consultant
Address
Address
Address
Phone

Consultant
Address
Address
Address
Phone

[illegible]

Owner

Project Name


FLOOR PLAN LEVEL
5

Project Number	Project Number
Date	Issue Date
Drawn By	Author
Checked By	Checker

A-05

Scale	1/8" = 1'-0"
-------	--------------

0/17/2026 5:33:52 PM

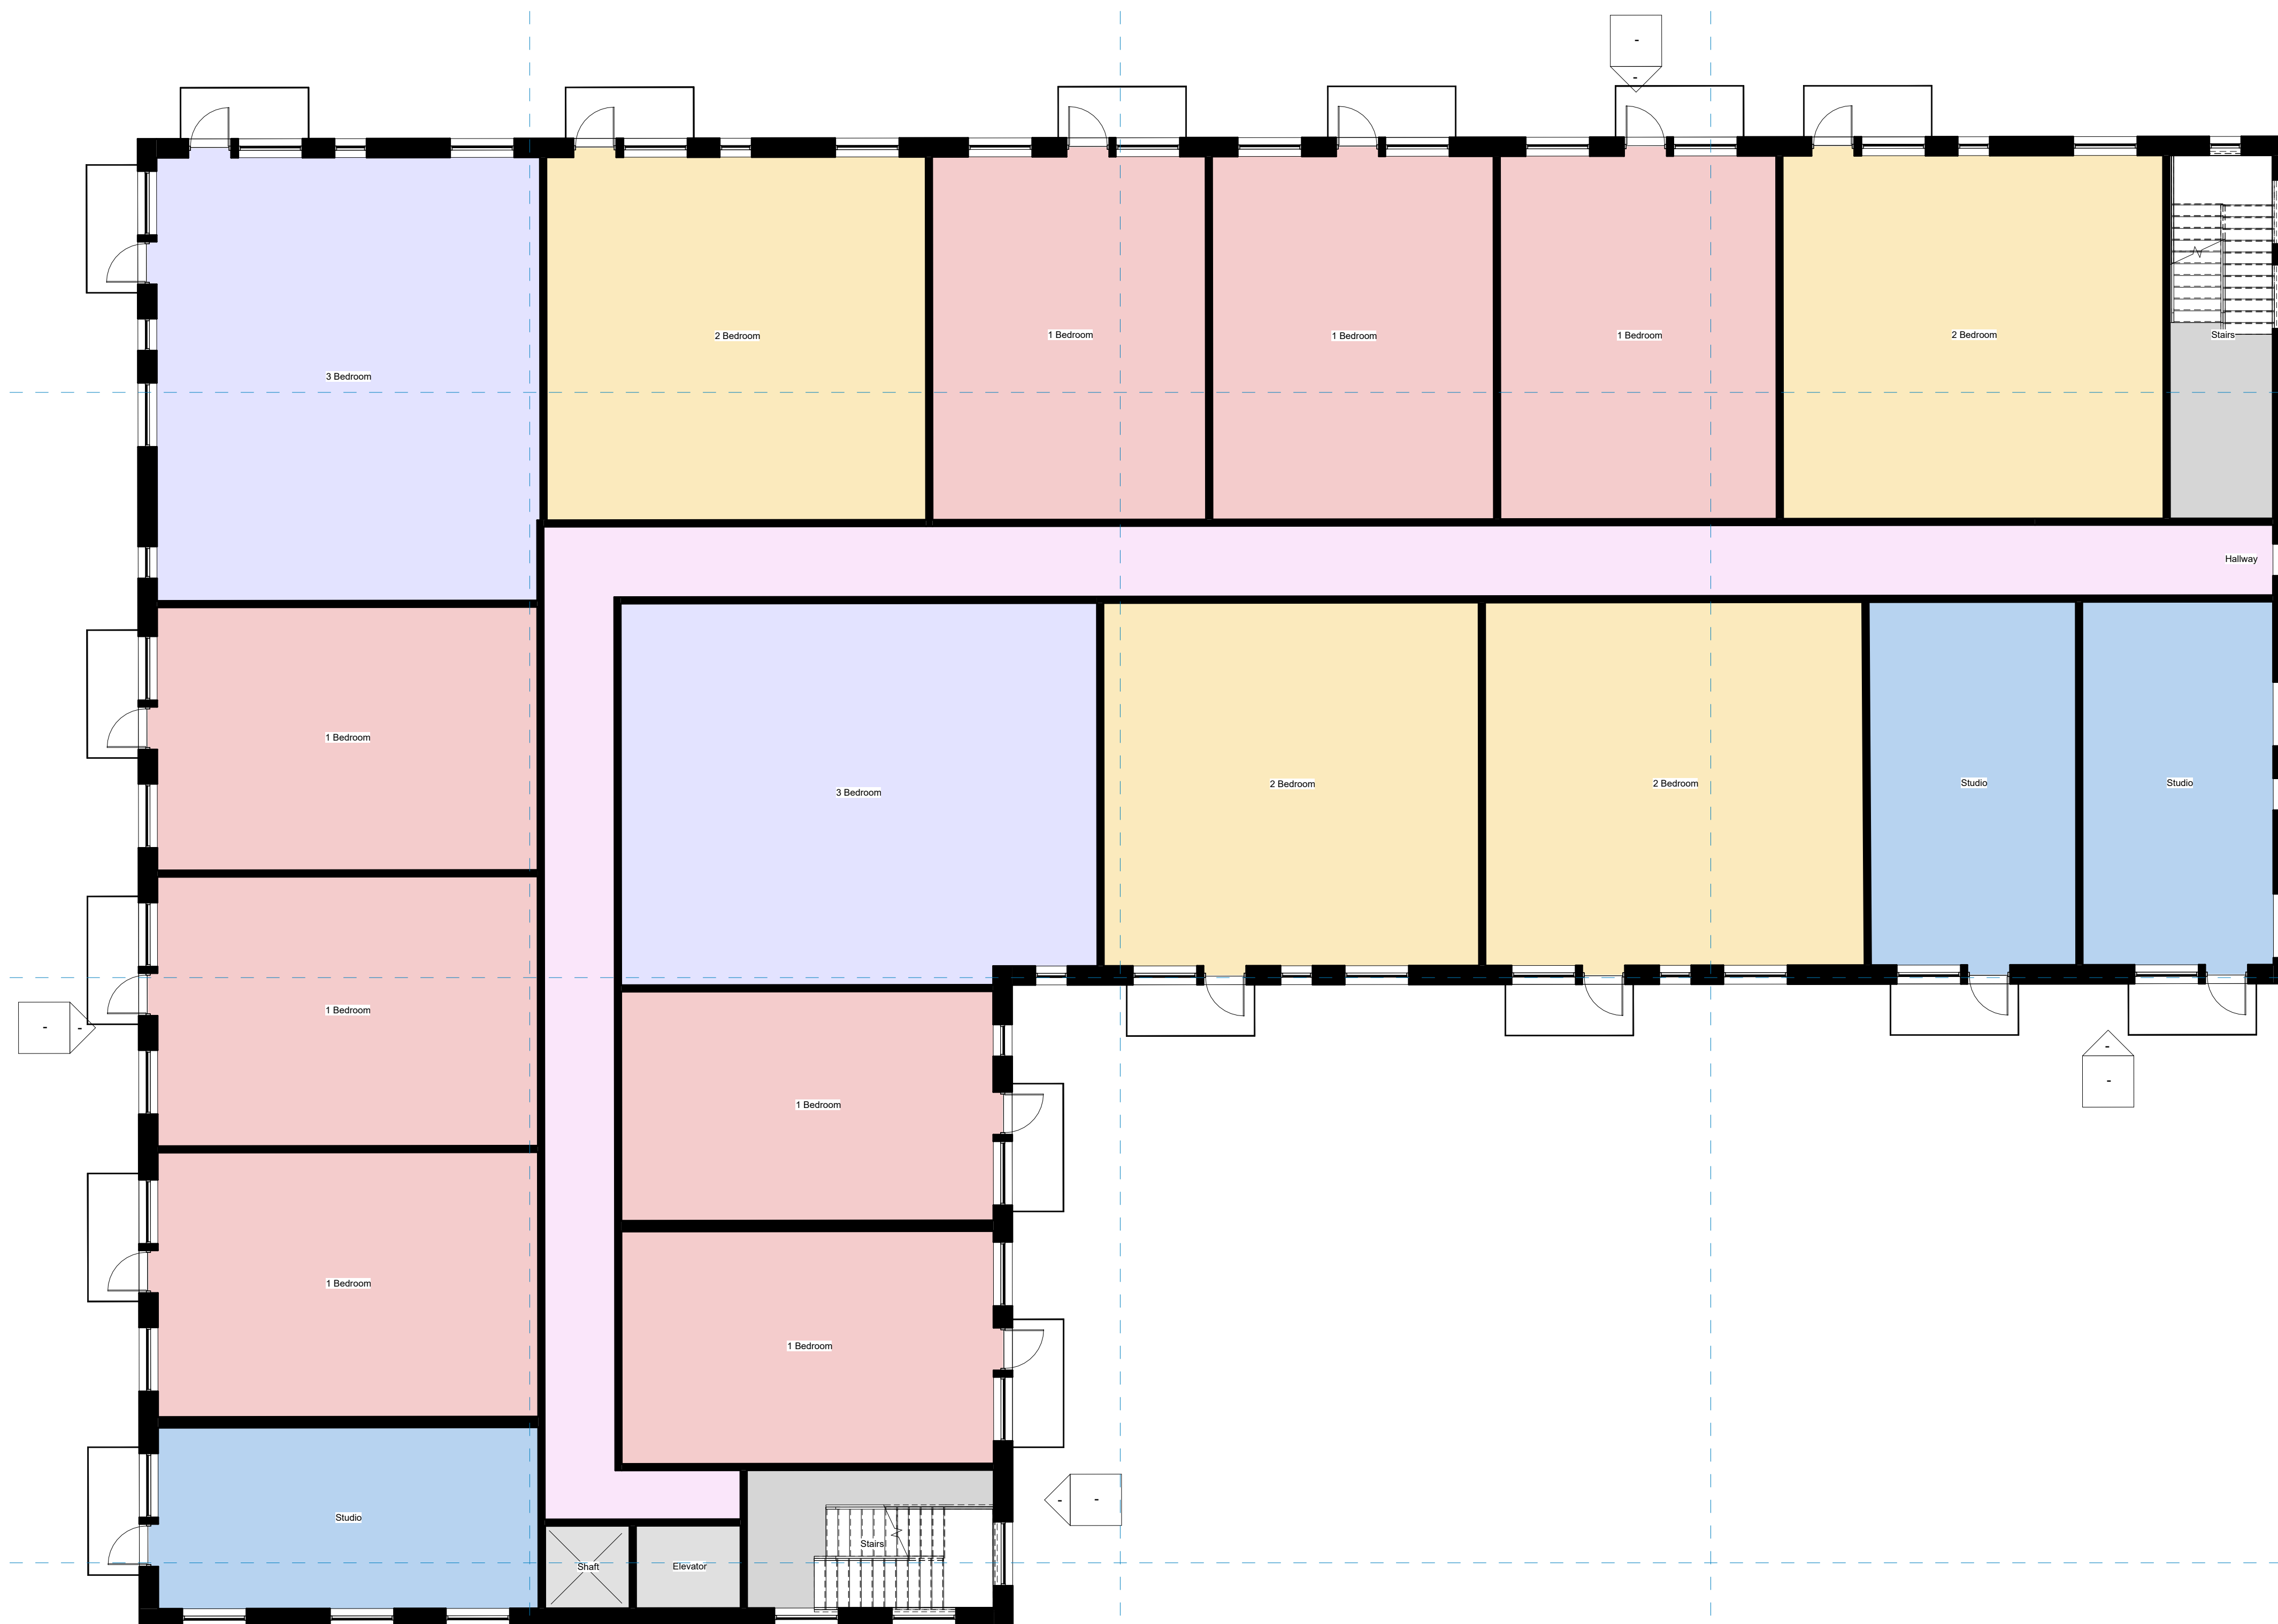

① FIFTH FLOOR PLAN
1/8" = 1'-0"



www.autodesk.com/revit

Consultant Address Address Address Phone
--

Consultant

Address

Address

Address

Phone

Consultant Address Address Address Phone
--

Consultant
Address
Address
Address
Phone

Consultant
Address
Address
Address
Phone

[illegible]

Owner

Project Name


FLOOR PLAN LEVEL
1

Project Number	Project Number
Date	Issue Date
Drawn By	Author
Checked By	Checker

A-01

Scale	1/8" = 1'-0"
-------	--------------

0/17/2026 5:33:53 PM

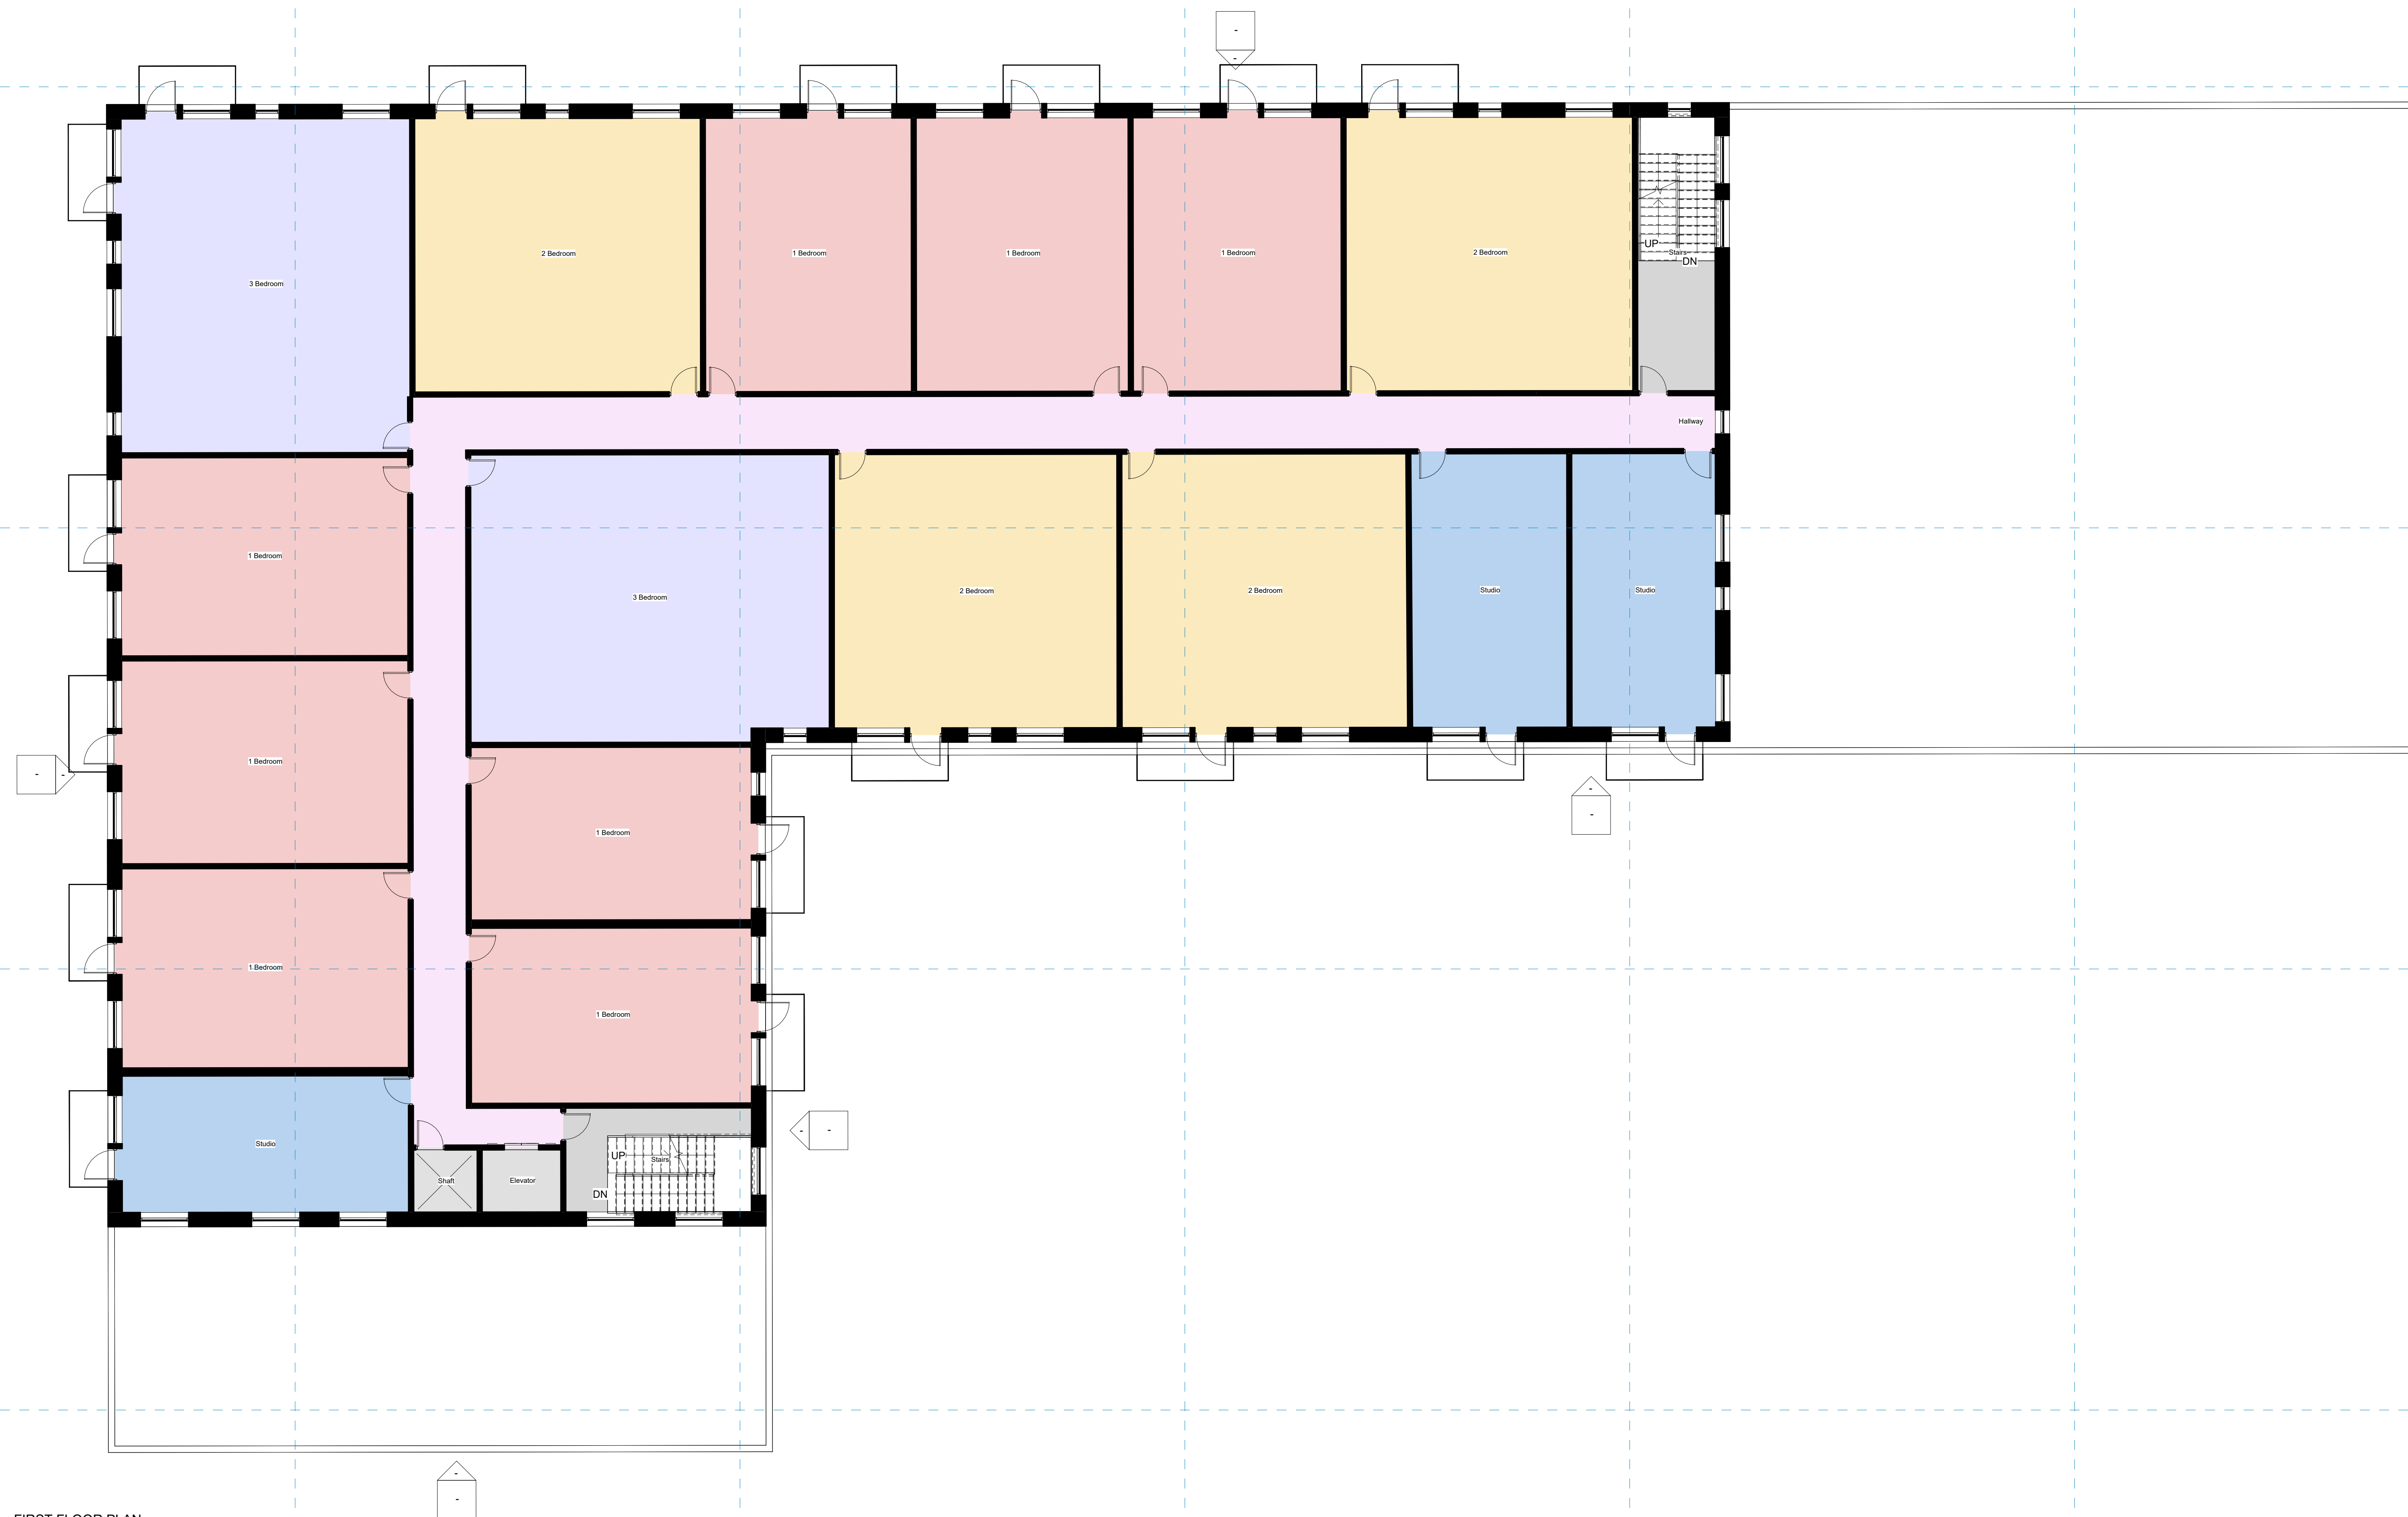

1 FIRST FLOOR PLAN
1/8" = 1'-0"



www.autodesk.com/revit

Consultant
Address
Address
Address
Phone

Consultant	Address	Address	Address	Phone
------------	---------	---------	---------	-------

Consultant	Address	Address	Address	Phone
------------	---------	---------	---------	-------

Consultant
Address
Address
Address
Phone

	Consultant	Address	Address	Address	Phone
1					
2					
[illegible]

Owner


Project Name

FLOOR PLAN LEVEL
2

Project Number	Project Number
Date	Issue Date
Drawn By	Author
Checked By	Checker

A-02

Scale	1/8" = 1'-0"
-------	--------------

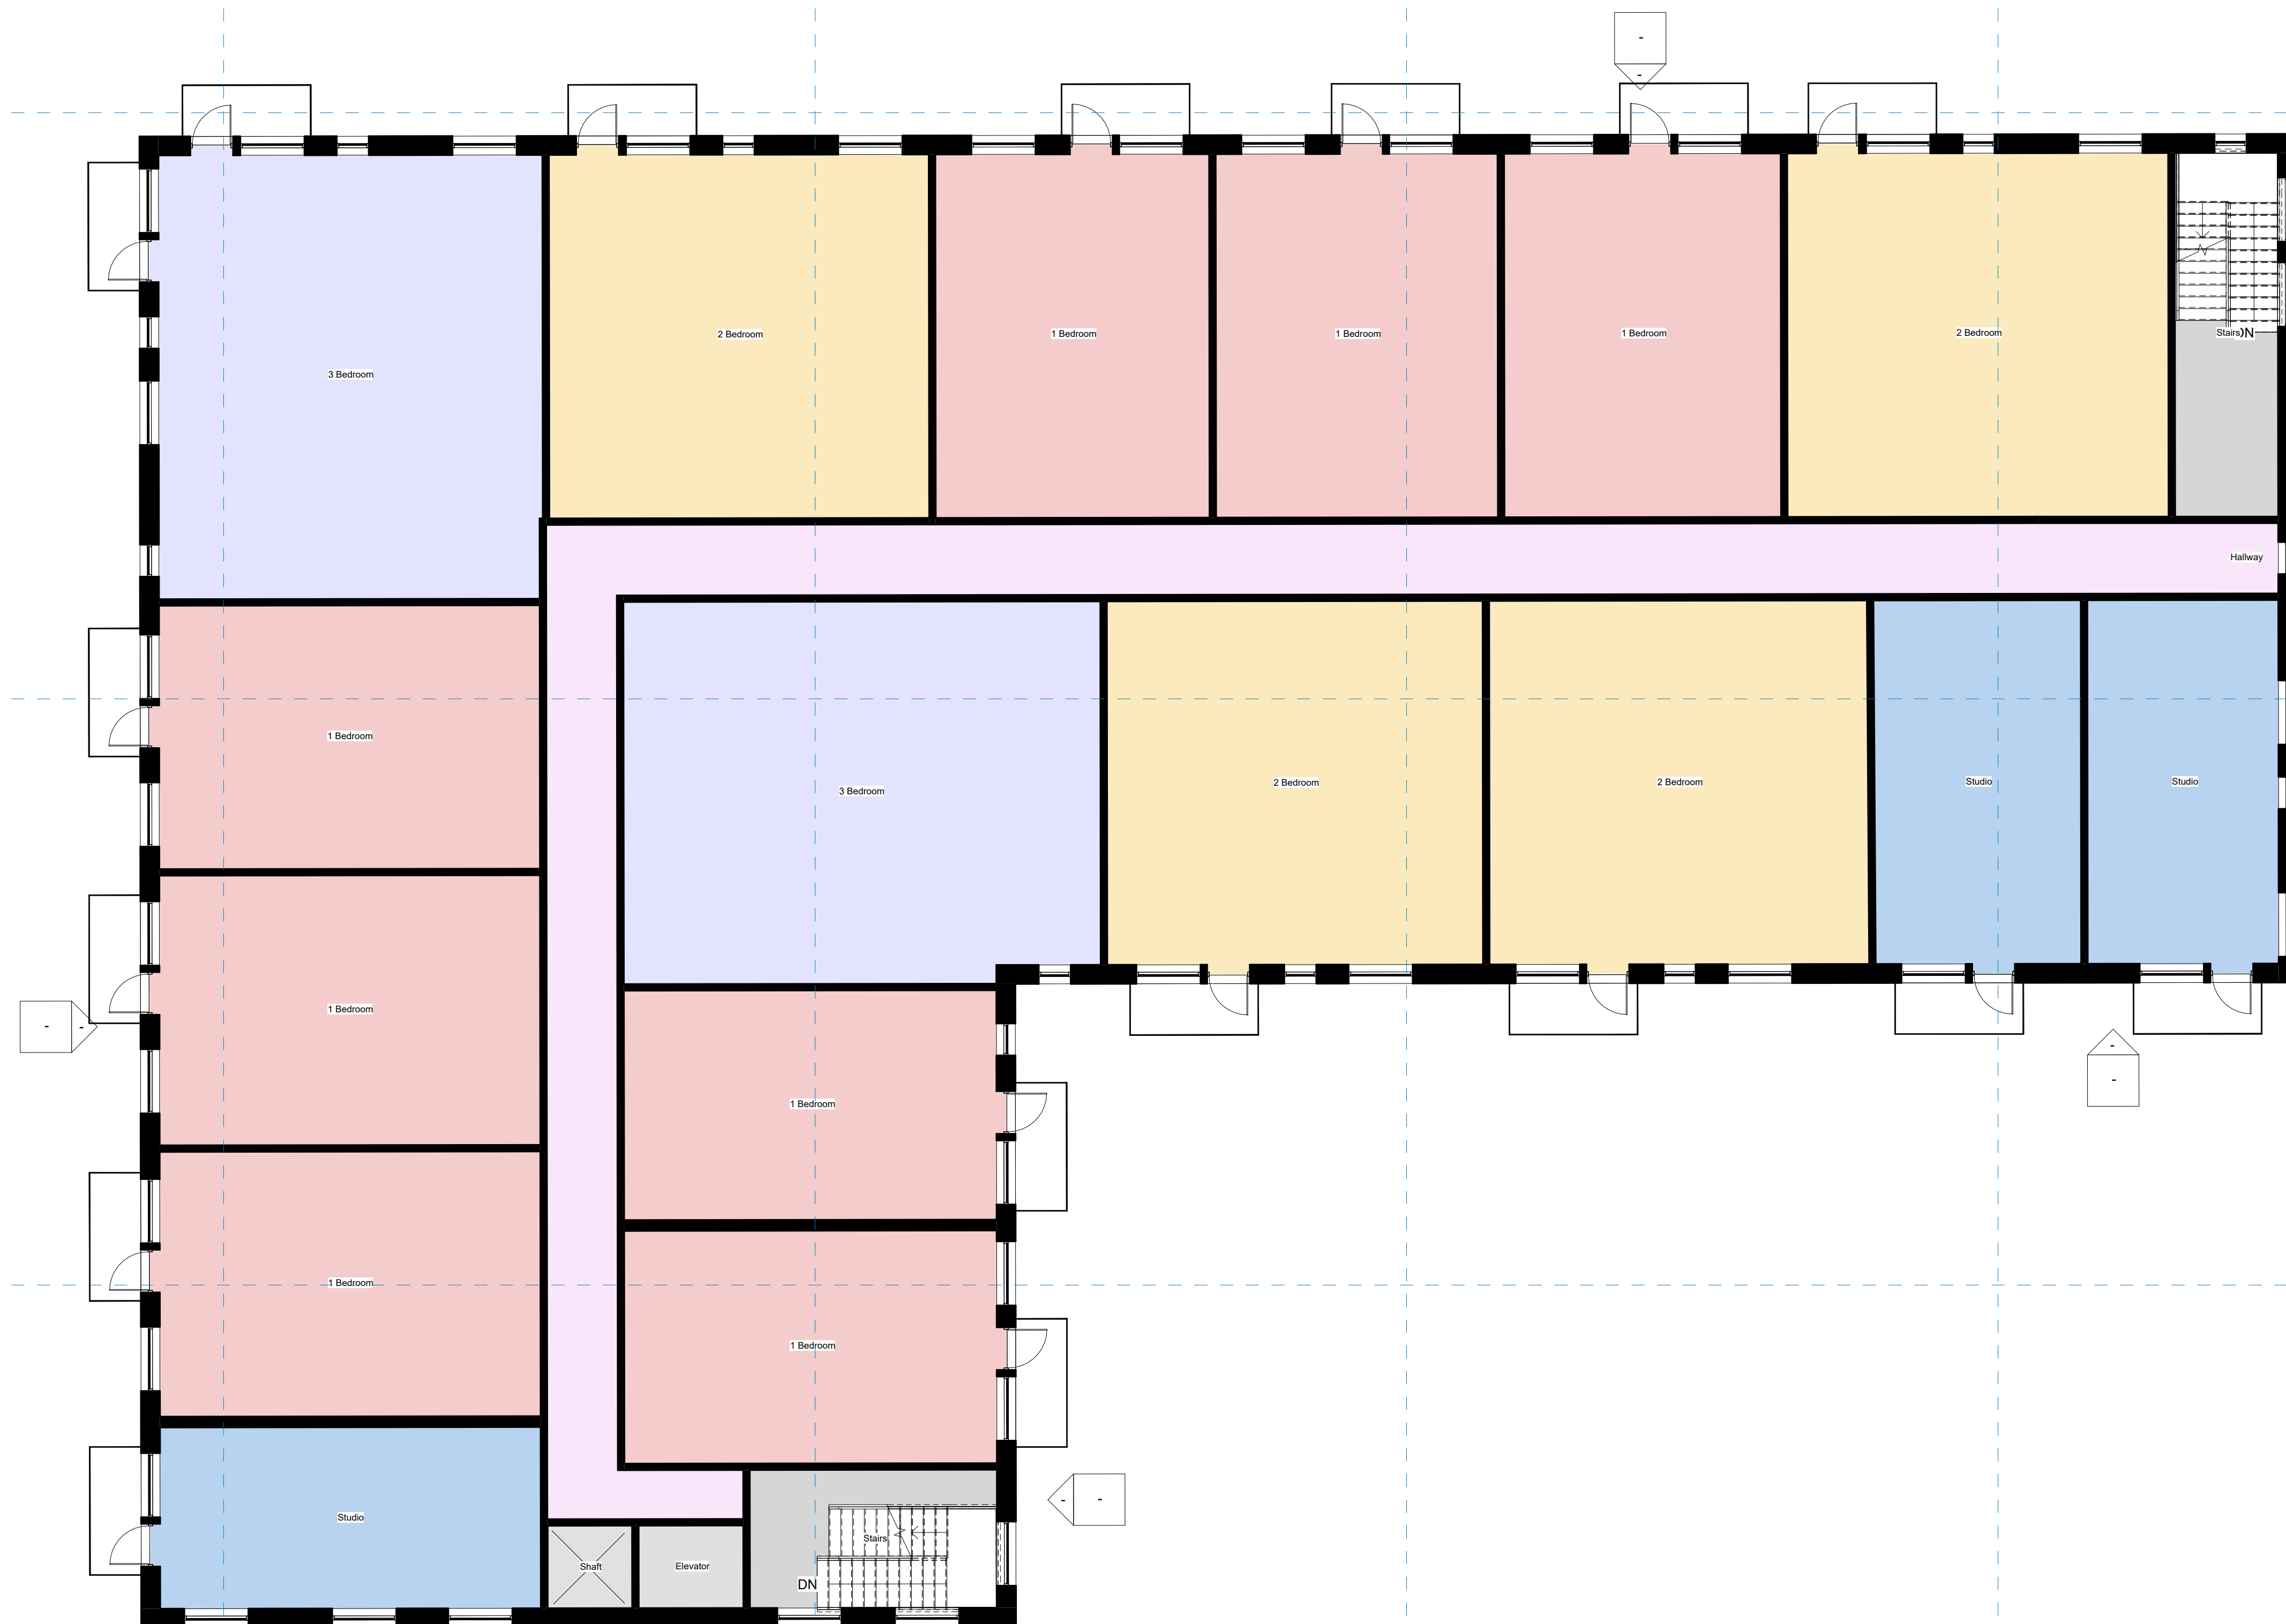

① SECOND FLOOR PLAN
1/8" = 1'-0"



www.autodesk.com/revit

Consultant
Address
Address
Address
Phone

Consultant	Address	Address	Address	Phone
------------	---------	---------	---------	-------

	Consultant	Address	Address	Address	Phone

Consultant
Address
Address
Address
Phone

	Consultant	Address	Address	Address	Phone
1					
2					
[illegible]

Owner


Project Name

FLOOR PLAN LEVEL
3

Project Number	Project Number
Date	Issue Date
Drawn By	Author
Checked By	Checker

A-03

Scale	1/8" = 1'-0"
-------	--------------

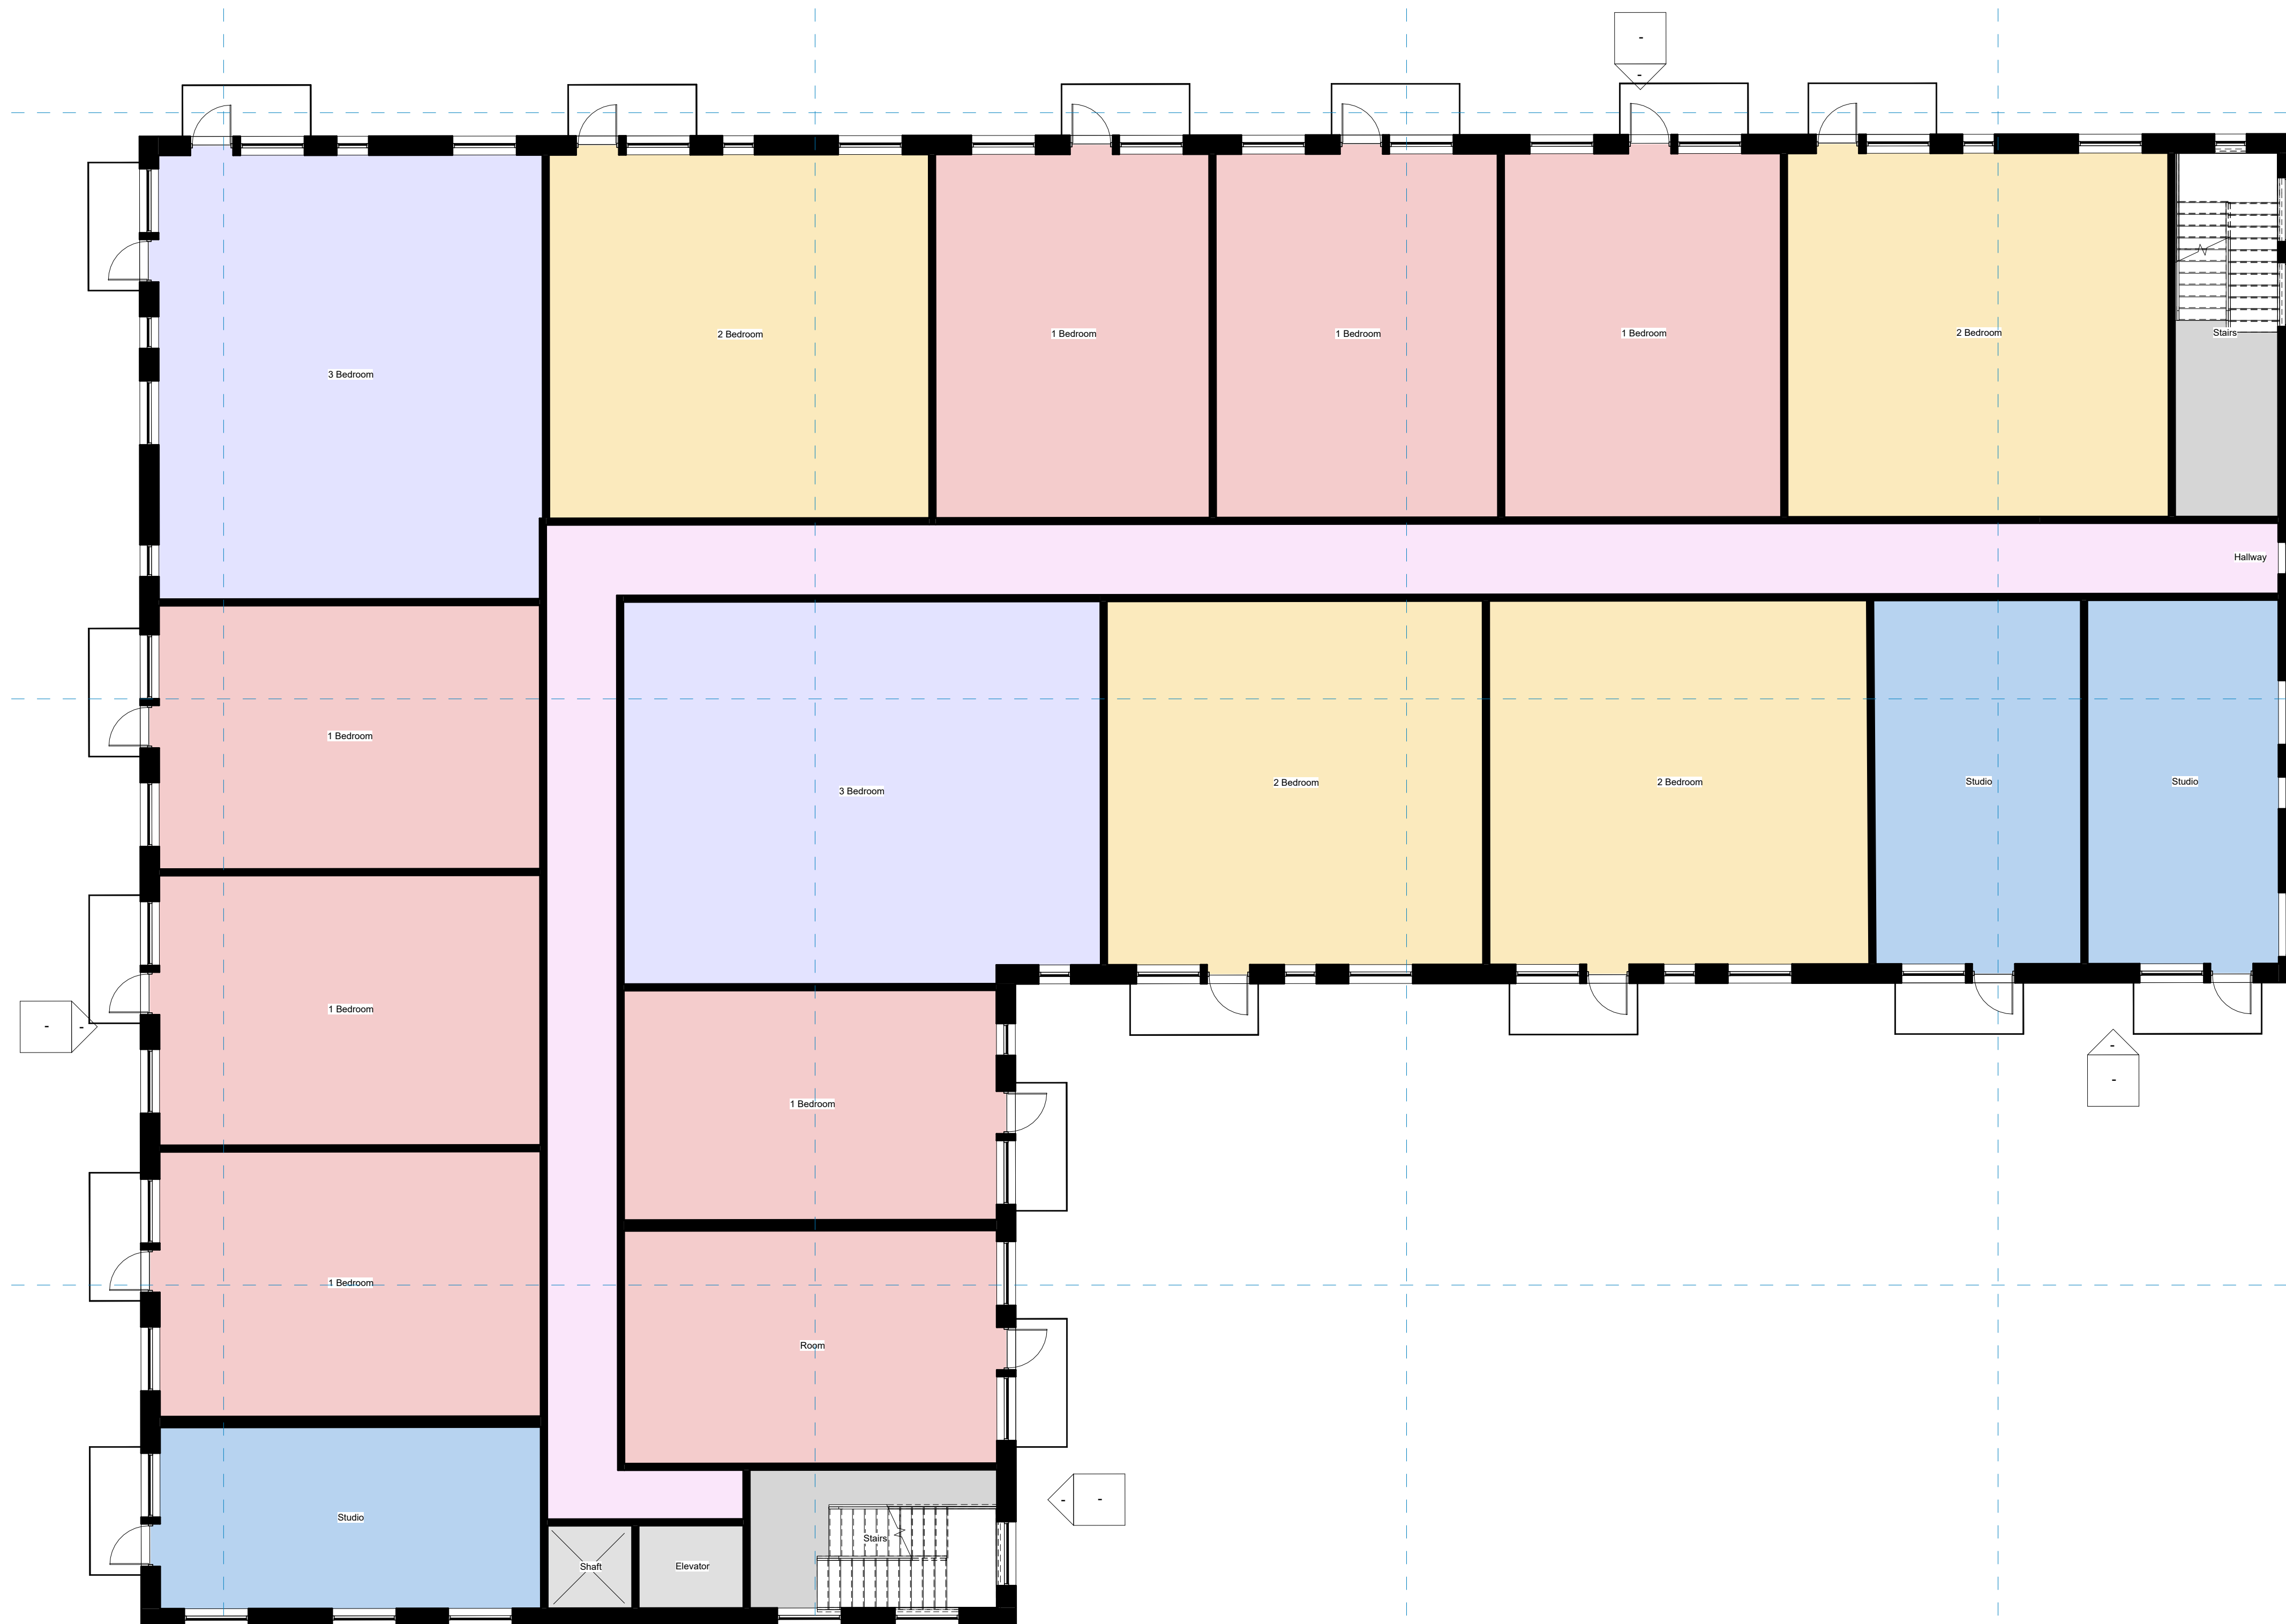

① THIRD FLOOR PLAN
1/8" = 1'-0"



www.autodesk.com/revit

	Consultant
	Address
	Address
	Address
	Phone

Consultant
Address
Address
Address
Phone

	Consultant
	Address
	Address
	Address
	Phone

Consultant
Address
Address
Address
Phone

	Consultant	Address	Address	Address	Phone
1					
2					
[illegible]

Owner


Project Name

FLOOR PLAN LEVEL
4

Project Number	Project Number
Date	Issue Date
Drawn By	Author
Checked By	Checker

A-04

Scale	1/8" = 1'-0"
-------	--------------

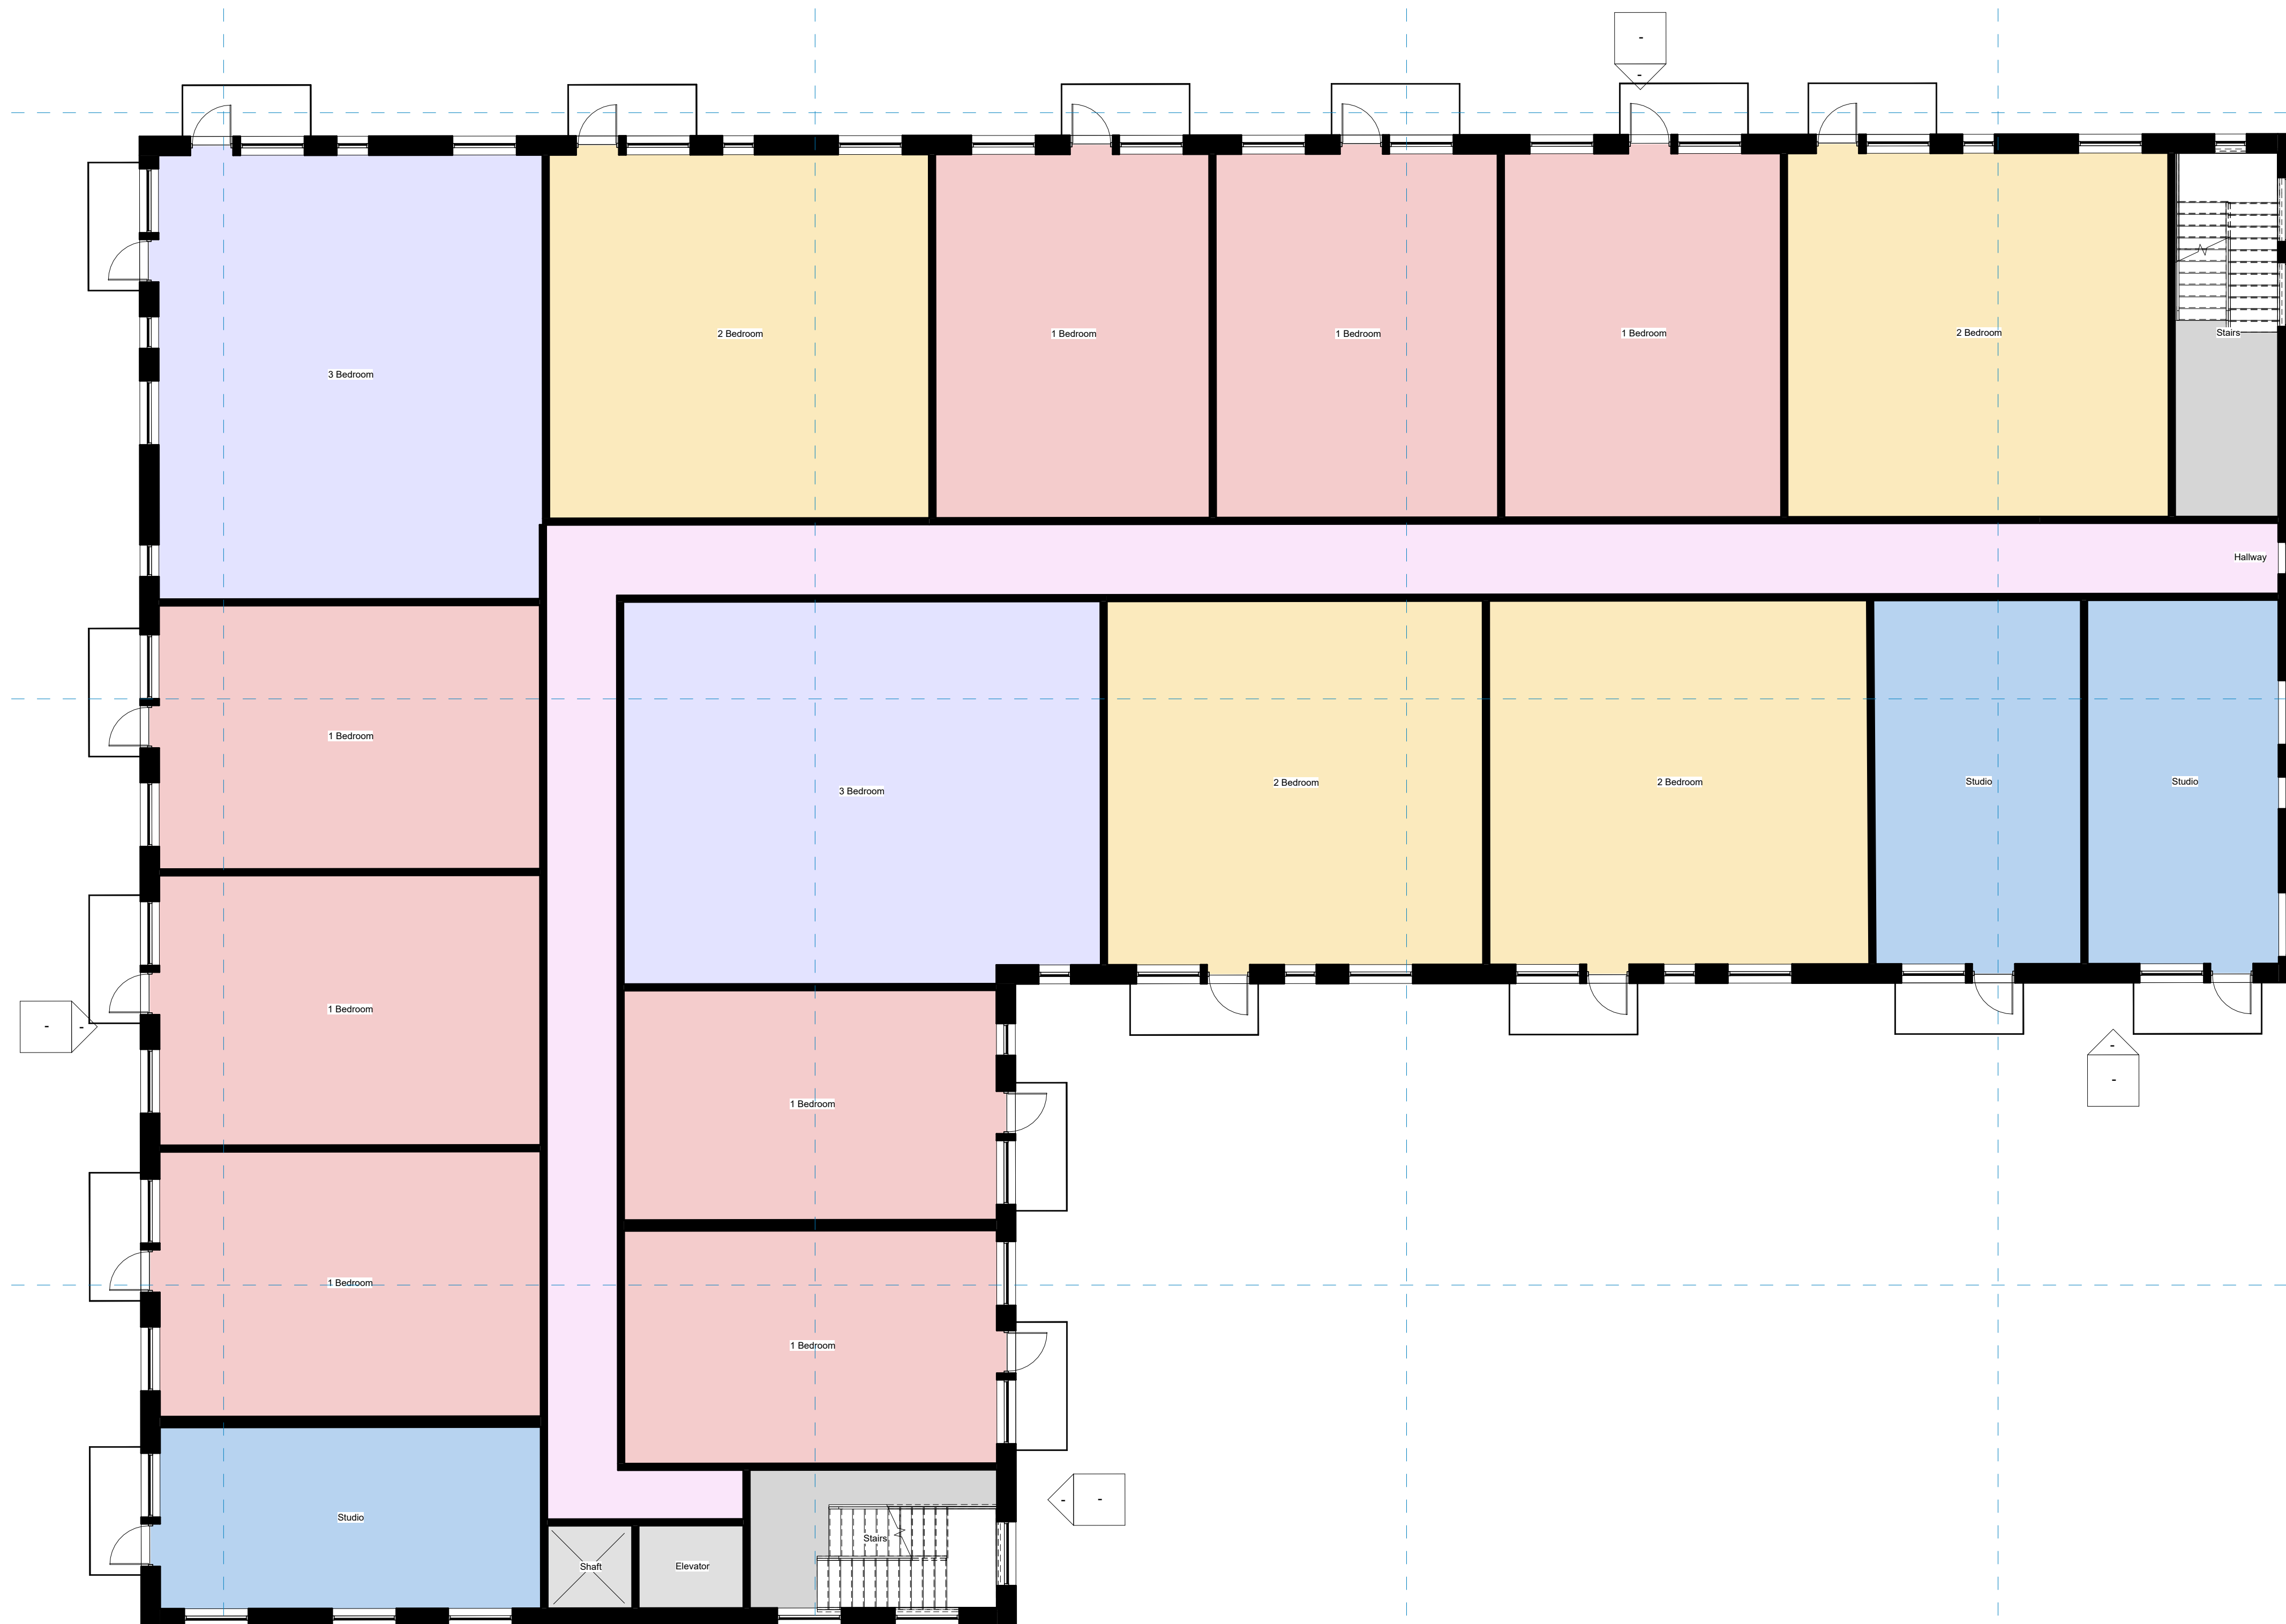

① FOURTH FLOOR PLAN
1/8" = 1'-0"



www.autodesk.com/revit

Consultant	Address	Address	Address	Phone
------------	---------	---------	---------	-------

Consultant
Address
Address
Address
Phone

Consultant
Address
Address
Address
Phone

	Consultant
	Address
	Address
	Address
	Phone

Consultant
Address
Address
Address
Phone

[illegible]

Owner

Project Name

FLOOR PLAN LEVEL

6

Project Number	Project Number
----------------	----------------


Date	Issue Date
------	------------

Drawn By	Author
----------	--------

Checked By	Checker
------------	---------

A-06

Scale	1/8" = 1'-0"
-------	--------------

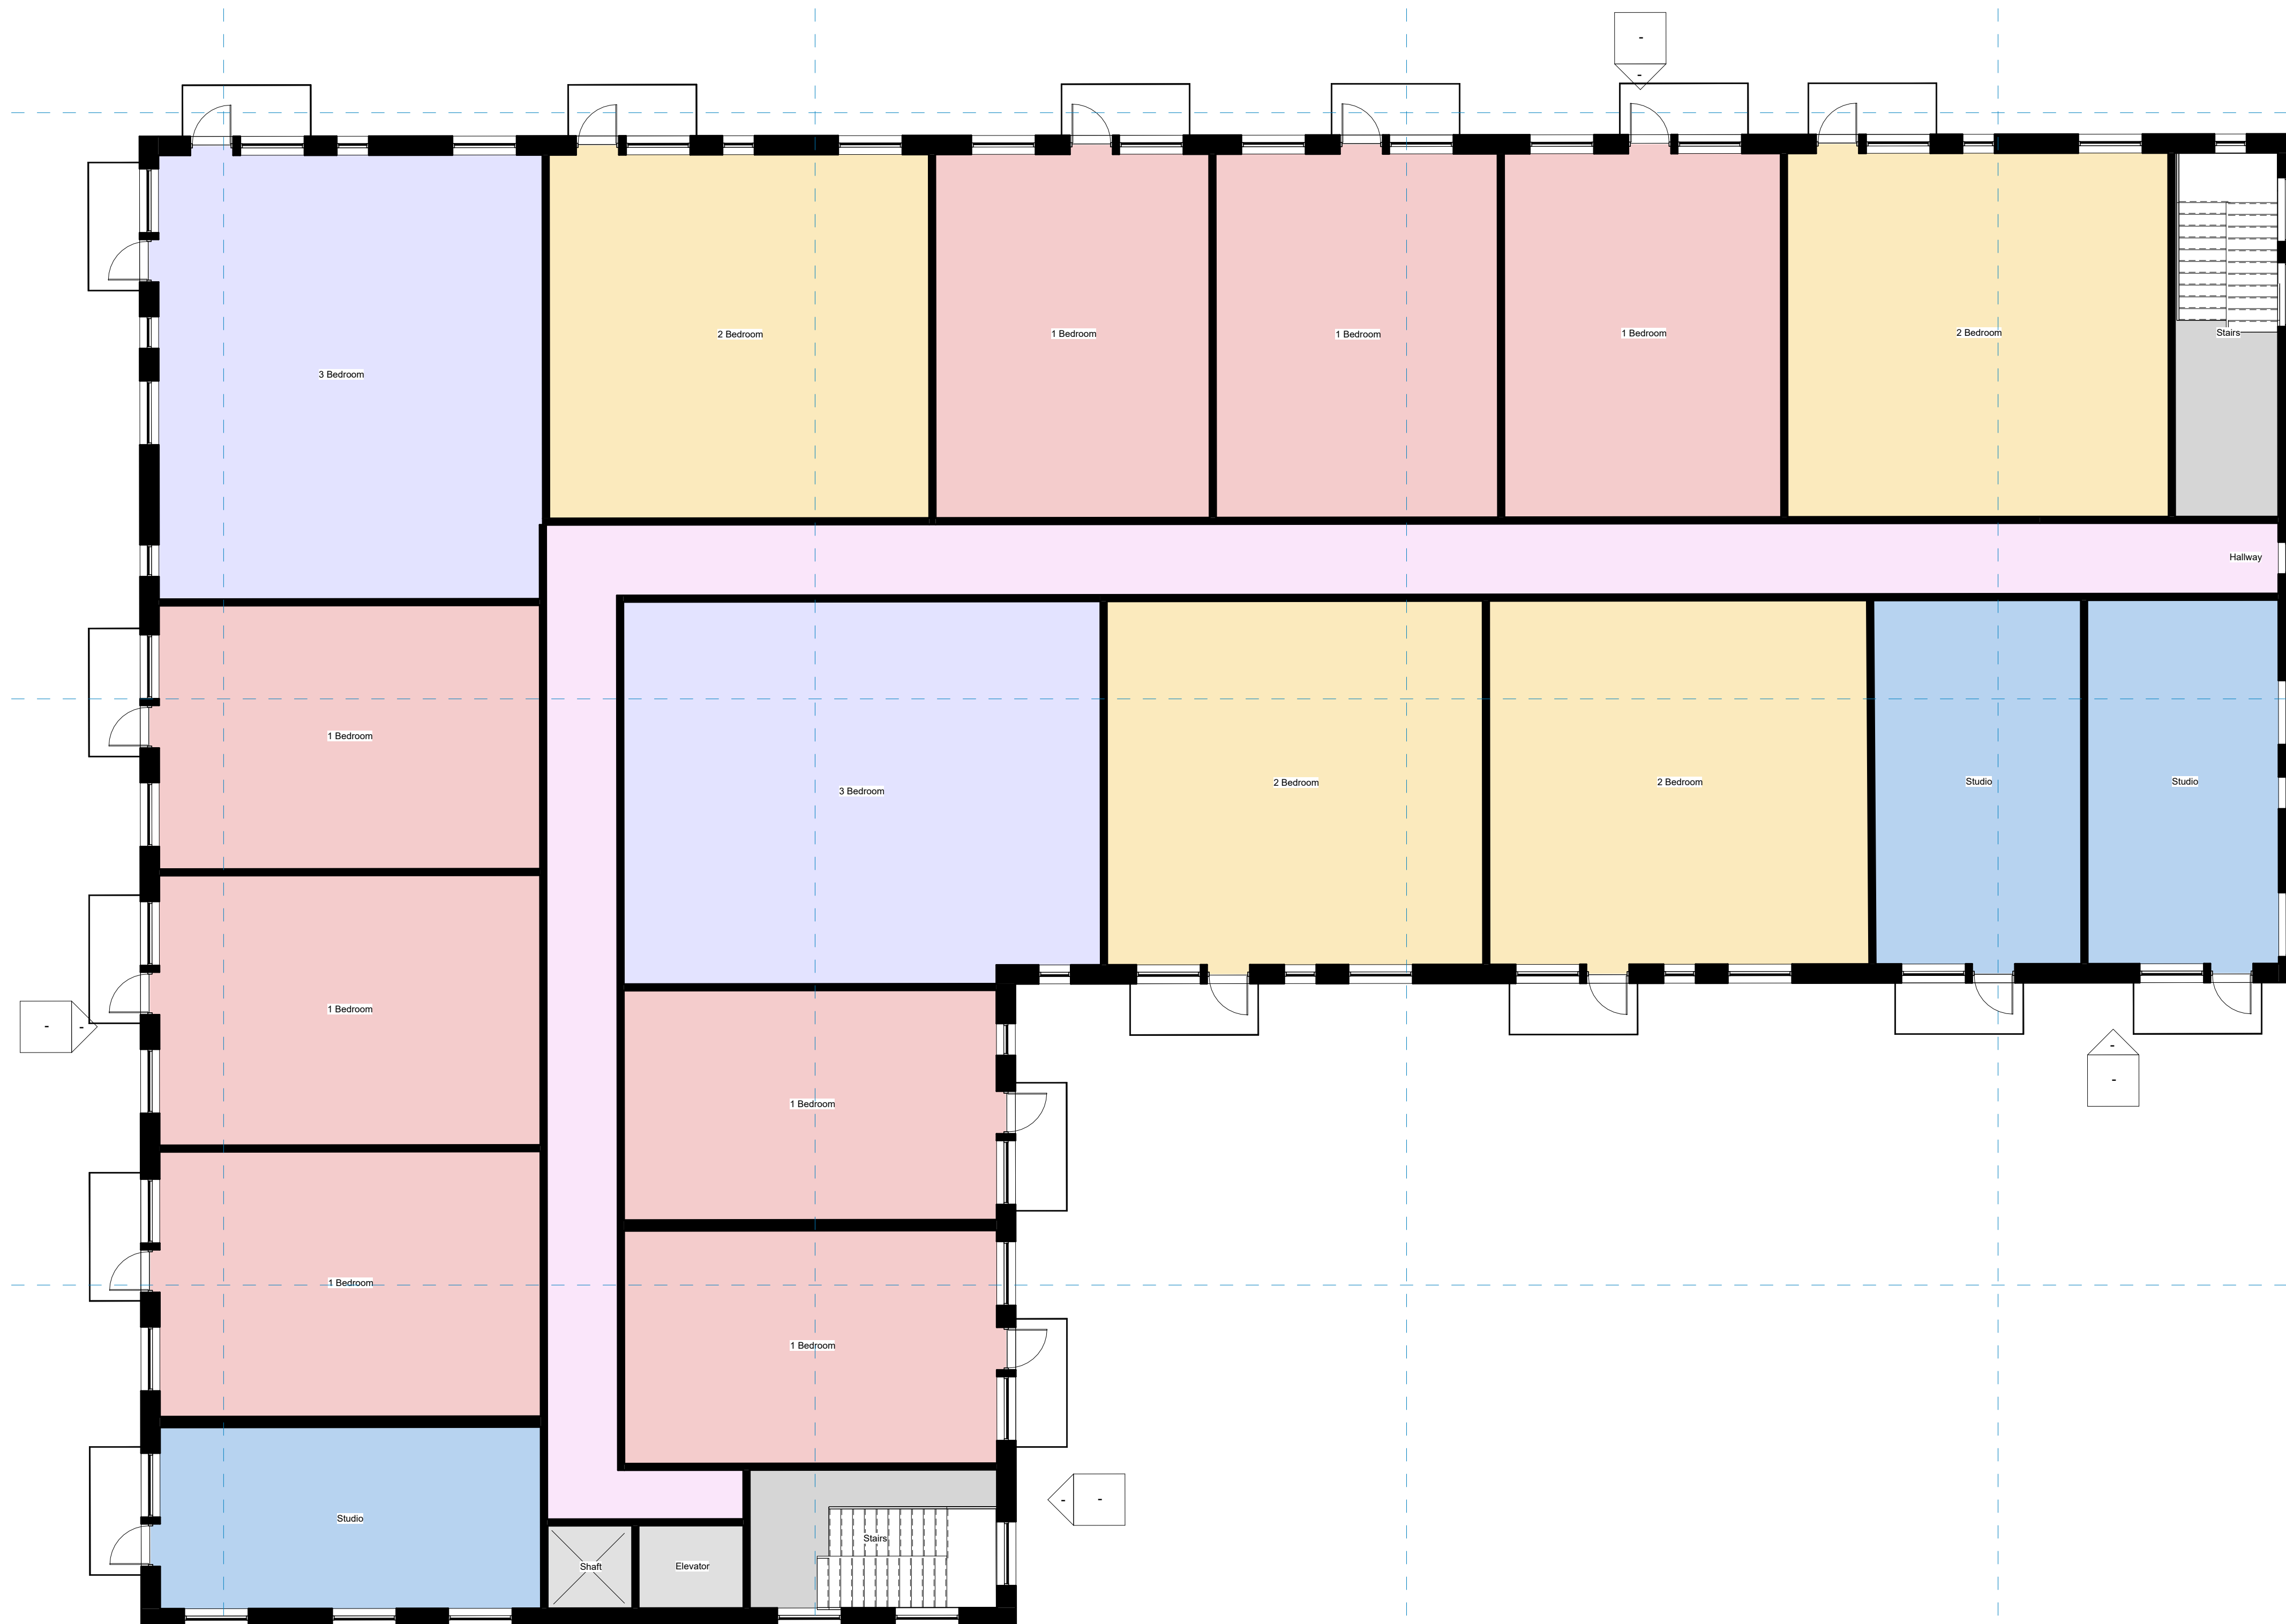

① SIXTH FLOOR PLAN
1/8" = 1'-0"



www.autodesk.com/revit


Consultant
Address
Address
Address
Phone

Consultant
Address
Address
Address
Phone

Consultant
Address
Address
Address
Phone

Consultant
Address
Address
Address
—Phone

Consultant	Address	Address	Address	Phone
------------	---------	---------	---------	-------

 [illegible]

Owner

Project Name

FLOOR PLAN LEVEL
7

Project Number	Project Number
----------------	----------------

Date	Issue Date
------	------------

Drawn By	Author
----------	--------

Checked By	Checke
------------	--------

A-07

Scale	1/8" = 1'-0"
-------	--------------

10/17/2026 5:33:56 PM



www.autodesk.com/revit

Consultant
Address
Address
Address
Phone

Consultant
Address
Address
Address
Phone

Consultant
Address
Address
Address
Phone

Consultant
Address
Address
Address
Phone

Consultant
Address
Address
Address
Phone



① Elevation 2 - a
1/8" = 1'-0"

[illegible]

Owner

Project Name

South Exterior Elevation

Project Number	Project Number
Date	Issue Date
Drawn By	Author
Checked By	Checker

A-08

Scale	1/8" = 1'-0"
-------	--------------