

DRAWING NAME	ID
NOTIFICATION PLAN	A.1
COVER	A.2
SPECIFICATION	A.3
SURVEY	A.4
SITE ANALYSIS	A.5
SITE PLAN	A.6
EXISTING AND DEMO PLANS	A.7
CAR PORT PLAN WITH DIMS	A.8
LEVEL 1 FLOOR PLANS	A.9
FIRST FLOOR PLAN + ROOF PLAN	A.10
LEVEL 1 FLOOR PLANS	A.11
SECTIONS	A.12
SHORT SECTIONS	A.13
ELEVATIONS	A.14
Layout	A.15
3D VIEWS	A.16
Layout	A.17
WINDOW AND DOOR SHEDULE	A.18



41 Collaroy Street, Collaroy, NSW 2097

LOT 1 | DP: 151421

Local Government Area (Council): Northern Beaches Council

Project Number: RS2216

Project Description: Alterations and additions to existing cottage, new garage to front boundary.

Client Contact: Craig and Carolina Donovan | phone:0402 699 065 | email: caroline_sarah1971@hotmail.com

BE ADVISED : SOME CLAUSES IN THIS SPECTIFICATION MAY NOT BE RELEVANT TO THIS PROJECT

- 1.0 GENERAL
- 1.1 ALL DIMENSIONS SHALL BE CHECKED ON SITE PRIOR TO COMMENCEMENT OF ANY WORK

1.2 ALL MATERIALS SHALL COMPLY WITH RELEVANT CURRENT AUSTRALIAN STANDARDS AND UNLESS OTHERWISE STATED ON THE PLANS SHALL BE NEW AND THE BEST OF THE THEIR RESPECTIVE KIND AND SUITABLE FOR THEIR INTENDED PURPOSES.

1.3 ALL WORKMANSHIP SHALL COMPLY WITH RELEVANT CURRENT AUSTRALIAN STANDARDS AND TO GOOD TRADE PRACTICES

1.4 ALL WORK SHALL BE IN ACCORDANCE WITH REQUIREMENTS OF THE RESPECTIVE AUTHORITY HAVING JURISDICTION OVER THE WORKS.

1.5 THE ARCHITECTURAL DRAWINGS SHOULD BE READ IN CONJUNCTION WITH THE SPECIFICATION, SCHEDULES AND CONSULTANTS DRAWINGS THAT FORM PART OF THE CONSTRUCTION DOCUMENTS REFERRED TO IN THE "BUILDING CONTRACT".

1.6 DO NOT SCALE FROM DRAWINGS. NOTIFY OF ANY ERRORS OR OMISSIONS BEFORE PROCEEDING WITH ANY WORKS

1.7 ENSURE THAT SUBSTRATES ARE SUITABLE FOR THE INTENDED SUBSEQUENT FINISHES. COMMENCEMENT OF WORK ON THE SUBSTRATES IMPLIES ACCEPTANCE BY THE SUBCONTRACTOR OF THE SUBSTRATES ON WHICH FINISHES ARE APPLIED.

1.8 CONTRACTOR IS TO SUPPLY ALL EQUIPMENT NECESSARY FOR THE COMPLETION OF THE RESPECTIVE WORKS.

1.9 CONTRACTOR IS RESPONSIBLE FOR THE PROGRESSIVE CLEAN UP DURING AND AFTER THE COMPLETION OF RESPECTIVE WORKS
- 2.0 EARTHWORKS
- 2.1 UNLESS OTHERWISE STATED, REMOVE TOPSOIL TO A MINIMUM DEPTH OF 200mm INCLUDING ALL ROOTS, AND OTHER MATTER, AND REQUIRED BY THE SOIL CONDITION AND/OR BUILDER. PROVIDE SUITABLE CLEAN FILL AND COMPACT IN LAYERS NOT GREATER THAN 300mm TO REDUCE LEVELS AS SHOWN.

2.2 DO NOT EXCAVATE SERVICES TRENCHES WITHIN AN ANGLE OF 45 DEGREES DOWN FROM THE BOTTOM EDGE OF THE FOOTING.

2.3 ALL RETAINING WALLS TO BE TREATED WITH "BITKOTE" WATERPROOFING AGENT
- 3.0 CONCRETE
- 3.1 ALL CONCRETE REINFORCEMENT AND FORMWORK SHALL BE TO STRUCTURAL ENGINEERS DETAILS, RELEVANT BUILDING CODES AND STANDARDS

3.2 THE FOOTING AND SLAB CONSTRUCTION IS TO COMPLY WITH AS 2870

3.3 PROVIDE A PROPRIETARY VAPOUR BARRIER WHICH CONSISTS OF HIGH IMPACT RESISTANT POLYTHENE FILM MIN 0.2mm THICK WHICH HAS BEEN PIGMENTED AND BRANDED BY THE MANUFACTURER.
- 4.0 TERMITE PROTECTION:
- 4.1 PROVIDE ANTI-TERMITE TREATMENT UNDER THE BUILDING AREAS IN ACCORDANCE WITH AS 2057, AS 3660.1 AND APPENDIX D, FOR RETICULATED SYSTEMS.

4.2 BUILDER SHALL PROVIDE "BIFLEX" OR SIMILAR APPROVED ANTI-TERMITE TREATMENT IN ACCORDANCE WITH RELEVANT AUSTRALIAN STANDARD CODES
- 5.0 BRICKWORK
- 5.1 BRICK WORK SHALL COMPLY WITH :

AS 3700 MASONRY CODE

AS A123 MASONRY CODE

5.2 BRICK GAUGE 7 STANDARD COURSES = 600mmMORTAR FOR MASONRY CONSTRUCTION

5.3 TIES SHALL BE 3.5mm DIAMETER GALVANIZED WIRE KINKED FOR AND BUILT IN EVERY 5TH COURSE AT APPROXIMATELY 900mm CENTRES, WITH ADDITIONAL TIES AT THE RATE OF 1 TIE/300mm HEIGHT OF OPENINGS AND VERTICAL CONTROL JOINTS AND WITHIN 150mm OF OPENINGS. BUILD TIES INTO EACH LEAF AT LEAST 50mm.
- 5.4 VERTICAL CONTROL JOINTS SHALL BE 12mm WIDE FILLED AT COMPLETION WITH A CONTINUOUS FILLER STRIP.
- 5.5 CAVITIES TO BE KEPT CLEAR OF MORTAR. PROVIDE CAVITY BOARDS. TEMPORARILY OMIT BRICKS TO PERMIT RAKING OUT OF CAVITY BOTTOMS.
- 5.6 FORM WEEP HOLES EVERY FOURTH PERPEND ABOVE FLASHING AND CAVITY FILL KEEP CLEAR OF MORTAR. DO NOT LOCATE WEEPHOLES CLOSER THAN 500mm TO JOINTS IN DAMP PROOF COURSES OR FLASHING.
- 5.7 PROVIDE DAMP PROOF COURSES (DPC) IN THE BOTTOM 3 COURSES OF BRICK WORK AND SLAB AND/OR FOOTINGS. DPC ADDITIVE SHALL BE CLEAR IN ALL FACEWORK.
- 5.8 SETOUT BRICKWORK ACCURATELY, PLUMP, LEVEL AND PROPERLY BONDED. RISING WORK TO BE RAKED BACK, JAMBS, REVEALS, CORNERS, PERPENDS, ETC TO BE TRUE, PLUMB AND IN LINE WITH PERPENDS TRUE LINE. SETOUT DOOR FRAMES NEAR PERPENDICULAR WALL WITH A MERGIN OF 12mm OR GREATER THAN 50mm
- 5.9 PROVIDE 12mm PLASTERING MARGIN BETWEEN WINDOW FRAME AND INTERNAL BRICKWORK TO BE PLASTERED.
- 5.10 WHERE NECESSARY REINFORCE BELOW AND OVER OPENINGS WITH GALVANISED WOVEN WIRE FABRIC 75mm WIDE IN CENTRE OF EACH LEAF OPENING EXTENDING ALUMINIUM OF 600mm BEYOND THE OPENING.

- 5.11 BUILD IN ALCOR/PGI FLASHINGS AS FOLLOWS:

· WHEREVER SHOWN ON DRAWINGS

· CAVITY WALLS BUILT OF SLAB ON GROUND (WHERE NOT PARGED)

· OVER LINTELS TO EXPOSED OPENINGS - EXTEND THE FULL WIDTH OF OUTER LEAF CONTINUOUS ACROSS CAVITY 50mm INTO INNER LEAF 2c ABOVE

· OVER ROOF - EXTEND THE FULL WIDTH OF EXTERNAL LEAF, STEPPED TO ROOF SLOPE TURNED DOWN MIN. 50mm OVER BASE FLASHING. TURN UP IN CAVITY SLOPING INWARDS AND BUILT INTO INNER LEAF 1c ABOVE.

· DOOR/WINDOW STILES - EXTEND THE FULL HEIGHT 150mm WIDE FIXED TO FRAMES INTERLEAVED WITH SILL AND HEAD FLASHING AT EACH END.

· STRUCTURE OR SERVICES WITHIN 30mm OF OUTER BRICK LEAF IN CAVITY: VERTICAL FLASHING CONTINUOUS 1c BELOW FL TO ABOVE STRUCTURE OR FRAME. NOMINAL 300m WIDE.

· FOR HORIZONTAL STRUCTURES/SERVICES: CONTINUOUS FLASHING BUILT IN AS FOR OVER LINTELS

· AT CAVITY WALLS WITH GLASS BLOCK 300mm WIDE FIXED TO GLASS BLOCK FRAME AND TURNED AWAY IN CAVITY FROM INNER LEAF.
- 5.12 WHERE NECESSARY REINFORCE BELOW AND OVER OPENINGS WITH GALVANISED WOVEN WIRE FABRIC 75mm WIDE IN CENTRE OF EACH LEAF OPENING EXTENDING ALUMINIUM OF 600mm BEYOND THE OPENING.
- 5.13 UNLESS OTHERWISE SHOWN ON DRAWINGS

EXTERNAL FACE WORK: 230x110x76mm

WINDOW SILLS: 2c FACE BRICK SPLAYED SILLS

WINDOW HEADS: SOLID FACEBRICK COURSE
- 6.0 LINTELS
- | MAX SPAN (mm) | LINTELS SIZE (VERT x HORIZ x THICK) | BEARING EACH END (mm) |
|---------------|-------------------------------------|-----------------------|
| 900 | 75x10 | 150 |
| 1200 | 75x75x8 | 150 |
| 1500 | 90x90x8 | 150 |
| 1800 | 100x75x8 | 230 |
| 2100 | 125x75x8 | 230 |
| 2400 | 125x75x10 | 230 |
| 2500 | 100x100x8 | 230 |
| 3000 | 150x90x10 | 230 |
- 7.0 CARPENTRY WORK
- 7.1 ROOF AND CEILING FRAMING SHOULD COMPLY WITH AS 1684 LIGHT TIMBER FRAMING CODE. DRAW STRAP FIRMLY OVER WALL PLATES AND SECURELY FIX TO TOP OF PLATE BY 2x30mm GALV. CLOUTS/STRAP.

7.2 REFER TO AS 1684 FOR ROOF FRAMING SIZES UNLESS SPECIFIED ON DRAWINGS.

7.3 SUPPLY AND FIX ALL BULKHEADS & FALSE CEILINGS AS SHOWN ON THE DRAWINGS.
- 8.0 ROOFING
- 8.1 SELECTED ROOFING MATERIAL SHALL BE INSTALLED AND FIXED IN ACCORDANCE WITH MANUFACTURERS SPECIFICATION AND RELEVANT BUILDING CODES

8.2 GUTTER, FASCIA, DOWNPIPES, FLASHING SHALL BE IN LONGEST POSSIBLE LENGTHS

8.3 ALLOW FOR ALL JOINTS AND JOINING MATERIALS, COLLARS, STRAPS & FASTENINGS NECESSARY TO COMPLETE WORK.

8.4 ALLOW FOR ALL ROOF PENETRATIONS, ROOF COWLS, FLASHING, FLUMES THROUGH ROOF

8.5 FIX GUTTERS & FLASHING TO PERMIT THERMAL MOVEMENT IN THEIR FULL LENGTH

8.6 SEAL BETWEEN OVERLAPPING FLASHING; FLASHING TURNED DOWN OVER BASE OR APRON FLASHING; FLASHING OVER METAL ROOF; FLASHING OVER SECRET GUTTERS; AROUND ROOF PENETRATIONS ETC.
- 9.0 WINDOWS/GLAZING
- 9.1 UNLESS OTHERWISE STATED ON THE DRAWINGS WINDOW FRAMES SHALL BE ALUMINIUM RESIDENTIAL OR COMMERCIAL IN SECTION WITH POWDERCOAT FINISH AS SELECTED BY OWNER.

9.2 ALLOW FOR FLYSCREENS TO BE FITTED TO ALL WINDOWS.

9.3 ANGLED WINDOW UNITS SHALL BE FACTORY MADE AND FIXED AND DELIVERED ON SITE AS A COMPLETE UNIT.

9.4 WHERE RELEVANT WINDOWS ARE TO COMPLY WITH THE SPECIFICATIONS PROVIDED BY THE THERMAL PERFORMANCE ASSESSOR.

9.5 CLEAR GLASS GENERALLY: OBSCURE GLASS TO BATHROOMS, REFER TO DRAWINGS.

9.6 WHERE GLASS BLOCKS HAVE BEEN NOMINATED, THEY SHALL BE IN FRAMES AND INSTALLED TO MANUFACTURERS SPECIFICATIONS
- 10.0 JOINERY
- 10.1 ALL JOINERY SHALL BE OF HIGHEST QUALITY MATERIALS TO BEST TRADE PRACTICES AND HIGH QUALITY FINISH.

10.2 EXTERNAL DOOR FRAMES SHALL BE: 110x40 DOUBLE REBATED FRAME WITH 130x40 WEATHERED THRESHOLD U.N.O.

10.3 SUPPLY AND BUILD IN TIMBER DOOR FRAMES TO EXTERNAL LOCATIONS AS SHOWN ON ARCHITECTURAL DRAWINGS.

- 11.0 CEILINGS
- 11.1 CEILINGS SHALL BE RECESSED EDGE, MINIMUM 8.0mm PLASTERGLASS OR GYPROCK.

11.2 FLUSH JOINTS, SCREW HEADS, AND OTHER BLEMISHES IN THE SHEETS USING APPROVED SYSTEMS TO PROVIDE FLUSH SMOOTH CONTINUOUS SURFACE

11.3 PROVIDE AND FIX ALL FLUSH STOP BEADS & CASING BEADS TO ALL CORNERS & EDGES

11.4 PROVIDE ALL SELECTED MOLDINGS AND CORNICES TO ALL CEILINGS AS SHOWN ON THE DRAWINGS.
- 12.0 PLASTERING
- 12.1 INTERNAL WALL FINISHES INCLUDING CUPBOARD, BIN & FRIDGE RECESSES ETC SHALL BE (OTHER THAN FACE FINISHES OR WHERE COVERED BY FEATURE MATERIALS) FLOAT AND SET IN HARDWALL PLASTER U.N.O.

12.2 PLASTERED WALLS SHALL BE NOMINAL 12mm THICK CONSISTING OF 1:1:9, CEMENT:LIME:SAND RENDER, AND FINISHED WITH NOMINALLY 3mm HARDWALL PLASTER

12.3 SUPPLY AND FIX EXTERNAL CORNER BEADS TO ALL EXTERNAL CORNERS.

12.4 PROVIDE STOP BEADS WHERE PLASTER WORK ABUTS TIMBER FRAMES, OR FACEWORK

12.5 EXTERNAL RENDER WHEN APPLICABLE SHALL BE 2 COAT SAND FINISH. (FOR PAINTING).

12.6 NIBS IN INTERNAL CORNERS ADJACENT TO DOOR FRAMES GREATER THAN 40mm SHALL NOT BE FLUSHED UP WITH FRAMES.

12.7 PROVIDE V-JOINTS IN RENDER & FINISHING PLASTER WHERE BRICK WORK ABUTS OR JOINS ONTO CONCRETE WORK.
- 13.0 FLOORING FINISHES
- 13.1 CARPET FLOOR COVERINGS TO NOMINATED AREAS COMPLETE WITH SELECTED UNDERLAY SMOOTH EDGE, DIMINISHING STRIPS ETC, TO COMPLETE THE WORKS: REFER TO DRAWINGS AND FINISHES SCHEDULE

13.2 PROVIDE TILED FLOOR FINISHES TO NOMINATED AREAS COMPLETE WITH ALL MATERIALS, ANGLE TRIMS ETC. TO COMPLETE THE WORKS: REFER TO DRAWINGS AND FINISHES SCHEDULE

13.3 PROVIDE TIMBER FLOOR FINISHES TO NOMINATED AREAS COMPLETE WITH ALL MATERIALS, DIMINISHING BOARDS ETC TO COMPLETE THE WORKS: FLOOR BOARDS TO BE SANDED AND POLISHED TO HIGH STANDARD WITH PREMIUM QUALITY SEALER (2 COATS). REFER TO DRAWINGS AND FINISHES SCHEDULE.
- 14.0 SIGNAGE
- 14.1 WHERE NECESSARY SUPPLY & FIX SELECTED UNIT AND HOUSE NUMBERS TO EACH UNIT AND TO LETTERBOXES AS SCHEDULED.

14.2 "SUPERDRAFT" RESERVES THE RIGHT TO ERECT A BUILDERS SIGN ON THE PROPERTY FACING THE STREET FRONTAGE IN COMPLIANCE WITH AUTHORITY REQUIREMENTS.
- 15.0 PAVING
- 15.1 GENERALLY: WHEN PAVING IS INCLUDED IN THE BUILDING CONTRACT THE FOLLOWING SHALL APPLY AS A MINIMUM STANDARD

· SUPPLY AND LAY ALL PAVING TO EXTERNAL AREAS AS SHOWN ON WORKING DRAWINGS.

· CUT, FILL & COMPACT SAND TO REQUIRED LEVELS. SCREED TO UNIFORM THINNESS AND LEVELS

· PROVIDE BRICK EDGE RETAINING FOOTING EMBEDDED IN MORTAR BENEATH THE PAVING BRICK

· TO DRIVEWAY AREAS, PROVIDE NOMINAL 300x150mm CONCRETE FOOTING ALONG PERIMETER OF DRIVEWAY AND BED EDGE BRICK IN MORTAR.

15.2 PROVIDE 100mm COMPACTED LIMESTONE BASE TO DRIVEWAY TOPPED WITH 50mm CLEAN SAND AND GRADE TO FALLS.

15.3 UNLESS NOTED PAVING PATTERN IS TO CLIENTS DETAIL

15.4 BRICK PAVERS SHALL BE:

TRAFFICABLE AREAS: MIN. 65mm SOLID CLAY OR CONCRETE

PEDESTRIAN AREAS: MIN. 43mm SOLID CLAY OR CONCRETE
- 16.0 ENERGY EFFICIENCY
- 16.1 INSULATION MUST FORM A CONTINUOUS BARRIER WITH CEILINGS, WALLS AND FLOORS BY ABUTTING OR OVERLAPPING ADJOINING INSULATION

16.2 INSULATION MUST NOT ADVERSELY AFFECT DOMESTIC SERVICES OR FITTINGS

16.3 REFLECTIVE INSULATION IS TO BE PROVIDED WITH A MINIMUM 25mm AIRSPACE AND IS FITTED CLOSE TO OPENINGS SUCH AS WINDOWS/DOORS ETC. AND IS PROVIDED WITH ADEQUATE SUPPORT.

16.4 BULK INSULATION MUST MAINTAIN ITS POSITION, THICKNESS. ENSURE THAT CEILING INSULATION OVERLAPS UN-INSULATED WALLS

16.5 CONSTRUCTION JOINTS, SUCH AS BETWEEN WALL AND FLOOR, ARE TO BE TIGHT FITTING OR SEALED USING CAULKING OR JOINERY ITEMS SUCH AS SKIRTING OR CORNICES

16.6 EXHAUST FANS ARE TO BE FITTED WITH A SELF CLOSING DAMPER

16.7 ROOF LIGHTS MUST BE SEALED WITH WEATHERPROOF SEALS

16.8 HEATED WATER PIPING MUST BE THERMALLY INSULATED AND PROTECTED AGAINST THE WEATHER AND SUN

16.9 INTERNAL HEATED WATER PIPING TO HAVE AN R VALUE OF 0.2

16.10 ENCLOSED SUB-FLOOR AND ROOF SPACE TO HAVE AN R VALUE OF 0.45

SPECIFICATIONS


COLLAROY HOUSE

ISSUED FOR DA

Caroline Donovan

41 Collaroy Street, Collaroy, NSW 2097



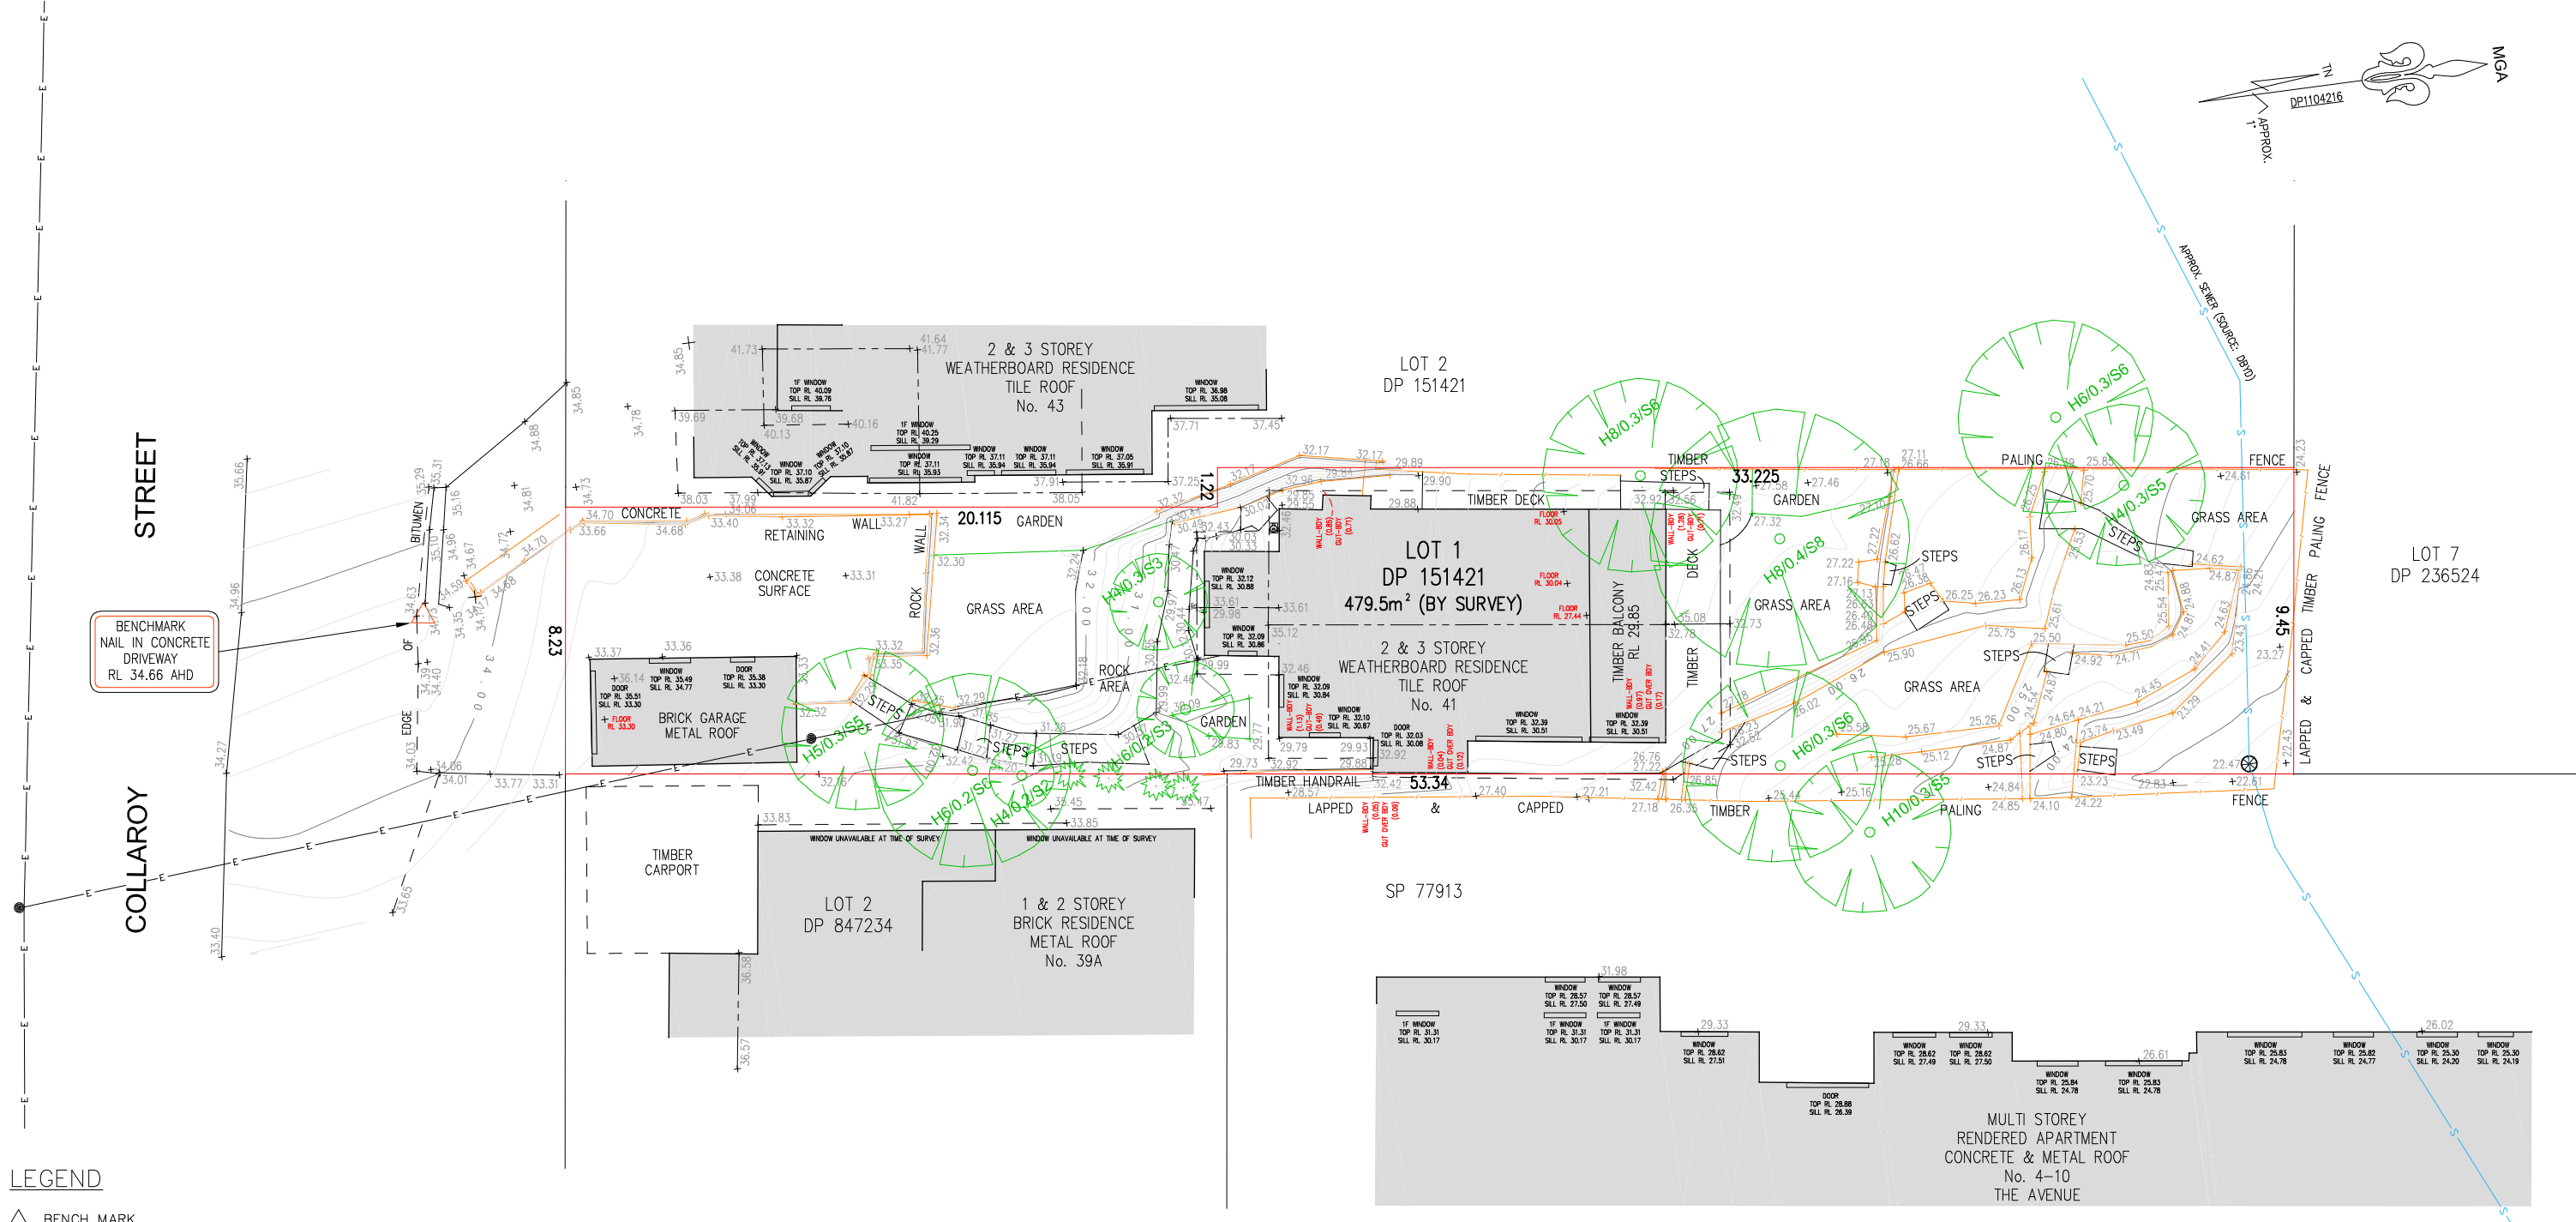

- LEGEND**
- △ BENCH MARK
 - COMMUNICATION PIT
 - ⊙ GAS METER
 - ⊙ WATER METER
 - ⊙ SEWER VENT
 - ⊙ WATER TAP
 - E— ELECTRICITY POWER LINE
 - ⊙ POWER POLE
 - GF : TOP OF GUTTER
 - BW : BOTTOM OF WINDOW
 - TW : TOP OF WINDOW
 - ⊙ S:3 (SPREAD)
 - ⊙ Ø:0.3 (DIAMETER)
 - ⊙ H:10 (HEIGHT)
 - ⊙ SHRUB
 - ⊙ HYDRANT

NOTE:

DETAIL AND BOUNDARY SURVEY HAVE BEEN CARRIED ON 28/01/2021.

PRIOR TO ANY DESIGN OR CONSTRUCTION WORK, WHICH RELIES ON CRITICAL SETBACKS FROM THE STREET OR BOUNDARIES, SURVEY MARKS SHOULD BE PLACE TO DEFINE THE PROPERTY BOUNDARIES.

NO INVESTIGATION OF UNDERGROUND SERVICES HAVE BEEN CONDUCTED. SERVICES SHOWN HAVE BEEN PLOTTED FROM 'DIAL BEFORE YOU DIG' (DBYD) AND ARE INDICATIVE ONLY. OTHER SERVICES MAY EXIST WHICH ARE NOT SHOWN. CONFIRMATION OF THE EXACT POSITION SHOULD BE MADE PRIOR TO ANY EXCAVATION WORK.

ORIGIN OF LEVELS ON A.H.D. IS TAKEN FROM PM 3984 WITH RL 4.115 (AHD).

RIDGE AND GUTTER HEIGHTS HAVE BEEN OBTAINED BY INDIRECT METHOD AND ARE ACCURATE TO $\pm 0.05\text{m}$.

CONTOURS ARE INDICATIVE ONLY. EXCEPT AT SPOT LEVELS SHOWN THEY DO NOT REPRESENT THE EXACT LEVEL AT ANY PARTICULAR POINT. ONLY SPOT LEVELS SHOULD BE USED FOR ACCURATE CALCULATION.

FOR ANY POSITIVE CONVENTS AND RESTRICTIONS, NO FURTHER INVESTIGATIONS CARRIED OUT INTO CONTENT OF THE DEALING.

(Marcus) Mingyang Jiang
Registered Surveyor
N° 8948



NOTE:


INFORMATION CONTAINED IN THIS PLAN IS THE COPYRIGHT OF INNOVATIVE SURVEYING ASSOCIATES. THE USE OR DUPLICATION WITHOUT THE WRITTEN CONSENT OF INNOVATIVE SURVEYING ASSOCIATES CONSTITUTES AN INFRINGEMENT OF COPYRIGHT.

AMENDMENT:

**PLAN SHOWING DETAIL & LEVELS
OVER LOT 1 IN DP 151421**

CLIENT:	CRAIG GEOFFREY DONOVAN & CAROLINE SARAH DONOVAN
PROJECT:	DETAIL SURVEY / COLLAROY
ADDRESS:	41 COLLAROY STREET, COLLAROY

JOB No.: 200245	LGA: NORTHERN BEACHES
PLAN No.: 200245-2	DATUM: AHD
DATE: 04/10/2021	SCALE: 1:200@A3
DRAWN: CC	CONT. INTERVAL: 0.2m
CHK: MJ	SHEET 1 OF 1

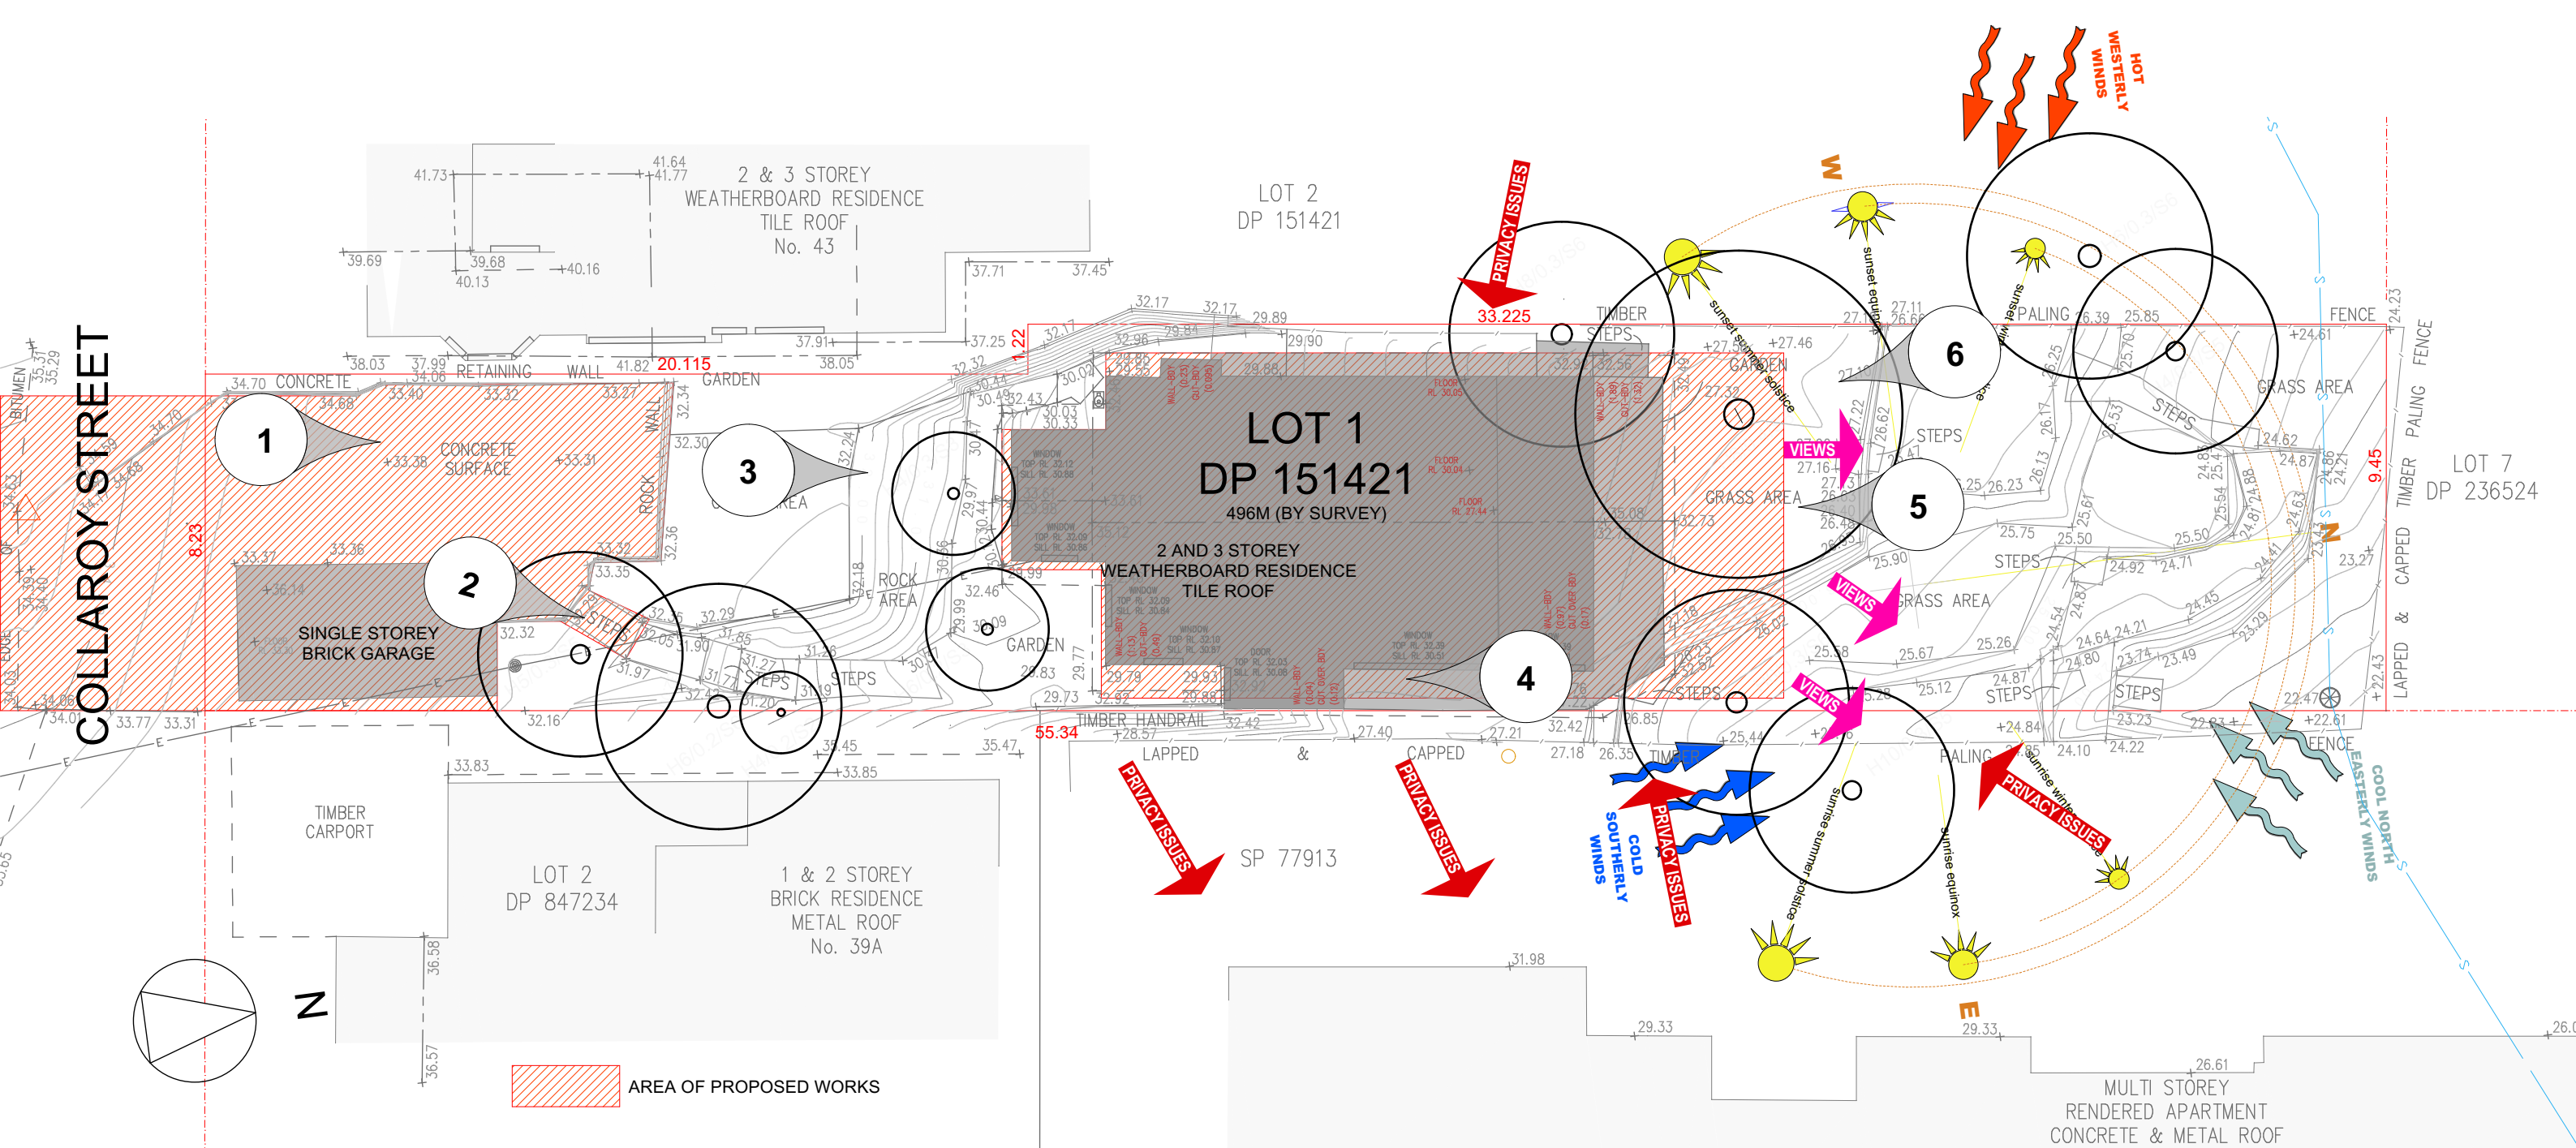

1

2

3

4

5

6

Notes:
Drawings are preliminary and shall not be used for construction purposes until issued for construction. Prior to use for building construction the Builder must ensure that they are in possession of a Construction Certificate and all other required Council approvals. Contractors must verify all dimensions on site before commencing fabrication or preparation of workshop drawings, and verify all errors and omissions with the Project Manager. Use figured dimensions only. All dimensions and levels must be checked on site and not scaled from this drawing. These drawings are subject copyright.

www.residentialstudio.com.au @
hi@residentialstudio.com.au
3424 286 2585 ABN
residential_studio
Residential Studio

RESIDENTIAL STUDIO
DESIGN | ENGINEERING | INTERIORS | CONSTRUCTION





Revision	COMMENTS	DATE
1	ISSUED FOR DA	21.06.2022

ADDRESS:
41 Collaroy Street, Collaroy, NSW 2097

LOT 1 | DP: 151421 | Local Government Area (Council): Northern Beaches Council
Project Number: RS2216
Project Description: Alterations and additions to existing cottage, new garage to front boundary.
Client Contact: Craig and Carolina Donovan | phone:0402 699 065 | email: caroline_sarah1971@hotmail.com

SHEET NAME:
SITE ANALYSIS
SHEET NUMBER:

A.5

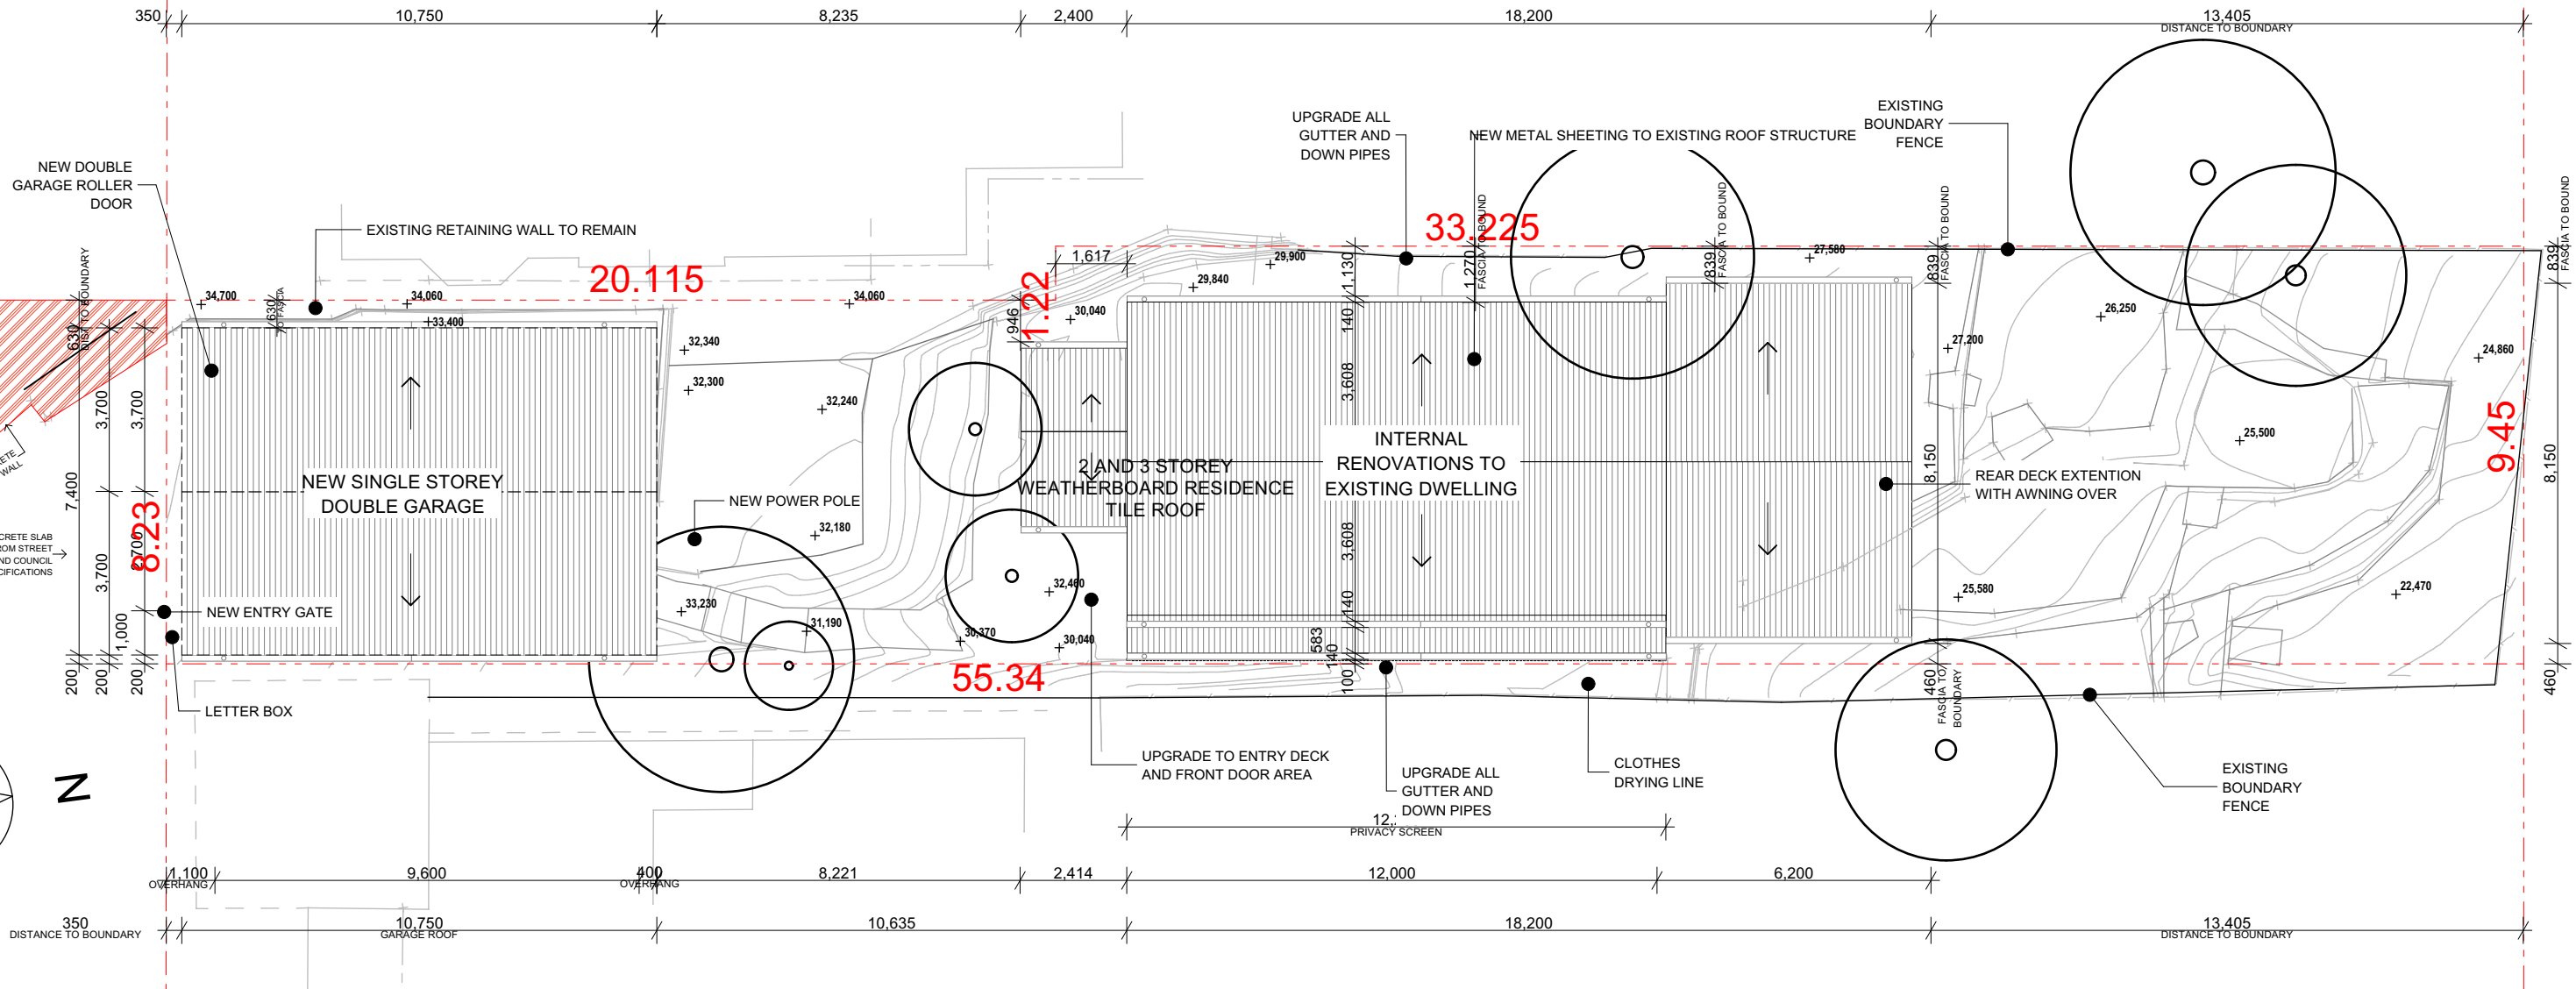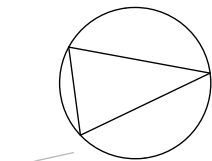

SITE INFORMATION

SITE AREA = 479m²

EXISTING RESIDENCE

EXISTING GROUND AREA = 50m²
EXISTING FIRST FLOOR AREA = 50m²
EXISTING GARAGE = 20m²
TOTAL EXISTING GFA = 100m²
TOTAL EXISTING SURFACE COVERAGE= 20%

PROPOSED RESIDENCE

PROPOSED GROUND AREA = 86.5m²
PROPOSED FIRST FLOOR AREA = 84.5m²
PROPOSED GARAGE = 68.5m²
TOTAL PROPOSED GFA = 171m²
TOTAL PROPOSED SURFACE COVERAGE= 35%

SITE NOTES

- CONFIRM ALL DIMENSIONS ON SITE TO EXISTING RESIDENCE PRIOR TO COMMENCEMENT OF ANY WORK.
- EXISTING PLUMBING AND ELECTRICAL WORKS TO BE REMOVED AND MADE GOOD AS NECESSARY.
- THIS PLAN IS TO BE READ IN CONJUNCTION WITH LANDSCAPING DETAIL PLANS FOR SPECIFIC PLANTING LOCATIONS.
- THE EXACT LOCATION OF UNDERGROUND AND ABOVEGROUND SERVICES SHALL BE PROVEN ON SITE. NO GUARANTEE IS GIVEN THAT ALL EXISTING SERVICES ARE SHOWN.
- THIS DRAWING SET TO BE READ IN CONJUNCTION WITH THE SPECIFICATION PROVIDED.
- BEWARE OF EXISTING SERVICES. CONFIRM LOCATIONS PRIOR TO EXCAVATION. TAKE EXTREME CARE.
- REFER ALL MAJOR WORKS TO RAMPS, WALKWAYS, DRIVEWAYS ETC (INCLUDING CARPARK WORKS, LEVELS & DATUMS) REFER TO CIVIL ENGINEERS DOCUMENTATION.

DEMOLITION NOTES

- CAP OFF EXISTING PLUMBING AND ELECTRICAL WORKS AS NECESSARY BY CERTIFIED TRADESPERSON.
- MODIFIED BRICKWORK TO BE TOOTHED INTO EXISTING WHERE APPLICABLE AND CAVITY TO REMAIN CONTINUOUS AT ALL TIMES.
- EXISTING MATERIALS TO BE REUSED TO OWNERS DETAIL.
- MATERIALS REMOVED FROM SITE MUST BE DISPOSED OF AS PER COUNCIL REGULATIONS.
- INVESTIGATION SHOULD BE UNDERTAKEN BEFORE ALL WORKS THAT REQUIRES EXCAVATION.

Notes:
Drawings are preliminary and shall not be used for construction purposes until issued for construction. Prior to use for building construction the Builder must ensure that they are in possession of a Construction Certificate and all other required Council approvals. Contractors must verify all dimensions on site before commencing fabrication or preparation of workshop drawings, and verify all errors and omissions with the Project Manager. Use figured dimensions only. All dimensions and levels must be checked on site and not scaled from this drawing. These drawings are subject copyright.

www.residentialstudio.com.au
hi@residentialstudio.com.au
3424 286 2585 ABN
residential_studio
Residential Studio
Residential Studio

RESIDENTIAL STUDIO

DESIGN | ENGINEERING | INTERIORS | CONSTRUCTION




Revision	COMMENTS	DATE
1	ISSUED FOR DA	21.06.2022

ADDRESS:
41 Collaroy Street, Collaroy, NSW 2097

LOT 1 | DP: 151421 Local Government Area (Council): Northern Beaches Council
Project Number: RS2216
Project Description: Alterations and additions to existing cottage, new garage to front boundary.
Client Contact: Craig and Carolina Donovan | phone:0402 699 065 | email: caroline_sarah1971@hotmail.com

SHEET NAME:
SITE PLAN
SHEET NUMBER:

A.6

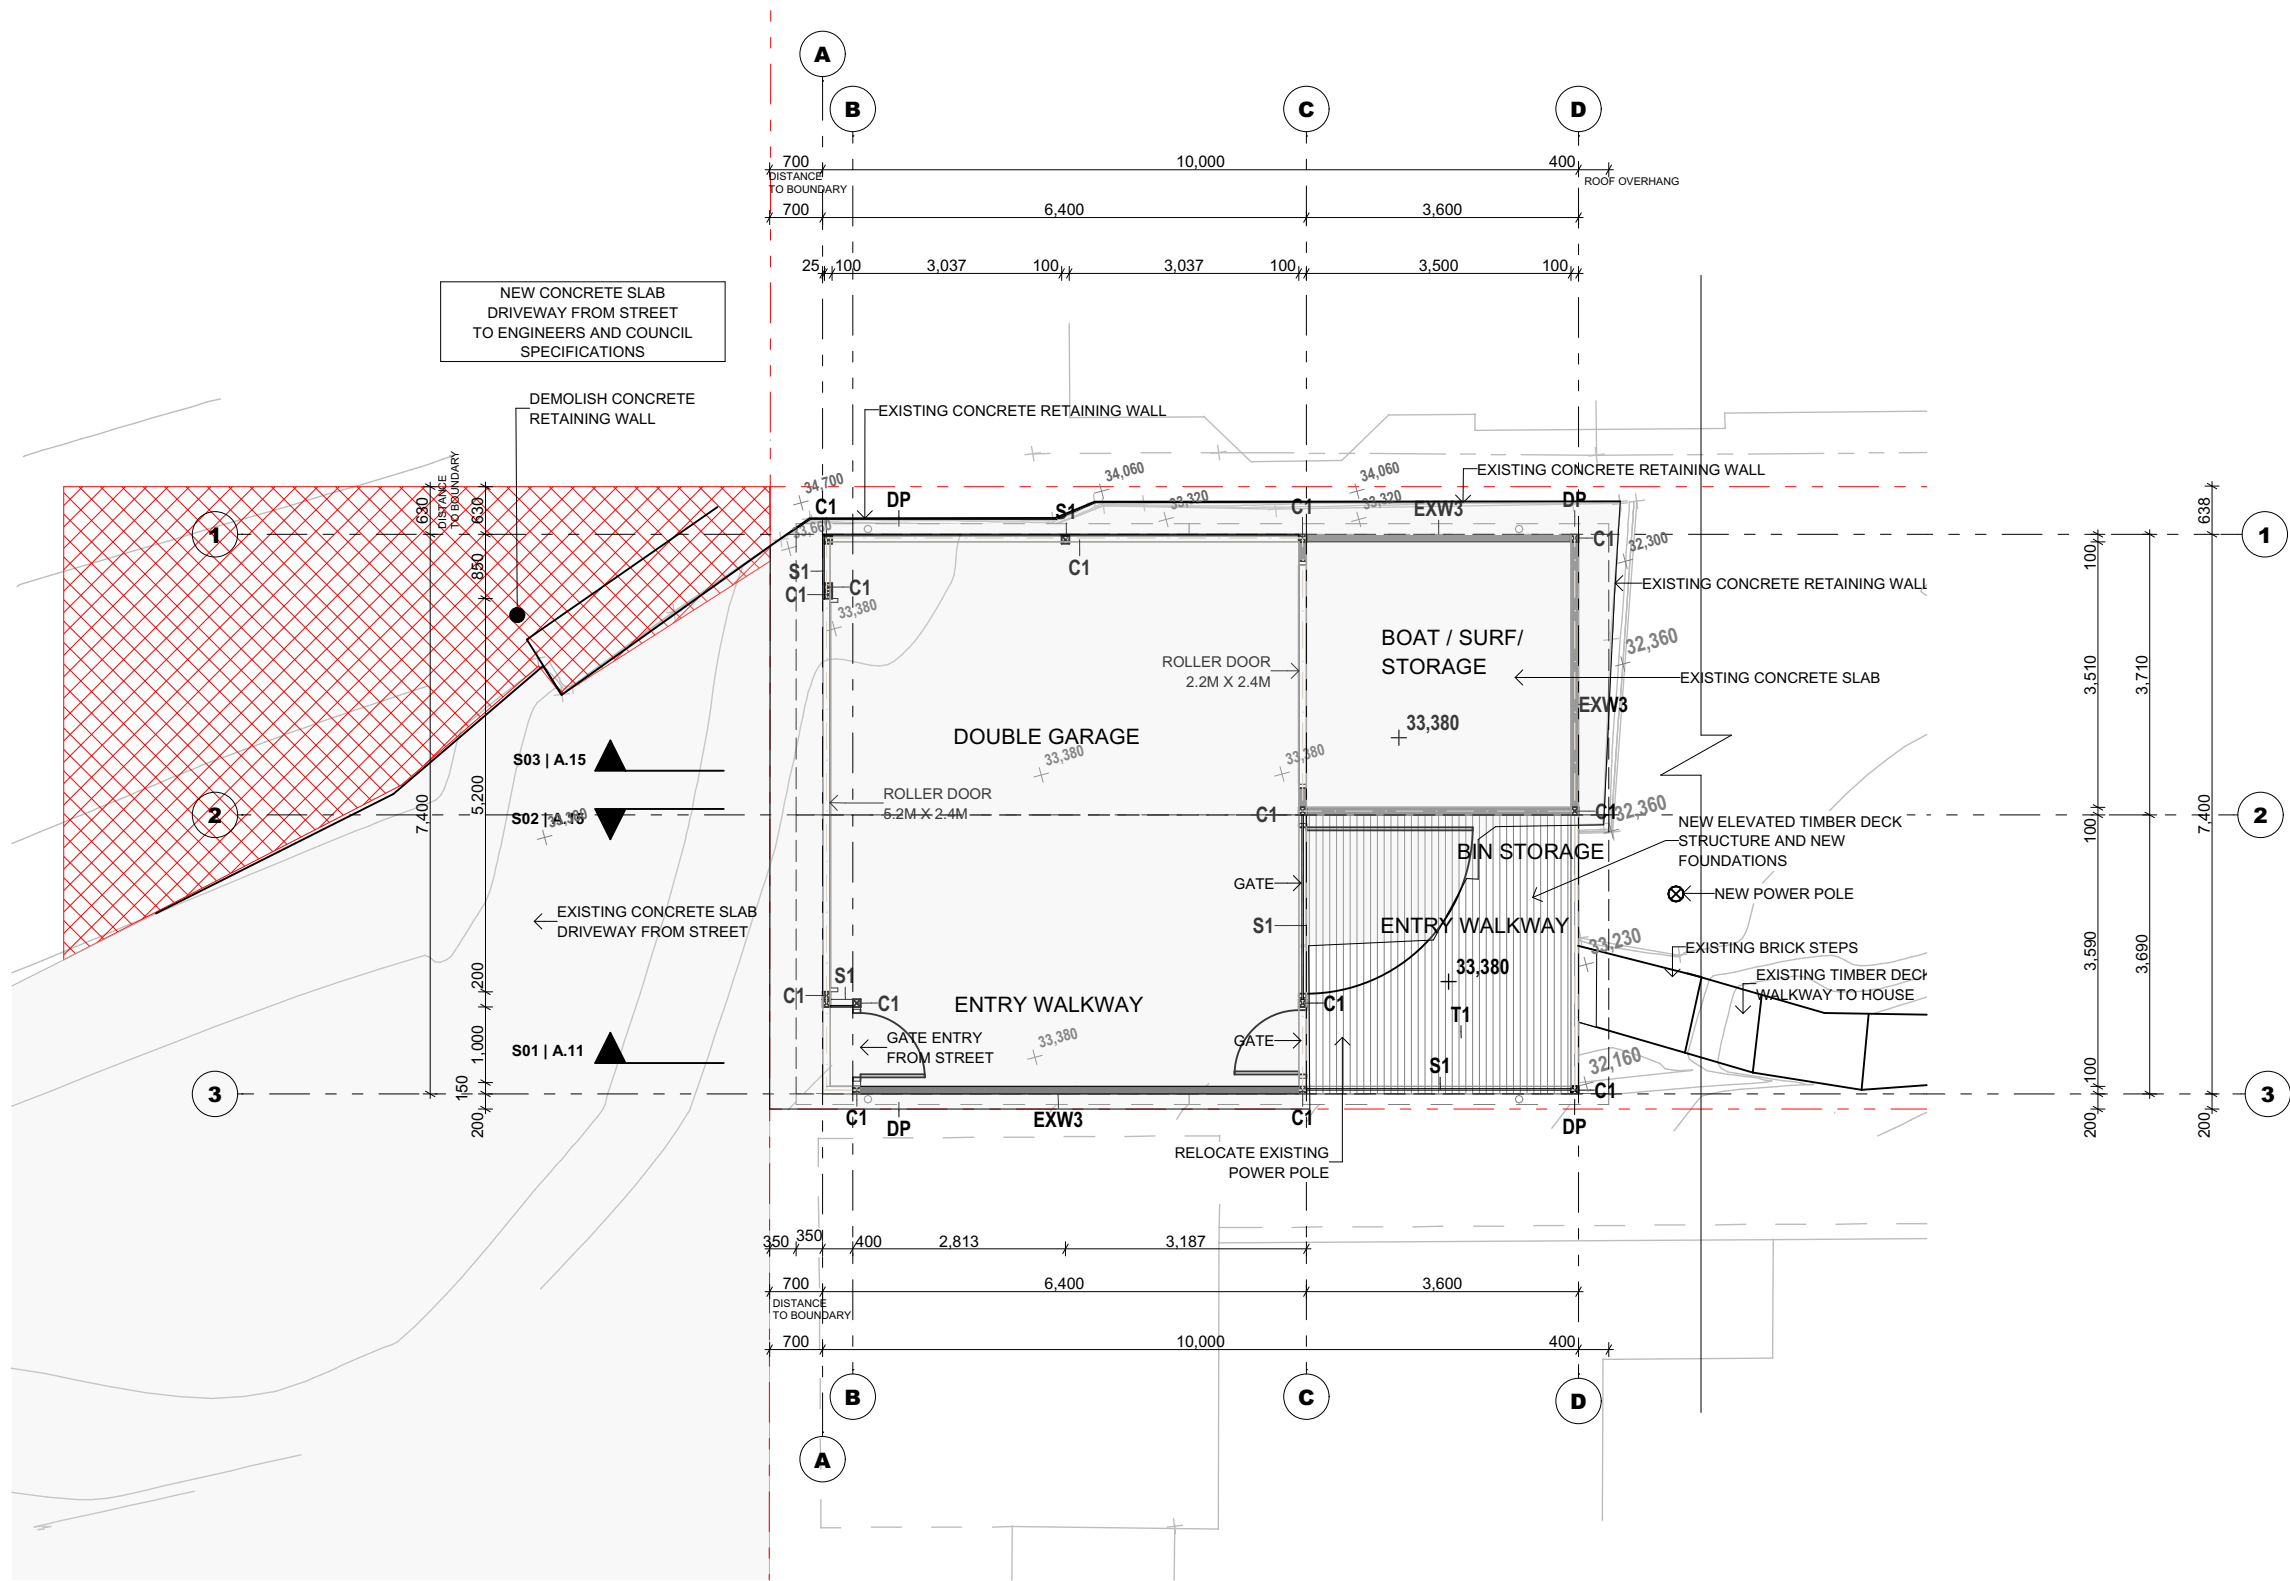

1 GARAGE FLOOR PLAN
1:100

Notes:
Drawings are preliminary and shall not be used for construction purposes until issued for construction. Prior to use for building construction the Builder must ensure that they are in possession of a Construction Certificate and all other required Council approvals. Contractors must verify all dimensions on site before commencing fabrication or preparation of workshop drawings, and verify all errors and omissions with the Project Manager. Use figured dimensions only. All dimensions and levels must be checked on site and not scaled from this drawing. These drawings are subject copyright.

www.residentialstudio.com.au
hi@residentialstudio.com.au
3424 286 2585 ABN
_residential_studio
Residential Studio

RESIDENTIAL STUDIO
DESIGN | ENGINEERING | INTERIORS | CONSTRUCTION




Revision	COMMENTS	DATE
1	ISSUED FOR DA	21.06.2022

ADDRESS:
41 Collaroy Street, Collaroy, NSW 2097

LOT 1 | DP: 151421 Local Government Area (Council): Northern Beaches Council
Project Number: RS2216
Project Description: Alterations and additions to existing cottage, new garage to front boundary.
Client Contact: Craig and Carolina Donovan | phone: 0402 699 065 | email: caroline_sarah1971@hotmail.com

SHEET NAME:
GARAGE PLANS
SHEET NUMBER:

A.8

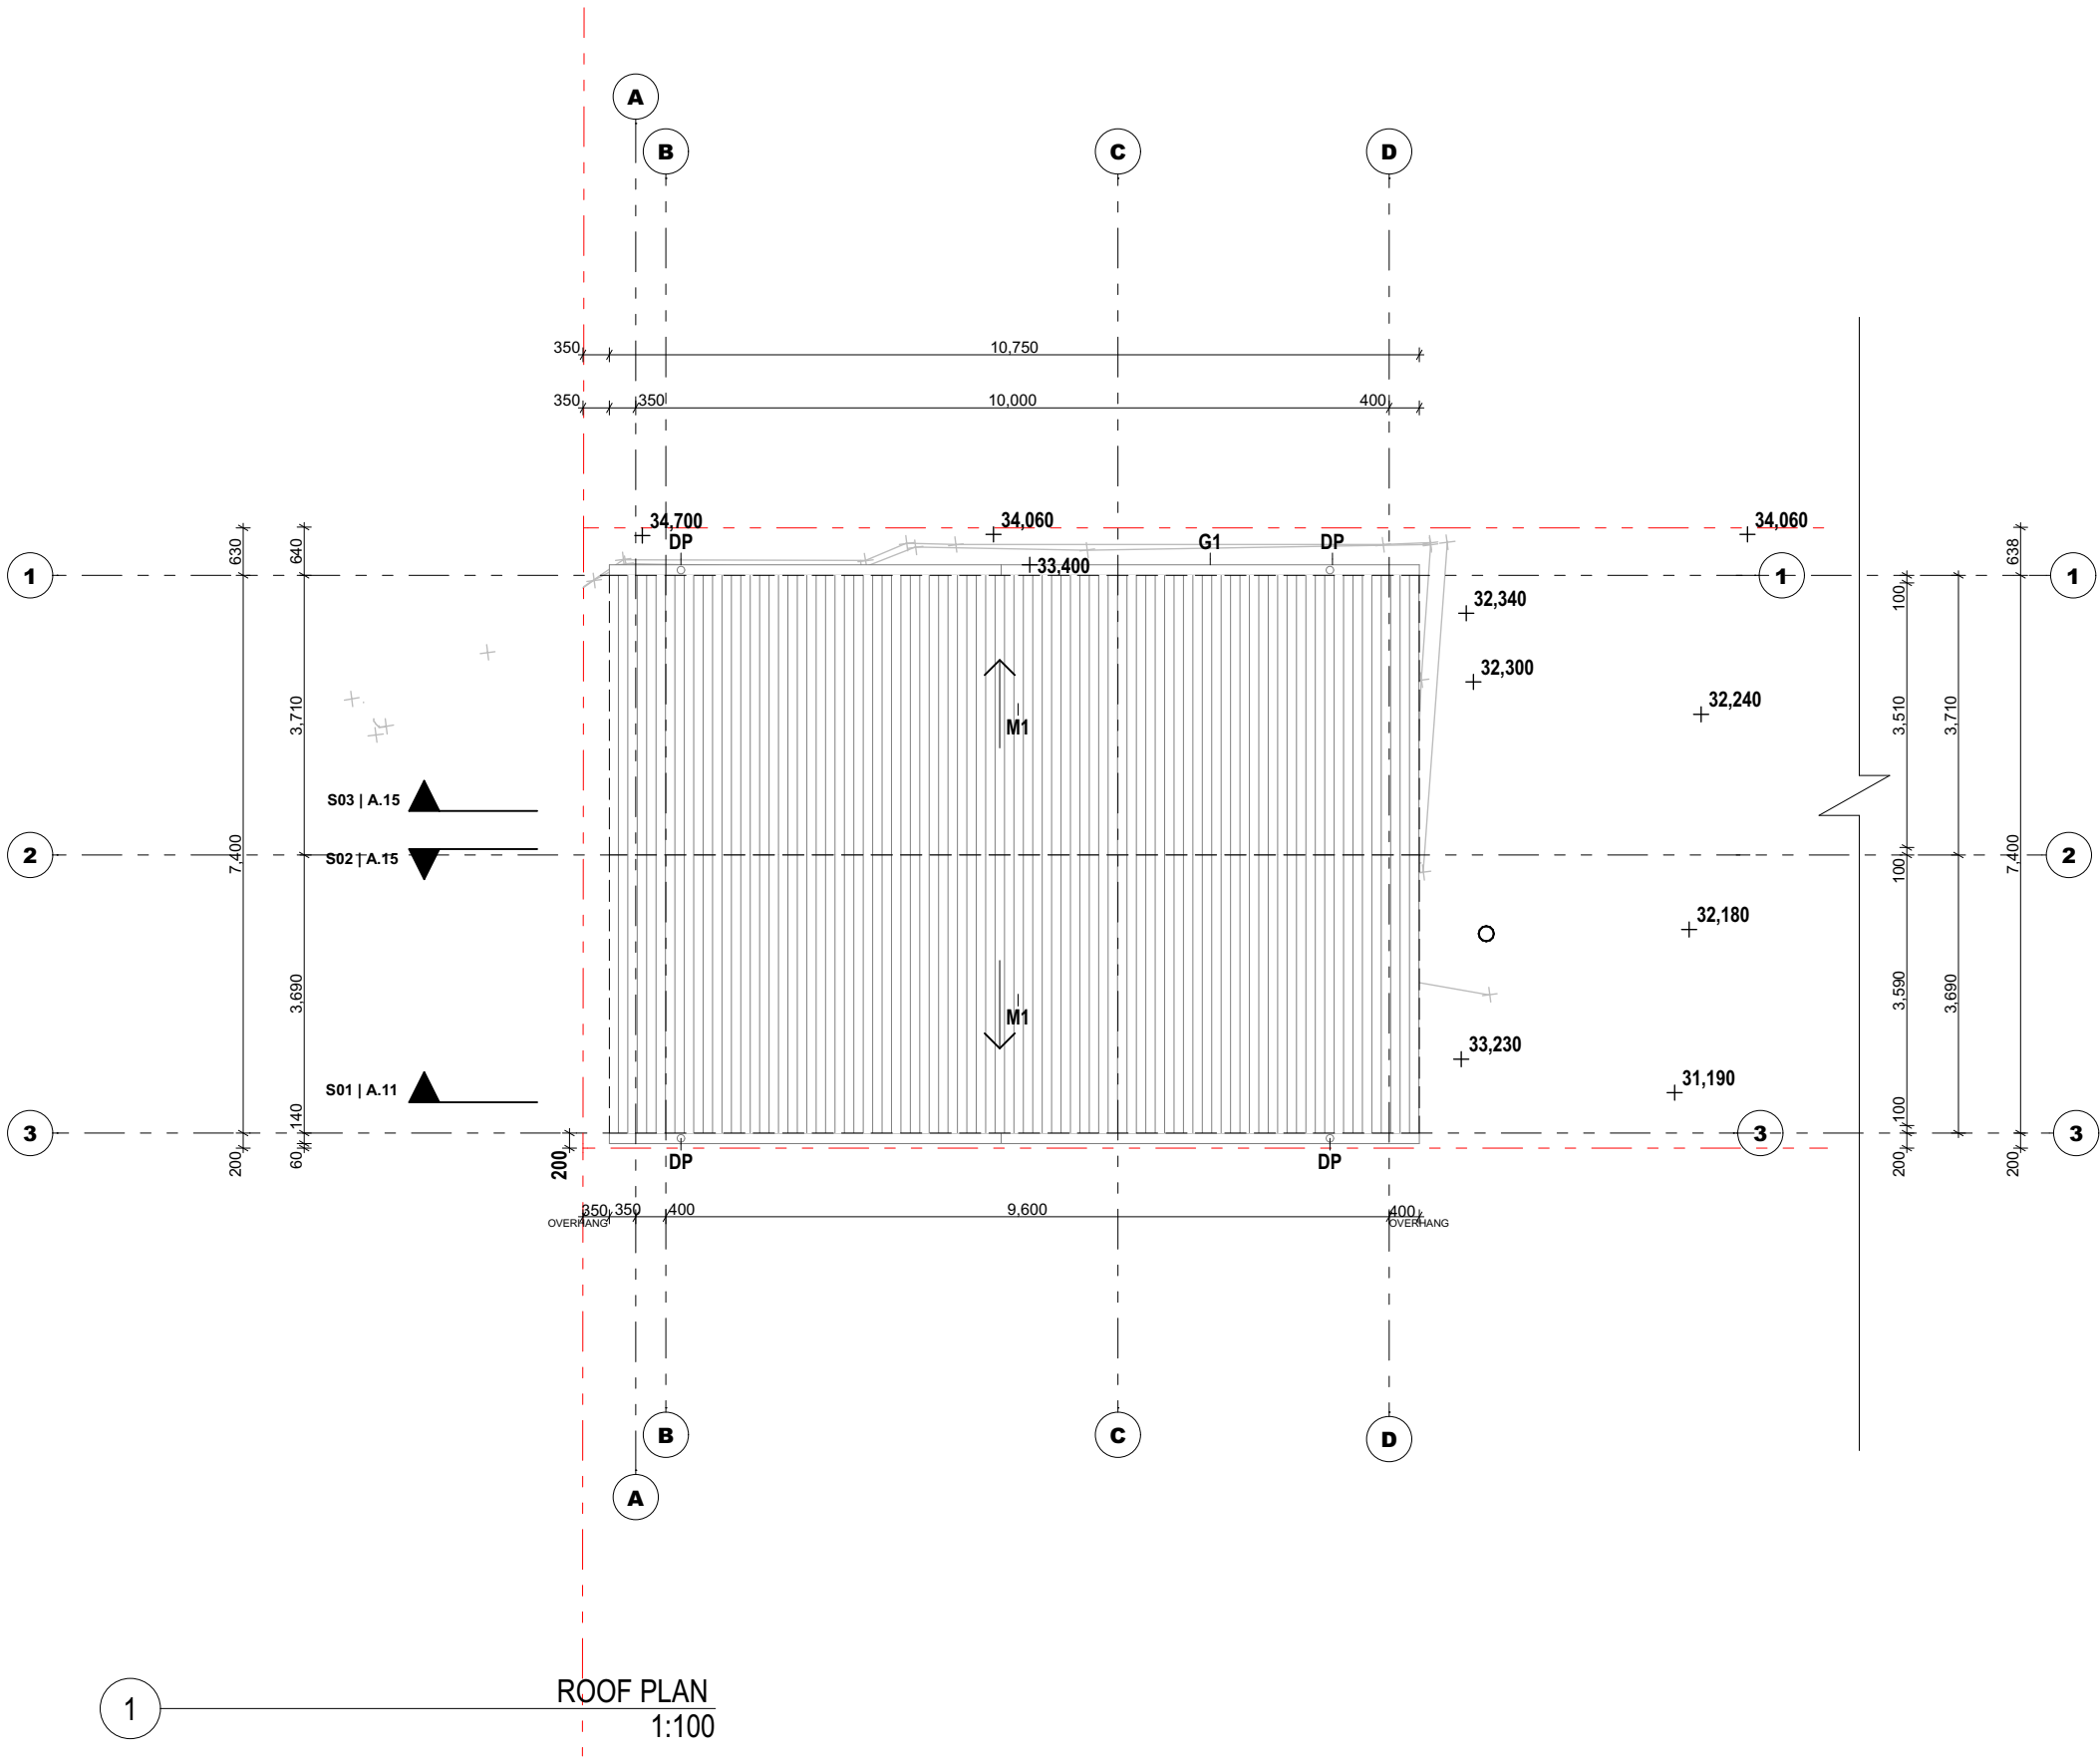

1 ROOF PLAN
1:100

Notes:
Drawings are preliminary and shall not be used for construction purposes until issued for construction. Prior to use for building construction the Builder must ensure that they are in possession of a Construction Certificate and all other required Council approvals. Contractors must verify all dimensions on site before commencing fabrication or preparation of workshop drawings, and verify all errors and omissions with the Project Manager. Use figured dimensions only. All dimensions and levels must be checked on site and not scaled from this drawing. These drawings are subject copyright.

www.residentialstudio.com.au
hi@residentialstudio.com.au
3424 286 2585
Residential Studio
Residential Studio

RESIDENTIAL STUDIO
DESIGN | ENGINEERING | INTERIORS | CONSTRUCTION




Revision	COMMENTS	DATE
1	ISSUED FOR DA	21.06.2022

ADDRESS:
41 Collaroy Street, Collaroy, NSW 2097

LOT 1 | DP: 151421 Local Government Area (Council): Northern Beaches Council
Project Number: RS2216
Project Description: Alterations and additions to existing cottage, new garage to front boundary.
Client Contact: Craig and Carolina Donovan | phone:0402 699 065 | email: caroline_sarah1971@hotmail.com

SHEET NAME:
GARAGE ROOF PLANS
SHEET NUMBER:

A.9

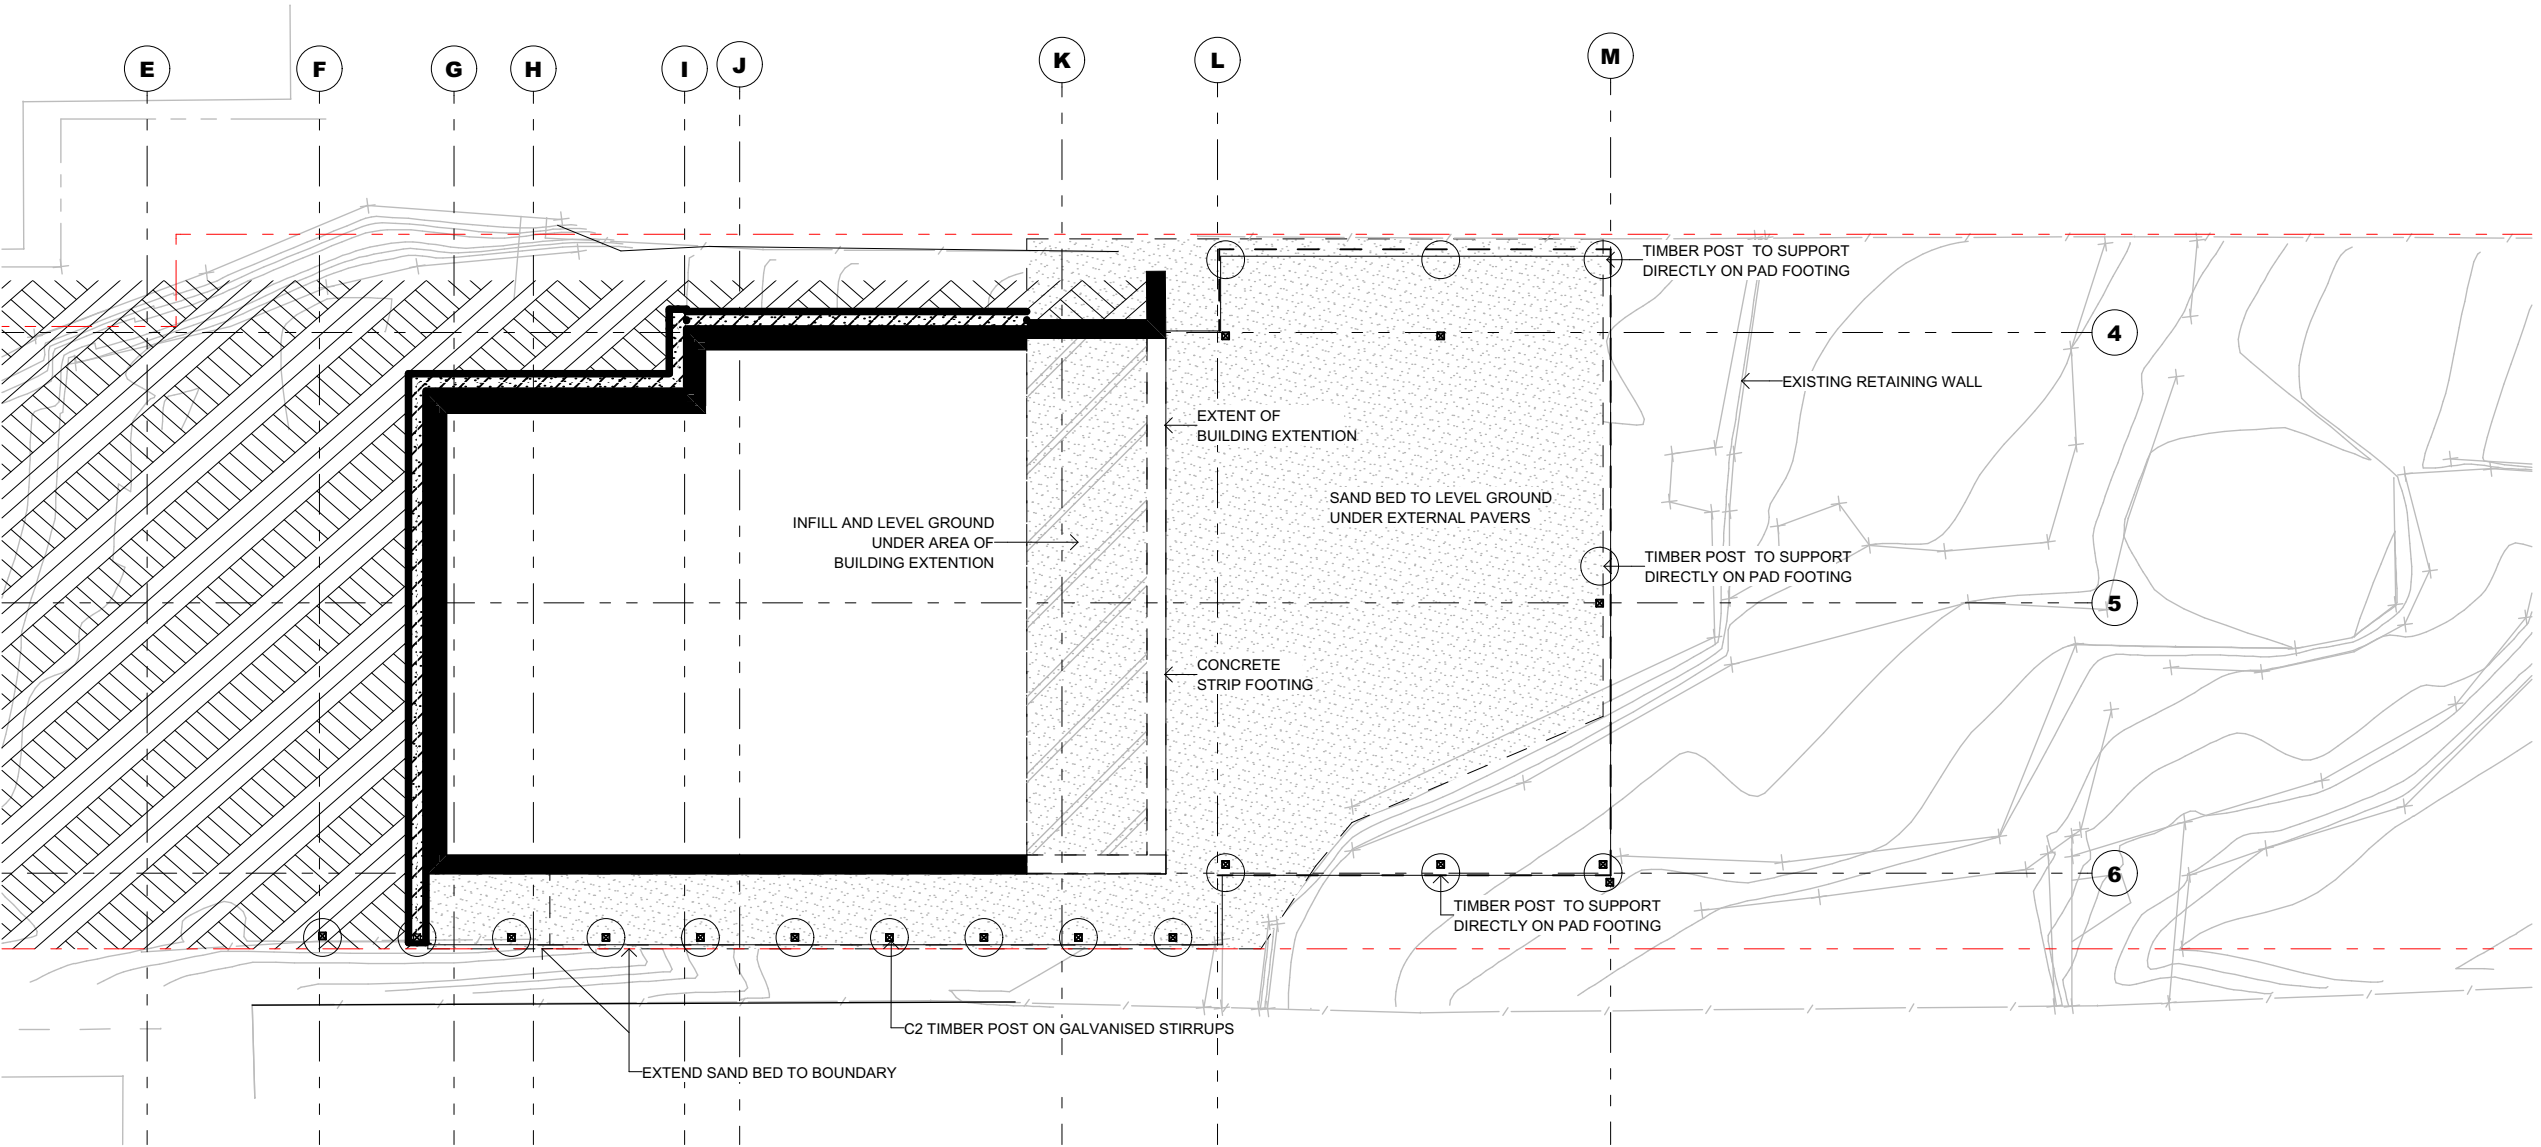

Notes:
 Drawings are preliminary and shall not be used for construction purposes until issued for construction. Prior to use for building construction the Builder must ensure that they are in possession of a Construction Certificate and all other required Council approvals. Contractors must verify all dimensions on site before commencing fabrication or preparation of workshop drawings, and verify all errors and omissions with the Project Manager. Use figured dimensions only. All dimensions and levels must be checked on site and not scaled from this drawing. These drawings are subject copyright.

www.residentialstudio.com.au
 hi@residentialstudio.com.au
 3424 286 2585
 _residential_studio
 Residential Studio
 Residential Studio

RESIDENTIAL STUDIO
 DESIGN | ENGINEERING | INTERIORS | CONSTRUCTION



Revision	COMMENTS	DATE
1	ISSUED FOR DA	21.06.2022


ADDRESS:
 41 Collaroy Street, Collaroy, NSW 2097

LOT 1 | DP: 151421 Local Government Area (Council): Northern Beaches Council
 Project Number: RS2216
 Project Description: Alterations and additions to existing cottage, new garage to front boundary.
 Client Contact: Craig and Carolina Donovan | phone:0402 699 065 | email: caroline_sarah1971@hotmail.com

SHEET NAME:
 LOWER GROUND FOUNDATION PLAN

SHEET NUMBER:

A.10

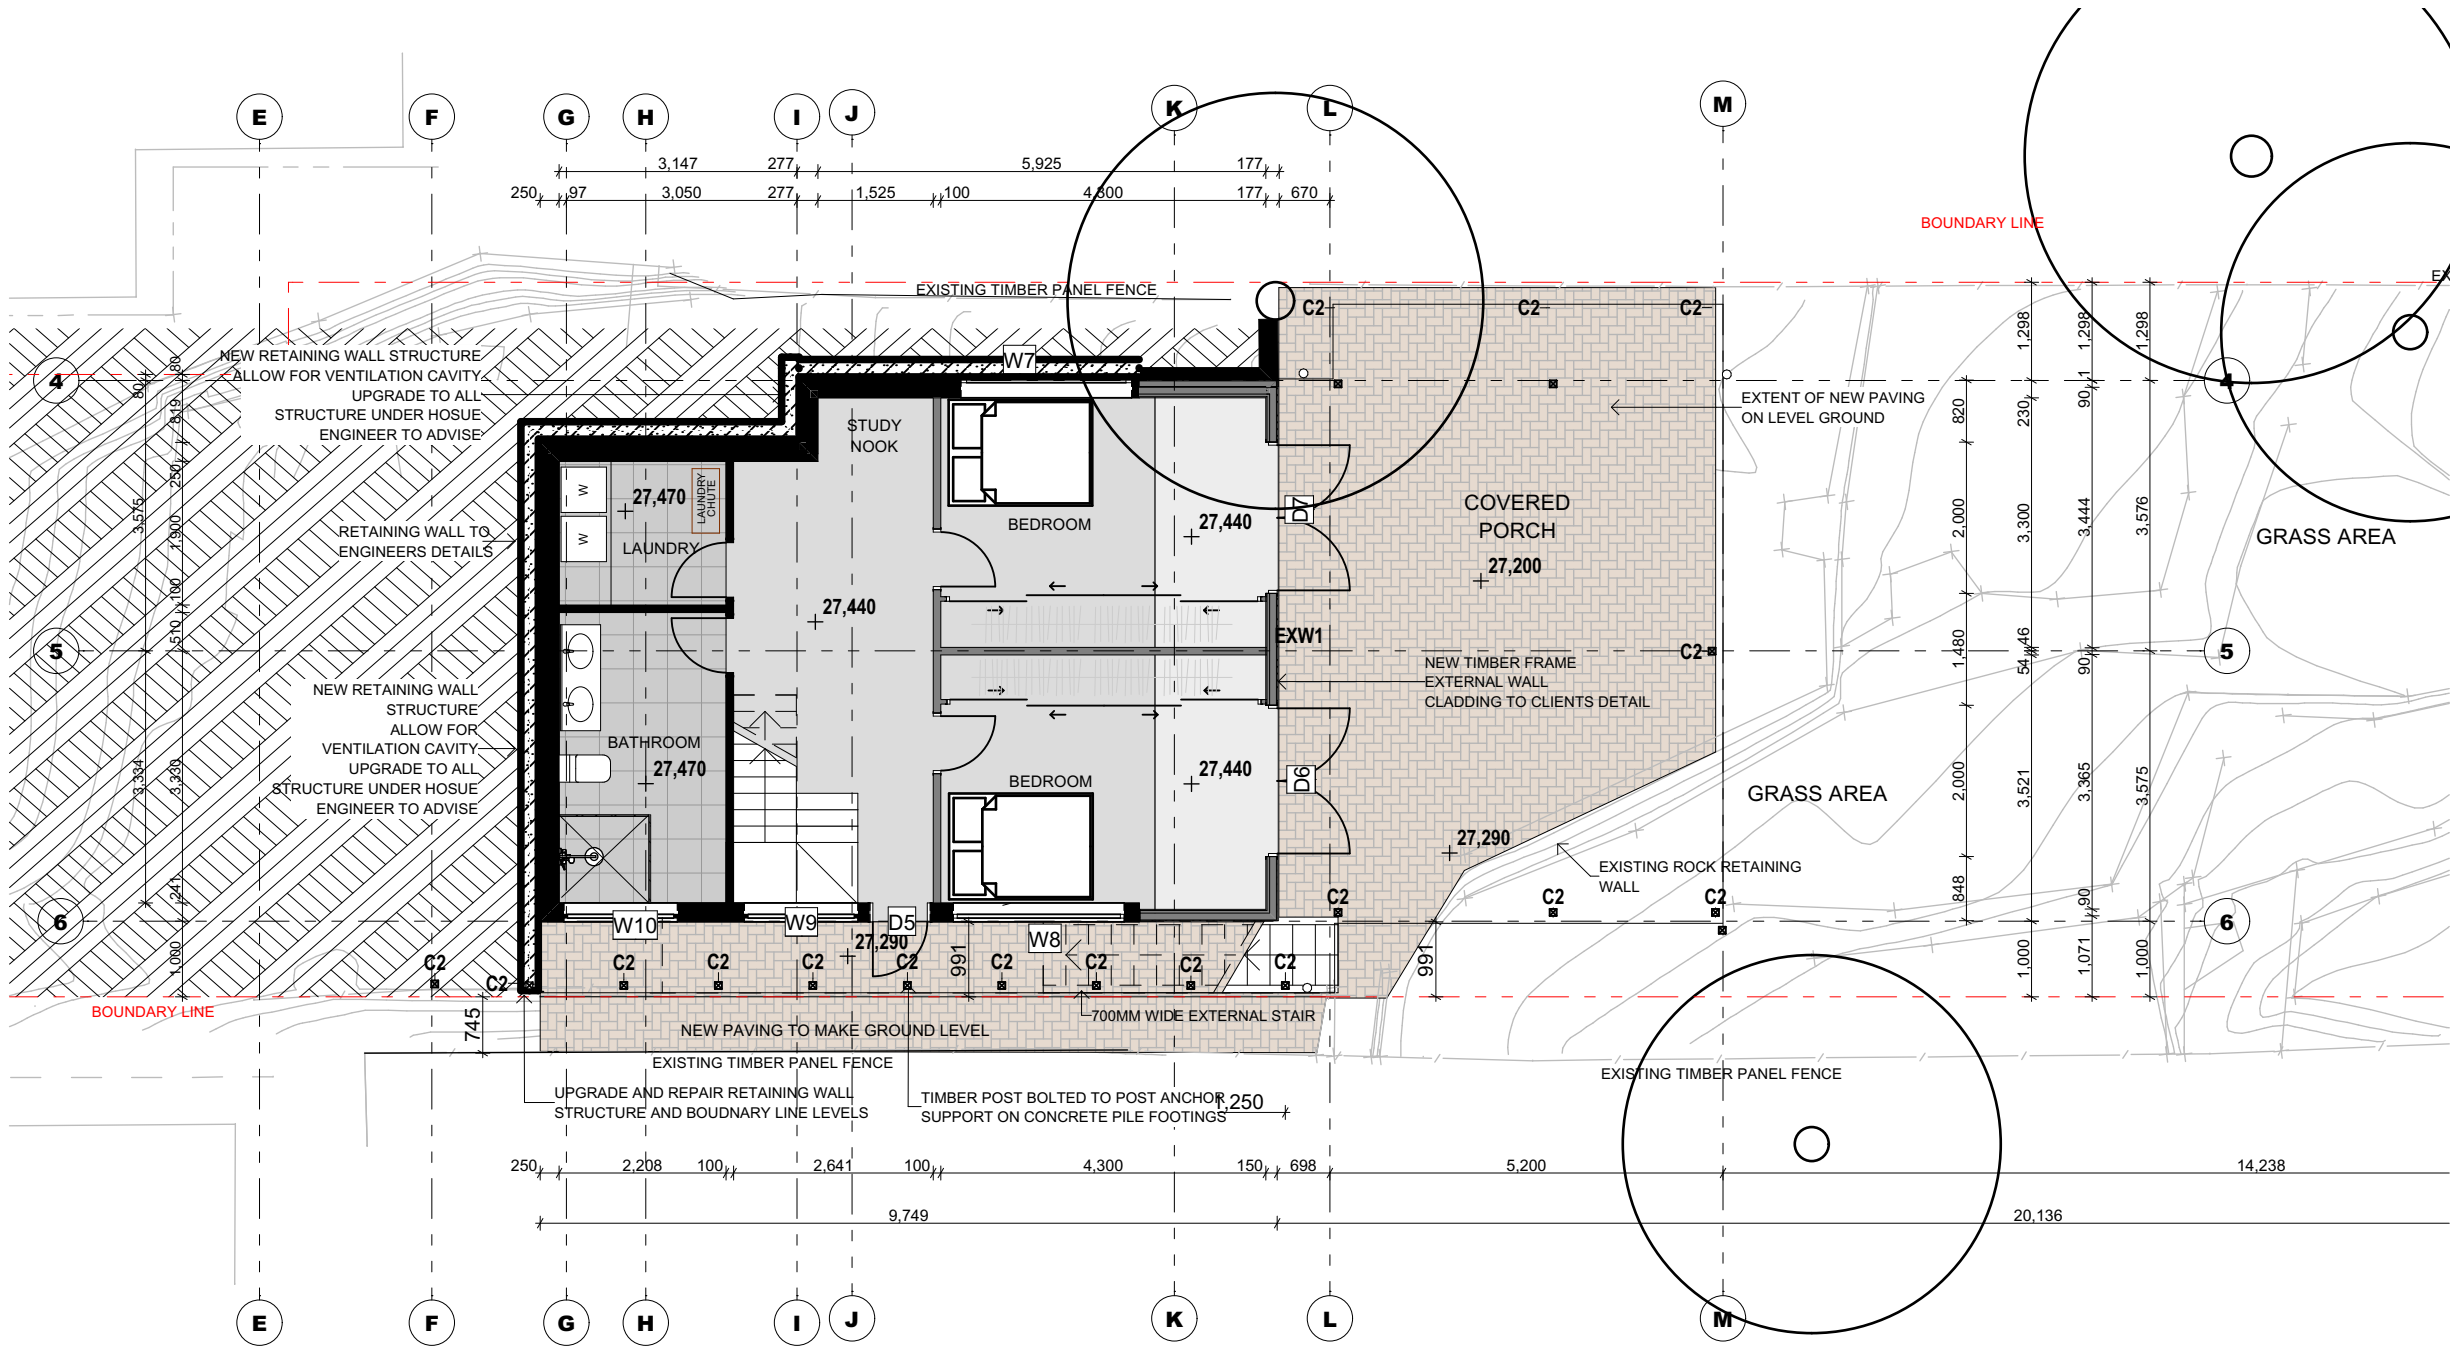

Notes:
Drawings are preliminary and shall not be used for construction purposes until issued for construction. Prior to use for building construction the Builder must ensure that they are in possession of a Construction Certificate and all other required Council approvals. Contractors must verify all dimensions on site before commencing fabrication or preparation of workshop drawings, and verify all errors and omissions with the Project Manager. Use figured dimensions only. All dimensions and levels must be checked on site and not scaled from this drawing. These drawings are subject copyright.

www.residentialstudio.com.au @
hi@residentialstudio.com.au
3424 286 2585 ABN
residential_studio
Residential Studio
Residential Studio

RESIDENTIAL STUDIO
DESIGN | ENGINEERING | INTERIORS | CONSTRUCTION



Revision	COMMENTS	DATE
1	ISSUED FOR DA	21.06.2022

ADDRESS:
41 Collaroy Street, Collaroy, NSW 2097

LOT 1 | DP: 151421 Local Government Area (Council): Northern Beaches Council
Project Number: RS2216
Project Description: Alterations and additions to existing cottage, new garage to front boundary.
Client Contact: Craig and Carolina Donovan | phone: 0402 699 065 | email: caroline_sarah1971@hotmail.com

SHEET NAME:
LOWER GROUND FLOOR PLAN

SHEET NUMBER:

A.11

Notes:
Drawings are preliminary and shall not be used for construction purposes until issued for construction. Prior to use for building construction the Builder must ensure that they are in possession of a Construction Certificate and all other required Council approvals. Contractors must verify all dimensions on site before commencing fabrication or preparation of workshop drawings, and verify all errors and omissions with the Project Manager. Use figured dimensions only. All dimensions and levels must be checked on site and not scaled from this drawing. These drawings are subject copyright.

www.residentialstudio.com.au @
hi@residentialstudio.com.au
3424 286 2585 ARN
residential_studio
Residential Studio
Residential Studio

RESIDENTIAL STUDIO
DESIGN | ENGINEERING | INTERIORS | CONSTRUCTION




Revision	COMMENTS	DATE
1	ISSUED FOR DA	21.06.2022

ADDRESS:
41 Collaroy Street, Collaroy, NSW 2097

LOT 1 | DP: 151421 Local Government Area (Council): Northern Beaches Council
Project Number: RS2216
Project Description: Alterations and additions to existing cottage, new garage to front boundary.
Client Contact: Craig and Carolina Donovan | phone:0402 699 065 | email: caroline_sarah1971@hotmail.com

SHEET NAME:
FIRST FLOOR PLAN
SHEET NUMBER:

A.12

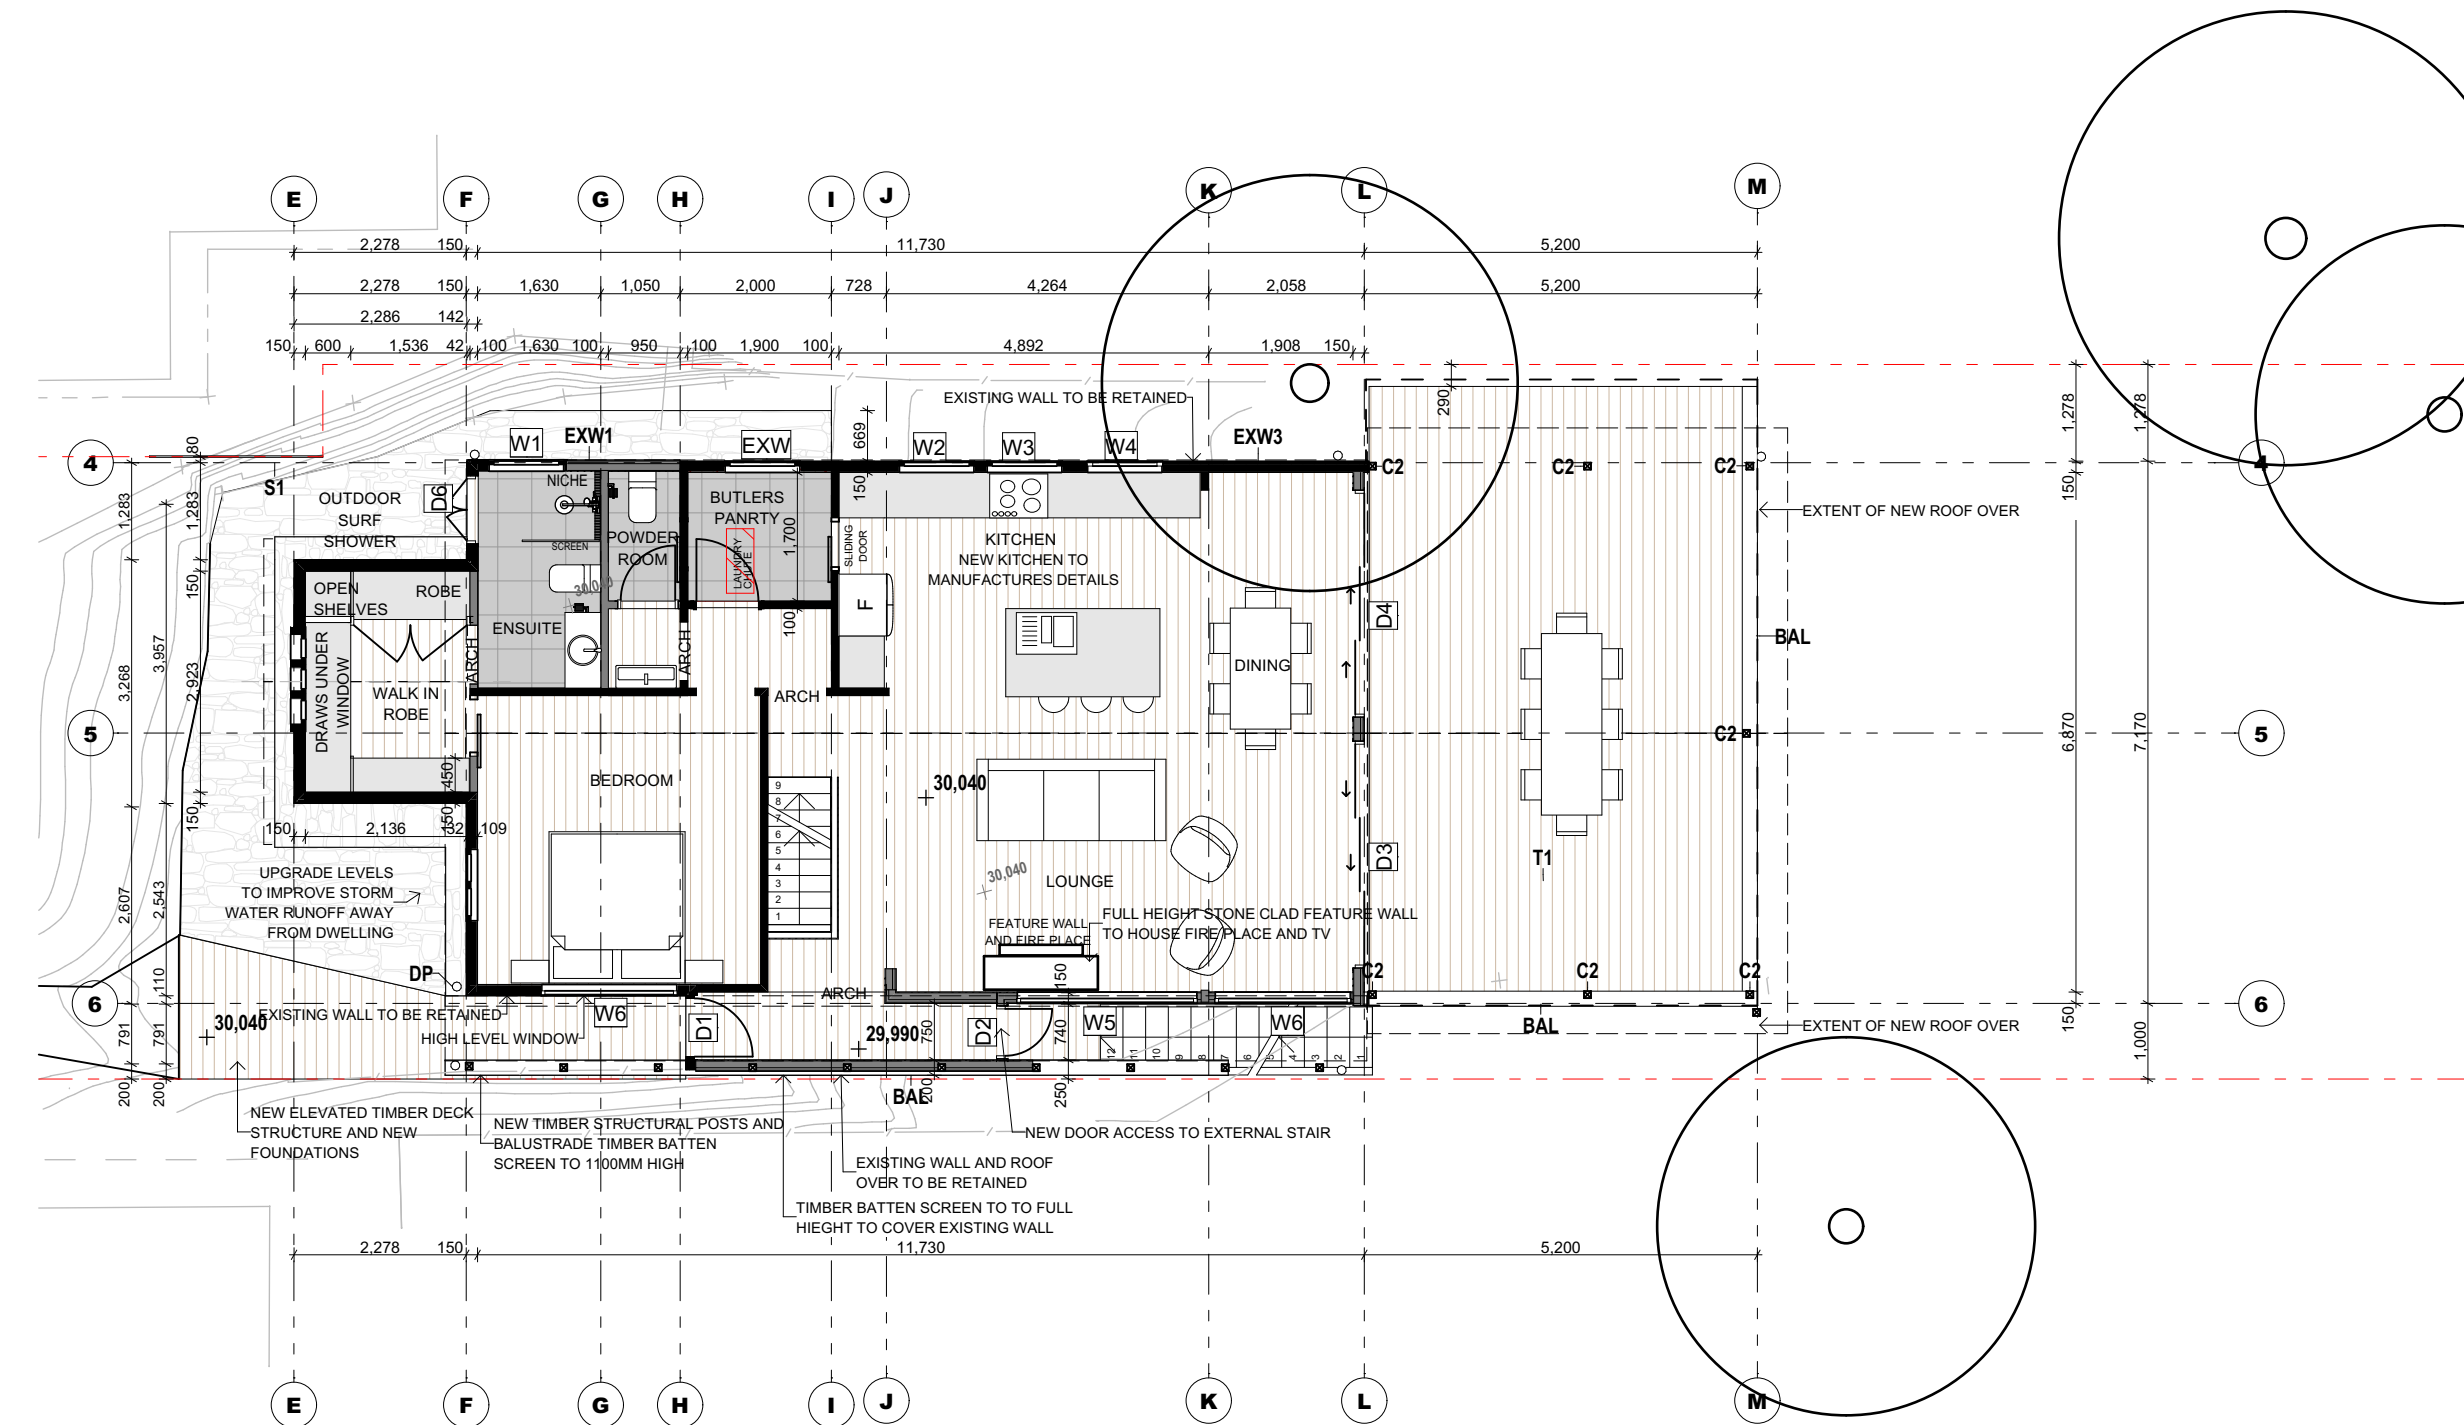

Notes:
Drawings are preliminary and shall not be used for construction purposes until issued for construction. Prior to use for building construction the Builder must ensure that they are in possession of a Construction Certificate and all other required Council approvals. Contractors must verify all dimensions on site before commencing fabrication or preparation of workshop drawings, and verify all errors and omissions with the Project Manager. Use figured dimensions only. All dimensions and levels must be checked on site and not scaled from this drawing. These drawings are subject copyright.

www.residentialstudio.com.au
hi@residentialstudio.com.au
3424 286 2585
Residential Studio
Residential Studio

RESIDENTIAL STUDIO

DESIGN | ENGINEERING | INTERIORS | CONSTRUCTION




Revision	COMMENTS	DATE
1	ISSUED FOR DA	21.06.2022



ADDRESS:
41 Collaroy Street, Collaroy, NSW 2097

LOT 1 | DP: 151421 Local Government Area (Council): Northern Beaches Council
Project Number: RS2216
Project Description: Alterations and additions to existing cottage, new garage to front boundary.
Client Contact: Craig and Carolina Donovan | phone:0402 699 065 | email: caroline_sarah1971@hotmail.com

SHEET NAME:
ROOF PLAN
SHEET NUMBER:



A.13

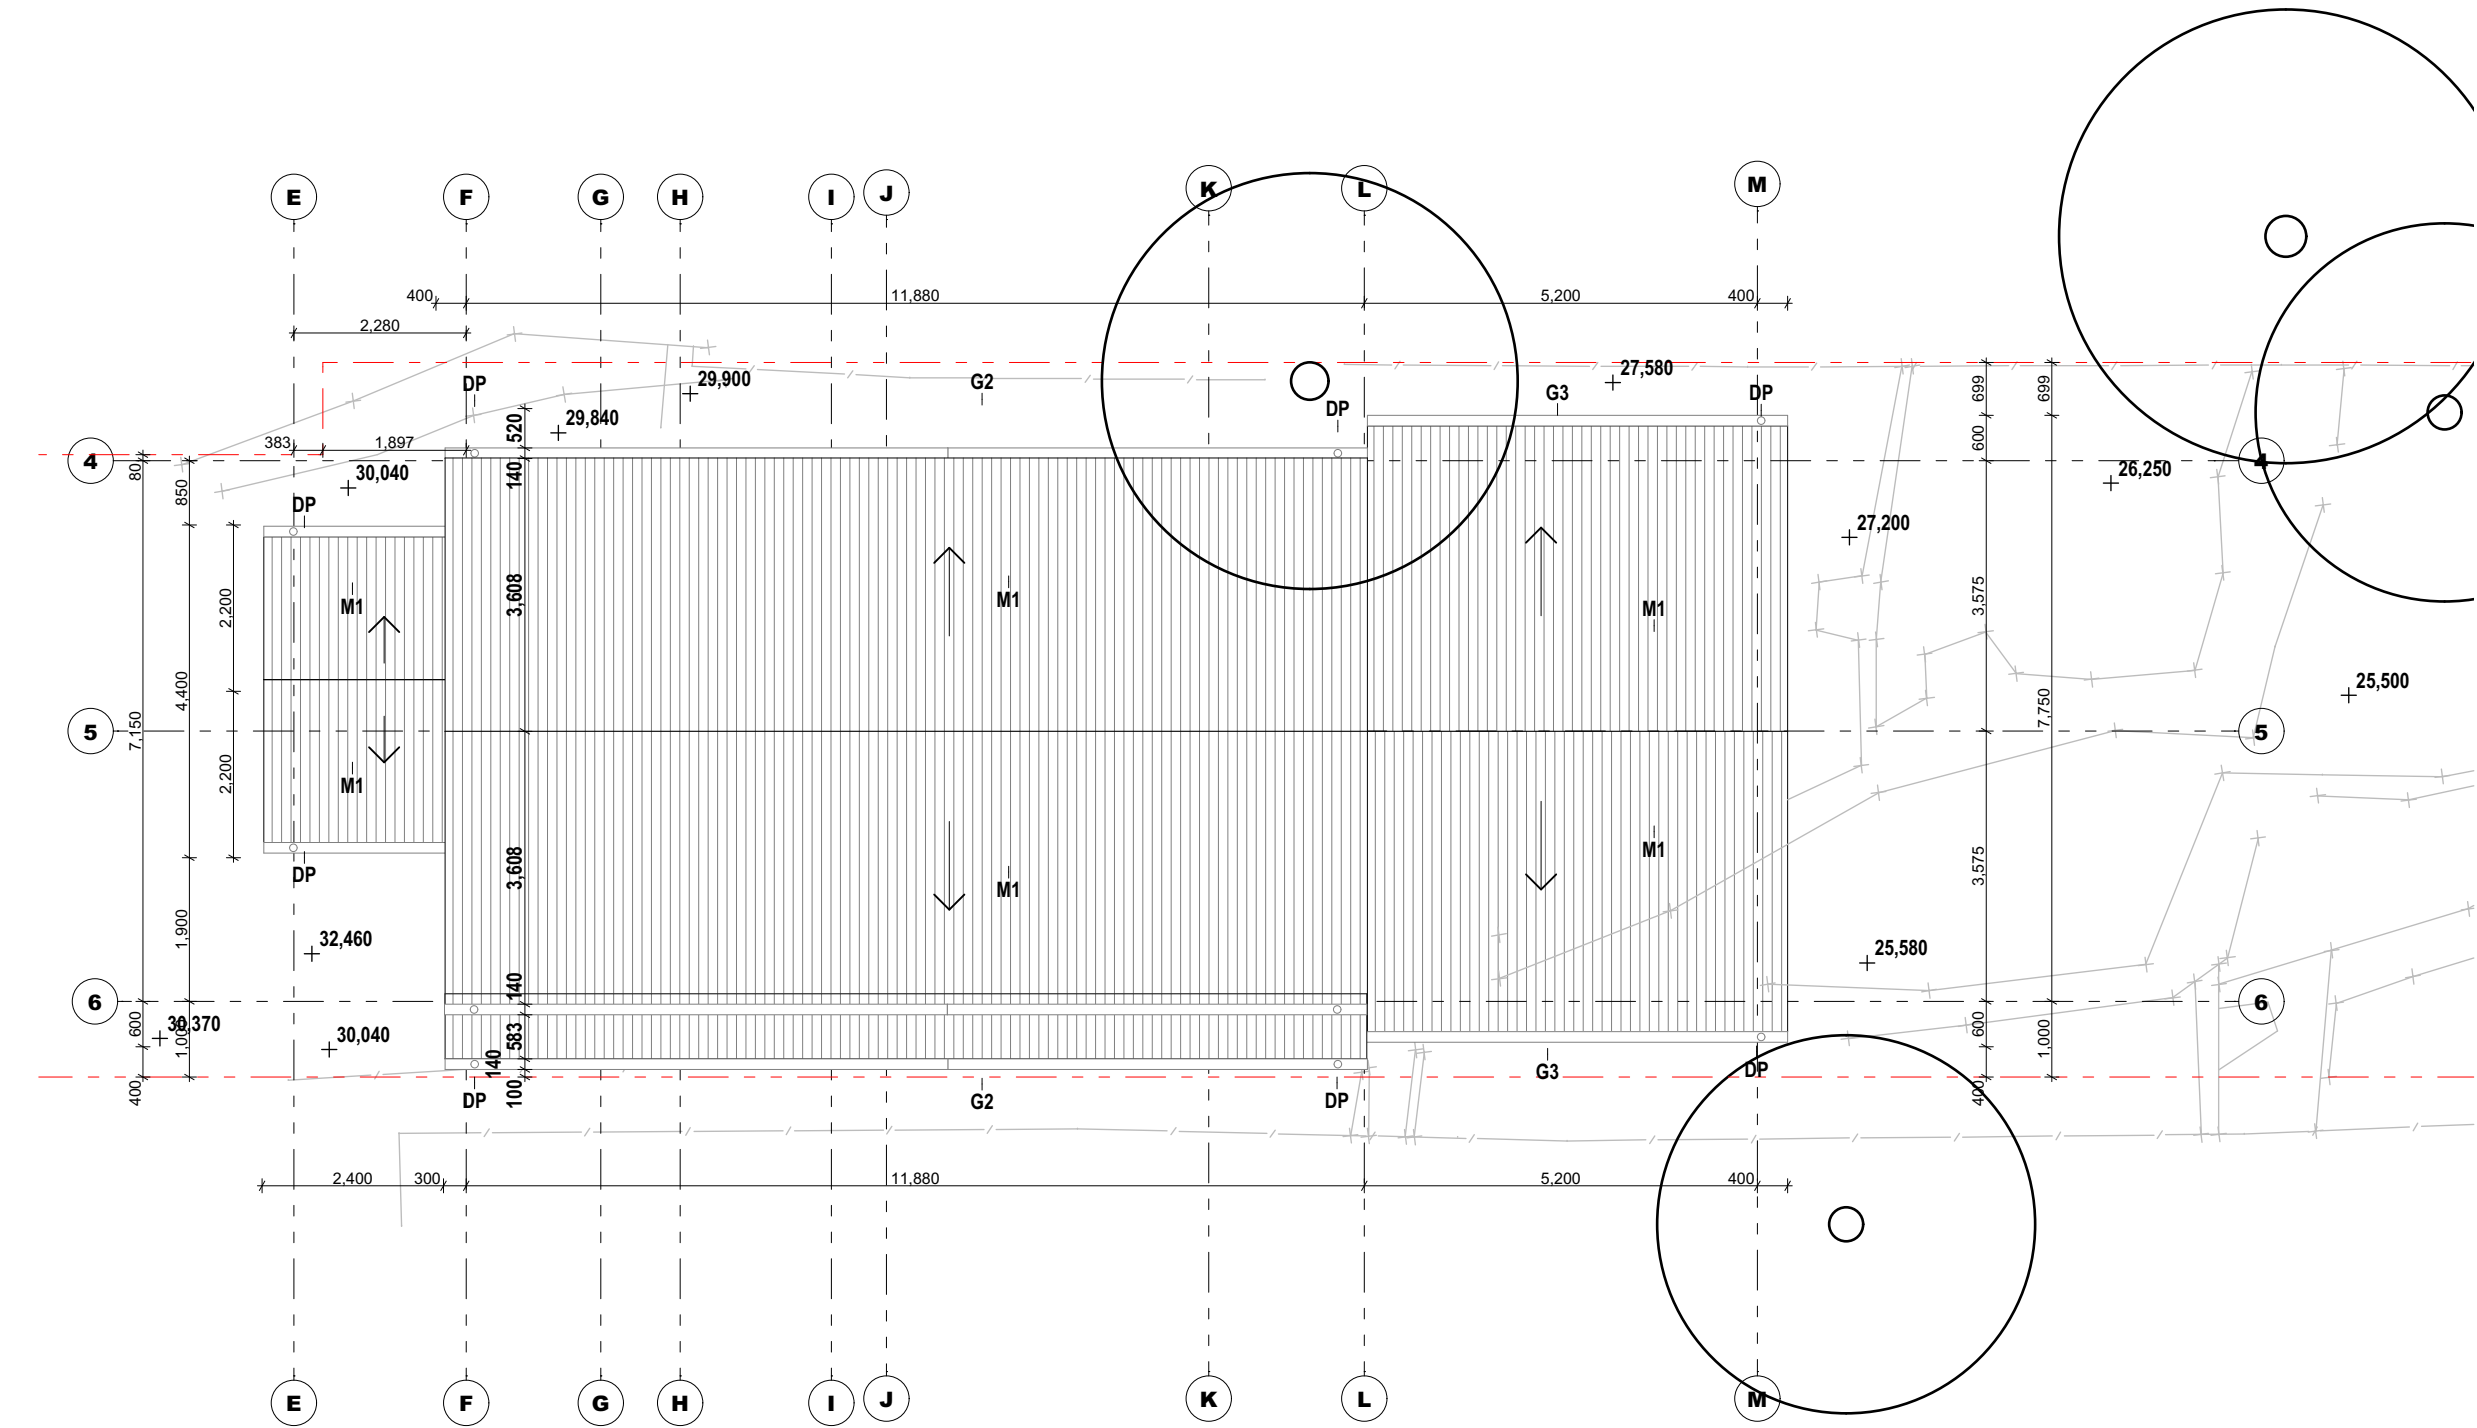

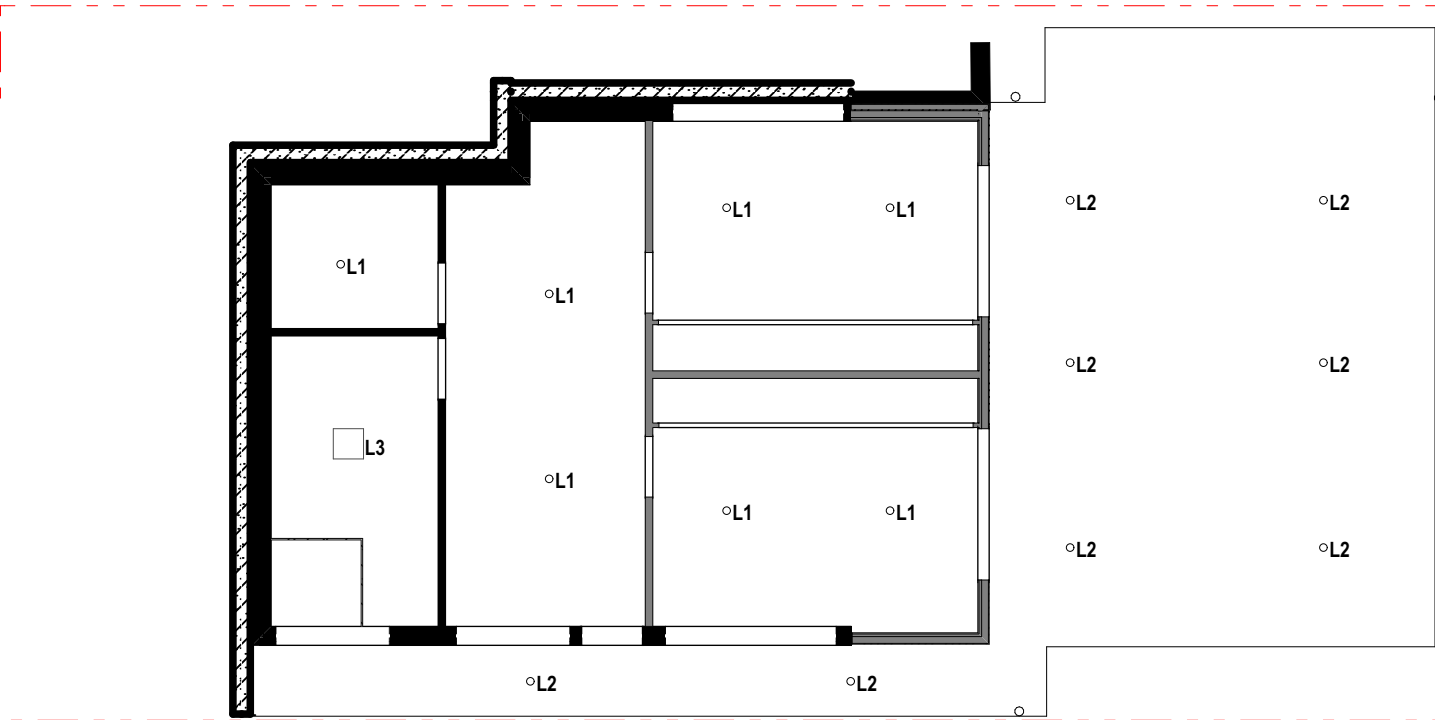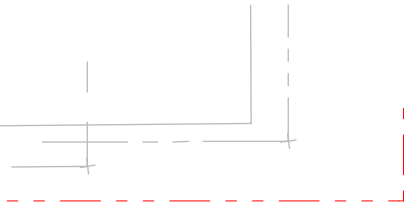

- L1 LEDlux Vivid White Dimmable Downlight in Warm Light - 700 lumen output
- L2 Outdoor White Dimmable Downlight in Warm Light
- ◻L3 IXL Thermalite 3 in 1 Bathroom Heater in white with 4 x 275 Heat lamps
- L4 Feature White Dimmable Downlight in Warm Light

1 GROUND RCP
1:100

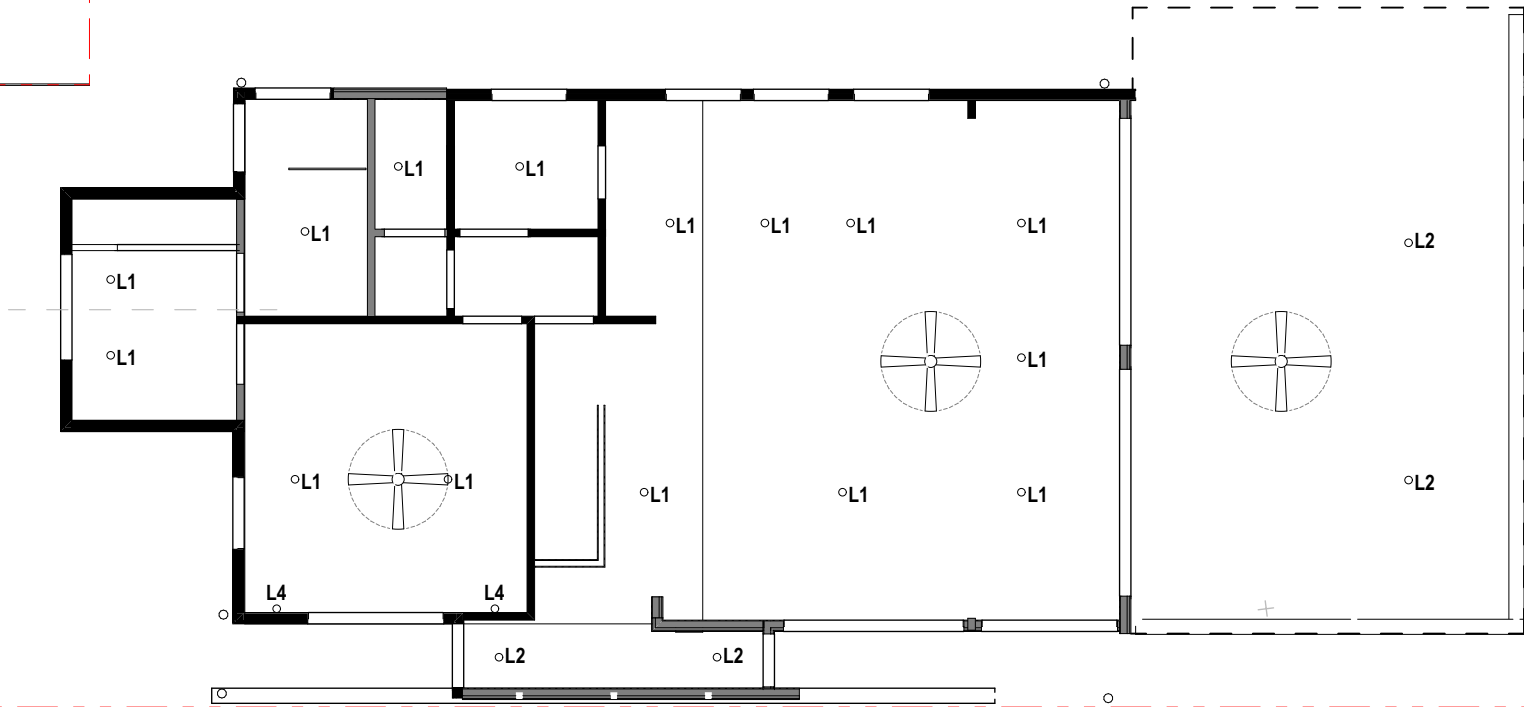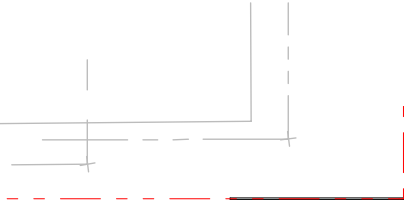

2 FIRST FLOOR RCP
1:100

Notes:
Drawings are preliminary and shall not be used for construction purposes until issued for construction. Prior to use for building construction the Builder must ensure that they are in possession of a Construction Certificate and all other required Council approvals. Contractors must verify all dimensions on site before commencing fabrication or preparation of workshop drawings, and verify all errors and omissions with the Project Manager. Use figured dimensions only. All dimensions and levels must be checked on site and not scaled from this drawing. These drawings are subject copyright.

www.residentialstudio.com.au @
hi@residentialstudio.com.au
3424 286 2585 ABN
_residential_studio
Residential Studio
Residential Studio

RESIDENTIAL STUDIO
DESIGN | ENGINEERING | INTERIORS | CONSTRUCTION




Revision	COMMENTS	DATE
1	ISSUED FOR DA	21.06.2022

ADDRESS:
41 Collaroy Street, Collaroy, NSW 2097

LOT 1 | DP: 151421 Local Government Area (Council): Northern Beaches Council
Project Number: RS2216
Project Description: Alterations and additions to existing cottage, new garage to front boundary.
Client Contact: Craig and Carolina Donovan | phone:0402 699 065 | email: caroline_sarah1971@hotmail.com

SHEET NAME:
REFLECTED CEILING PLANS
SHEET NUMBER:

A.14

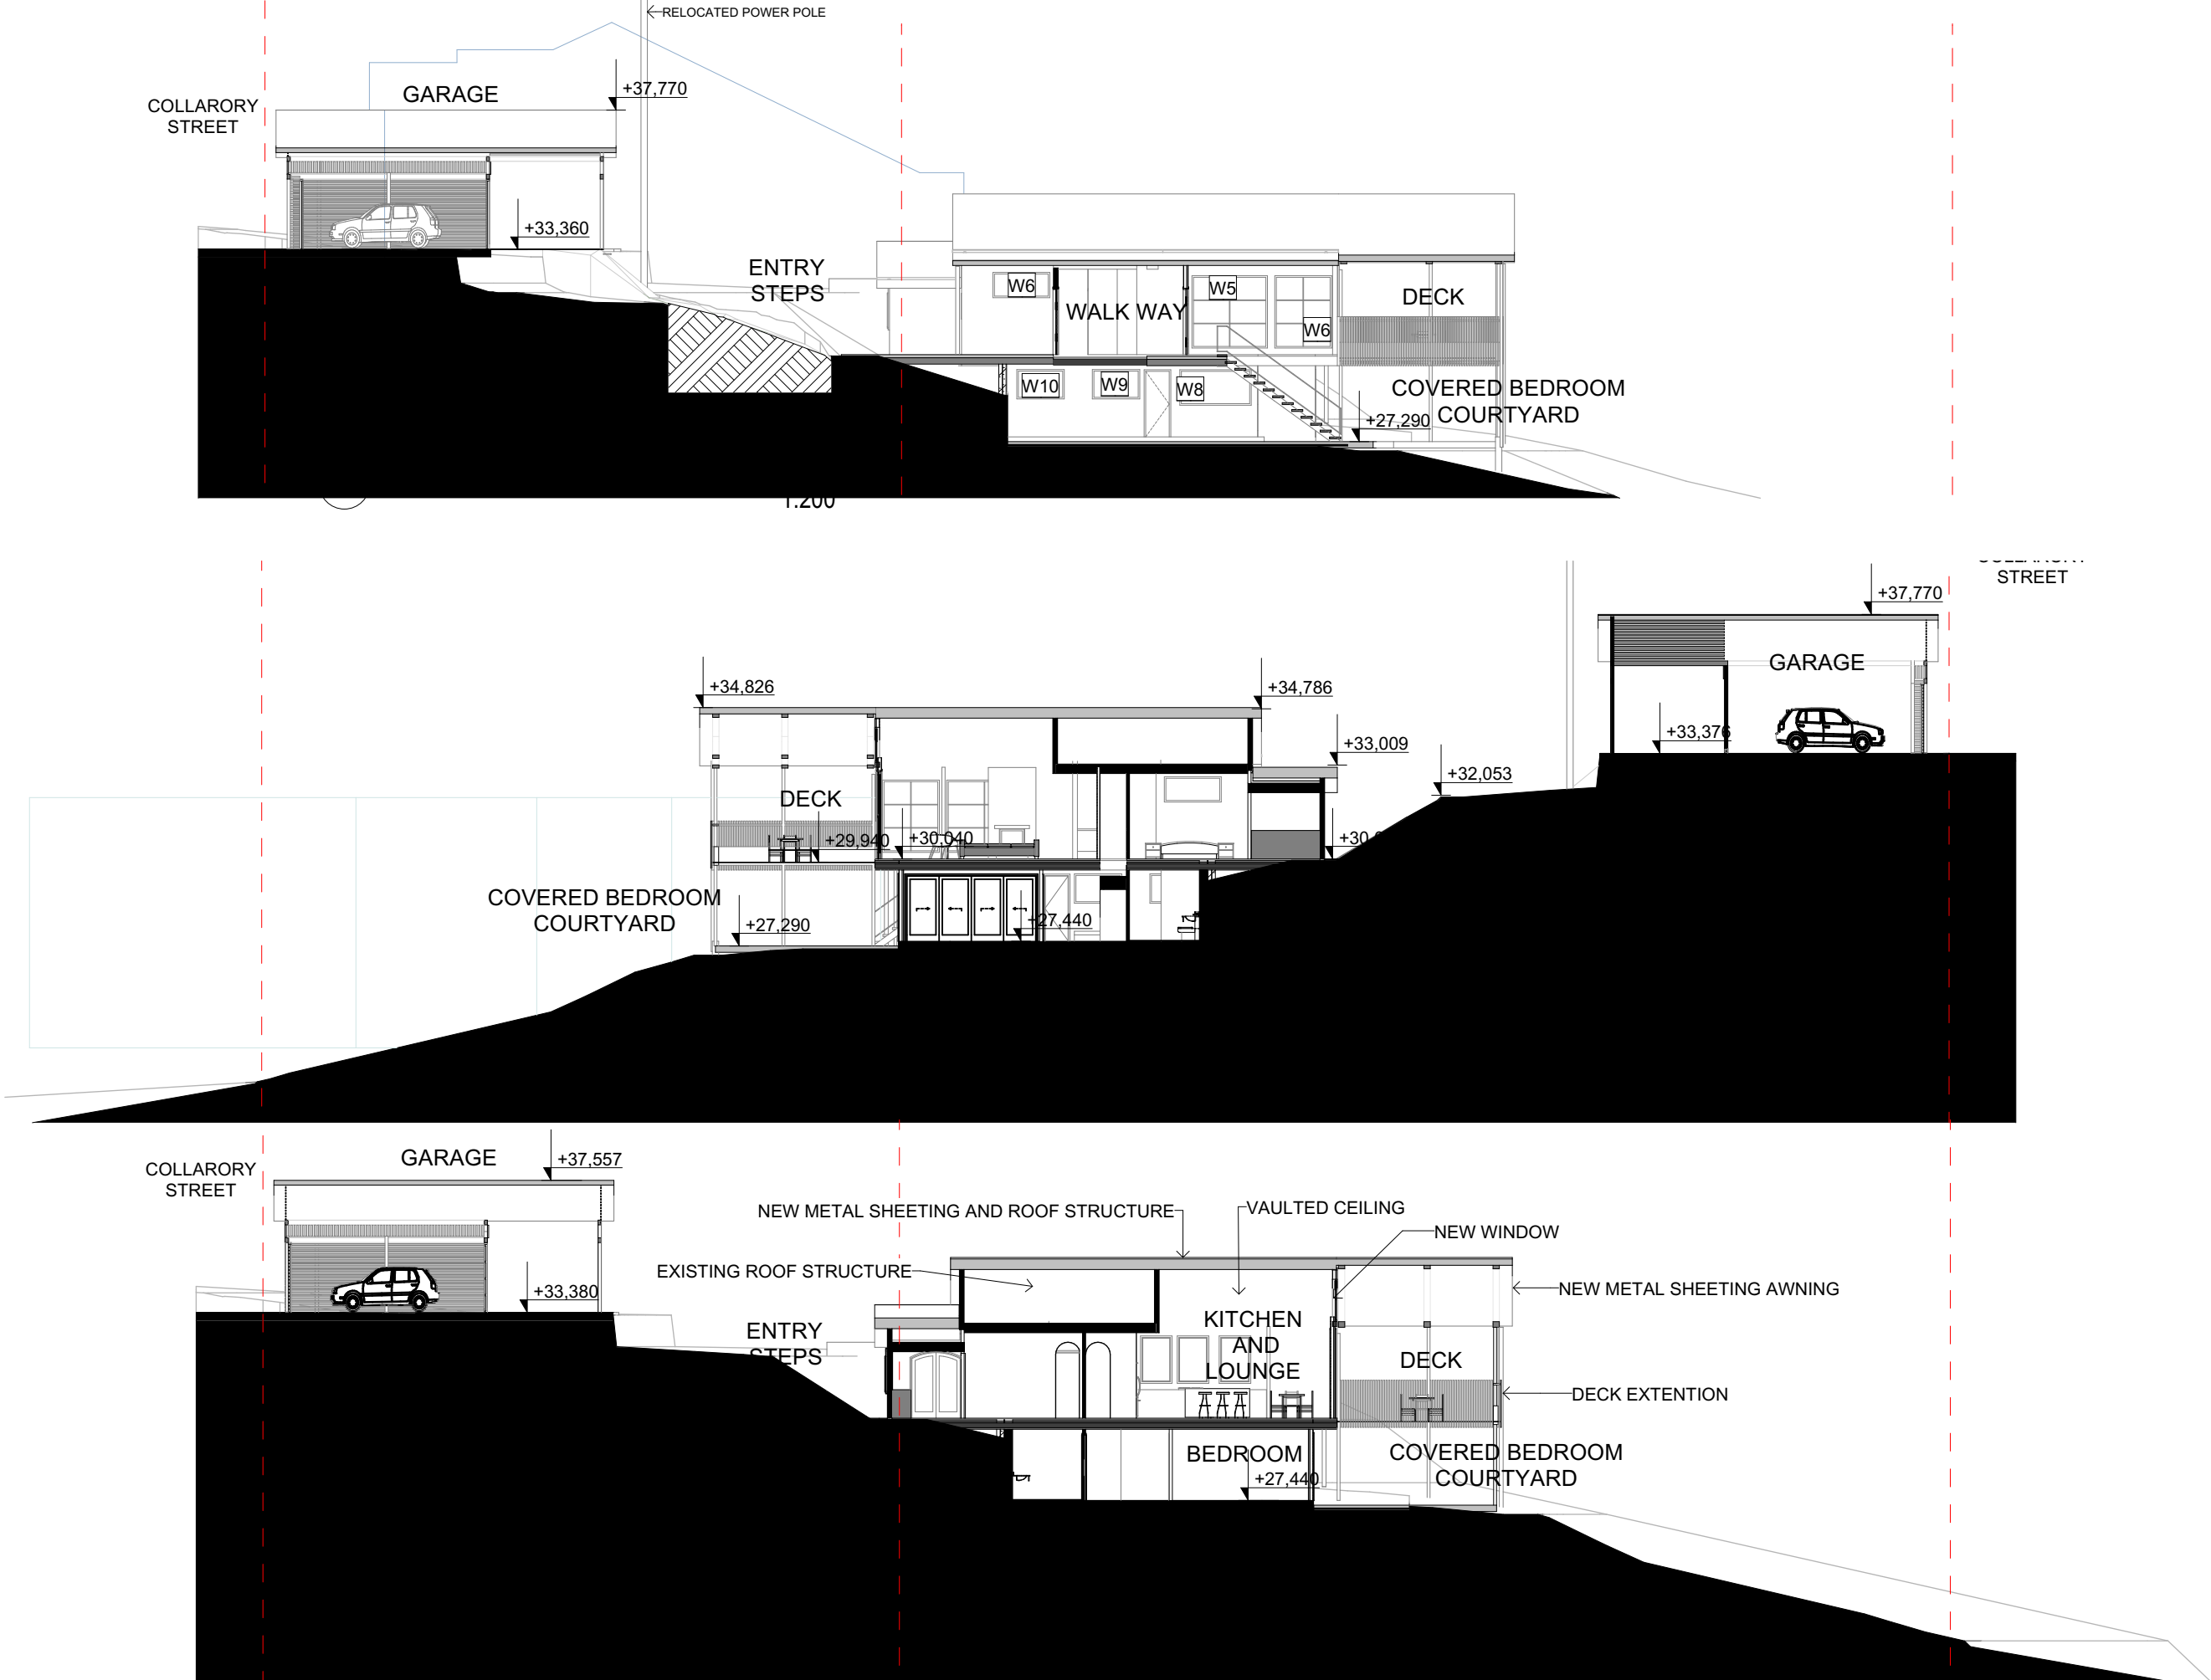

Notes:
Drawings are preliminary and shall not be used for construction purposes until issued for construction. Prior to use for building construction the Builder must ensure that they are in possession of a Construction Certificate and all other required Council approvals. Contractors must verify all dimensions on site before commencing fabrication or preparation of workshop drawings, and verify all errors and omissions with the Project Manager. Use figured dimensions only. All dimensions and levels must be checked on site and not scaled from this drawing. These drawings are subject copyright.

www.residentialstudio.com.au
hi@residentialstudio.com.au
3424 286 2585
Residential Studio

RESIDENTIAL STUDIO
DESIGN | ENGINEERING | INTERIORS | CONSTRUCTION




Revision	COMMENTS	DATE
1	ISSUED FOR DA	21.06.2022

ADDRESS:
41 Collarory Street, Collarory, NSW 2097


LOT 1 | DP: 151421 Local Government Area (Council): Northern Beaches Council
Project Number: RS2216
Project Description: Alterations and additions to existing cottage, new garage to front boundary.
Client Contact: Craig and Carolina Donovan | phone:0402 699 065 | email: caroline_sarah1971@hotmail.com

SHEET NAME:
LONG SECTIONS 1:200


SHEET NUMBER:
A.15

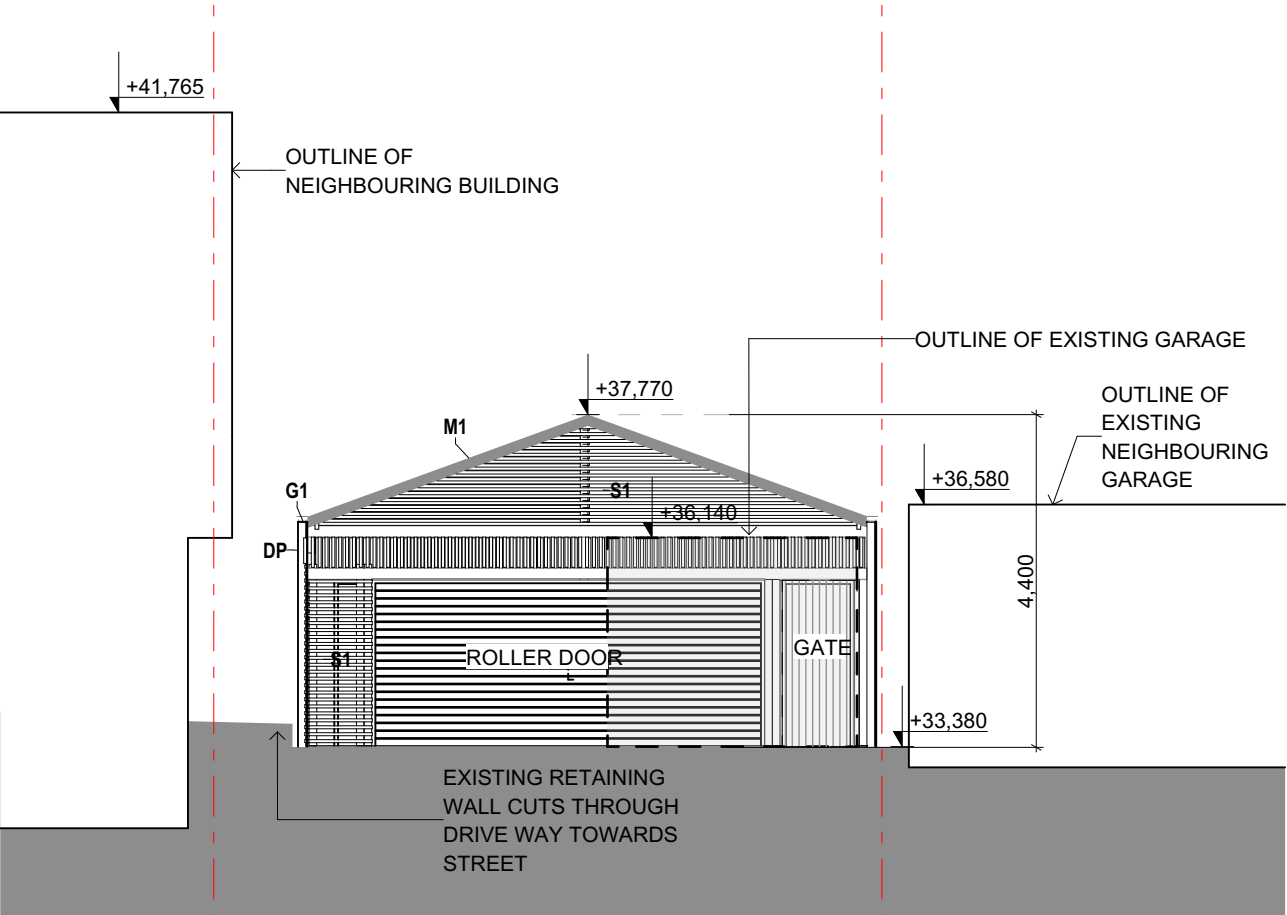


E-01 Elevation
1:100

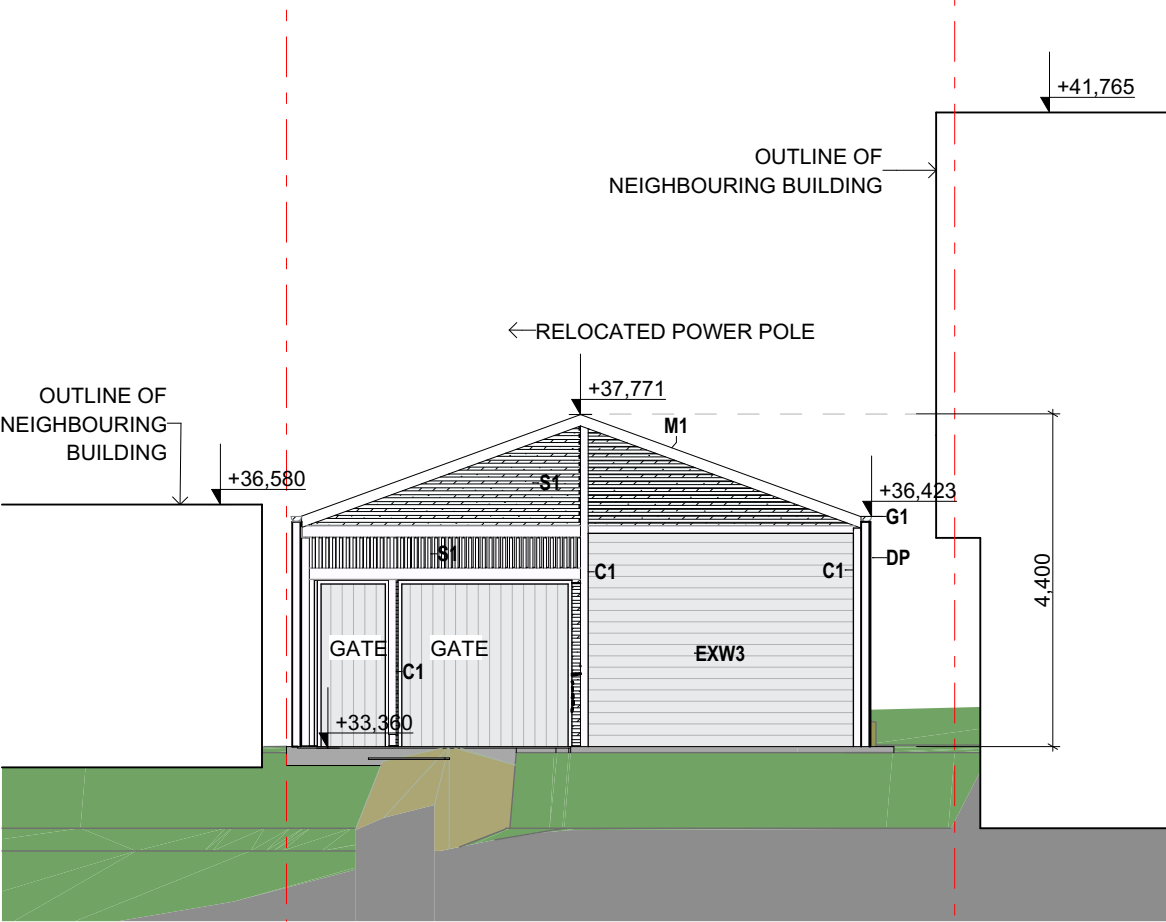

E-02 Elevation
1:100

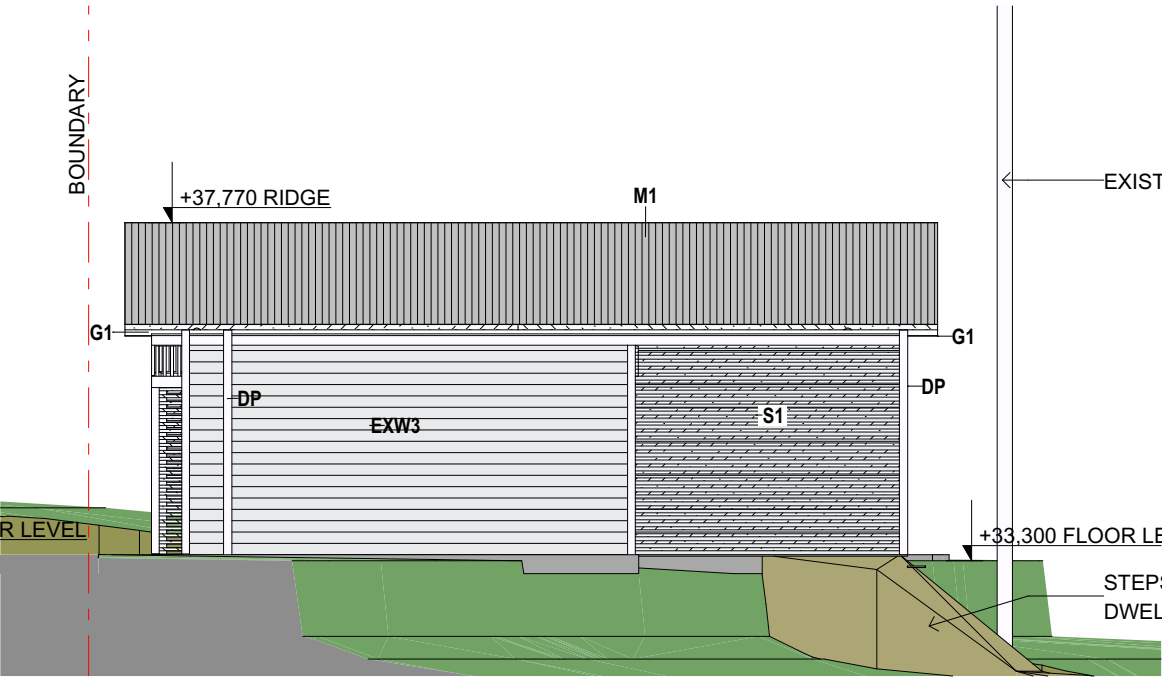

E-03 Elevation
1:100

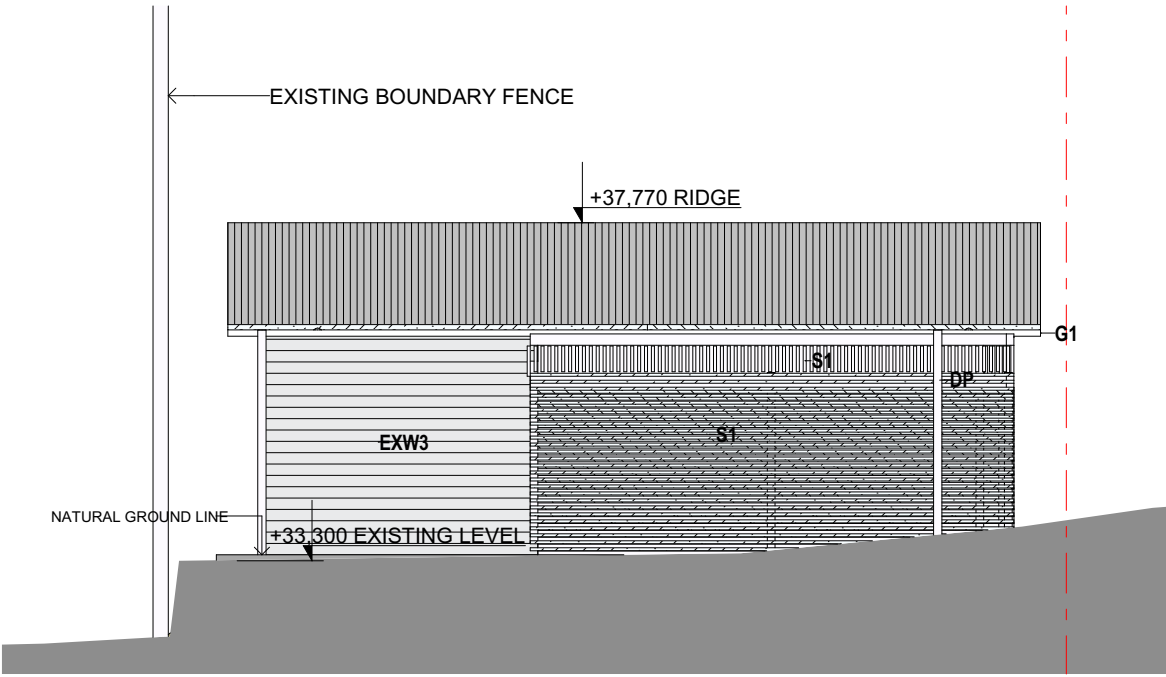

E-04 Elevation
1:100

Change ID	Change Name
C1	STRUCTURAL COLUMN - 90X90 POST
DP	DOWN PIPE
EXW3	WEATHERBOARD CLADDING TO GARAGE EXTERIOR
G1	GUTTER TO GARAGE ROOF. RAINWATER FLOW TO EXISTING SEWER
M1	METAL ROOF OVER GARAGE=CUSTOM ORB COLOURBOND SURFMIST
S1	TIMBER BATTEN PRIVACY SCREEN

Notes:
Drawings are preliminary and shall not be used for construction purposes until issued for construction. Prior to use for building construction the Builder must ensure that they are in possession of a Construction Certificate and all other required Council approvals. Contractors must verify all dimensions on site before commencing fabrication or preparation of workshop drawings, and verify all errors and omissions with the Project Manager. Use figured dimensions only. All dimensions and levels must be checked on site and not scaled from this drawing. These drawings are subject copyright.

www.residentialstudio.com.au @
hi@residentialstudio.com.au
3424 286 2585 ABN
residential_studio
Residential Studio
Residential Studio

RESIDENTIAL STUDIO
DESIGN | ENGINEERING | INTERIORS | CONSTRUCTION




Revision	COMMENTS	DATE
1	ISSUED FOR DA	21.06.2022

ADDRESS:
41 Collaroy Street, Collaroy, NSW 2097

LOT 1 | DP: 151421 Local Government Area (Council): Northern Beaches Council
Project Number: RS2216
Project Description: Alterations and additions to existing cottage, new garage to front boundary.
Client Contact: Craig and Carolina Donovan | phone:0402 699 065 | email: caroline_sarah1971@hotmail.com

SHEET NAME:
GARAGE ELEVATIONS
SHEET NUMBER:

A.16

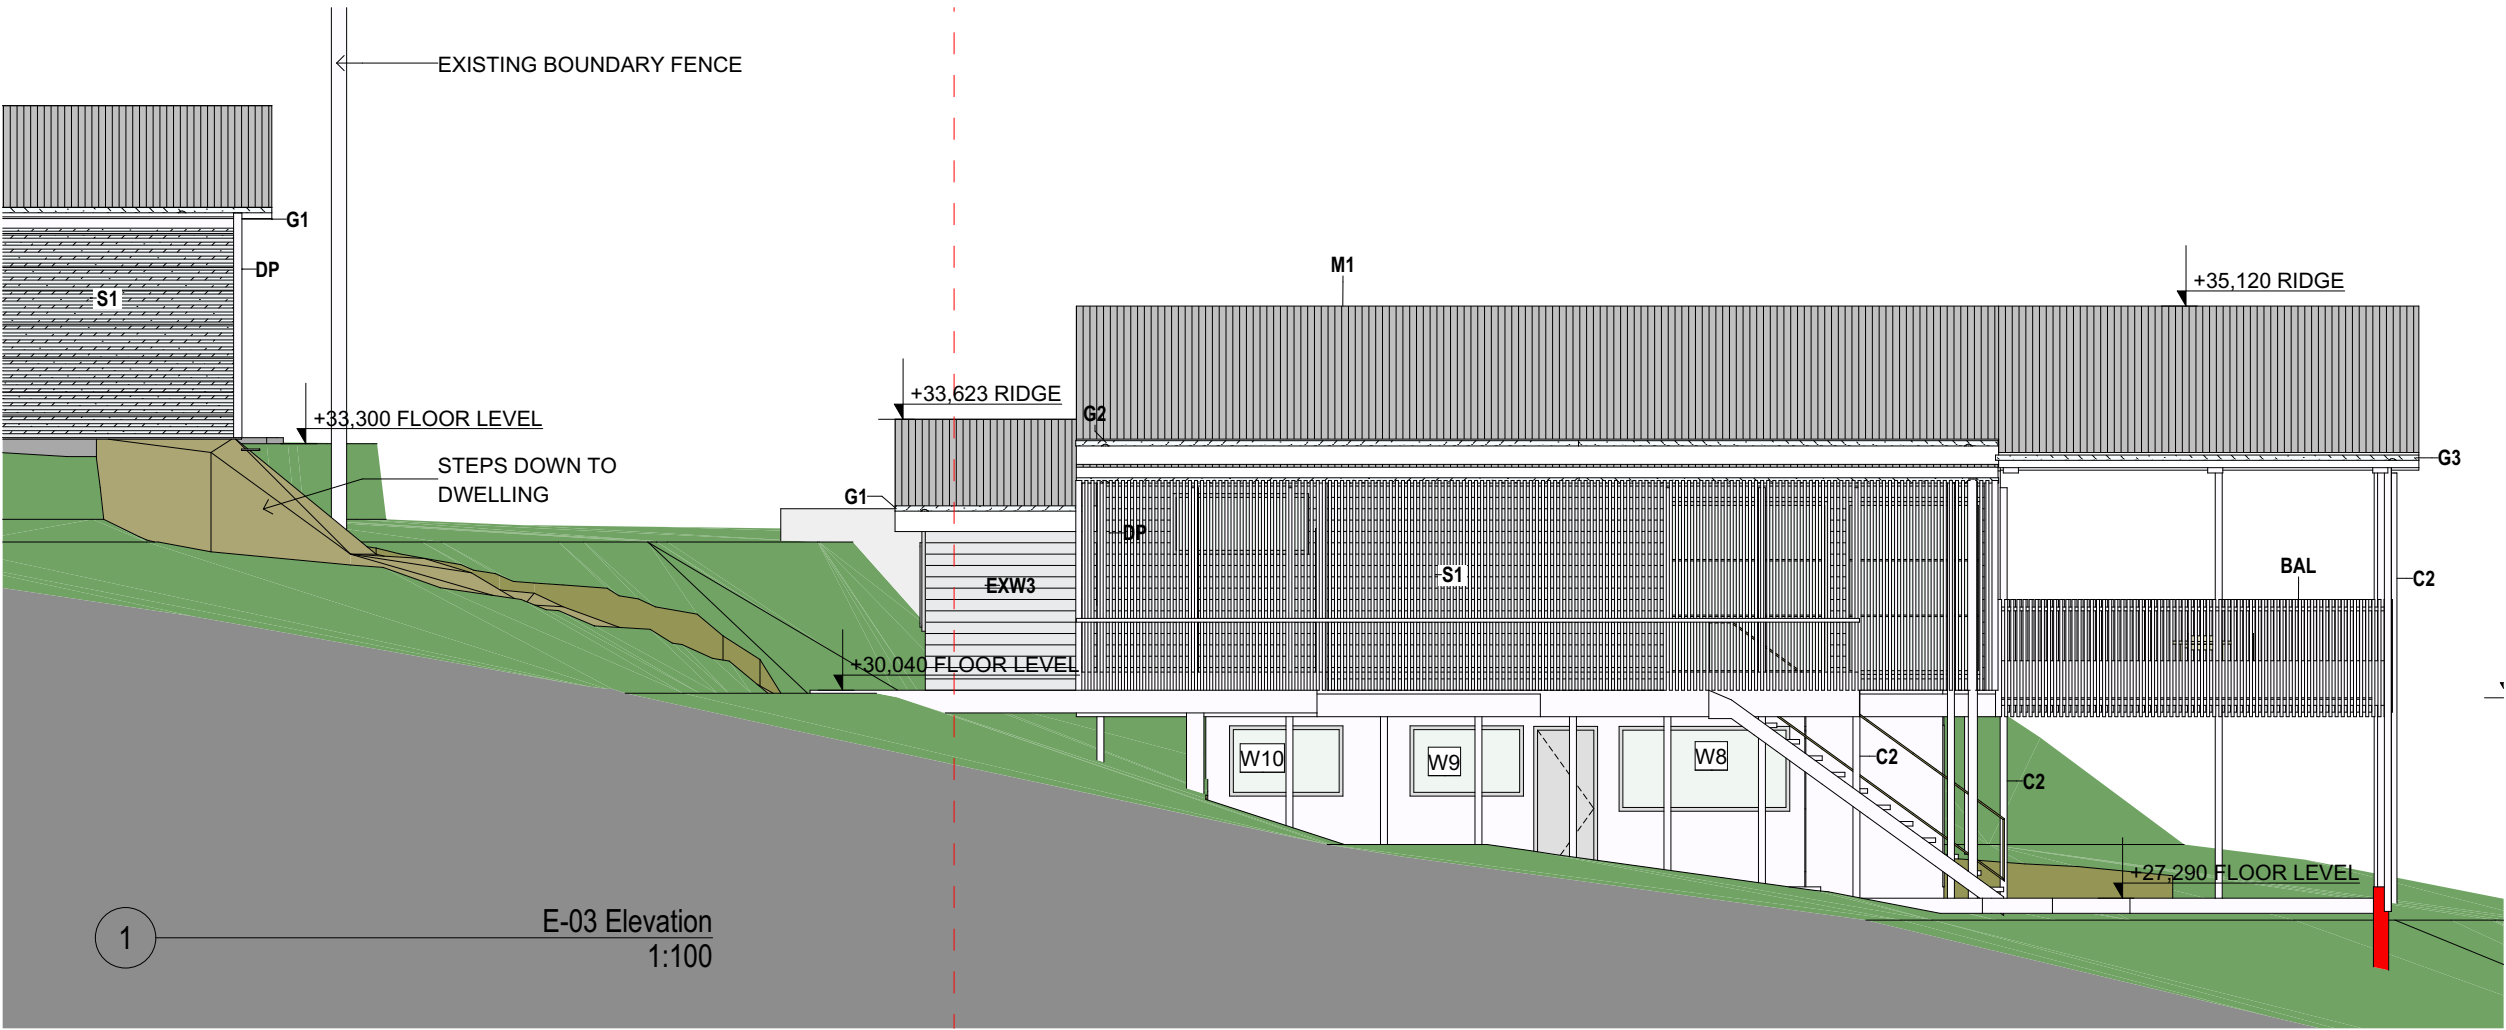

Notes:
Drawings are preliminary and shall not be used for construction purposes until issued for construction. Prior to use for building construction the Builder must ensure that they are in possession of a Construction Certificate and all other required Council approvals. Contractors must verify all dimensions on site before commencing fabrication or preparation of workshop drawings, and verify all errors and omissions with the Project Manager. Use figured dimensions only. All dimensions and levels must be checked on site and not scaled from this drawing. These drawings are subject copyright.

www.residentialstudio.com.au @
hi@residentialstudio.com.au
3424 286 2585 ABN
residential_studio
Residential Studio
Residential Studio

RESIDENTIAL STUDIO
DESIGN | ENGINEERING | INTERIORS | CONSTRUCTION




Revision	COMMENTS	DATE
1	ISSUED FOR DA	21.06.2022

ADDRESS:
41 Collaroy Street, Collaroy, NSW 2097


LOT 1 | DP: 151421 Local Government Area (Council): Northern Beaches Council
Project Number: RS2216
Project Description: Alterations and additions to existing cottage, new garage to front boundary.
Client Contact: Craig and Carolina Donovan | phone:0402 699 065 | email: caroline_sarah1971@hotmail.com

SHEET NAME:
DWELLING ELEVATIONS
SHEET NUMBER:

A.17

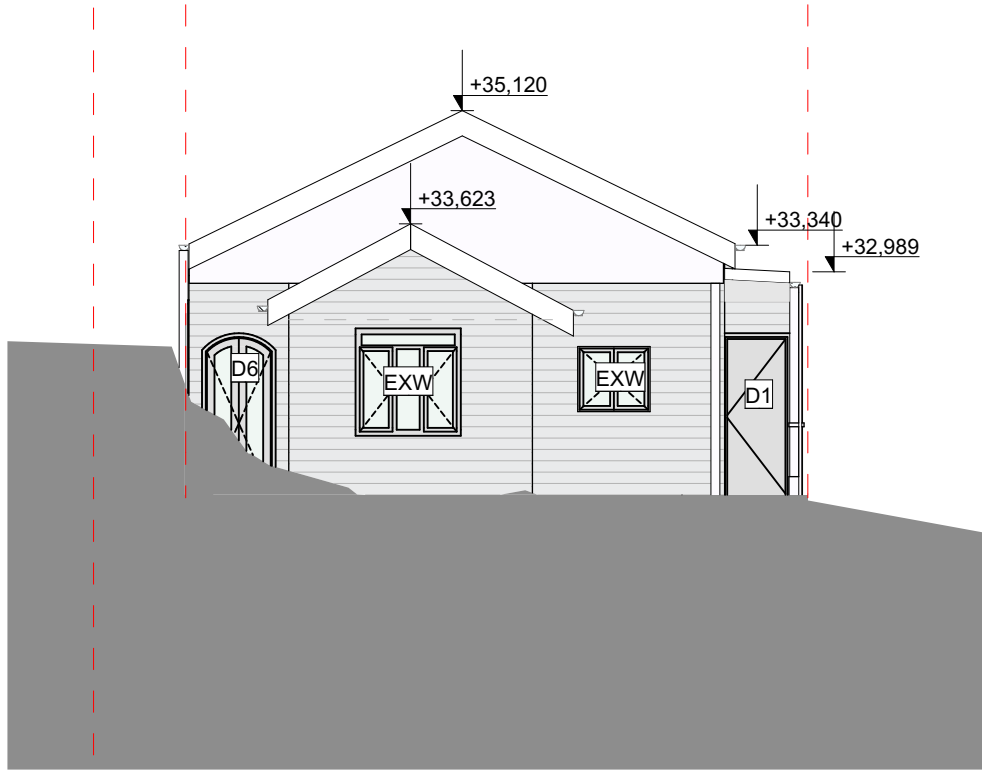

1 E-06 Elevation
1:100

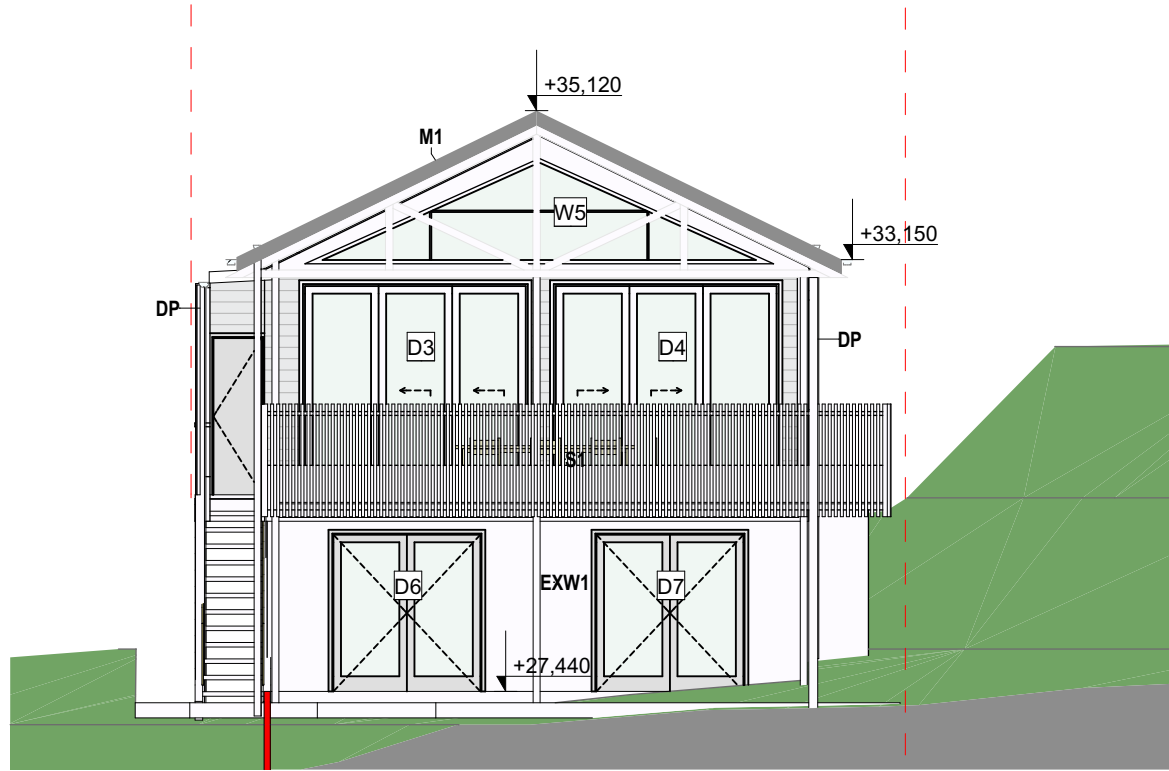

2 E-05 Elevation
1:100

Notes:
Drawings are preliminary and shall not be used for construction purposes until issued for construction. Prior to use for building construction the Builder must ensure that they are in possession of a Construction Certificate and all other required Council approvals. Contractors must verify all dimensions on site before commencing fabrication or preparation of workshop drawings, and verify all errors and omissions with the Project Manager. Use figured dimensions only. All dimensions and levels must be checked on site and not scaled from this drawing. These drawings are subject copyright.

www.residentialstudio.com.au
hi@residentialstudio.com.au
3424 286 2585
_residential_studio
Residential Studio
Residential Studio

RESIDENTIAL STUDIO
DESIGN | ENGINEERING | INTERIORS | CONSTRUCTION








Revision	COMMENTS	DATE
1	ISSUED FOR DA	21.06.2022

ADDRESS:
41 Collaroy Street, Collaroy, NSW 2097

LOT 1 | DP: 151421 Local Government Area (Council): Northern Beaches Council
Project Number: RS2216
Project Description: Alterations and additions to existing cottage, new garage to front boundary.
Client Contact: Craig and Carolina Donovan | phone: 0402 699 065 | email: caroline_sarah1971@hotmail.com

SHEET NAME:
ELEVATIONS
SHEET NUMBER:

A.18

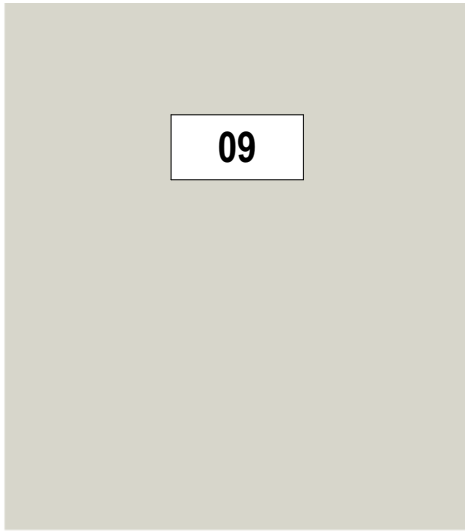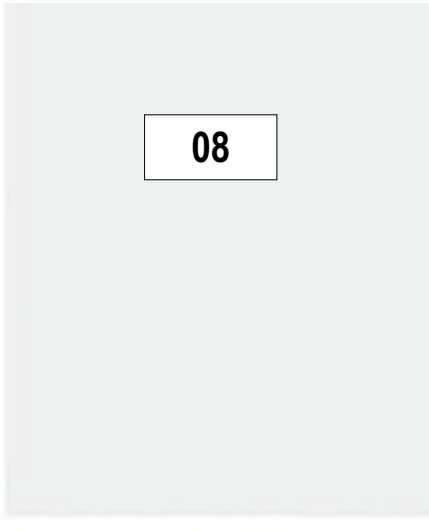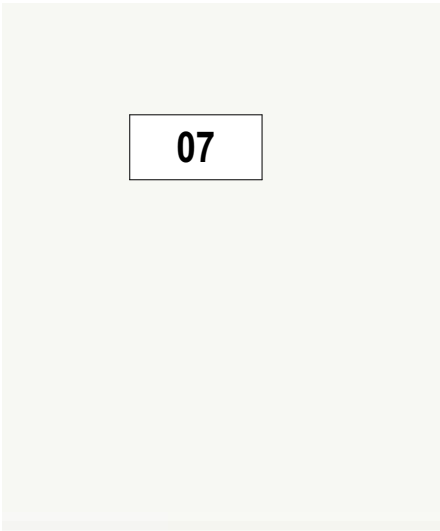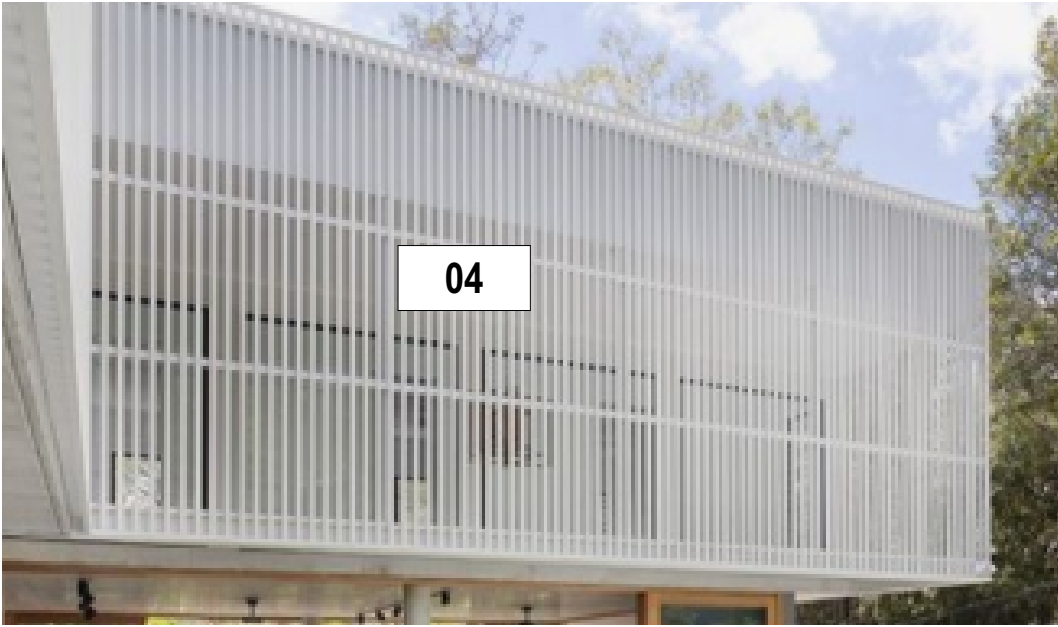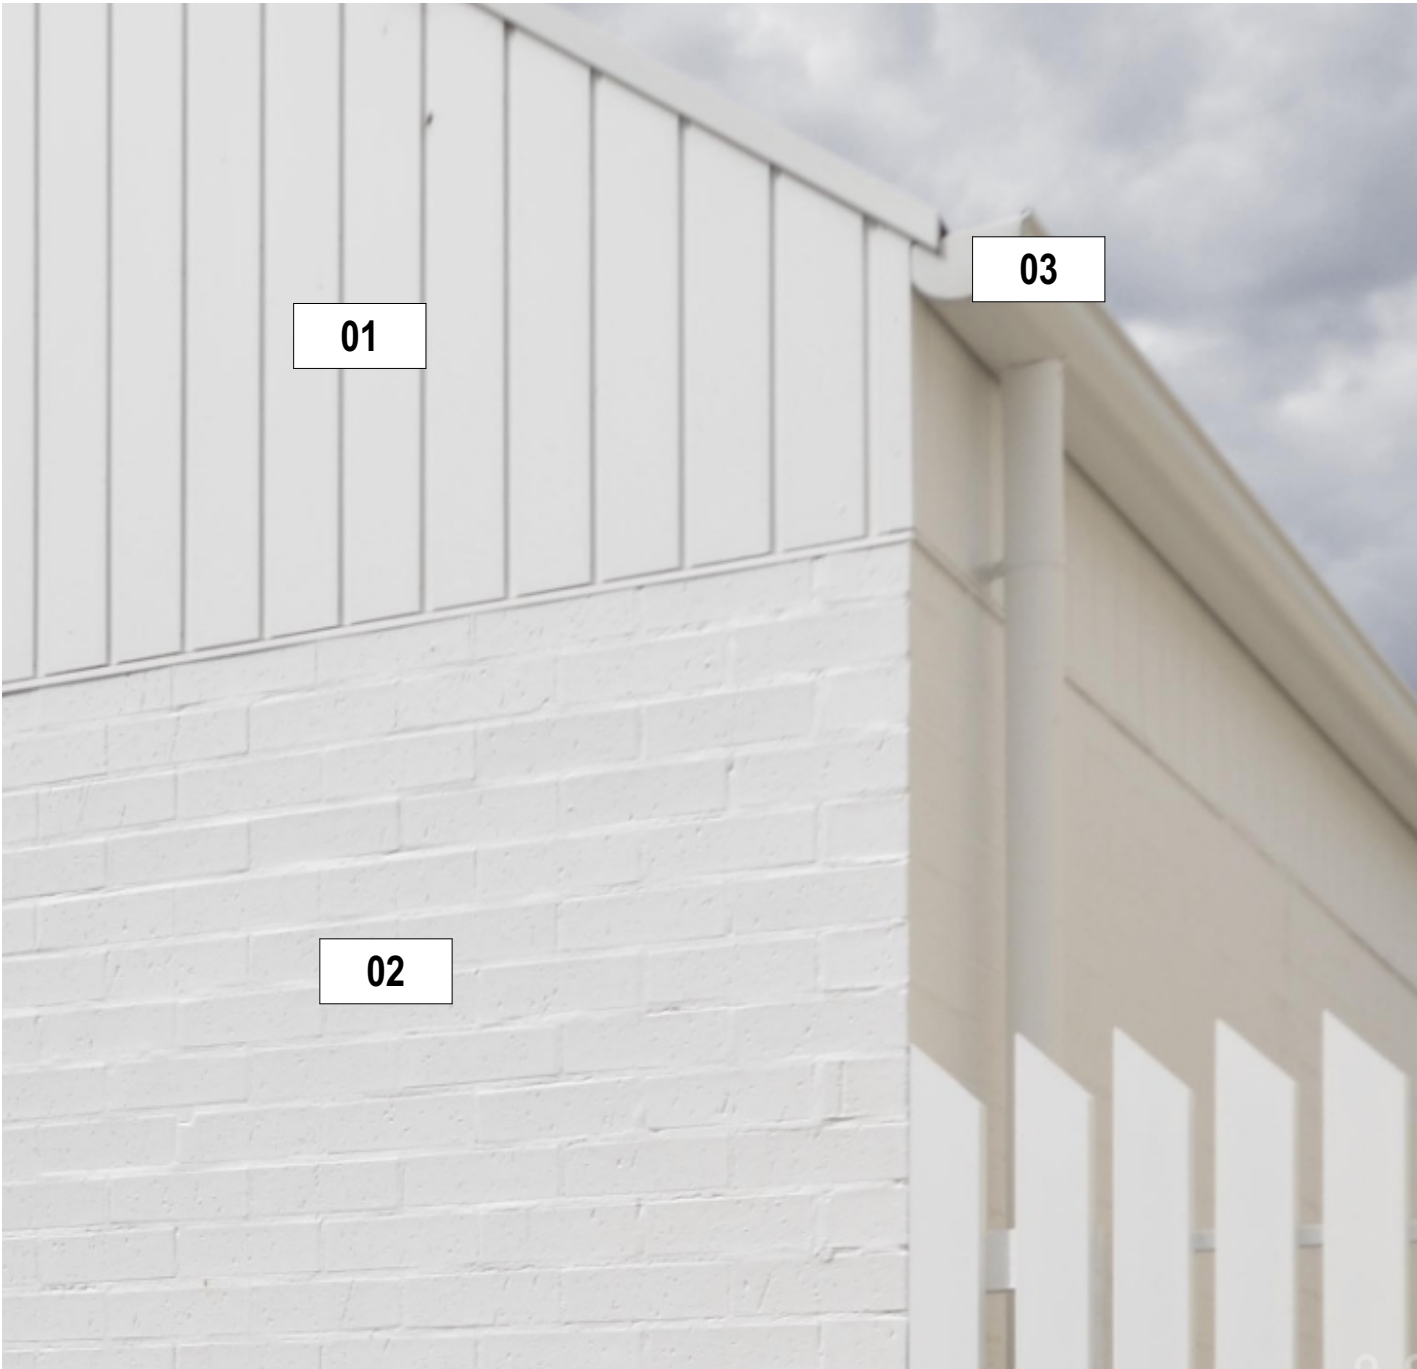

Vivid White™

White on White™

Colorbond® Surfmist®

Notes:
Drawings are preliminary and shall not be used for construction purposes until issued for construction. Prior to use for building construction the Builder must ensure that they are in possession of a Construction Certificate and all other required Council approvals. Contractors must verify all dimensions on site before commencing fabrication or preparation of workshop drawings, and verify all errors and omissions with the Project Manager. Use figured dimensions only. All dimensions and levels must be checked on site and not scaled from this drawing. These drawings are subject copyright.

www.residentialstudio.com.au @
hi@residentialstudio.com.au
3424 286 2585 ARN
_residential_studio
Residential Studio
Residential Studio

RESIDENTIAL STUDIO
DESIGN | ENGINEERING | INTERIORS | CONSTRUCTION



Revision	COMMENTS	DATE
1	ISSUED FOR DA	21.06.2022



ADDRESS:
41 Collaroy Street, Collaroy, NSW 2097

LOT 1 | DP: 151421 Local Government Area (Council): Northern Beaches Council
Project Number: RS2216
Project Description: Alterations and additions to existing cottage, new garage to front boundary.
Client Contact: Craig and Carolina Donovan | phone:0402 699 065 | email: caroline_sarah1971@hotmail.com

EXTERNAL FINISH & COLOUR SELECTION

SHEET NAME:
SHEET NUMBER:

A.19

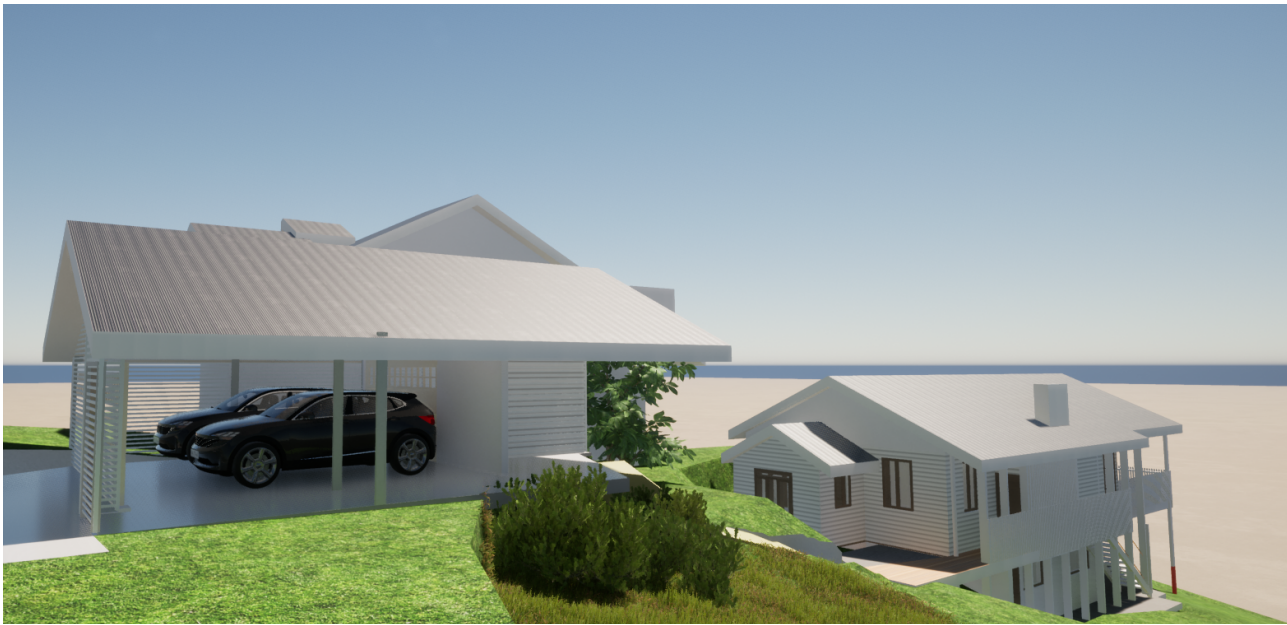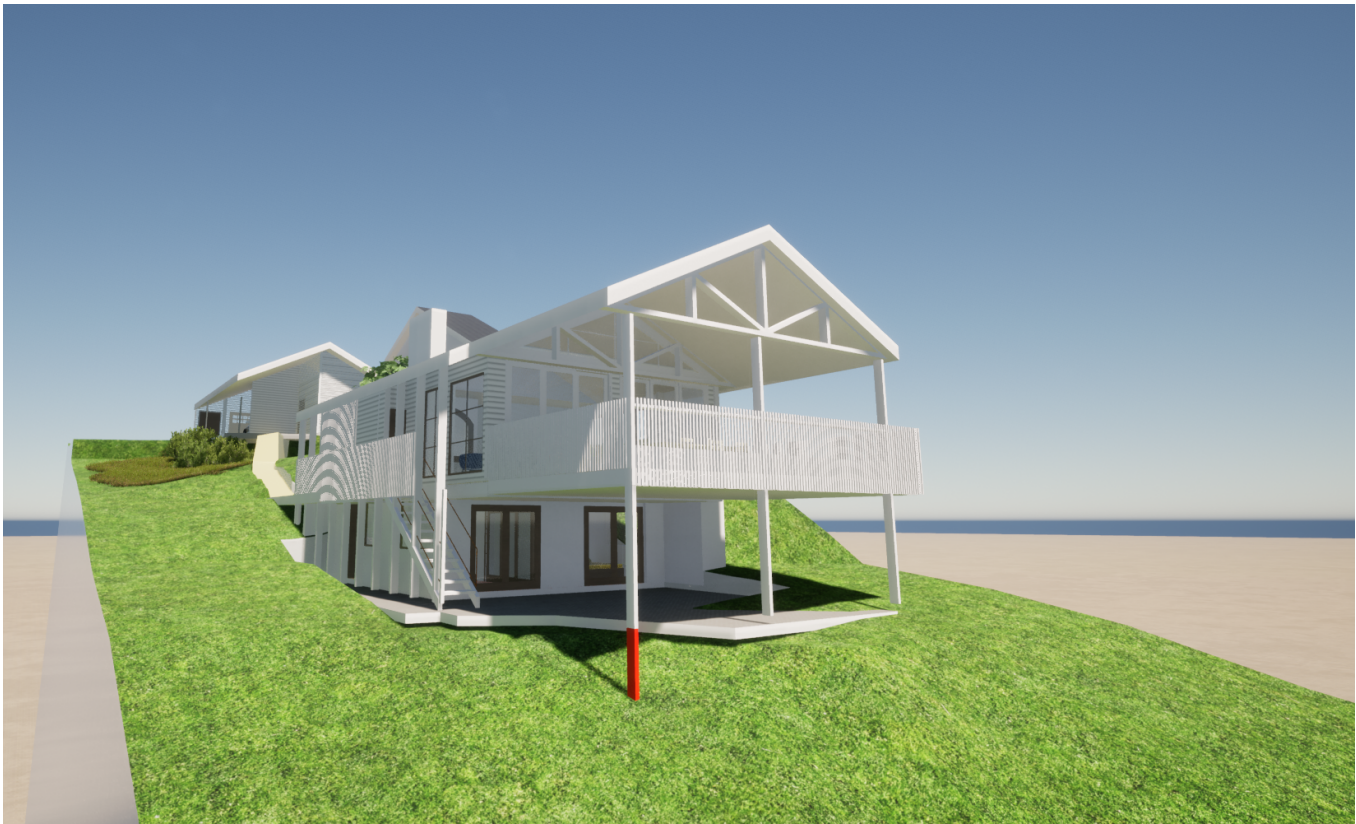

Notes:
Drawings are preliminary and shall not be used for construction purposes until issued for construction. Prior to use for building construction the Builder must ensure that they are in possession of a Construction Certificate and all other required Council approvals. Contractors must verify all dimensions on site before commencing fabrication or preparation of workshop drawings, and verify all errors and omissions with the Project Manager. Use figured dimensions only. All dimensions and levels must be checked on site and not scaled from this drawing. These drawings are subject copyright.

www.residentialstudio.com.au @
hi@residentialstudio.com.au
3424 286 2585 ABN
_residential_studio
Residential Studio
Residential Studio

RESIDENTIAL STUDIO
DESIGN | ENGINEERING | INTERIORS | CONSTRUCTION




Revision	COMMENTS	DATE
1	ISSUED FOR DA	21.06.2022

ADDRESS:
41 Collaroy Street, Collaroy, NSW 2097


LOT 1 | DP: 151421 Local Government Area (Council): Northern Beaches Council
Project Number: RS2216
Project Description: Alterations and additions to existing cottage, new garage to front boundary.
Client Contact: Craig and Carolina Donovan | phone:0402 699 065 | email: caroline_sarah1971@hotmail.com

SHEET NAME:
3D VIEWS
SHEET NUMBER:


A.20

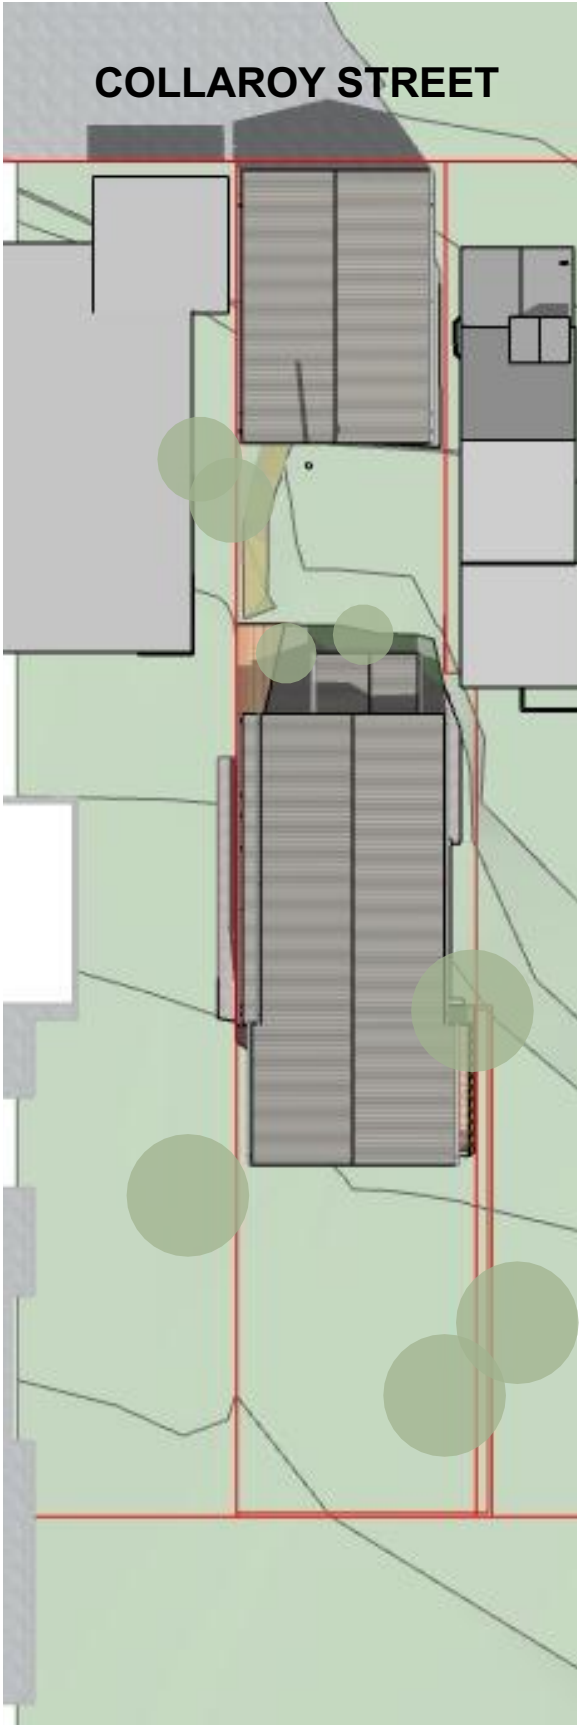

1 June 21st 9am
1:106.30

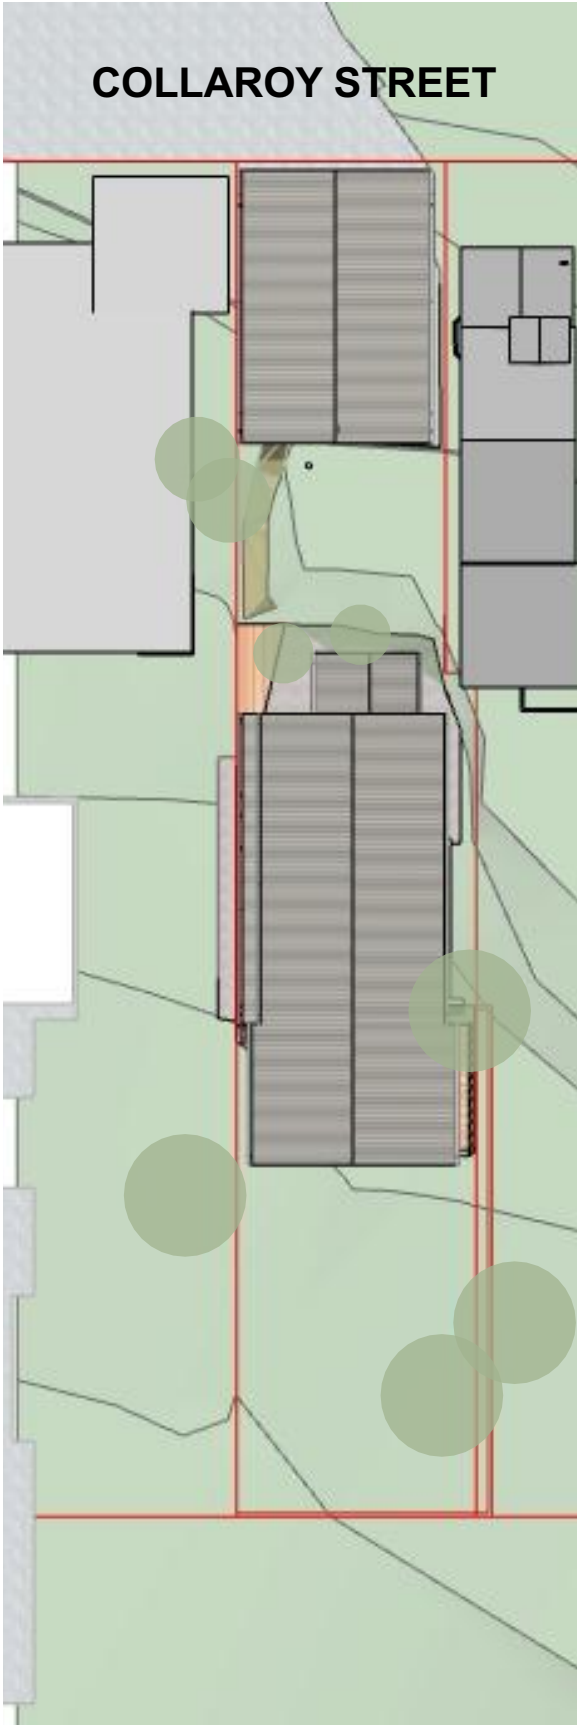

2 June 21st 12noon
1:106.30

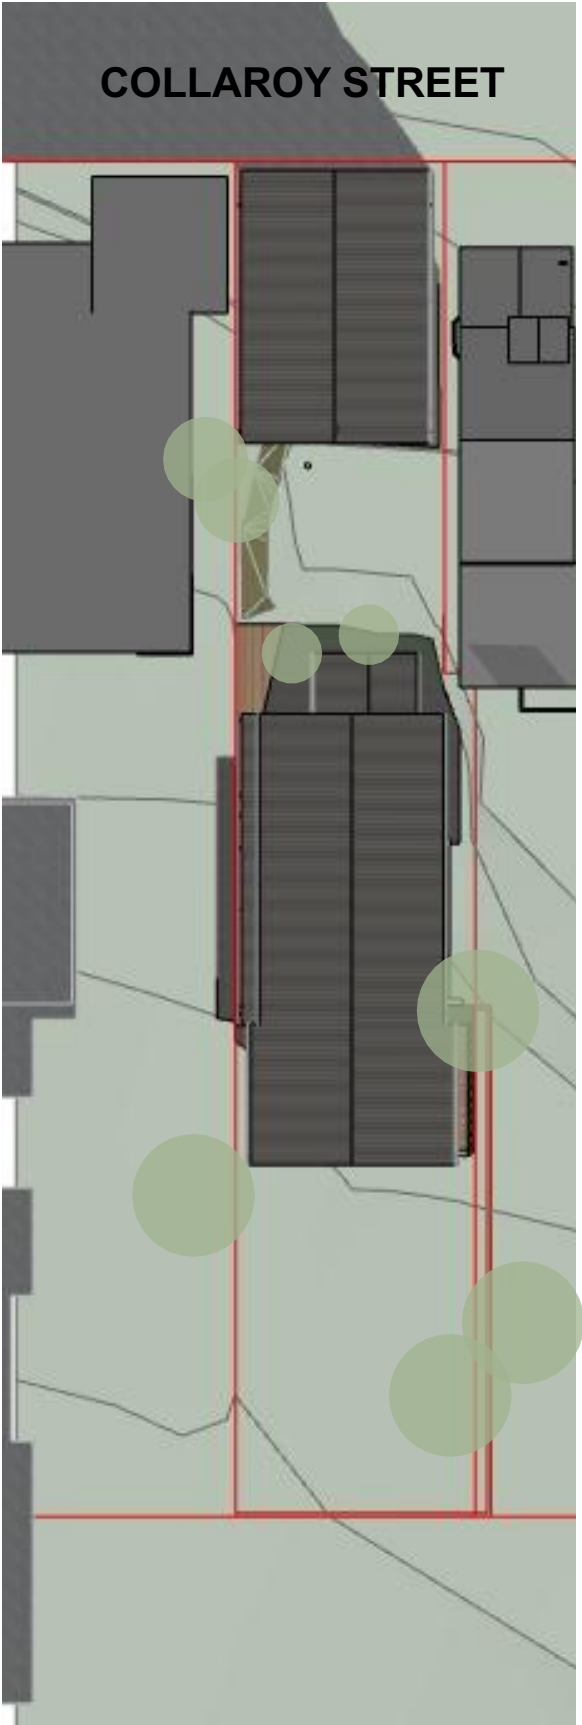

3 June 21st 3pm
1:106.30

Notes:
Drawings are preliminary and shall not be used for construction purposes until issued for construction. Prior to use for building construction the Builder must ensure that they are in possession of a Construction Certificate and all other required Council approvals. Contractors must verify all dimensions on site before commencing fabrication or preparation of workshop drawings, and verify all errors and omissions with the Project Manager. Use figured dimensions only. All dimensions and levels must be checked on site and not scaled from this drawing. These drawings are subject copyright.

www.residentialstudio.com.au
hi@residentialstudio.com.au
3424 286 2585
Residential Studio
Residential Studio

RESIDENTIAL STUDIO
DESIGN | ENGINEERING | INTERIORS | CONSTRUCTION



Revision	COMMENTS	DATE
1	ISSUED FOR DA	21.06.2022

ADDRESS:
41 Collaroy Street, Collaroy, NSW 2097

LOT 1 | DP: 151421 Local Government Area (Council): Northern Beaches Council
Project Number: RS2216
Project Description: Alterations and additions to existing cottage, new garage to front boundary.
Client Contact: Craig and Carolina Donovan | phone:0402 699 065 | email: caroline_sarah1971@hotmail.com

SHEET NAME:
JUNE 21ST SHADOWS
SHEET NUMBER:

A.21

FLOOR LEVEL	ID	Frame Height	Frame Width	Qty	View from Opening Side
FIRST FLOOR	EXW	860	957	1	
FIRST FLOOR	EXW	1,421	1,393	1	
FIRST FLOOR	EXW	1,500	1,000	1	
FIRST FLOOR	W1	1,500	1,000	1	
FIRST FLOOR	W2	500	600	1	
FIRST FLOOR	W2	1,500	1,000	1	
FIRST FLOOR	W3	1,500	1,000	1	
FIRST FLOOR	W4	1,500	1,000	1	
FIRST FLOOR	W5	1,394	6,198	1	
FIRST FLOOR	W5	2,285	2,387	1	
FIRST FLOOR	W6	800	1,800	1	
FIRST FLOOR	W6	2,285	1,800	1	
GROUND	W7	1,500	2,258	1	
GROUND	W8	1,122	2,258	1	
GROUND	W9	929	1,500	1	
GROUND	W10	929	1,500	1	

Notes:
Drawings are preliminary and shall not be used for construction purposes until issued for construction. Prior to use for building construction the Builder must ensure that they are in possession of a Construction Certificate and all other required Council approvals. Contractors must verify all dimensions on site before commencing fabrication or preparation of workshop drawings, and verify all errors and omissions with the Project Manager. Use figured dimensions only. All dimensions and levels must be checked on site and not scaled from this drawing. These drawings are subject copyright.

www.residentialstudio.com.au @hi@residentialstudio.com.au 3424 286 2585 ABN _residential_studio Residential Studio Residential Studio

RESIDENTIAL STUDIO DESIGN | ENGINEERING | INTERIORS | CONSTRUCTION



Revision	COMMENTS	DATE
1	ISSUED FOR DA	21.06.2022

ADDRESS:
41 Collaroy Street, Collaroy, NSW 2097

LOT 1 | DP: 151421 Local Government Area (Council): Northern Beaches Council
Project Number: RS2216
Project Description: Alterations and additions to existing cottage, new garage to front boundary.
Client Contact: Craig and Carolina Donovan | phone:0402 699 065 | email: caroline_sarah1971@hotmail.com

SHEET NAME:
WINDOW SHEDULE SHEET
SHEET NUMBER:

A.22

FLOOR LEVEL	ID	Frame Height	Frame Width	Qty	View from Opening Side
FIRST FLOOR	AG1	2,200	5,200	1	
FIRST FLOOR	AG2	2,200	3,000	1	
FIRST FLOOR	D1	2,100	850	1	
FIRST FLOOR	D2	2,100	700	1	
FIRST FLOOR	D3	2,800	3,000	1	
FIRST FLOOR	D4	2,800	3,000	1	
GROUND	D5	2,100	800	1	
FIRST FLOOR	D6	2,100	900	1	
FIRST FLOOR	GATE	2,200	2,300	1	
FIRST FLOOR	GATE	2,200	950	2	

Notes:
Drawings are preliminary and shall not be used for construction purposes until issued for construction. Prior to use for building construction the Builder must ensure that they are in possession of a Construction Certificate and all other required Council approvals. Contractors must verify all dimensions on site before commencing fabrication or preparation of workshop drawings, and verify all errors and omissions with the Project Manager. Use figured dimensions only. All dimensions and levels must be checked on site and not scaled from this drawing. These drawings are subject copyright.

www.residentialstudio.com.au
hi@residentialstudio.com.au
3424 286 2585
_residential_studio
Residential Studio
Residential Studio

RESIDENTIAL STUDIO
DESIGN | ENGINEERING | INTERIORS | CONSTRUCTION



Revision	COMMENTS	DATE
1	ISSUED FOR DA	21.06.2022

ADDRESS:
41 Collaroy Street, Collaroy, NSW 2097

LOT 1 | DP: 151421 Local Government Area (Council): Northern Beaches Council
Project Number: RS2216
Project Description: Alterations and additions to existing cottage, new garage to front boundary.
Client Contact: Craig and Carolina Donovan | phone:0402 699 065 | email: caroline_sarah1971@hotmail.com

SHEET NAME:
EXTERNAL DOOR SHEDULE
SHEET NUMBER:

A.23