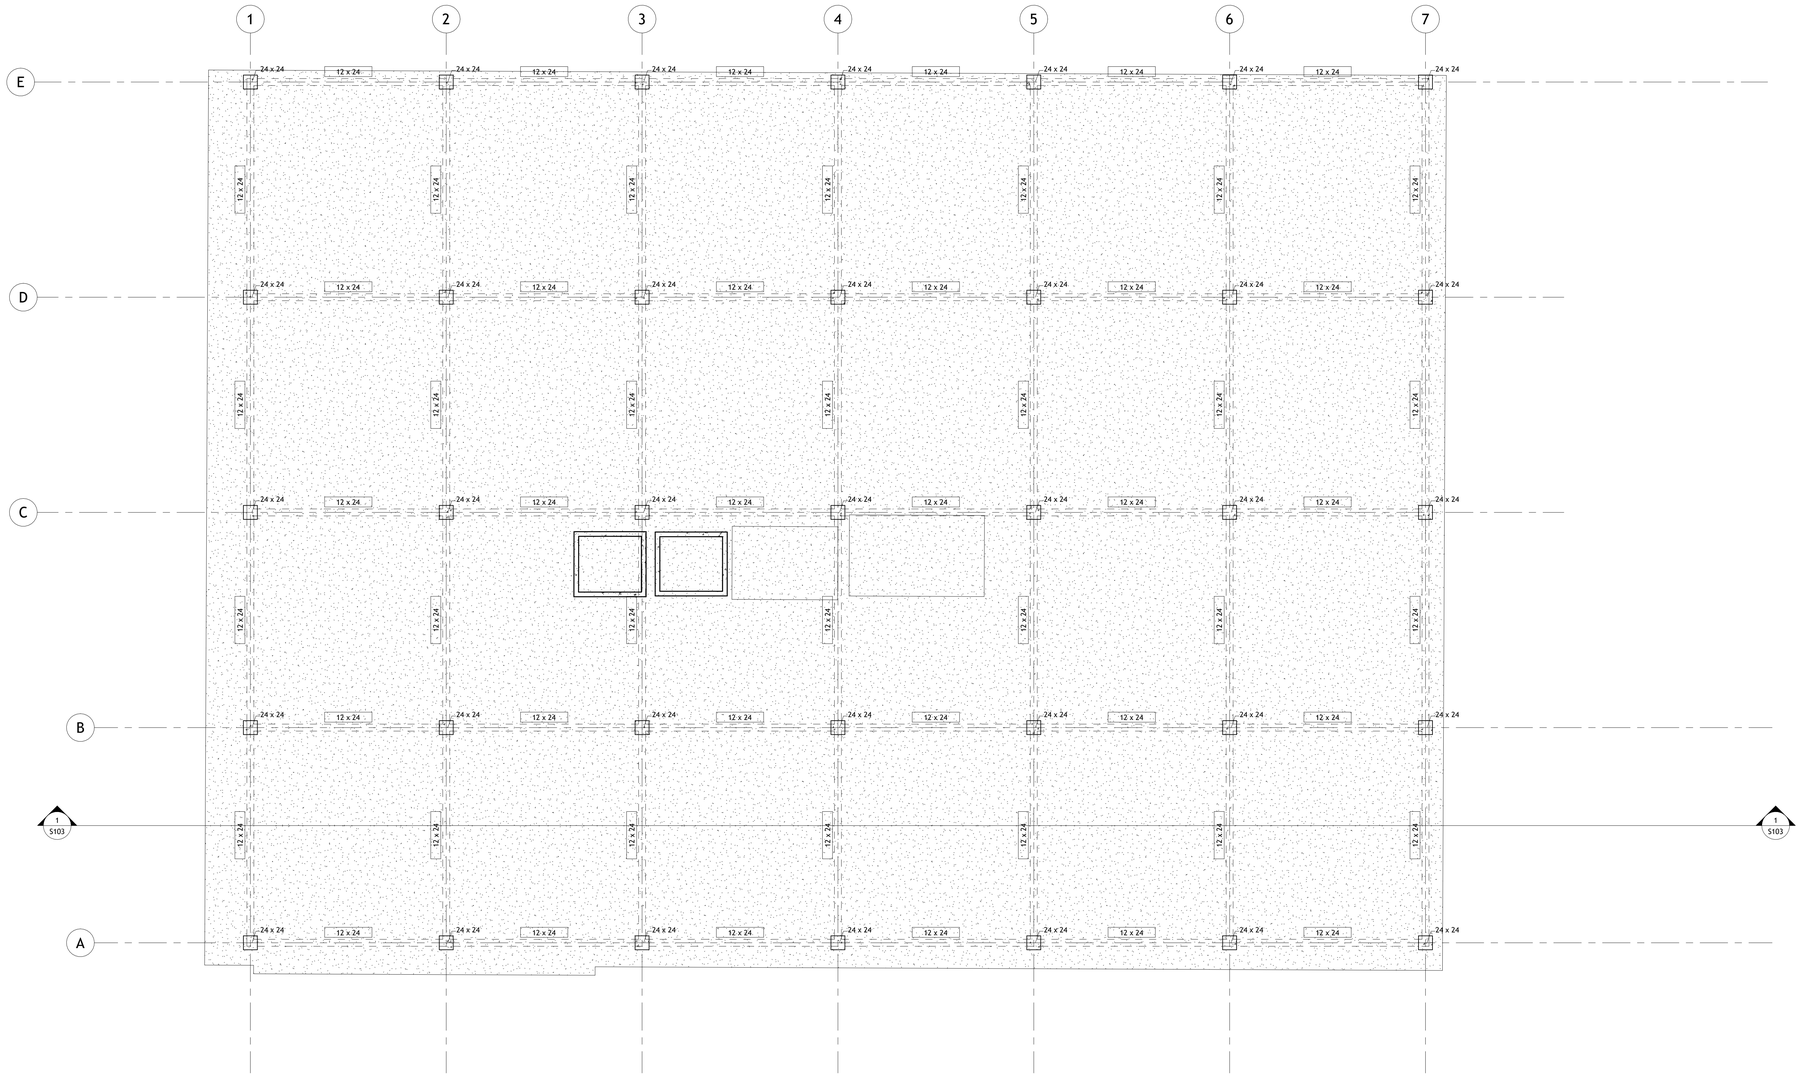


1 First Floor Structural Framing Plan
1/8" = 1'-0"

AUTODESK

www.autodesk.com/revit

Consultant
Address
Address
Address
Phone

Consultant
Address
Address
Address
Phone

Consultant
Address
Address
Address
Phone

Consultant
Address
Address
Address
Phone

Consultant
Address
Address
Address
Phone

No.	Description	Date

Client Name

Structural Framing Sheet


Framing Plan
Ground Floor

Project Number	Project Number
Date	Issue Date
Drawn By	Author
Checked By	Checker

S101

Scale 1/8" = 1'-0"

2026-11-01 4:14:26 PM

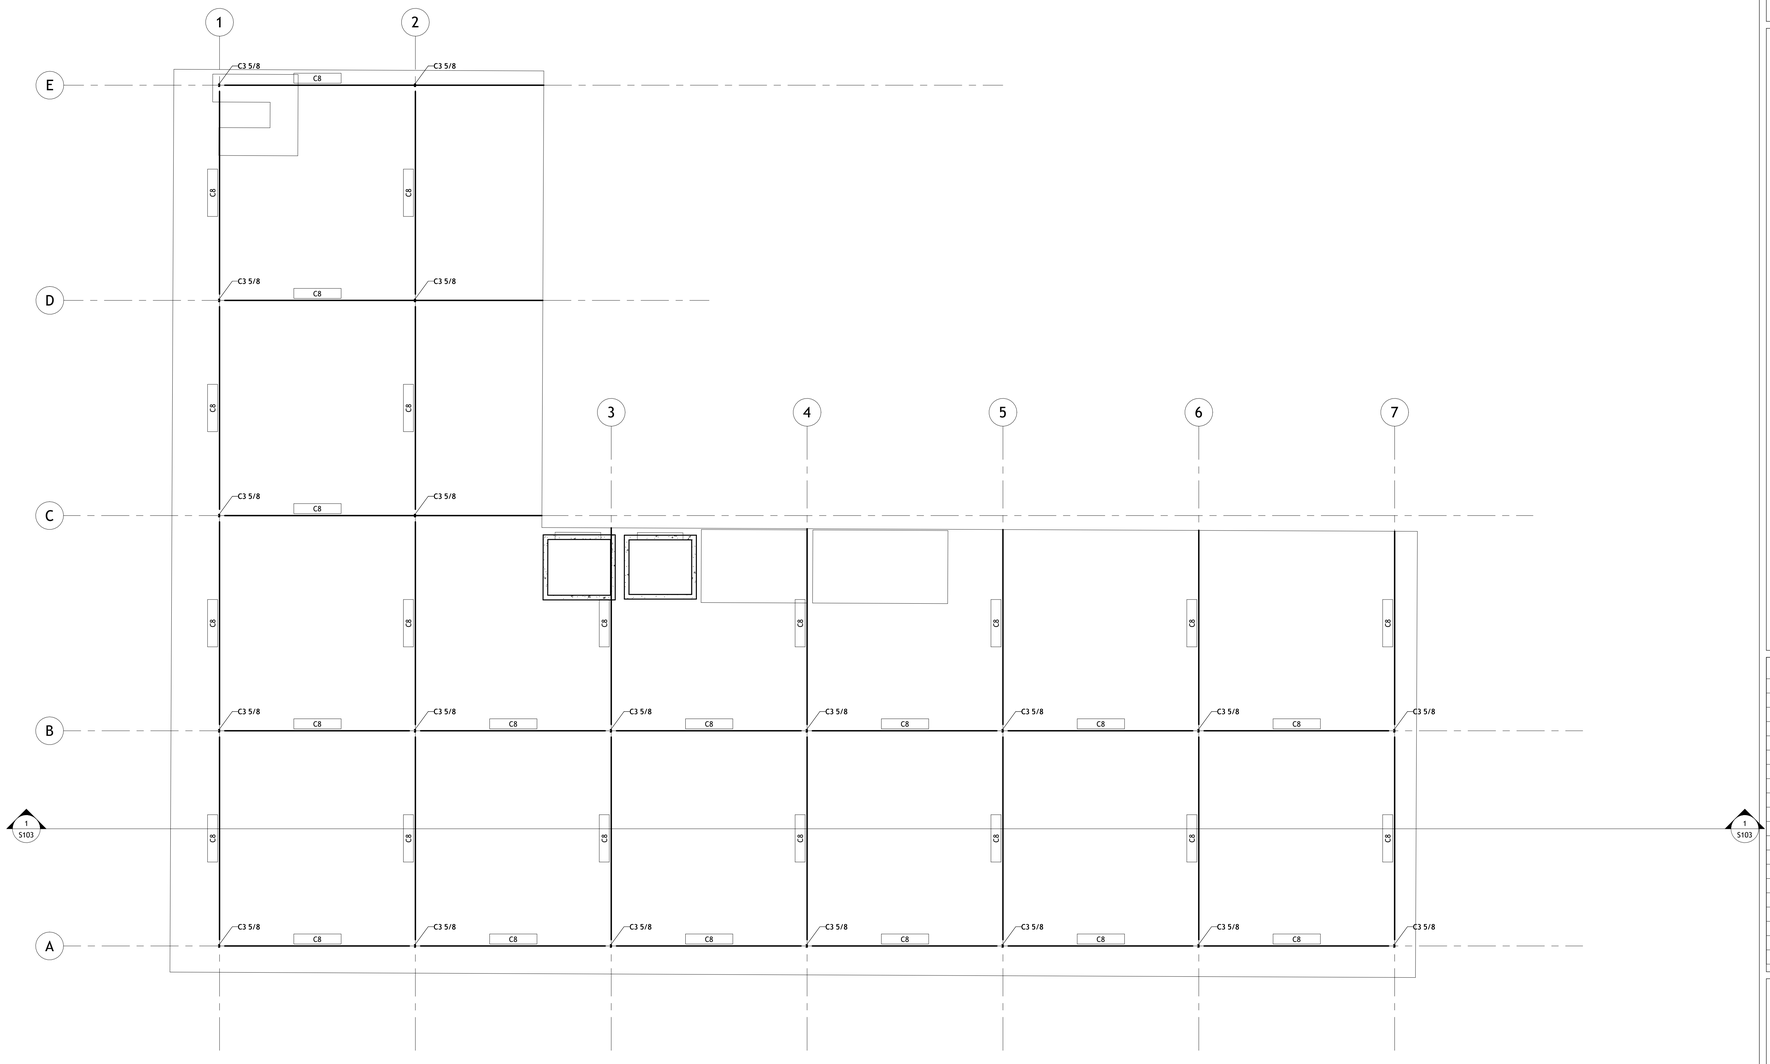

1 Typical Floor Structural Framing Plan
1/8" = 1'-0"

AUTODESK

www.autodesk.com/revit

Consultant
Address
Address
Address
Phone

Consultant
Address
Address
Address
Phone

Consultant
Address
Address
Address
Phone

Consultant
Address
Address
Address
Phone

Consultant
Address
Address
Address
Phone

No.	Description	Date

Client Name

Structural Framing Sheet


Framing Plan Typical Floor


Project Number	Project Number
Date	Issue Date
Drawn By	Author
Checked By	Checker

S102

Scale 1/8" = 1'-0"

2026-11-01 4:14:27 PM

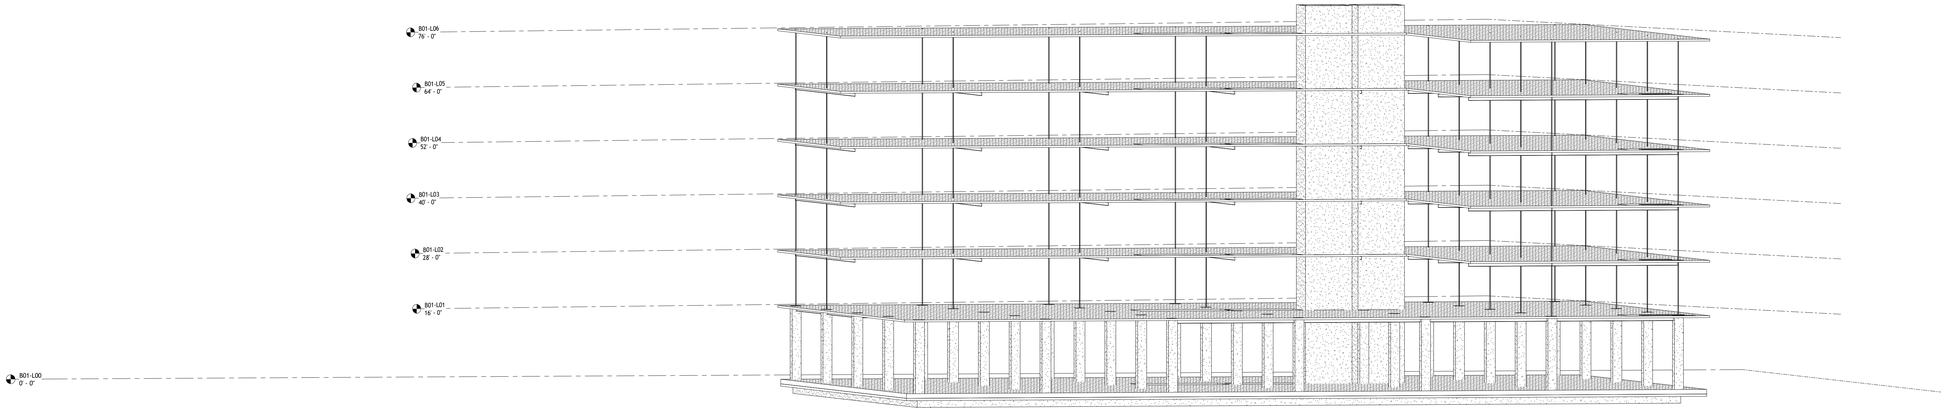
B01-L06
76' - 0"
B01-L05
64' - 0"
B01-L04
52' - 0"
B01-L03
40' - 0"
B01-L02
28' - 0"
B01-L01
16' - 0"
B01-L00
0' - 0"

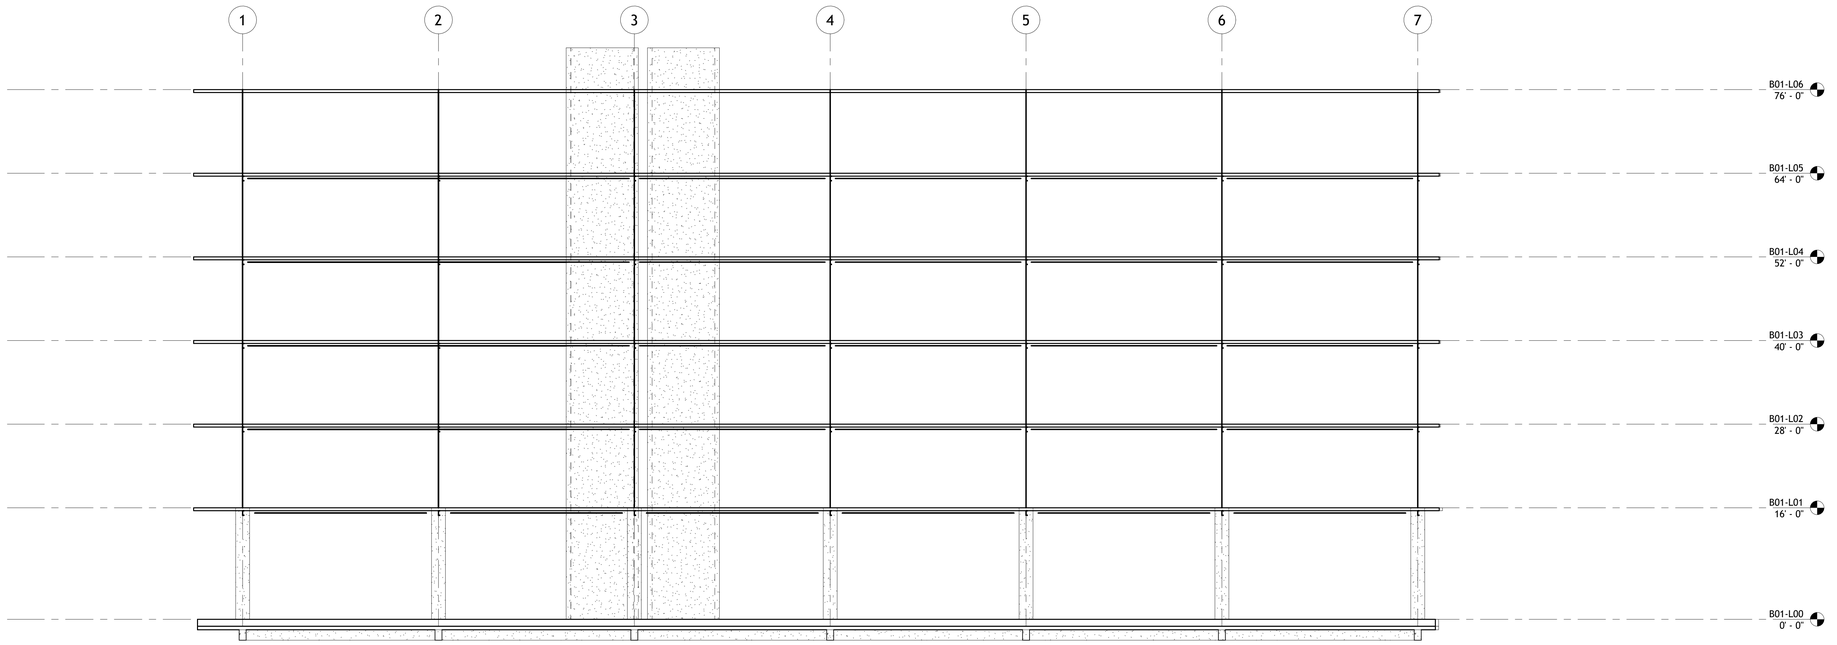

1 Framing Elevation View
1/8" = 1'-0"

AUTODESK

www.autodesk.com/revit

Consultant
Address
Address
Address
Phone

Consultant
Address
Address
Address
Phone

Consultant
Address
Address
Address
Phone

Consultant
Address
Address
Address
Phone

Consultant
Address
Address
Address
Phone

No.	Description	Date

Client Name

Structural Framing Sheet


Framing Elevation View

Project Number	Project Number
Date	Issue Date
Drawn By	Author
Checked By	Checker

S103

Scale 1/8" = 1'-0"

2026-11-01 4:14:28 PM

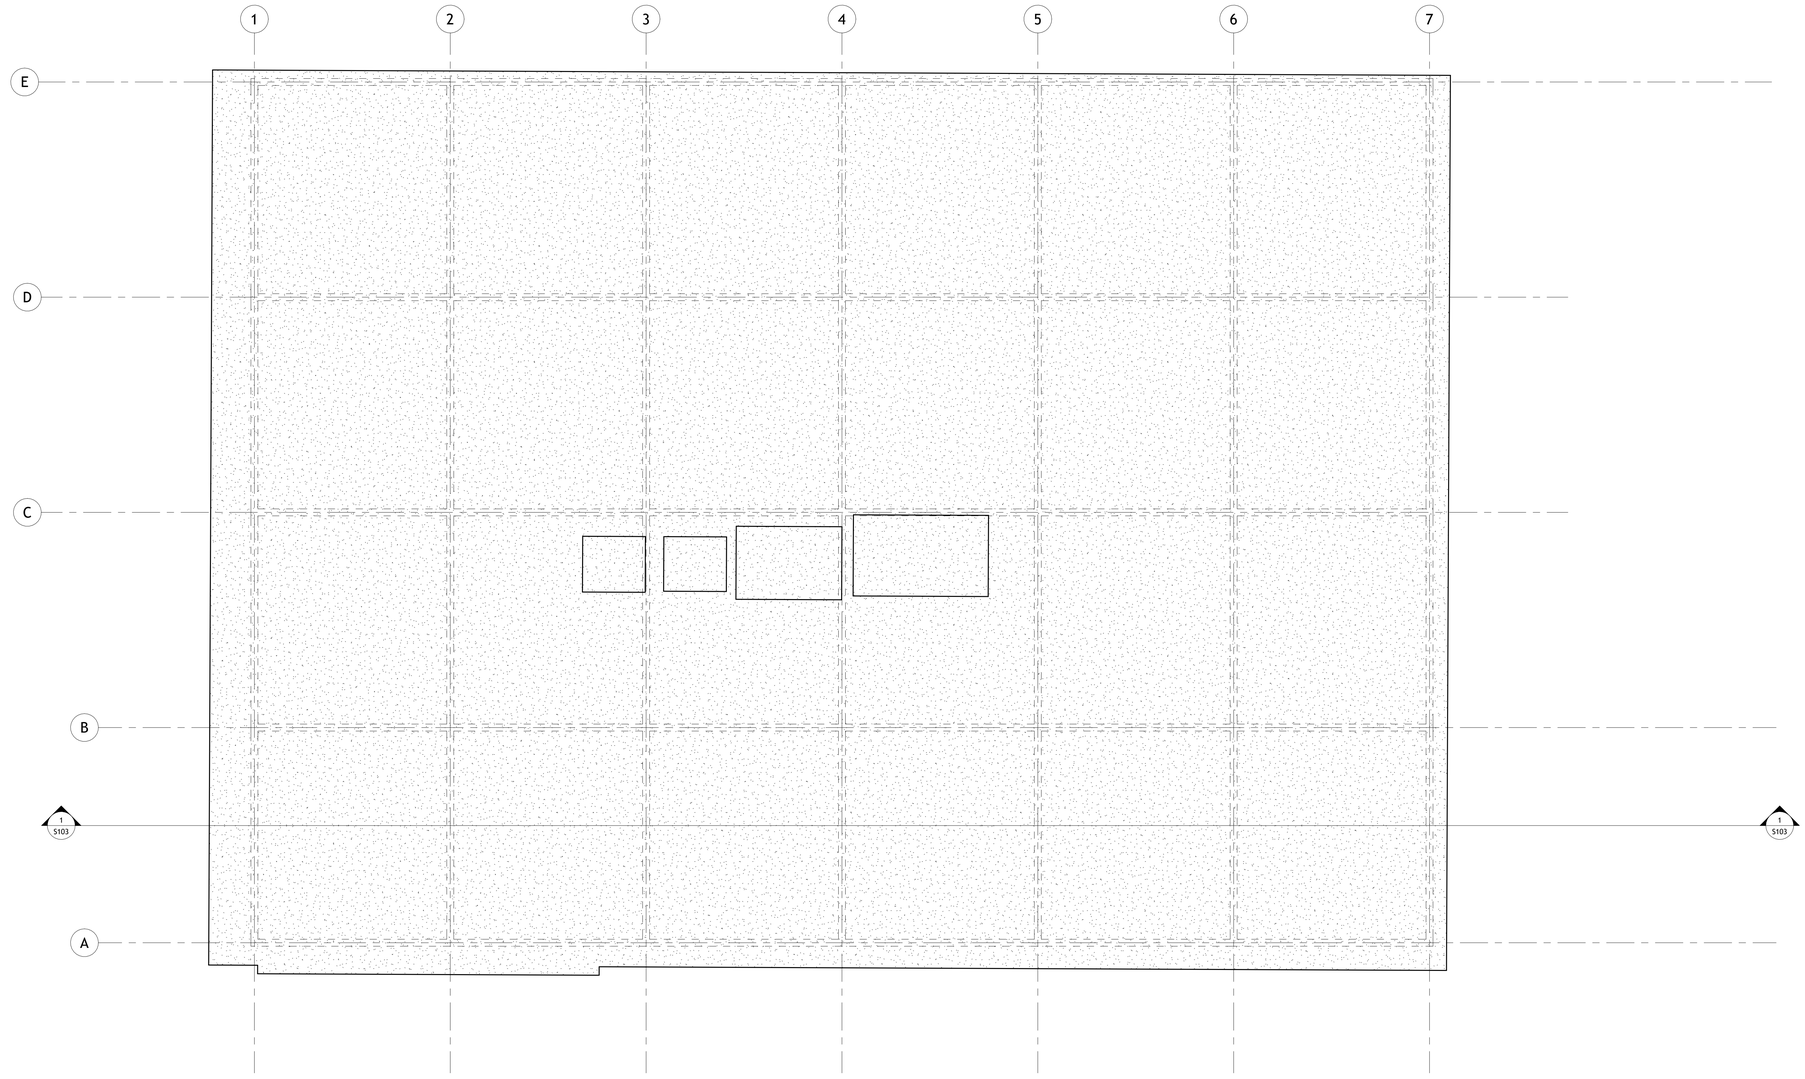

1 First Floor Structural Framing Plan
1/8" = 1'-0"

AUTODESK

www.autodesk.com/revit

Consultant
Address
Address
Address
Phone

Consultant
Address
Address
Address
Phone

Consultant
Address
Address
Address
Phone

Consultant
Address
Address
Address
Phone

Consultant
Address
Address
Address
Phone

No.	Description	Date

Client Name

Structural Framing Sheet

Foundation Plan

Project Number	Project Number
Date	Issue Date
Drawn By	Author
Checked By	Checker

S104

Scale 1/8" = 1'-0"

2026-11-01 4:14:29 PM