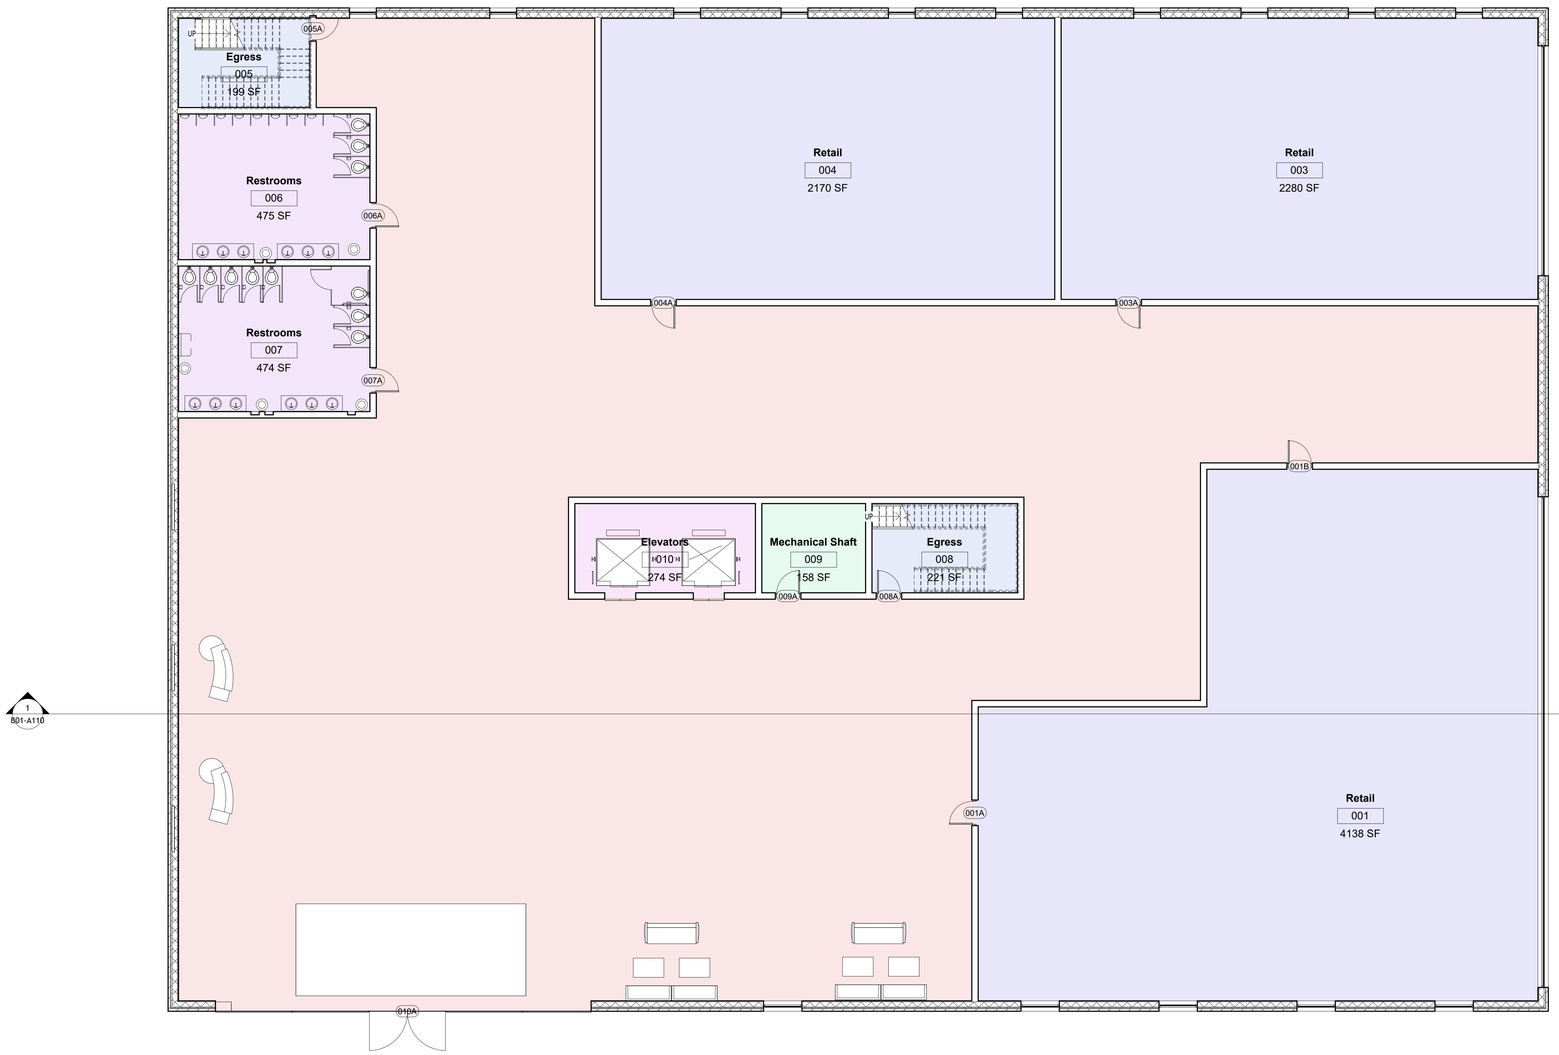


AUTODESK

www.autodesk.com/revit

Consultant
Address
Address
Address
Phone

Consultant
Address
Address
Address
Phone

Consultant
Address
Address
Address
Phone

Consultant
Address
Address
Address
Phone

Consultant
Address
Address
Address
Phone

No.	Description	Date

Owner

Project Name


Plan level 0

Project Number	Project Number
Date	Issue Date
Drawn By	Author
Checked By	Checker

B01-A100

Scale 1/8" = 1'-0"

2026-10-26 2:54:20 PM

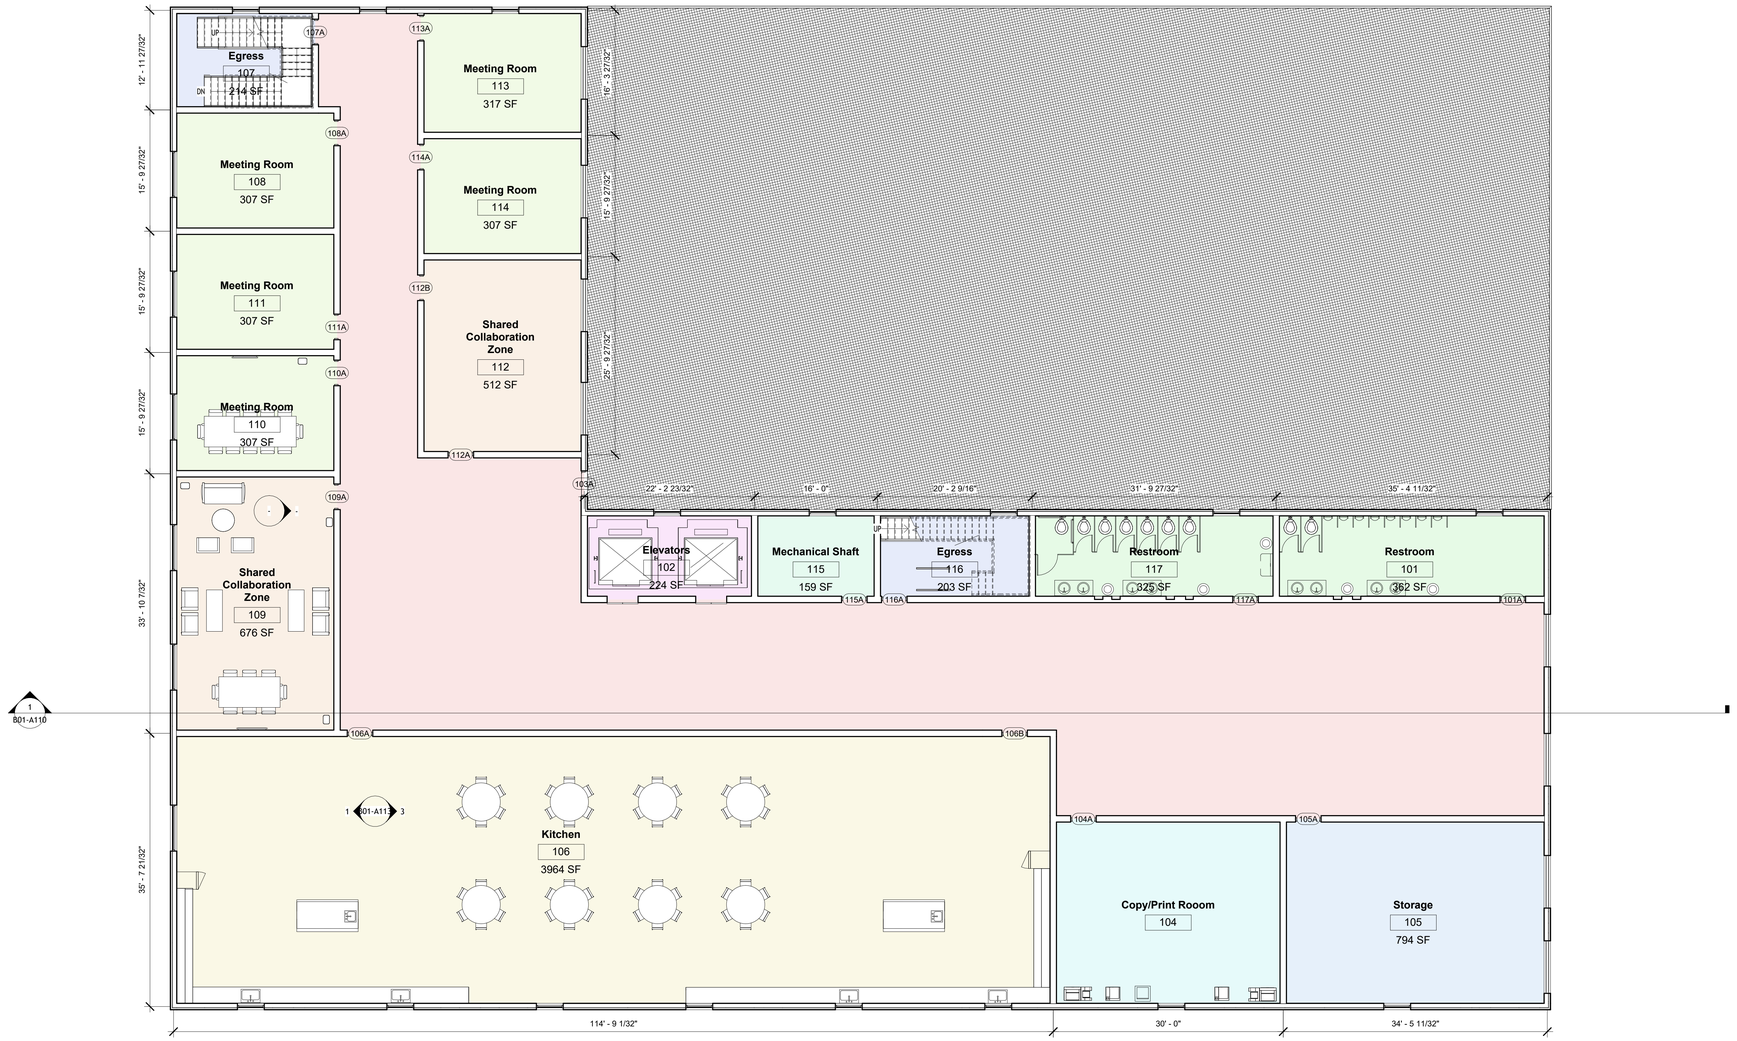

AUTODESK

www.autodesk.com/revit

Consultant
Address
Address
Address
Phone

Consultant
Address
Address
Address
Phone

Consultant
Address
Address
Address
Phone

Consultant
Address
Address
Address
Phone

Consultant
Address
Address
Address
Phone

No.	Description	Date

Owner

Project Name


Plan level 1

Project Number	Project Number
Date	Issue Date
Drawn By	Author
Checked By	Checker

B01-A101

Scale 1/8" = 1'-0"

2026-10-26 2:54:21 PM

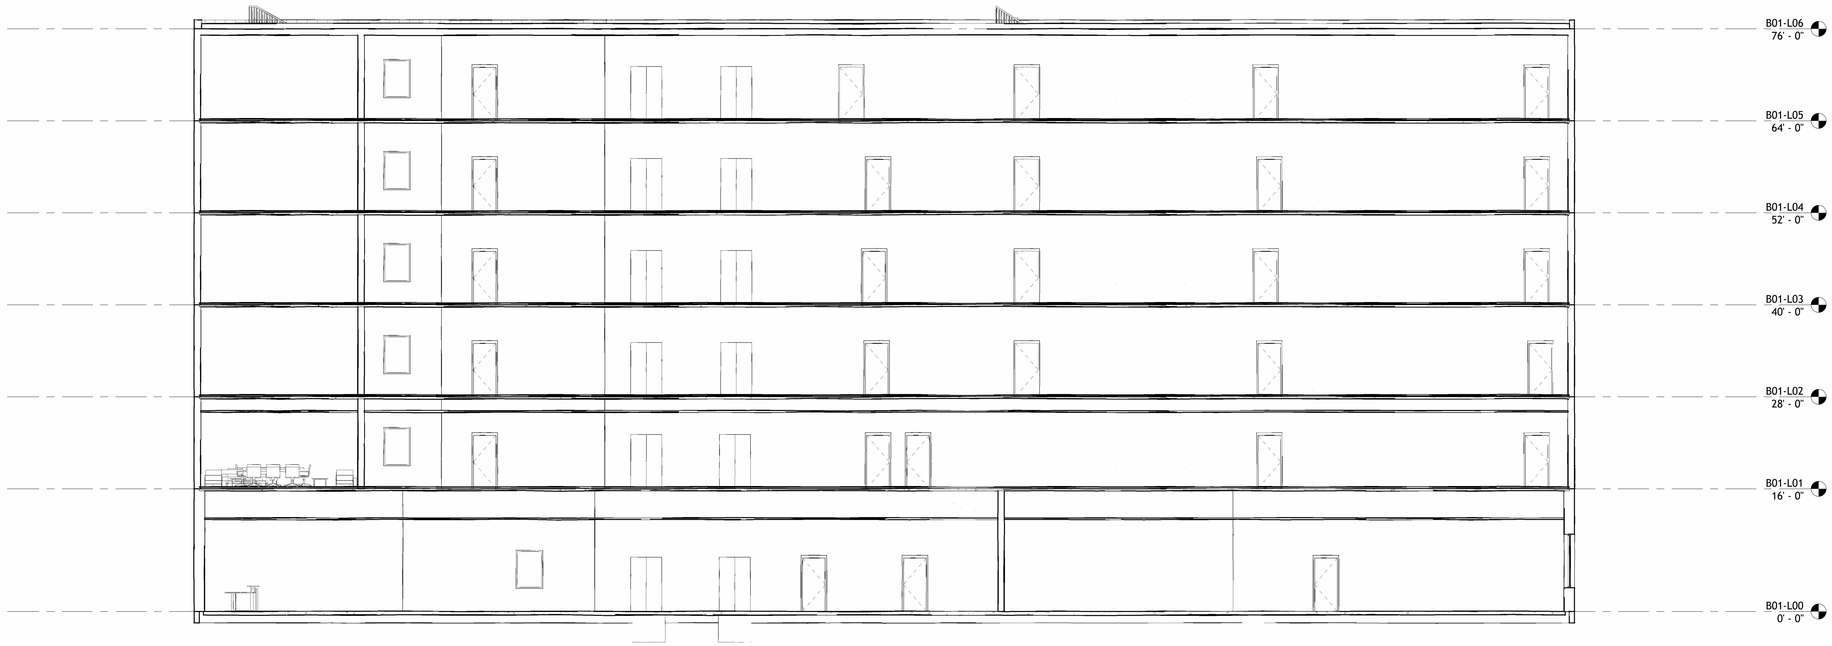

AUTODESK

www.autodesk.com/revit

Consultant
Address
Address
Address
Phone

Consultant
Address
Address
Address
Phone

Consultant
Address
Address
Address
Phone

Consultant
Address
Address
Address
Phone

Consultant
Address
Address
Address
Phone

No.	Description	Date

Owner

Project Name

Building Section

Project Number	Project Number
Date	Issue Date
Drawn By	Author
Checked By	Checker

B01-A110

Scale 1/8" = 1'-0"

2026-10-26 2:54:27 PM

Door Schedule				
Mark	Family and Type	Width	Height	Level
B01-L00				
001A	Door-Passage-Single-Flush: 36" x 84"	3' - 0"	7' - 0"	B01-L00
001B	Door-Passage-Single-Flush: 36" x 84"	3' - 0"	7' - 0"	B01-L00
003A	Door-Passage-Single-Flush: 36" x 84"	3' - 0"	7' - 0"	B01-L00
004A	Door-Passage-Single-Flush: 36" x 84"	3' - 0"	7' - 0"	B01-L00
005A	Door-Passage-Single-Flush: 36" x 84"	3' - 0"	7' - 0"	B01-L00
006A	Door-Passage-Single-Flush: 36" x 84"	3' - 0"	7' - 0"	B01-L00
007A	Door-Passage-Single-Flush: 36" x 84"	3' - 0"	7' - 0"	B01-L00
008A	Door-Passage-Single-Flush: 36" x 84"	3' - 0"	7' - 0"	B01-L00
009A	Door-Passage-Single-Flush: 36" x 84"	3' - 0"	7' - 0"	B01-L00
010A	Door-Curtain-Wall-Double-Glass: Door-Curtain-Wall-Double-Glass	9' - 11"	9' - 11"	B01-L00
B01-L01				
101A	Door-Passage-Single-Flush: 36" x 84"	3' - 0"	7' - 0"	B01-L01
103A	Door-Passage-Single-One_Lite: 36" x 84"	3' - 0"	7' - 0"	B01-L01
104A	Door-Passage-Single-Flush: 36" x 84"	3' - 0"	7' - 0"	B01-L01
105A	Door-Passage-Single-Flush: 36" x 84"	3' - 0"	7' - 0"	B01-L01
106A	Door-Passage-Single-Flush: 36" x 84"	3' - 0"	7' - 0"	B01-L01
106B	Door-Passage-Single-Flush: 36" x 84"	3' - 0"	7' - 0"	B01-L01
107A	Door-Passage-Single-Flush: 36" x 84"	3' - 0"	7' - 0"	B01-L01
108A	Door-Passage-Single-Flush: 36" x 84"	3' - 0"	7' - 0"	B01-L01
109A	Door-Passage-Single-Flush: 36" x 84"	3' - 0"	7' - 0"	B01-L01
110A	Door-Passage-Single-Flush: 36" x 84"	3' - 0"	7' - 0"	B01-L01
111A	Door-Passage-Single-Flush: 36" x 84"	3' - 0"	7' - 0"	B01-L01
112A	Door-Passage-Single-Flush: 36" x 84"	3' - 0"	7' - 0"	B01-L01
112B	Door-Passage-Single-Flush: 36" x 84"	3' - 0"	7' - 0"	B01-L01
113A	Door-Passage-Single-Flush: 36" x 84"	3' - 0"	7' - 0"	B01-L01
114A	Door-Passage-Single-Flush: 36" x 84"	3' - 0"	7' - 0"	B01-L01
115A	Door-Passage-Single-Flush: 36" x 84"	3' - 0"	7' - 0"	B01-L01
116A	Door-Passage-Single-Flush: 36" x 84"	3' - 0"	7' - 0"	B01-L01
117A	Door-Passage-Single-Flush: 36" x 84"	3' - 0"	7' - 0"	B01-L01

Grand total: 28

Room Schedule			
Name	Number	Area	Level
B01-L00			
Egress	005	199 SF	B01-L00
Egress	008	221 SF	B01-L00
Elevators	010	274 SF	B01-L00
Mechanical Shaft	009	158 SF	B01-L00
Restrooms	007	474 SF	B01-L00
Restrooms	006	475 SF	B01-L00
Retail	004	2170 SF	B01-L00
Retail	003	2280 SF	B01-L00
Retail	001	4138 SF	B01-L00
Room	002	11877 SF	B01-L00
B01-L01			
Copy/Print Rooom	104	689 SF	B01-L01
Egress	116	203 SF	B01-L01
Egress	107	214 SF	B01-L01
Elevators	102	224 SF	B01-L01
Kitchen	106	3964 SF	B01-L01
Mechanical Shaft	115	159 SF	B01-L01
Meeting Room	108	307 SF	B01-L01
Meeting Room	110	307 SF	B01-L01
Meeting Room	111	307 SF	B01-L01
Meeting Room	114	307 SF	B01-L01
Meeting Room	113	317 SF	B01-L01
Restroom	117	325 SF	B01-L01
Restroom	101	362 SF	B01-L01
Room	103	4534 SF	B01-L01
Shared Collaboration Zone	112	512 SF	B01-L01
Shared Collaboration Zone	109	676 SF	B01-L01
Storage	105	794 SF	B01-L01

Grand total: 27

Space Schedule						
Level	Area	Space Type	Latent Heat Gain per person	Number of People	Area per Person	Percentage of Total Area by Space
Active Storage						
B01-L01	689 SF	Active Storage	200.0 Btu/h	1.921632	359 SF	2%
B01-L01	794 SF	Active Storage	200.0 Btu/h	2.214101	359 SF	2%

Active Storage: 2

Conference Meeting/Multipurpose

B01-L01	512 SF	Conference Meeting/Multipurpose	200.0 Btu/h	23.780246	22 SF	1%
B01-L01	676 SF	Conference Meeting/Multipurpose	200.0 Btu/h	31.416501	22 SF	2%
B01-L01	307 SF	Conference Meeting/Multipurpose	200.0 Btu/h	14.259526	22 SF	1%
B01-L01	307 SF	Conference Meeting/Multipurpose	200.0 Btu/h	14.259526	22 SF	1%
B01-L01	307 SF	Conference Meeting/Multipurpose	200.0 Btu/h	14.259526	22 SF	1%
B01-L01	307 SF	Conference Meeting/Multipurpose	200.0 Btu/h	14.263152	22 SF	1%
B01-L01	317 SF	Conference Meeting/Multipurpose	200.0 Btu/h	14.735338	22 SF	1%

Conference Meeting/Multipurpose: 7

Dining Area

B01-L01	3964 SF	Dining Area	275.0 Btu/h	257.786533	15 SF	11%

Dining Area: 1

Electrical/Mechanical

B01-L00	158 SF	Electrical/Mechanical	200.0 Btu/h	0.439211	359 SF	0%
B01-L01	159 SF	Electrical/Mechanical	200.0 Btu/h	0.443127	359 SF	0%

Electrical/Mechanical: 2

Elevator Lobbies

B01-L00	274 SF	Elevator Lobbies	200.0 Btu/h	2.547357	108 SF	1%
B01-L01	224 SF	Elevator Lobbies	200.0 Btu/h	2.083516	108 SF	1%

Elevator Lobbies: 2

Lobby

B01-L00	11877 SF	Lobby	200.0 Btu/h	1655.058188	7 SF	33%

Lobby: 1

Merchandising Sales Area - Retail

B01-L00	4138 SF	Merchandising Sales Area - Retail	200.0 Btu/h	57.668919	72 SF	11%
B01-L00	2280 SF	Merchandising Sales Area - Retail	200.0 Btu/h	31.778776	72 SF	6%
B01-L00	2170 SF	Merchandising Sales Area - Retail	200.0 Btu/h	30.232985	72 SF	6%

Merchandising Sales Area - Retail: 3

Office - Open Plan

B01-L01	4534 SF	Office - Open Plan	200.0 Btu/h	21.060527	215 SF	12%

Office - Open Plan: 1

Restrooms

B01-L00	475 SF	Restrooms	200.0 Btu/h	4.409429	108 SF	1%
B01-L00	474 SF	Restrooms	200.0 Btu/h	4.405014	108 SF	1%
B01-L01	325 SF	Restrooms	200.0 Btu/h	3.017826	108 SF	1%
B01-L01	362 SF	Restrooms	200.0 Btu/h	3.362157	108 SF	1%

Restrooms: 4

Stairway

B01-L00	199 SF	Stairway	200.0 Btu/h	1.85331	108 SF	1%
B01-L00	221 SF	Stairway	200.0 Btu/h	2.053515	108 SF	1%
B01-L01	214 SF	Stairway	200.0 Btu/h	1.992196	108 SF	1%
B01-L01	203 SF	Stairway	200.0 Btu/h	1.88757	108 SF	1%

Stairway: 4

Grand total: 27

AUTODESK

www.autodesk.com/revit

Consultant
Address
Address
Address
Phone

Consultant
Address
Address
Address
Phone

Consultant
Address
Address
Address
Phone

Consultant
Address
Address
Address
Phone

Consultant
Address
Address
Address
Phone

No.	Description	Date

Owner

Project Name


Schedules


Project Number	Project Number
Date	Issue Date
Drawn By	Author
Checked By	Checker


B01-A111

Scale

2026-10-26 2:54:28 PM

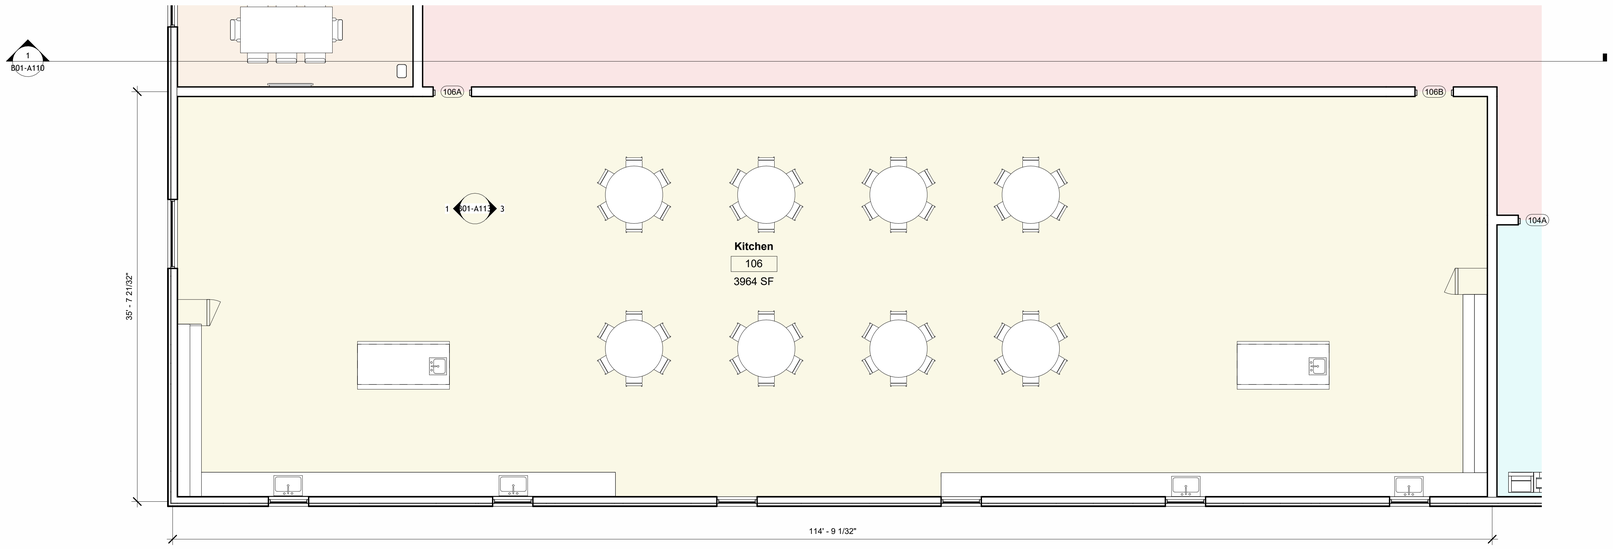

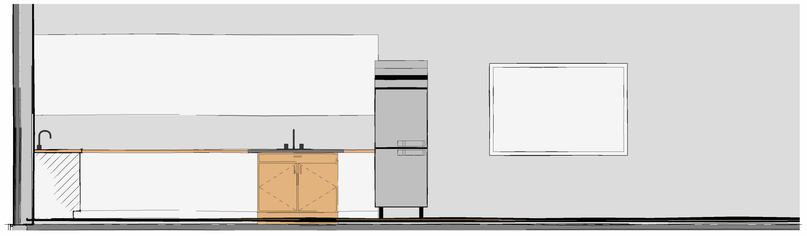

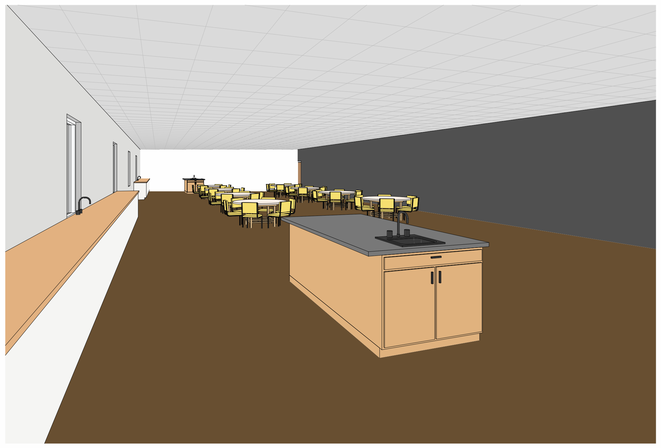



AUTODESK

www.autodesk.com/revit

Consultant
Address
Address
Address
Phone

Consultant
Address
Address
Address
Phone

Consultant
Address
Address
Address
Phone

Consultant
Address
Address
Address
Phone

Consultant
Address
Address
Address
Phone

No.	Description	Date

Owner

Project Name


Furnished Plan - Kitchen

Project Number	Project Number
Date	Issue Date
Drawn By	Author
Checked By	Checker

B01-A113

Scale: As indicated

2026-10-26 2:54:34 PM

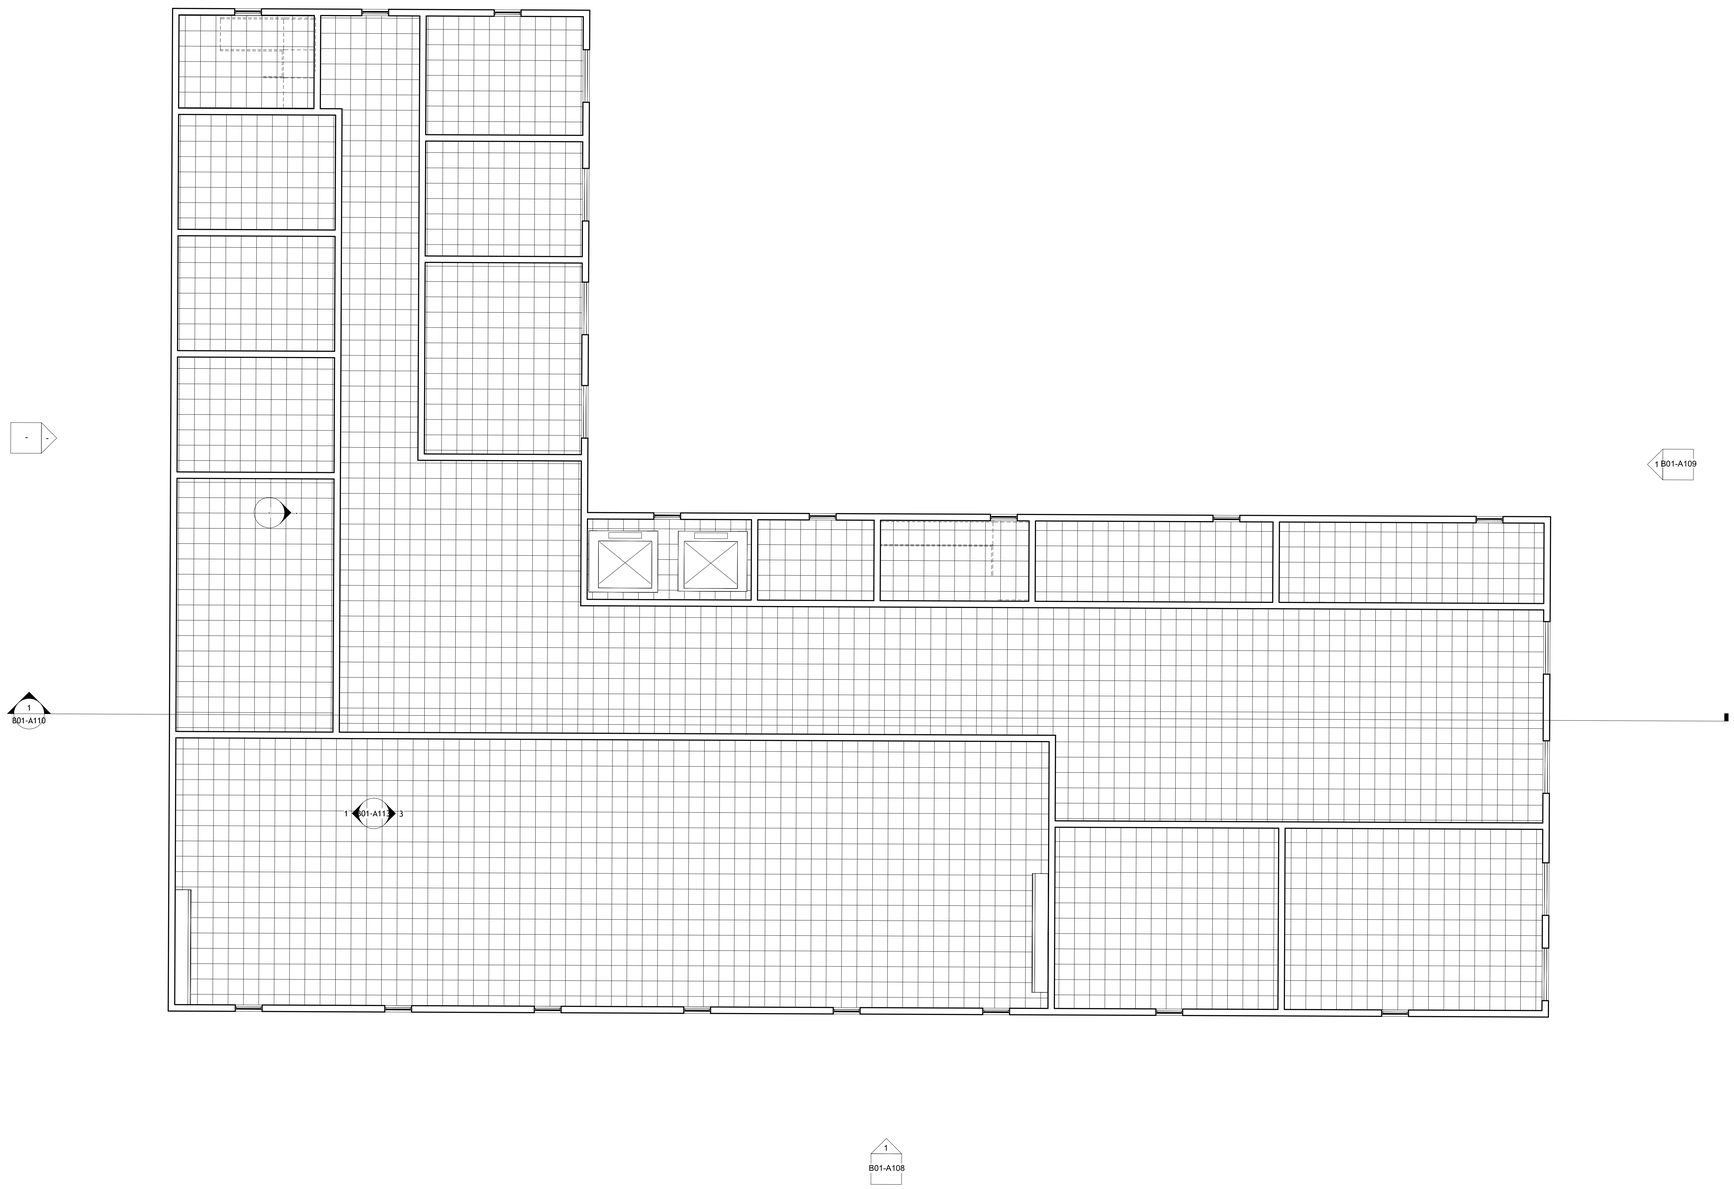

AUTODESK

www.autodesk.com/revit

Consultant
Address
Address
Address
Phone

Consultant
Address
Address
Address
Phone

Consultant
Address
Address
Address
Phone

Consultant
Address
Address
Address
Phone

Consultant
Address
Address
Address
Phone

No.	Description	Date

Owner

Project Name

L01 Reflected Ceiling Plan

Project Number	Project Number
Date	Issue Date
Drawn By	Author
Checked By	Checker

B01-A114

Scale 1/8" = 1'-0"

2026-10-26 2:54:34 PM