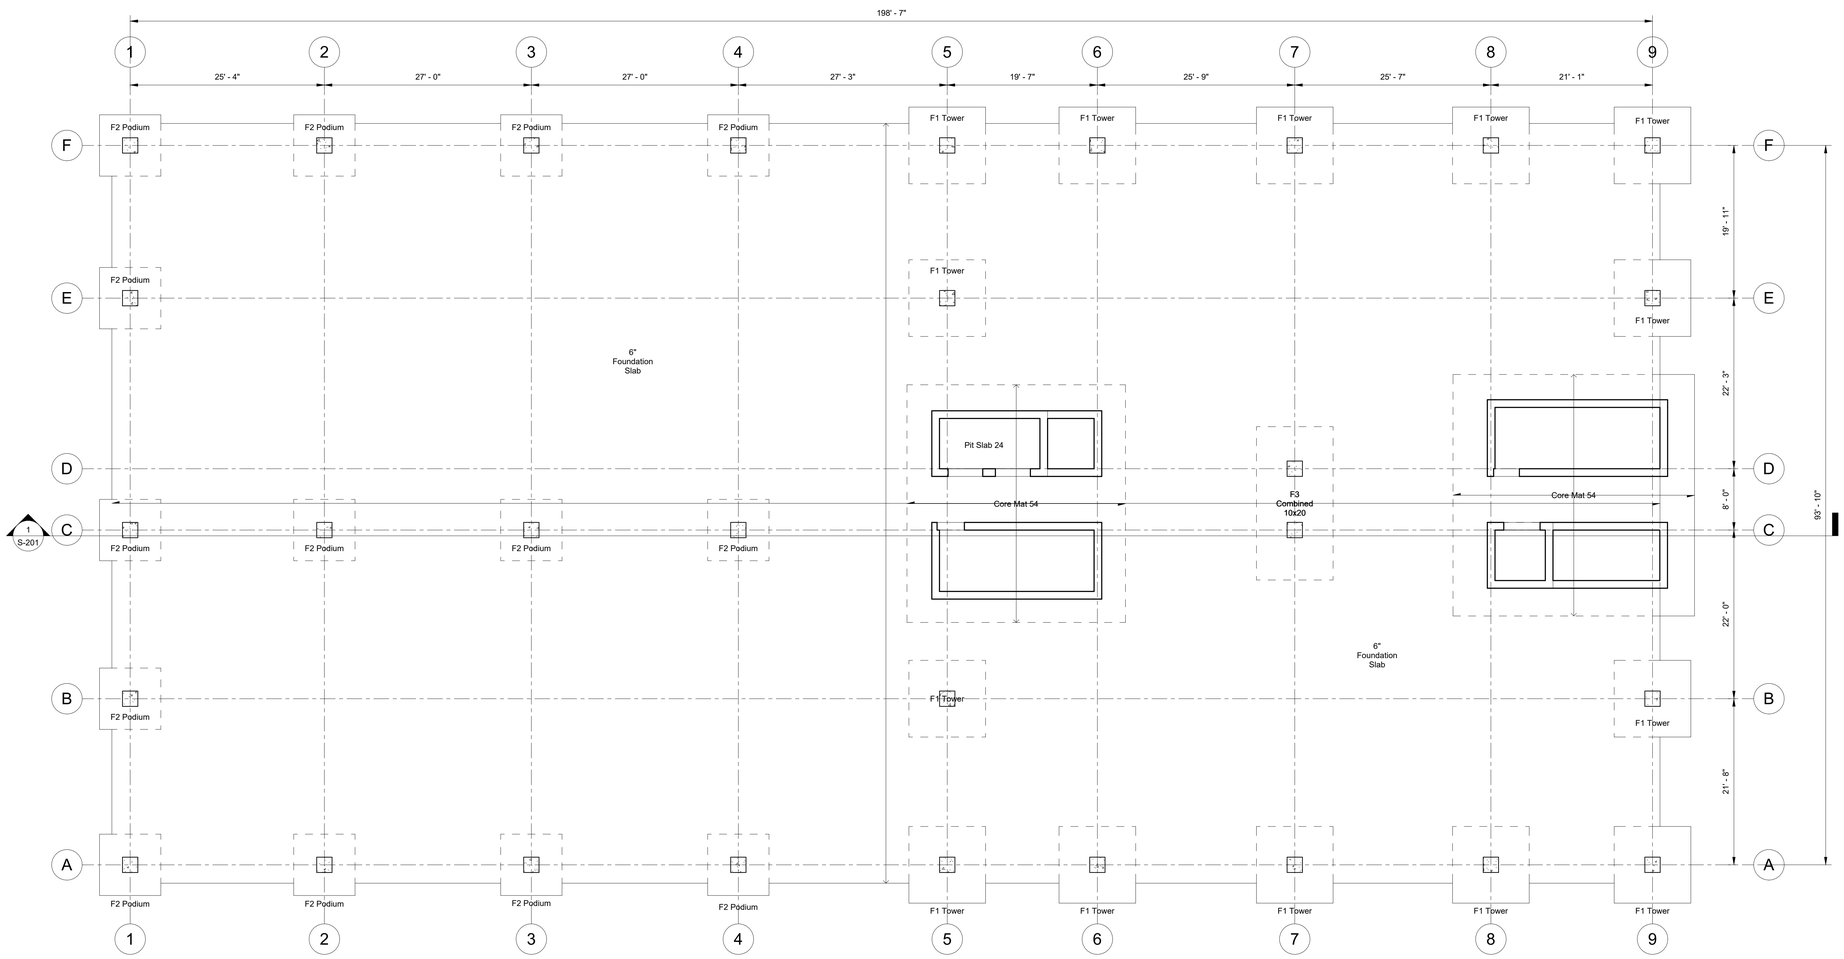


1 S-101 Foundation Plan
1/8" = 1'-0"

AUTODESK

www.autodesk.com/revit

Consultant
Address
Address
Address
Phone

Consultant
Address
Address
Address
Phone

Consultant
Address
Address
Address
Phone

Consultant
Address
Address
Address
Phone

Consultant
Address
Address
Address
Phone

No.	Description	Date

Owner

Project Name


Foundation Plan

Project Number	Project Number
Date	Issue Date
Drawn By	Author
Checked By	Checker

S-101

Scale 1/8" = 1'-0"

11/1/2026 8:59:38 PM

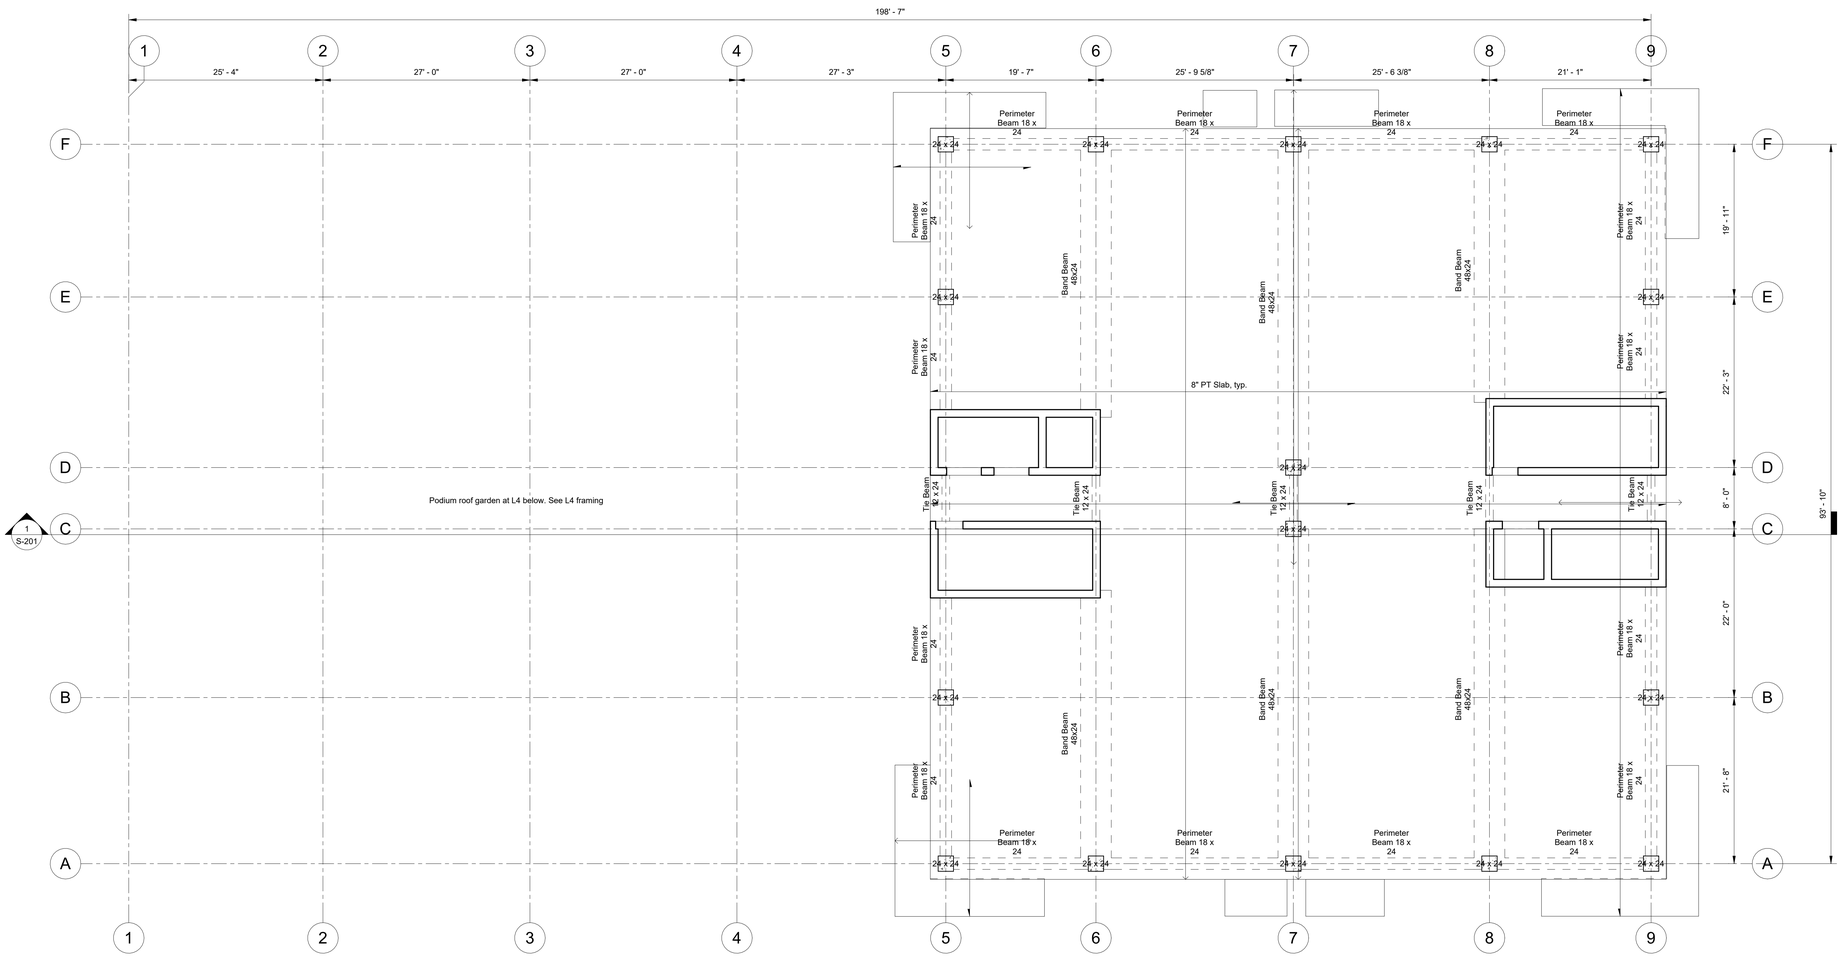

1 S-102 Typical Framing Plan
1/8" = 1'-0"

AUTODESK

www.autodesk.com/revit

Consultant
Address
Address
Address
Phone

Consultant
Address
Address
Address
Phone

Consultant
Address
Address
Address
Phone

Consultant
Address
Address
Address
Phone

Consultant
Address
Address
Address
Phone

No.	Description	Date

Owner

Project Name


Typical Framing Plan

Project Number	Project Number
Date	Issue Date
Drawn By	Author
Checked By	Checker

S-102

Scale 1/8" = 1'-0"

11/1/2026 8:59:39 PM

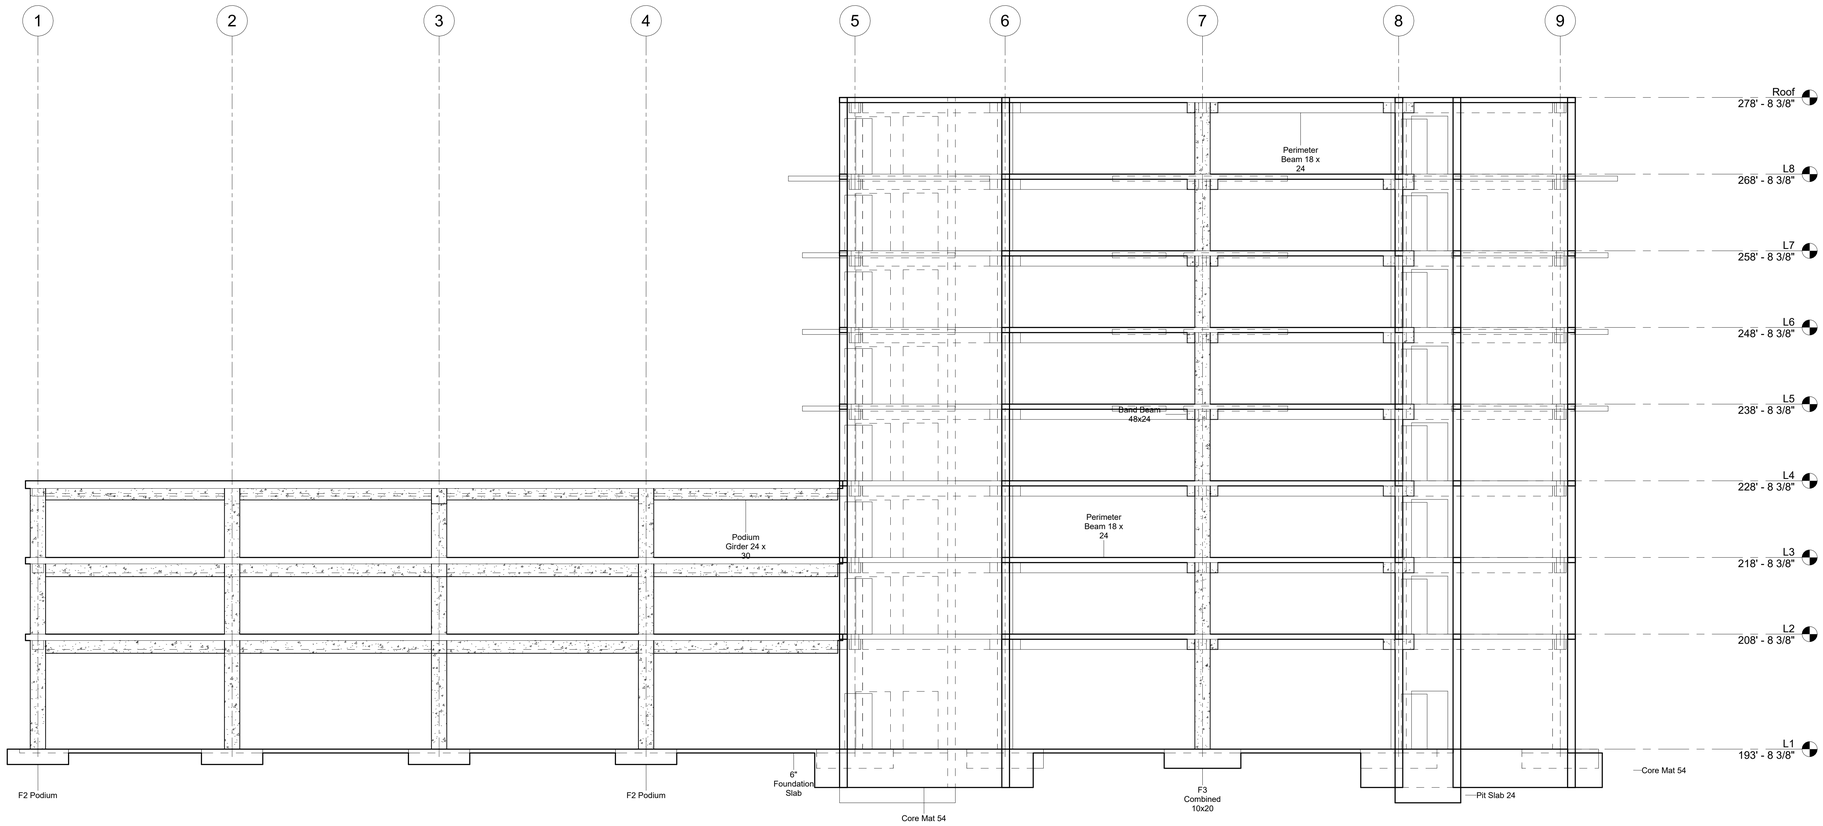

1 S-201 Building Section
1/8" = 1'-0"

AUTODESK

www.autodesk.com/revit

Consultant
Address
Address
Address
Phone

Consultant
Address
Address
Address
Phone

Consultant
Address
Address
Address
Phone

Consultant
Address
Address
Address
Phone

Consultant
Address
Address
Address
Phone

No.	Description	Date

Owner

Project Name


Building Section

Project Number	Project Number
Date	Issue Date
Drawn By	Author
Checked By	Checker

S-201

Scale 1/8" = 1'-0"

11/1/2026 8:59:40 PM

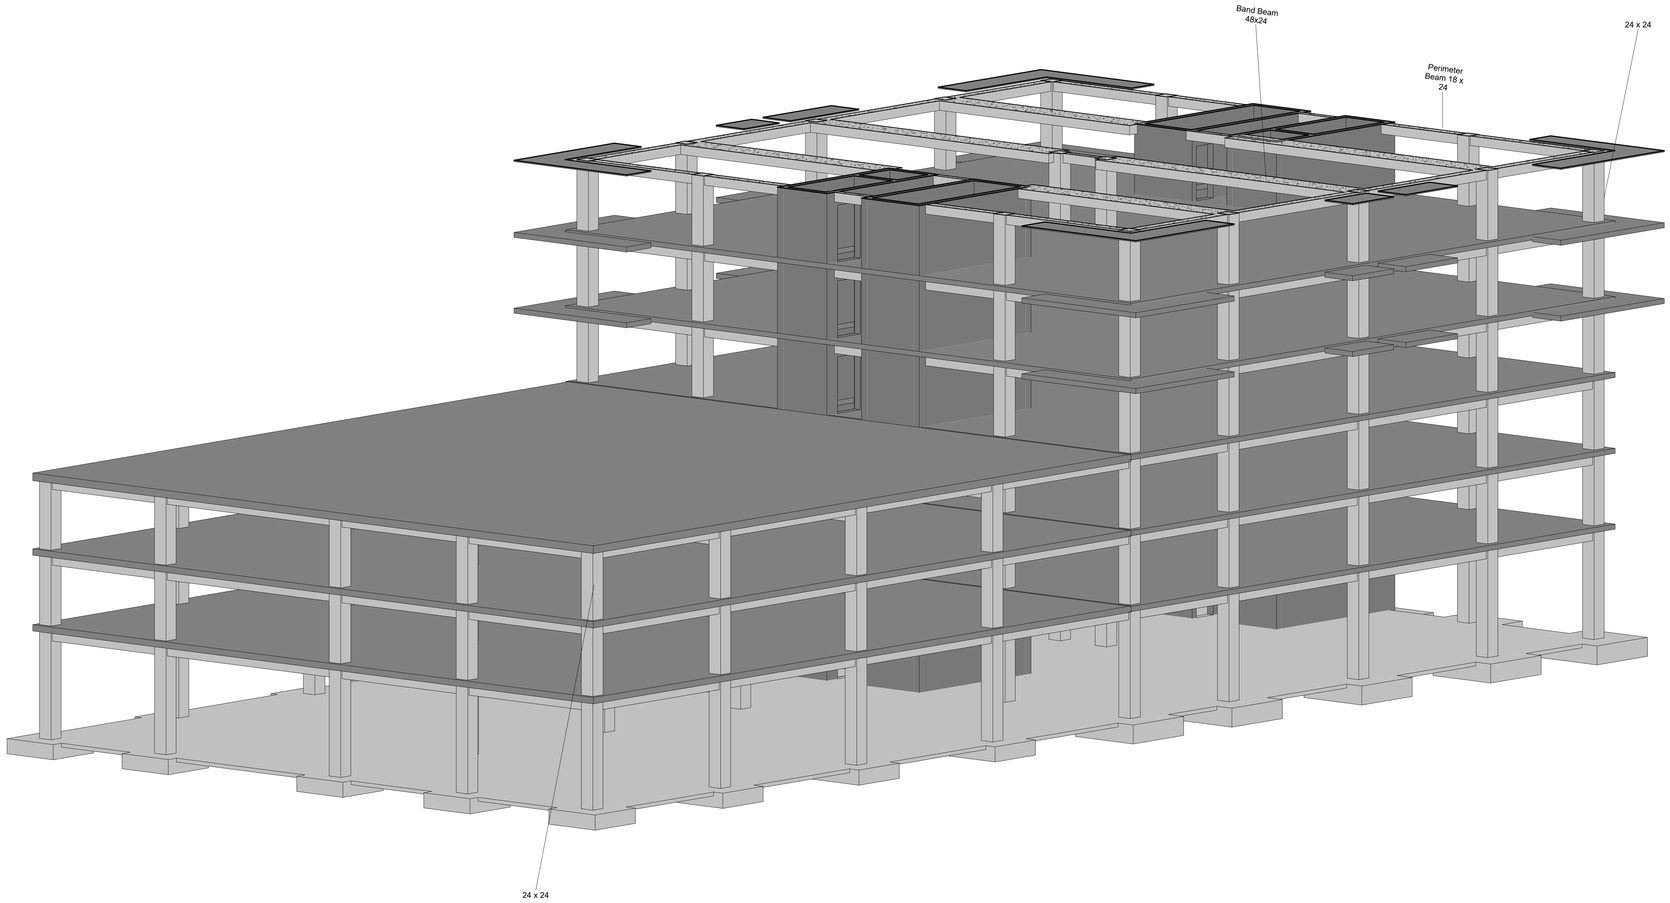

1 S-301 Structural 3D

AUTODESK

www.autodesk.com/revit

Consultant
Address
Address
Address
Phone

Consultant
Address
Address
Address
Phone

Consultant
Address
Address
Address
Phone

Consultant
Address
Address
Address
Phone

Consultant
Address
Address
Address
Phone

No.	Description	Date

Owner

Project Name

Structural 3D

Project Number	Project Number
Date	Issue Date
Drawn By	Author
Checked By	Checker

S-301

Scale

11/1/2026 8:59:40 PM