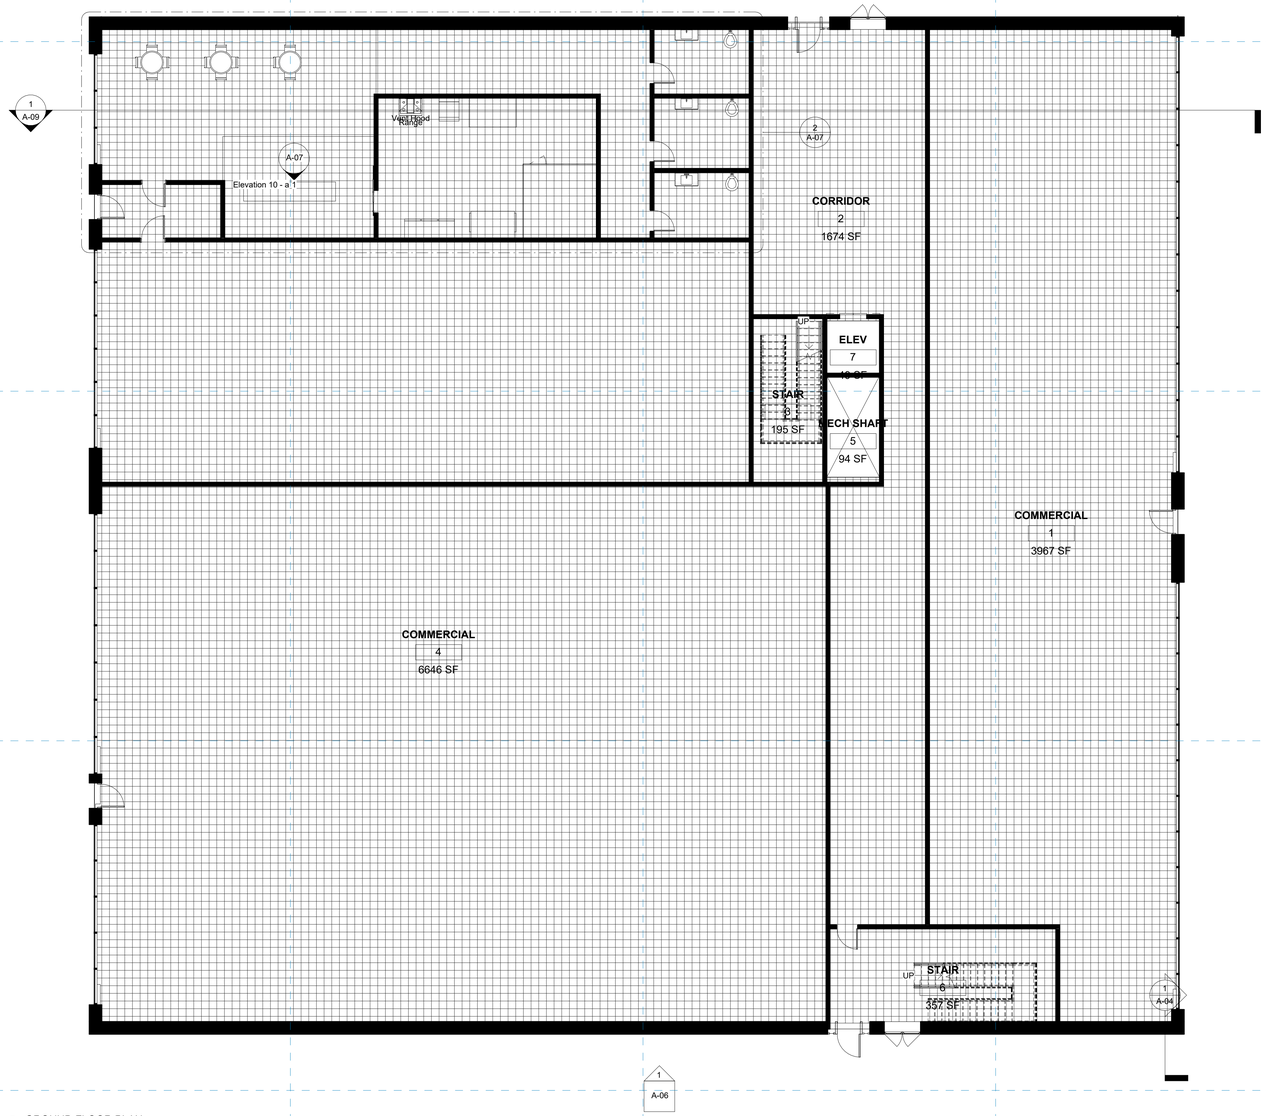


1 GROUND FLOOR PLAN
1/8" = 1'-0"

AUTODESK

www.autodesk.com/revit

Consultant
Address
Address
Address
Phone

Consultant
Address
Address
Address
Phone

Consultant
Address
Address
Address
Phone

Consultant
Address
Address
Address
Phone

Consultant
Address
Address
Address
Phone

No.	Description	Date

MADELYN GRANT

CEE 220A


FLOOR PLAN GROUND LEVEL

Project Number	MODULE 4
Date	10/20/2025
Drawn By	MADELYN GRANT
Checked By	Checker


A-01

Scale	1/8" = 1'-0"

10/26/2026 11:16:04 PM

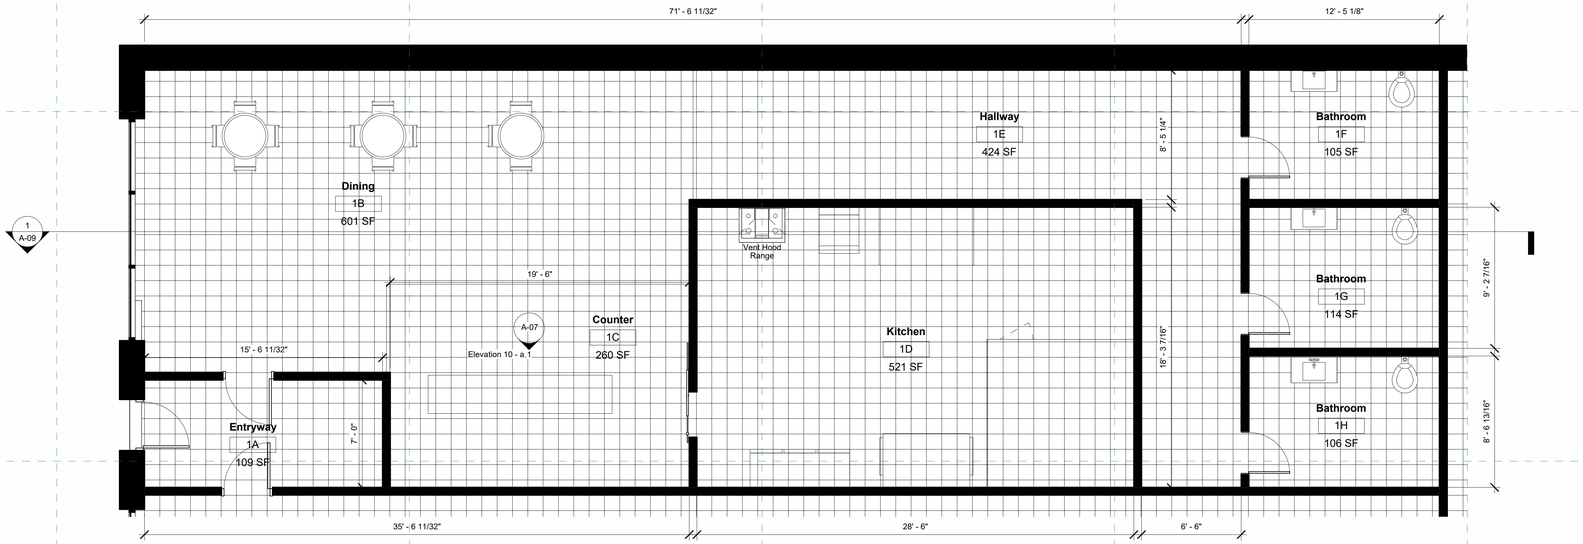

2 COFFEE SHOP
1/4" = 1'-0"

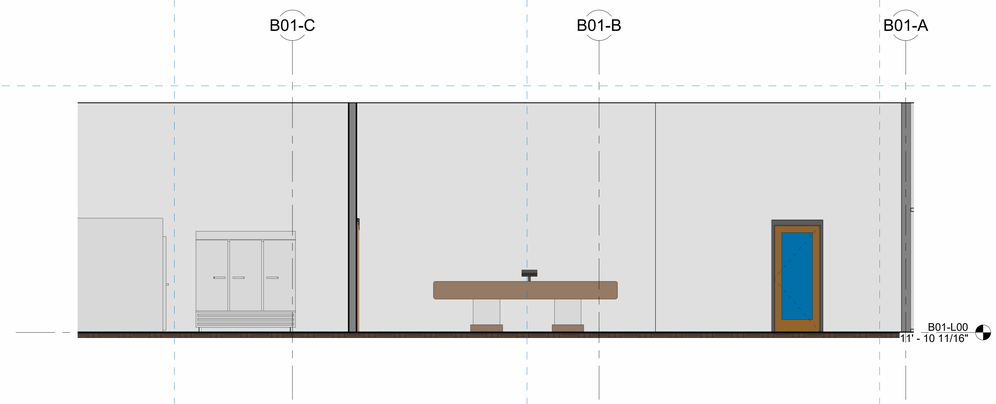

1 Elevation 10 - a
1/4" = 1'-0"

AUTODESK

www.autodesk.com/revit

Consultant
Address
Address
Address
Phone

Consultant
Address
Address
Address
Phone

Consultant
Address
Address
Address
Phone

Consultant
Address
Address
Address
Phone

Consultant
Address
Address
Address
Phone

No.	Description	Date

MADELYN GRANT

CEE 220A


COFFEE SHOP

Project Number	MODULE 4
Date	10/20/2025
Drawn By	Author
Checked By	Checker


A-07

Scale 1/4" = 1'-0"

10/26/2026 11:16:13 PM

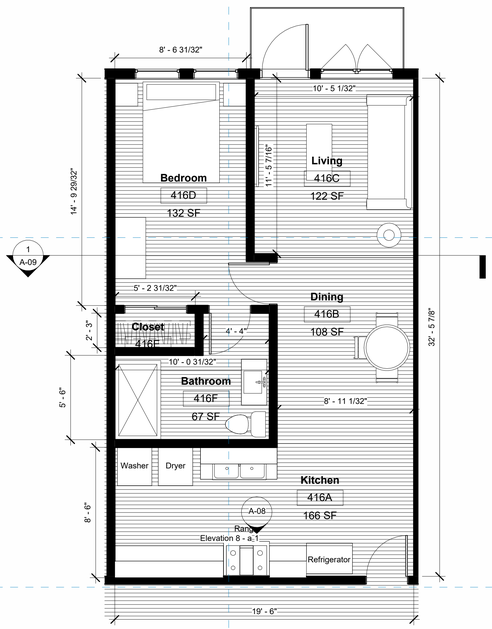

2 1BD-ROOM LAYOUT
1/4" = 1'-0"

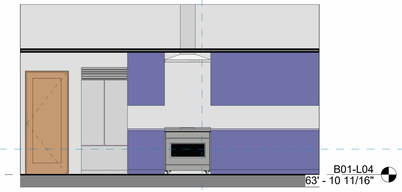

1 Elevation 8 - a
1/4" = 1'-0"

AUTODESK

www.autodesk.com/revit

Consultant
Address
Address
Address
Phone

Consultant
Address
Address
Address
Phone

Consultant
Address
Address
Address
Phone

Consultant
Address
Address
Address
Phone

Consultant
Address
Address
Address
Phone

No.	Description	Date

MADELYN GRANT

CEE 220A

1 BEDROOM UNIT

Project Number	MODULE 4
Date	10/20/2025
Drawn By	Author
Checked By	Checker

A-08

Scale 1/4" = 1'-0"

10/26/2026 11:16:19 PM



1 Building Section
1/8" = 1'-0"

AUTODESK

www.autodesk.com/revit

Consultant
Address
Address
Address
Phone

Consultant
Address
Address
Address
Phone

Consultant
Address
Address
Address
Phone

Consultant
Address
Address
Address
Phone

Consultant
Address
Address
Address
Phone

No.	Description	Date

MADELYN GRANT

CEE 220A

BUILDING SECTION

Project Number	MODULE 4
Date	10/20/2025
Drawn By	Author
Checked By	Checker

A-09

Scale 1/8" = 1'-0"

10/26/2026 11:16:28 PM

Room Schedule - Areas									
Name	Number	Floor Finish	Base Finish	Wall Finish	Ceiling Finish	Area	Level	Occupancy Factor	Occupants
B01-L04									
1BD-ROOM	406					620 SF	B01-L04	200	4
1BD-ROOM	410					634 SF	B01-L04	200	4
1BD-ROOM	411					576 SF	B01-L04	200	3
1BD-ROOM	412					634 SF	B01-L04	200	4
1BD-ROOM	413					634 SF	B01-L04	200	4
1BD-ROOM	415					666 SF	B01-L04	200	4
1BD-ROOM	420					634 SF	B01-L04	200	4
2BD-ROOM	404					771 SF	B01-L04	200	4
2BD-ROOM	408					789 SF	B01-L04	200	4
2BD-ROOM	414					740 SF	B01-L04	200	4
2BD-ROOM	422					912 SF	B01-L04	200	5
3BD-ROOM	405					713 SF	B01-L04	200	4
3BD-ROOM	407					958 SF	B01-L04	200	5
3BD-ROOM	418					958 SF	B01-L04	200	5
Bathroom	416F					67 SF	B01-L04		
Bedroom	416D					132 SF	B01-L04		
Closet	416E					12 SF	B01-L04		
CORRIDOR	403					1052 SF	B01-L04		
Dining	416B					108 SF	B01-L04		
ELEV	402					46 SF	B01-L04		
Kitchen	416A					166 SF	B01-L04		
Living	416C					122 SF	B01-L04		
MECH SHAFT	401					91 SF	B01-L04	300	1
STAIR	409					195 SF	B01-L04		
STAIR	423					186 SF	B01-L04		
STUDIO	417					471 SF	B01-L04	200	3
STUDIO	419					471 SF	B01-L04	200	3
STUDIO	421					471 SF	B01-L04	200	3
B01-L04: 28						13829 SF			68
Grand total: 28						13829 SF			68

Door Schedule			
Family and Type	Height	Width	Count
Door-Interior-Double-Sliding-2_Panel-Wood: 48" x 96"	8' - 0"	4' - 0"	1
Door-Interior-Double-Sliding-2_Panel-Wood: 48" x 96": 1			
Door-Interior-Single-1_Panel-Wood: Door-Interior-Single-1_Panel-Wood	6' - 8"	2' - 8"	132
Door-Interior-Single-1_Panel-Wood: Door-Interior-Single-1_Panel-Wood: 132			
Door-Interior-Single-Barn: 36" x 84" (wo Trim)	7' - 0"	3' - 0"	1
Door-Interior-Single-Barn: 36" x 84" (wo Trim): 1			
Door-Passage-Single-Full_Lite: Door-Passage-Single-Full_Lite	7' - 0"	3' - 0"	83
Door-Passage-Single-Full_Lite: Door-Passage-Single-Full_Lite: 83			
Single-Raised Panel with Sidelights: 36" x 84"	7' - 0"	3' - 0"	2
Single-Raised Panel with Sidelights: 36" x 84": 2			
Grand total: 219			

Window Schedule			
Width	Height	Family and Type	Count
3' - 0"	6' - 0"	Fixed with Trim: 36" x 72"	198
4' - 9"	6' - 0"	Window-Casement-Double: 57" x 72"	272
Grand total: 470			

AUTODESK

www.autodesk.com/revit

Consultant
Address
Address
Address
Phone

Consultant
Address
Address
Address
Phone

Consultant
Address
Address
Address
Phone

Consultant
Address
Address
Address
Phone

Consultant
Address
Address
Address
Phone

No.	Description	Date

MADELYN GRANT

CEE 220A


SCHEDULES

Project Number	MODULE 4
Date	10/20/2025
Drawn By	Author
Checked By	Checker

A-10

Scale

10/26/2026 11:16:29 PM

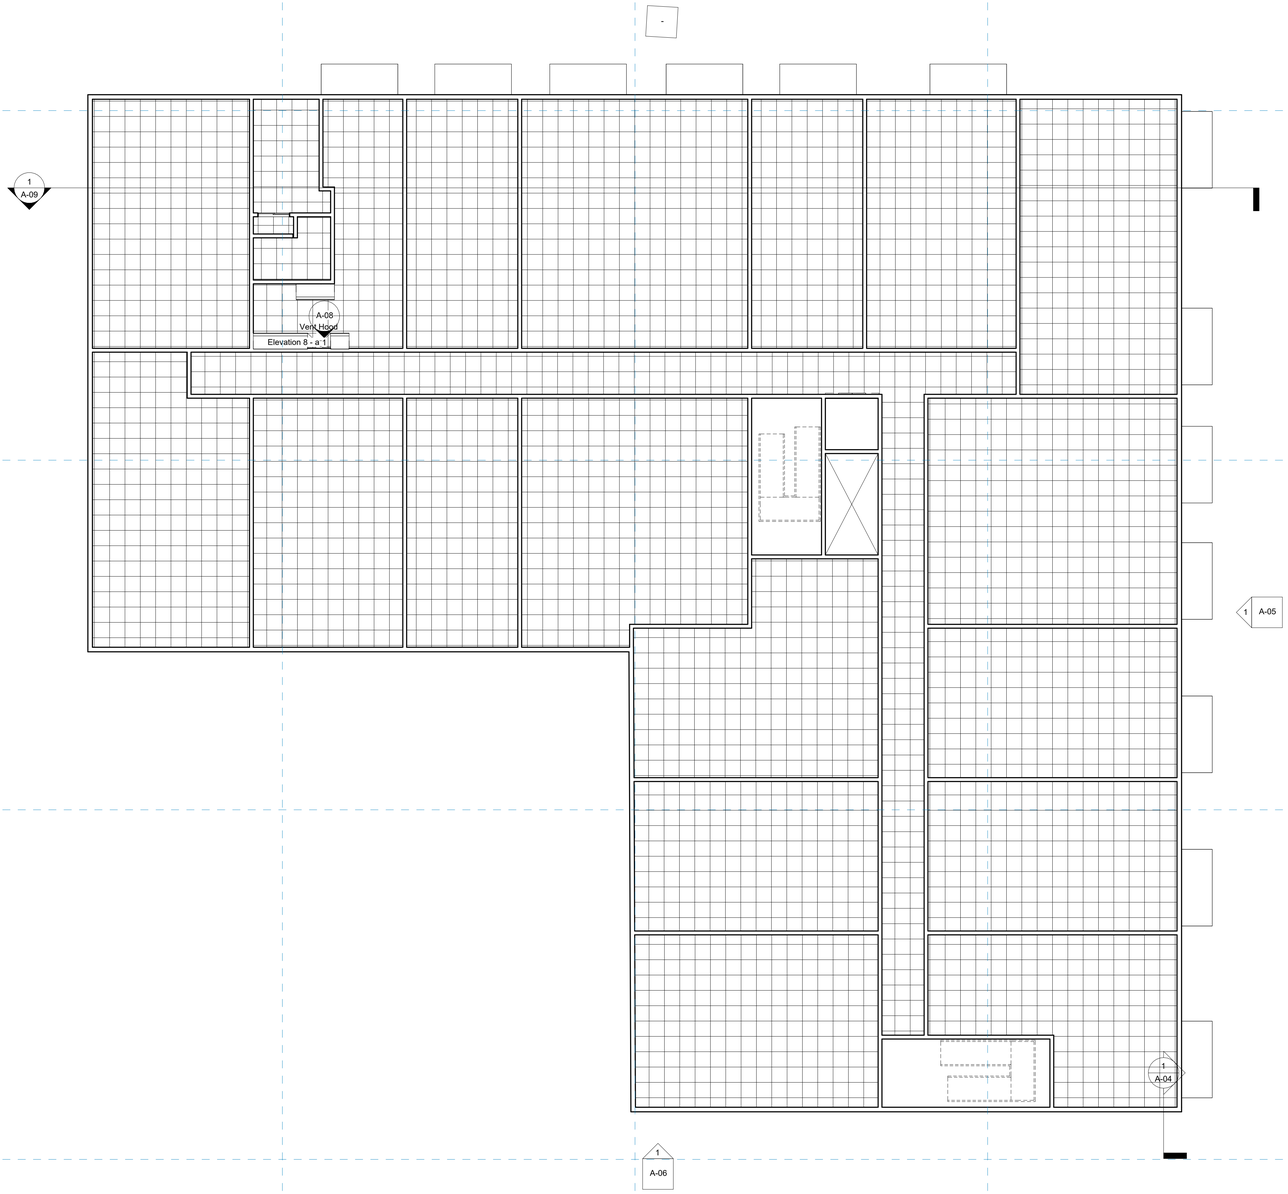

1 B01-L04
1/8" = 1'-0"

AUTODESK

www.autodesk.com/revit

Consultant
Address
Address
Address
Phone

Consultant
Address
Address
Address
Phone

Consultant
Address
Address
Address
Phone

Consultant
Address
Address
Address
Phone

Consultant
Address
Address
Address
Phone

No.	Description	Date

MADELYN GRANT

CEE 220A


TYPICAL CEILING FLOORPLAN

Project Number	MODULE 4
Date	10/20/2025
Drawn By	Author
Checked By	Checker

A-11

Scale 1/8" = 1'-0"

10/26/2026 11:16:29 PM

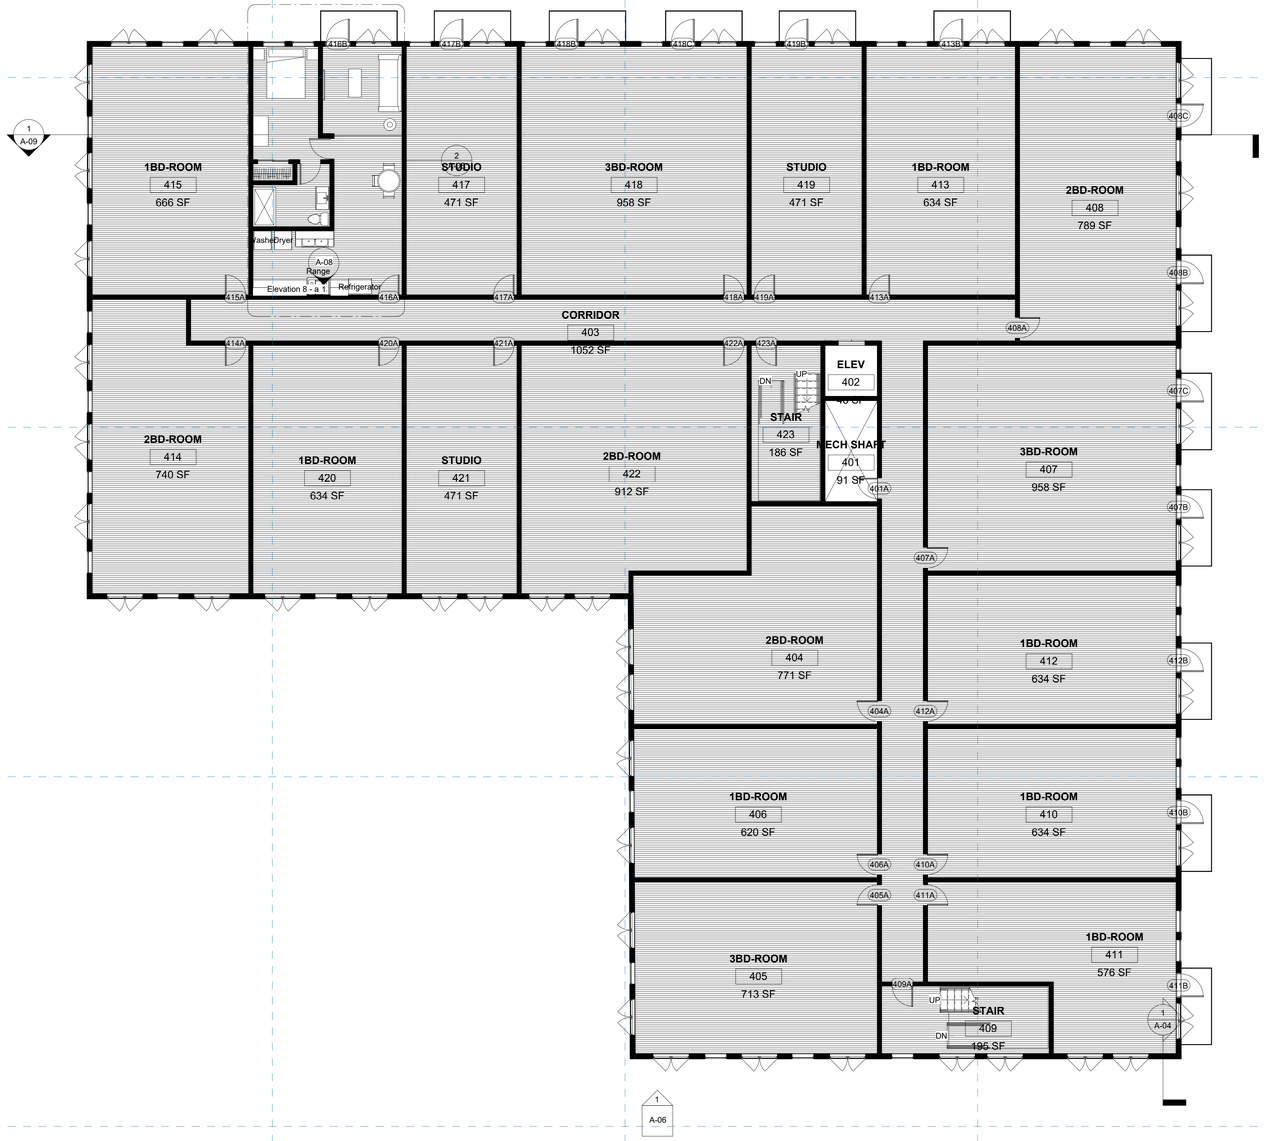

1 B01-L04
1/8" = 1'-0"

AUTODESK

www.autodesk.com/revit

Consultant
Address
Address
Address
Phone

Consultant
Address
Address
Address
Phone

Consultant
Address
Address
Address
Phone

Consultant
Address
Address
Address
Phone

Consultant
Address
Address
Address
Phone

No.	Description	Date

MADELYN GRANT

CEE 220A

L04 Floorplan

Project Number	MODULE 4
Date	10/20/2025
Drawn By	Author
Checked By	Checker

A-12

Scale 1/8" = 1'-0"

10/26/2026 11:16:30 PM