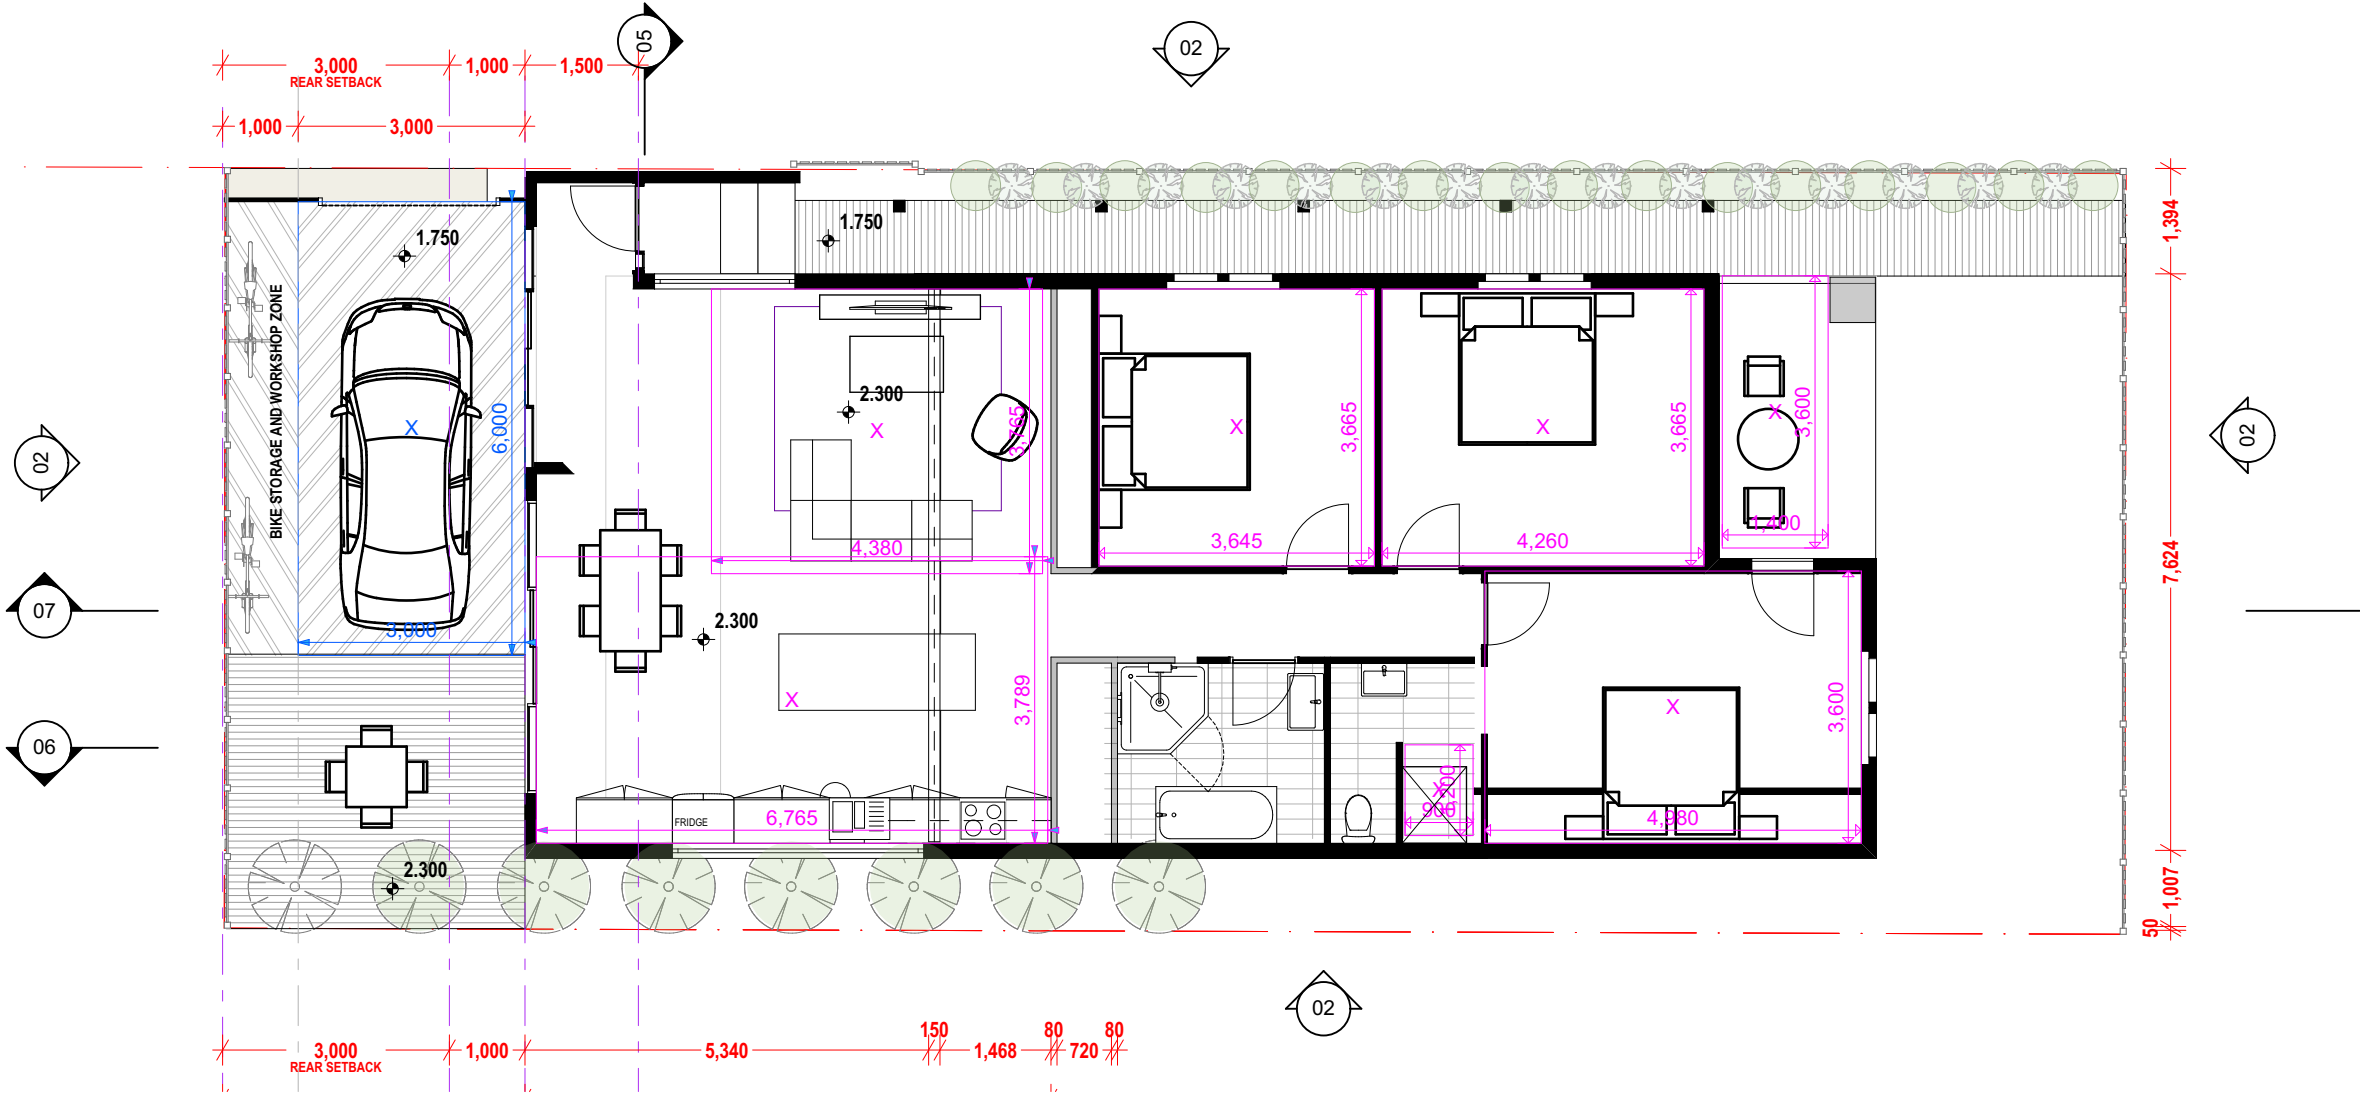


SCALE:
1:100 @ A3

SHEET NAME:

PROPSOED PLAN OPTION 1 - pushed to boundary

SHEET NUMBER:

SK3

..... we draw homes
RESIDENTIAL STUDIO
DESIGN • DRAFTING • COUNCIL SUBMISSIONS • MANAGEMENT

Notes:
Drawings are preliminary and shall not be used for construction purposes until **issued for construction**. Prior to use for building construction the Builder must ensure that they are in possession of a Construction Certificate and all other required Council approvals. Contractors must verify all dimensions on site before commencing fabrication or preparation of workshop drawings, and verify all errors and omissions with the Project Manager. Use figured dimensions only. All dimensions and levels must be checked on site and not scaled from this drawing. These drawings are subject copyright.

ISSUE	PROJECT STAGE	PRINT DATE
_____	Issue for DA	21/04/2020
_____	_____	_____
_____	_____	_____
_____	_____	_____
_____	_____	_____
_____	_____	_____

Address:
41 GIPPS STREET CARRINGTON 2294
#Site Name
Project Number: 2002 Project Description: ADDITION AND ALTERATION
Client Contact: KOBIE TREGAGLE | phone:KOBIE m:XXXXX | email: kobietreg@gmail.com
BASIX Certificate Number: N/A | Local Government Area (Council): ####