



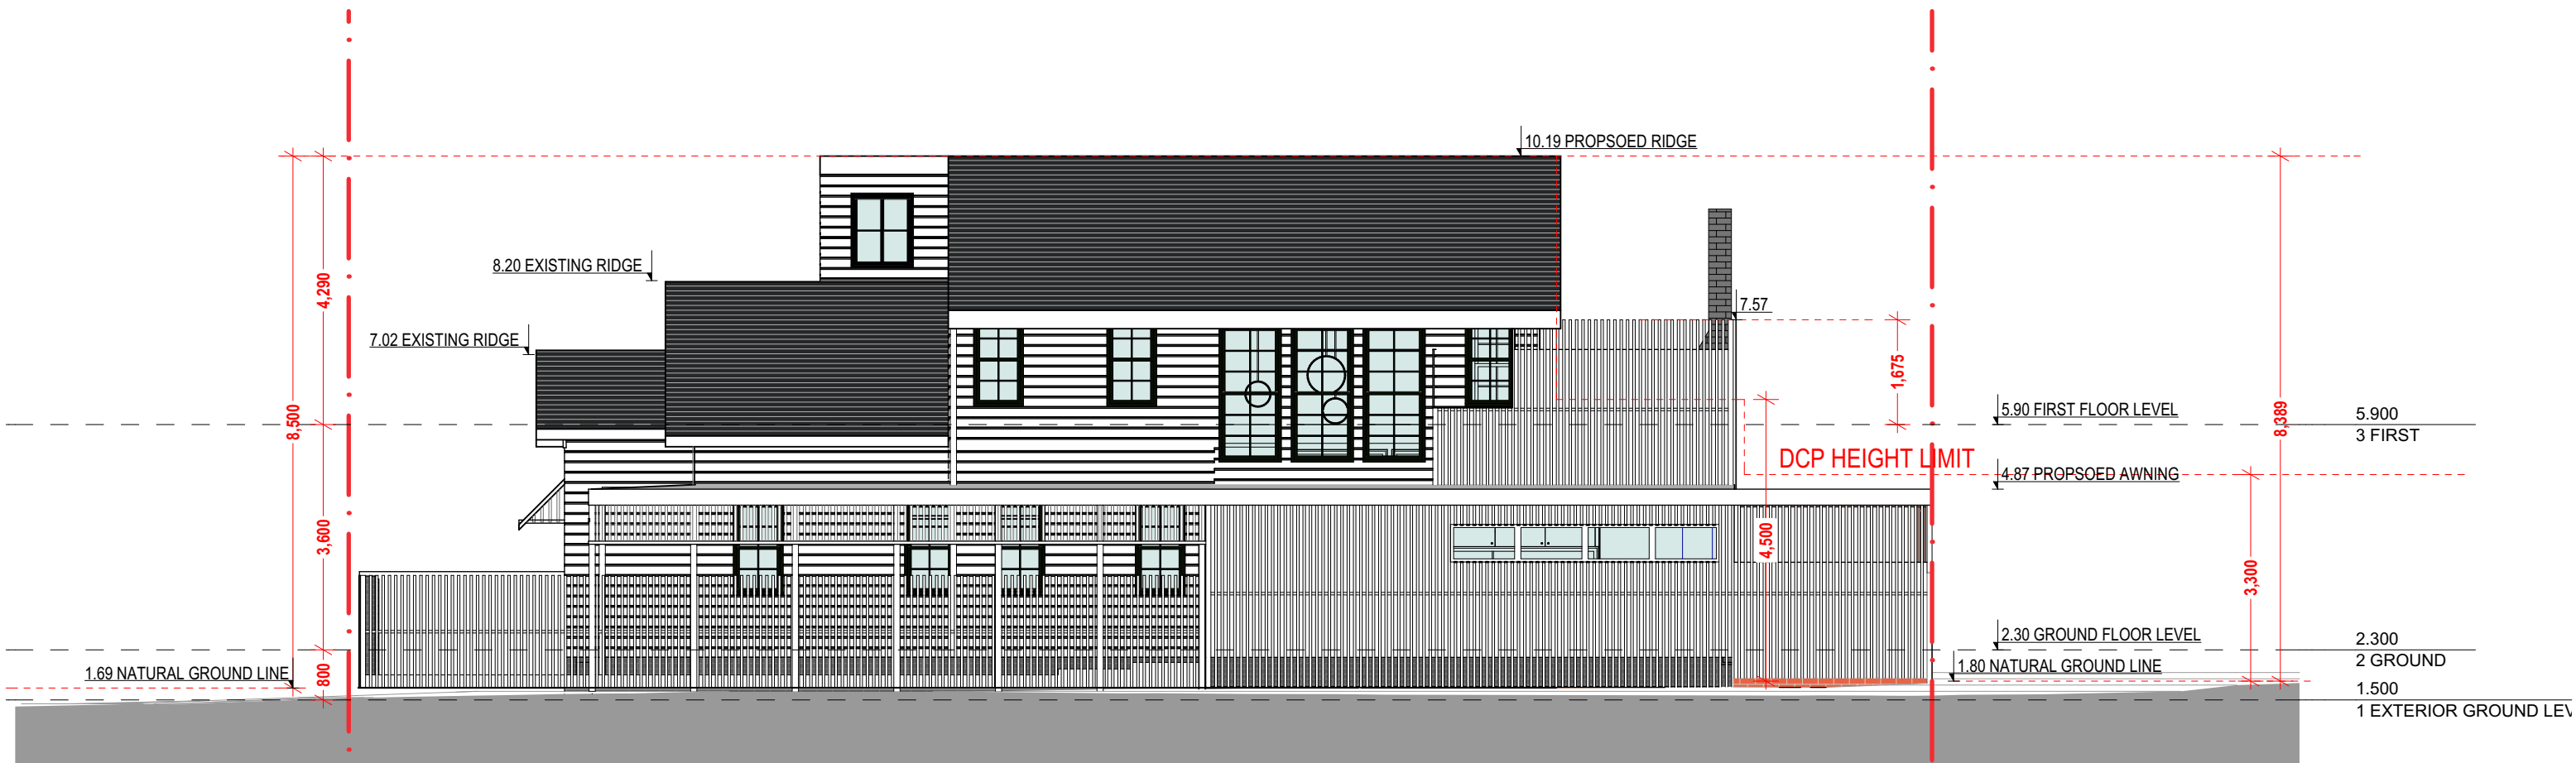

1 HARGRAVE STREET ELEVATION
1:100

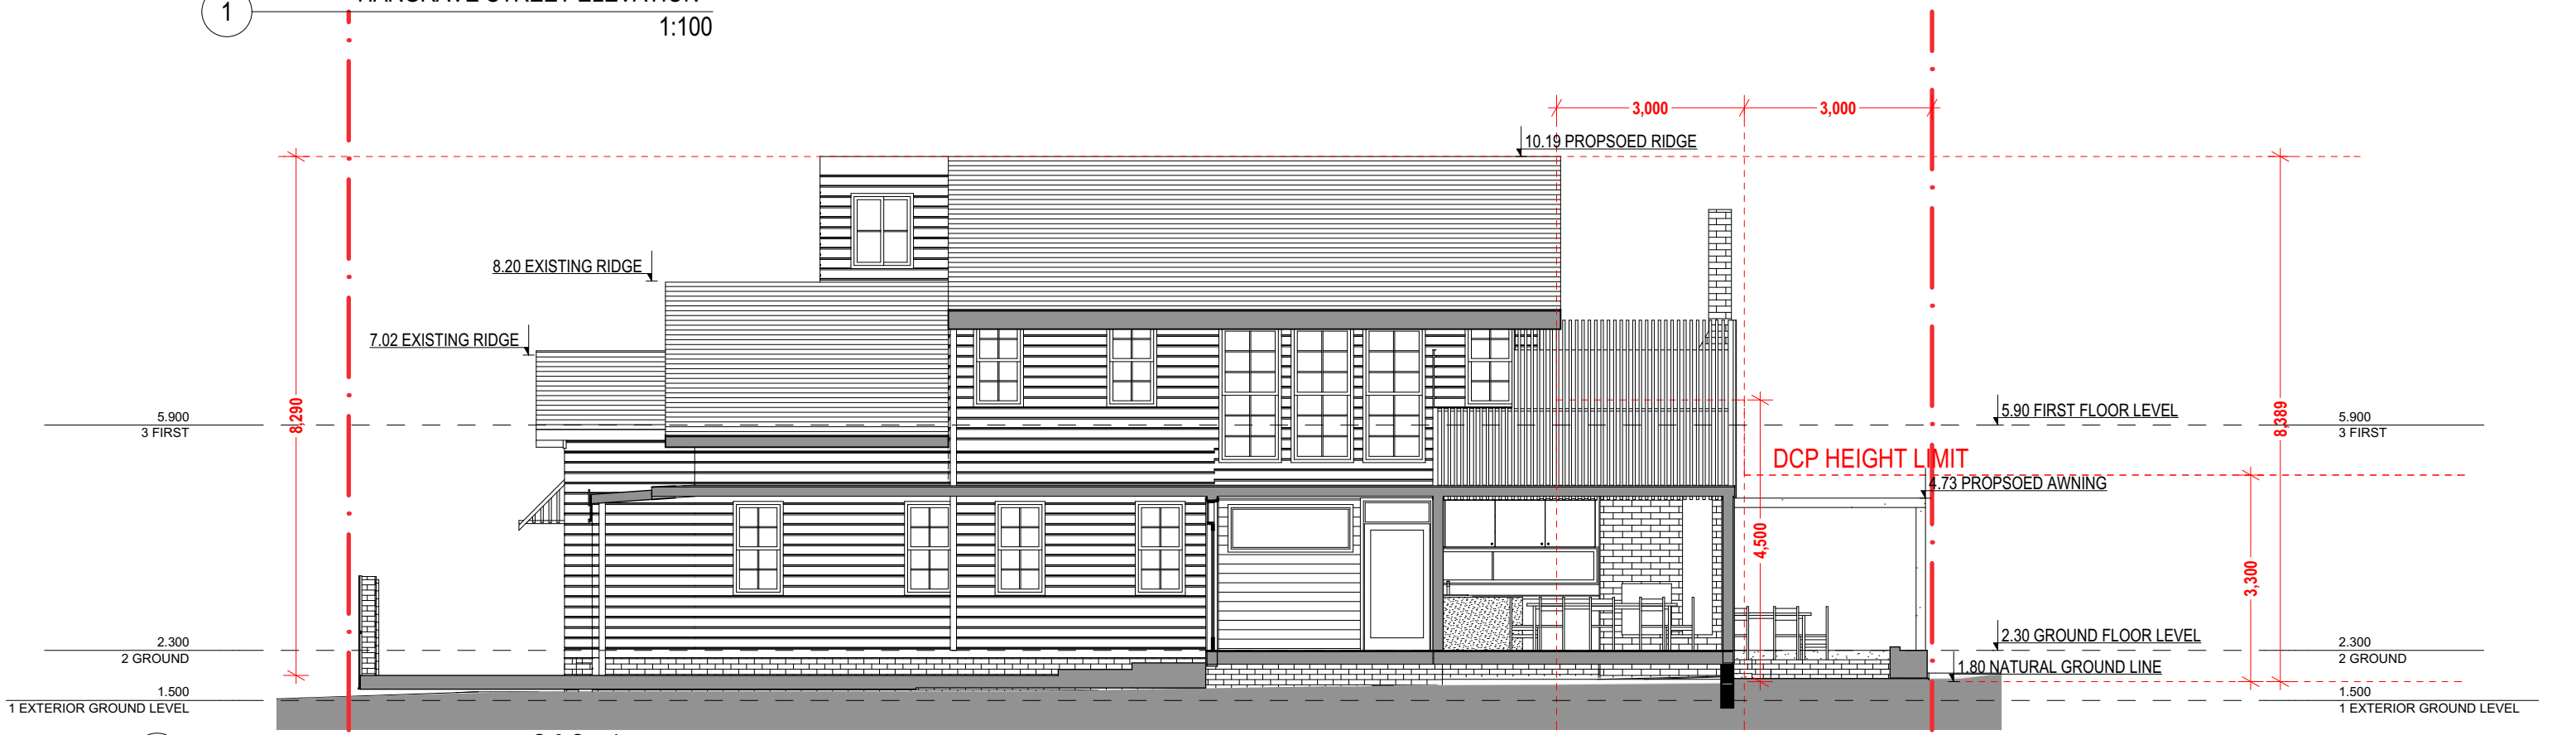

2 S.8 Section
1:100

Notes:
Drawings are preliminary and shall not be used for construction purposes until **issued for construction**. Prior to use for building construction the Builder must ensure that they are in possession of a Construction Certificate and all other required Council approvals. Contractors must verify all dimensions on site before commencing fabrication or preparation of workshop drawings, and verify all errors and omissions with the Project Manager. Use figured dimensions only. All dimensions and levels must be checked on site and not scaled from this drawing. These drawings are subject copyright.

ISSUE	PROJECT STAGE	PRINT DATE
01	SKETCH DESIGN: OPTIONS FOR DISCUSSION AND DESIGN DEVELOPMENT	
02	DA FOR REVIEW	17.11.2020
03	ISSUED TO CONSULTANTS	20.11.2020
04	ISSUED FOR REVIEW	09.12.2020

Address:
41 GIPPS STREET CARRINGTON 2294

LOT:30 SEC:44 DP:300
Project Number: 2002 Project Description: ADDITIONS AND ALTERATION TO EXISTING COTTAGE
Client Contact: KOBIE TREGGEE | phone:KOBIE m: 0435 772 833 | email: kobietreg@gmail.com
BASIX Certificate Number: N/A | Local Government Area (Council): Newcastle City Council
E:\Droptbox\2020_RESI_STUDIO\03_Resi Studio Jobs\2020_41Gipps_Carrington\01_CAD\41 Gipps Street_20_BATHROOM 3.plt PRINT DATE: Saturday, 12 December 2020, 2:52 PM

SHEET NAME:
PROPOSED ELEVATIONS AND SECTION SHEET 3

SHEET NUMBER:
A16