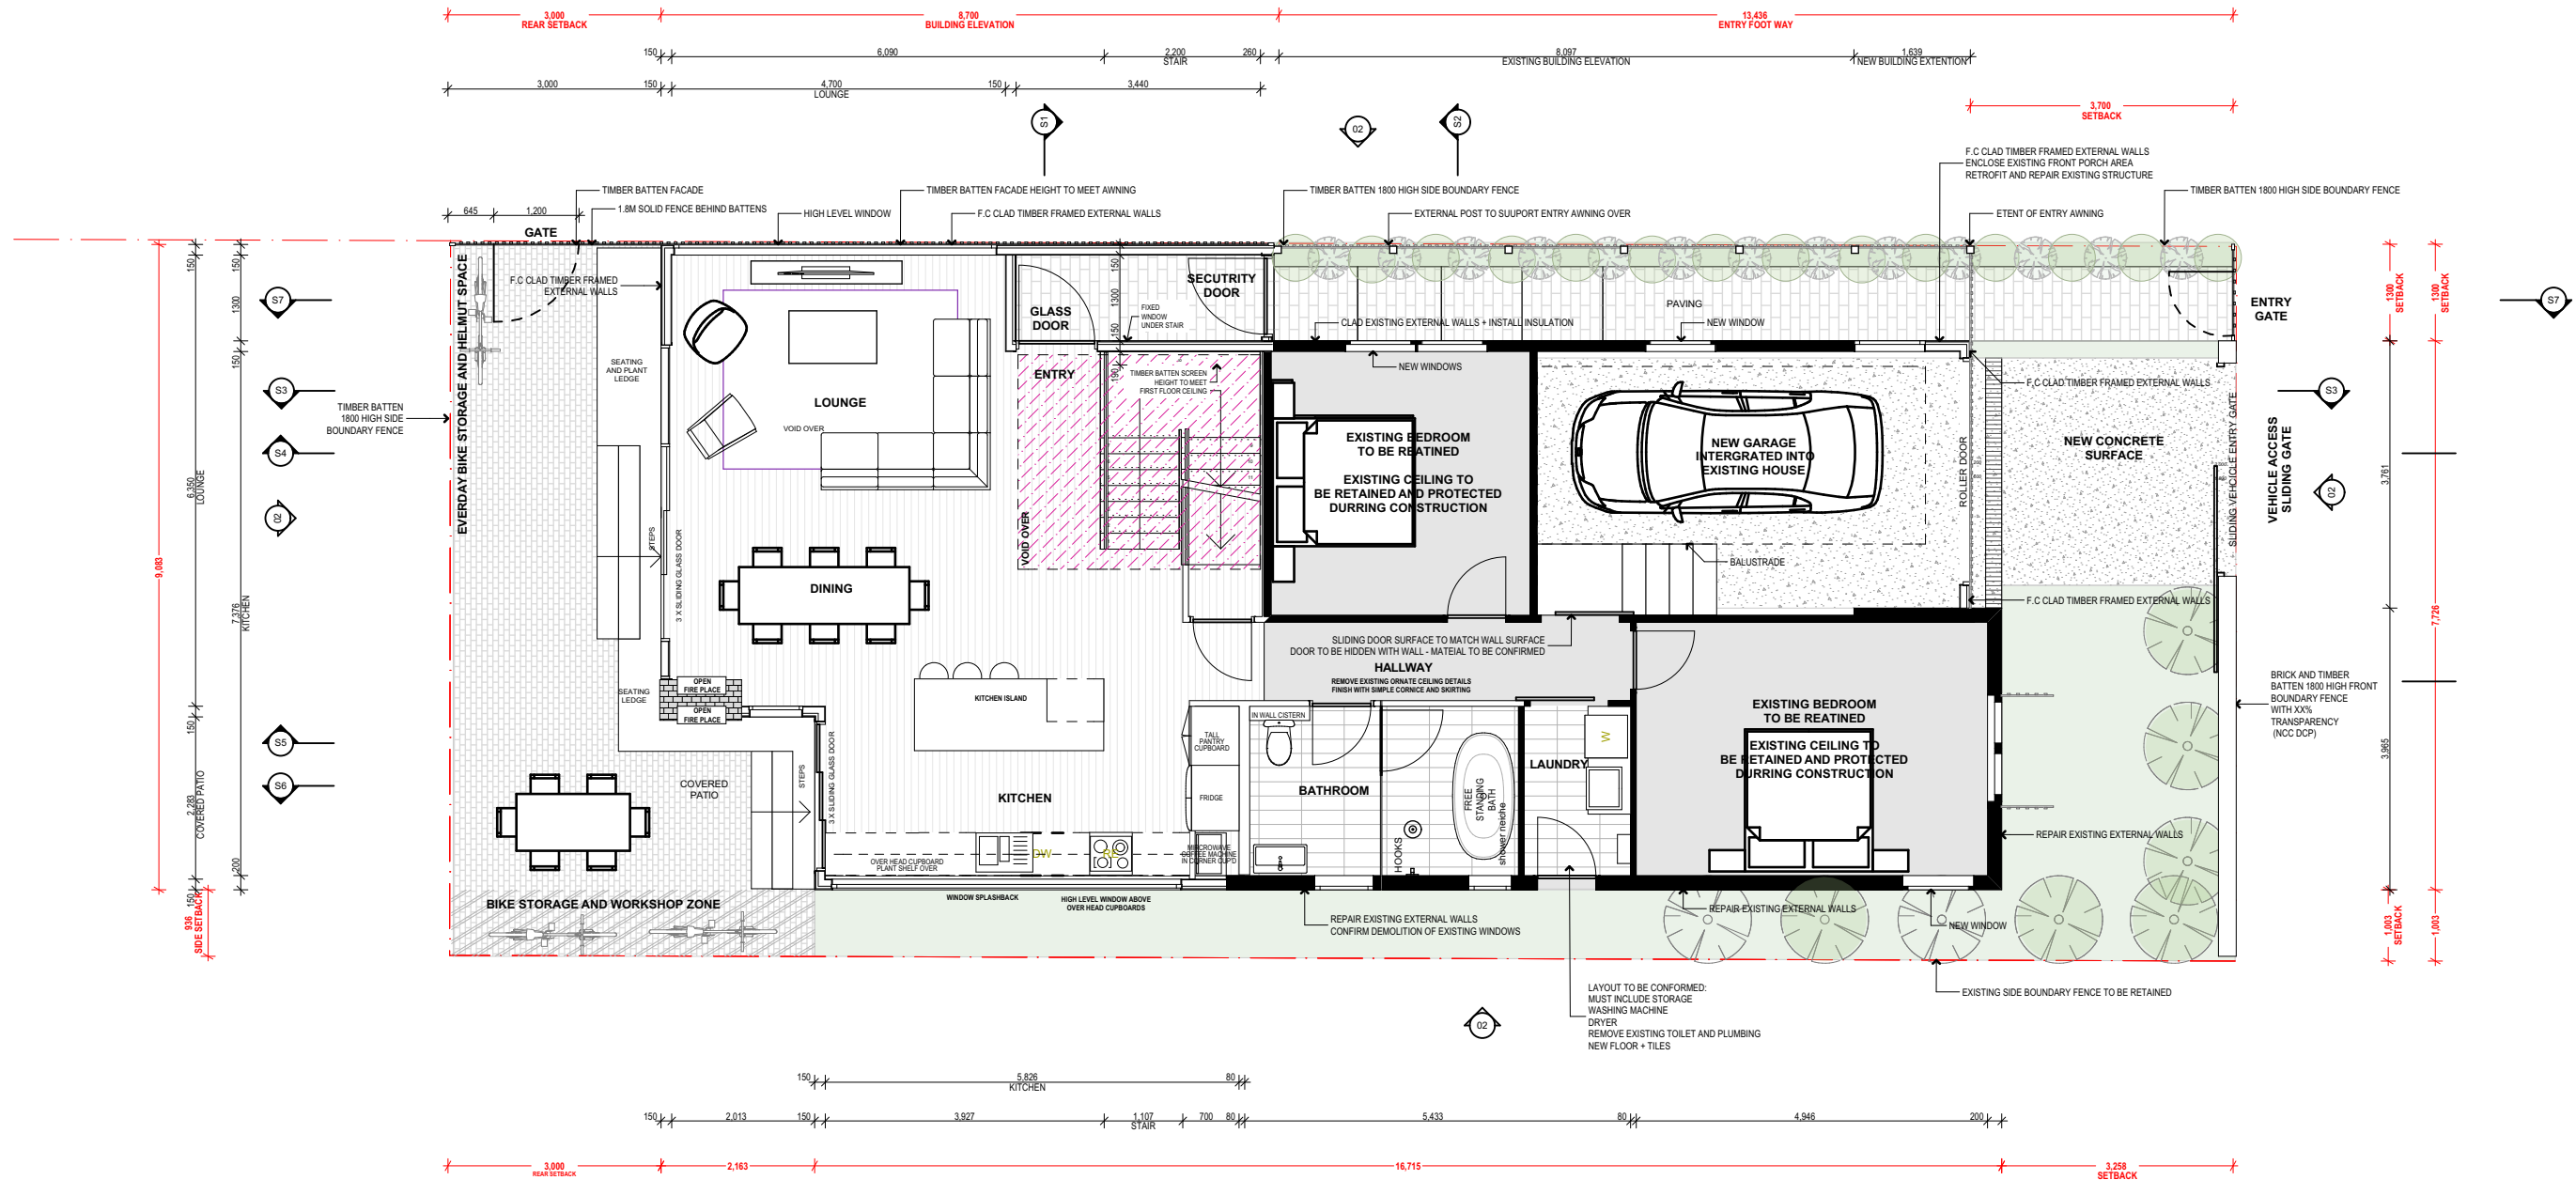


Notes:
Drawings are preliminary and shall not be used for construction purposes until **issued for construction**. Prior to use for building construction the Builder must ensure that they are in possession of a Construction Certificate and all other required Council approvals. Contractors must verify all dimensions on site before commencing fabrication or preparation of workshop drawings, and verify all errors and omissions with the Project Manager. Use figured dimensions only. All dimensions and levels must be checked on site and not scaled from this drawing. These drawings are subject copyright.

ISSUE	PROJECT STAGE	PRINT DATE
01	SKETCH DESIGN: OPTIONS FOR DISCUSSION AND DESIGN DEVELOPMENT	
02	PRELIMINARY DA FOR REVIEW	30/10/2020

Address:
41 GIPPS STREET CARRINGTON 2294


LOT:30 SEC:44 DP:300
Project Number: 2002 Project Description: ADDITION AND ALTERATION
Client Contact: KOBIE TREGGABLE | phone:KOBIE m: 0435 772 833 | email: kobietreg@gmail.com
BASIX Certificate Number: N/A | Local Government Area (Council): Newcastle City Council
E:\Dropbox\2020_RESI_STUDIO\03_Resi Studio Jobs\2020_41Gipps_Carrington\01_CAD\sketch\41 Gipps Street_15.pln PRINT DATE: Friday, 30 October 2020, 1:04 PM

PROPOSED GROUND FLOOR + CEILING PLAN

SHEET NAME:

SHEET NUMBER:

A04

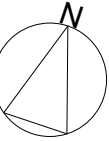

Address: **41 GIPPS STREET CARRINGTON 2294**

LOT:300 SEC:44 DP:300

Project Number: 2002 Project Description: ADDITION AND ALTERATION

Client Contact: KOBIE TREGGAE | phone:0814 9435 72833 | email: kobietreg@gmail.com

BASIX Certificate Number: N/A | Local Government Area (Council): Newcastle City Council

U:\Dropbox\2020_RESI_STUDIO\03_Resi Studio Jobs\2020_41Gipps_Carrington\01_CAD\41steeh\41 Gipps Street_15.pn PRINT Date: Friday, 30 October 2020, 1:04 PM



SHEET NUMBER:

A05

..... we draw homes

RESIDENTIAL STUDIO

DESIGN • DRAFTING • COUNCIL SUBMISSIONS • MANAGEMENT

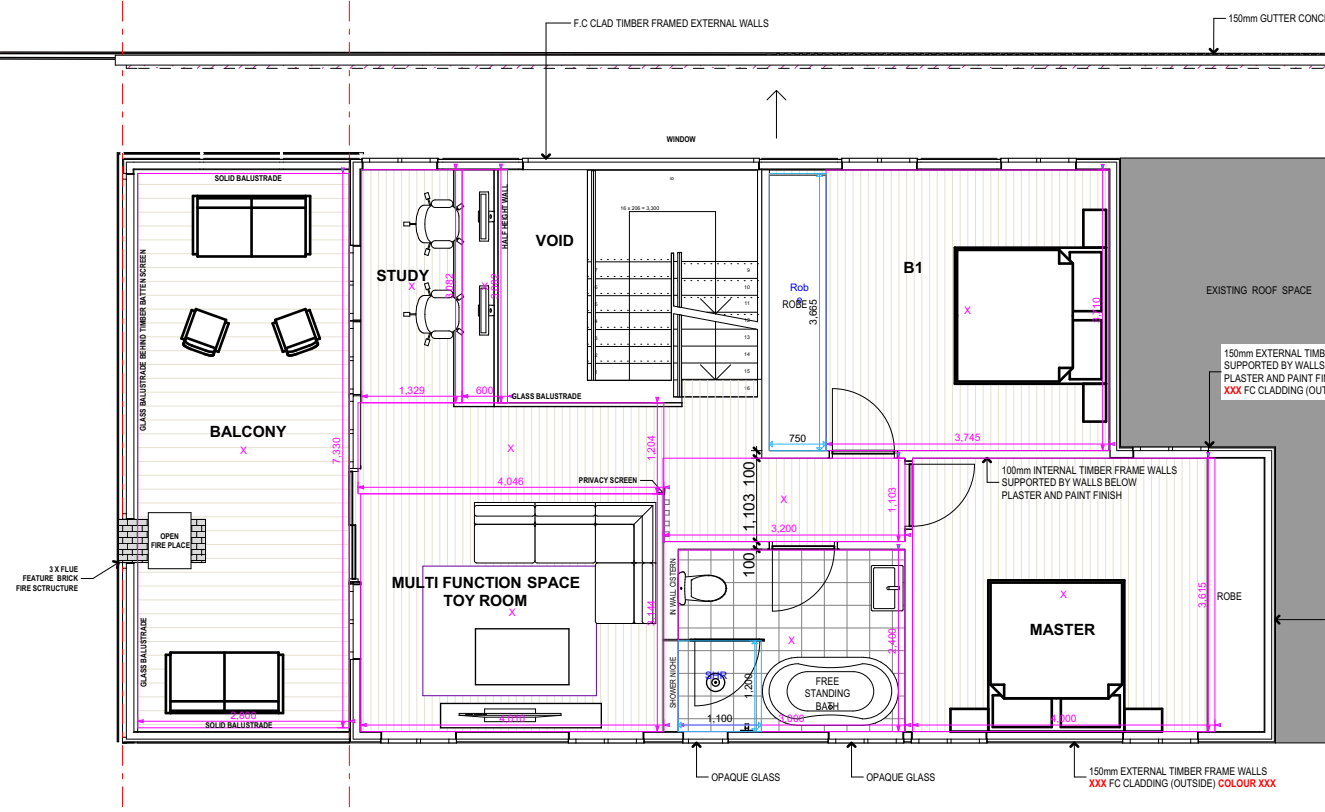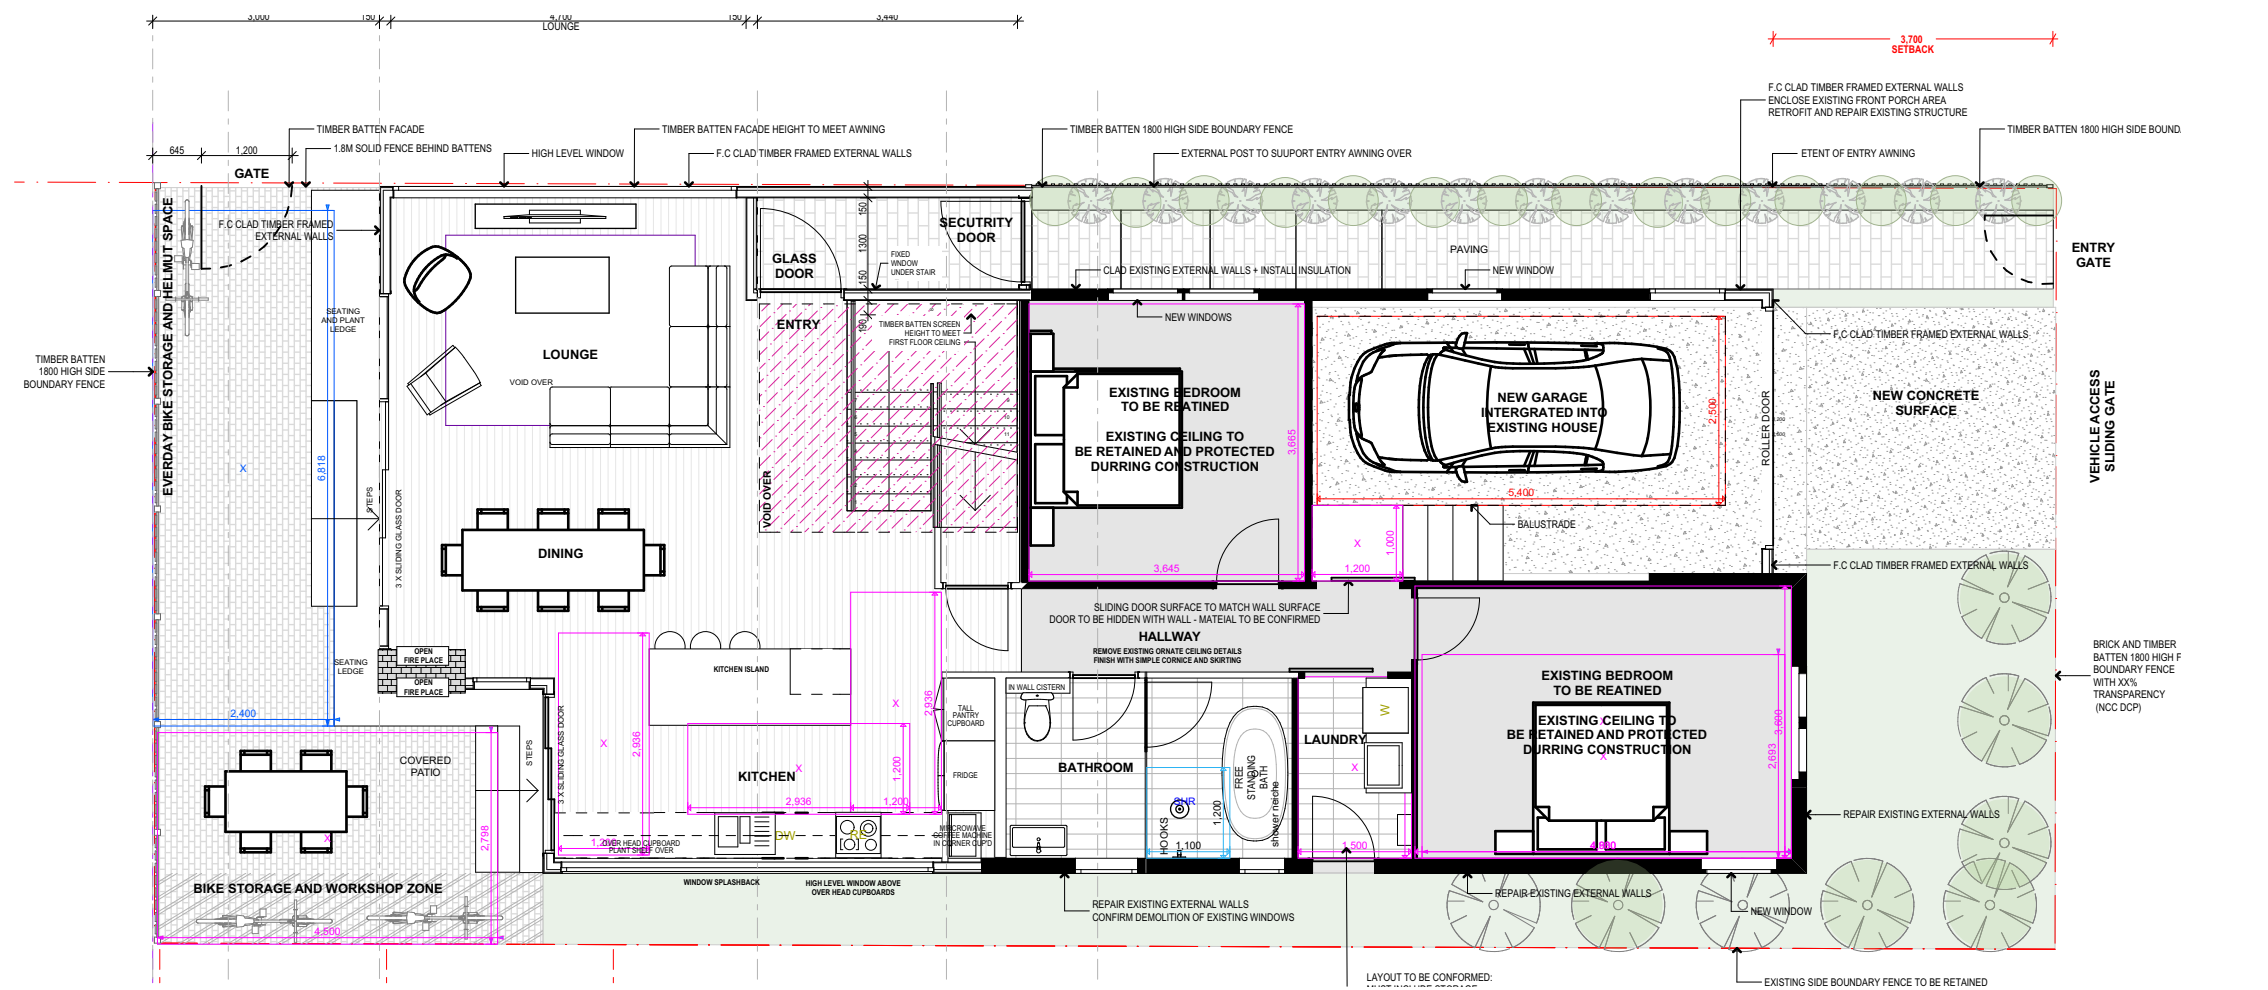

Notes:
Drawings are preliminary and shall not be used for construction purposes until **issued for construction**. Prior to use for building construction the Builder must ensure that they are in possession of a Construction Certificate and all other required Council approvals. Contractors must verify all dimensions on site before commencing fabrication or preparation of workshop drawings, and verify all errors and omissions with the Project Manager. Use figured dimensions only. All dimensions and levels must be checked on site and not scaled from this drawing. These drawings are subject copyright.

ISSUE	PROJECT STAGE	PRINT DATE
01	SKETCH DESIGN: OPTIONS FOR DISCUSSION AND DESIGN DEVELOPMENT	
02	PRELIMINARY DA FOR REVIEW	30/10/2020

PRINT DATE

Address:

41 GIPPS STREET CARRINGTON 2294



LOT:30 SEC:44 DP:300

Project Number: 2002 Project Description: ADDITION AND ALTERATION

Client Contact: KOBIE TREGEAGLE | **phone:** KOBIE m: 0435 772 833 | **email:** kobietreg@gmail.com

BASIX Certificate Number: N/A | **Local Government Area (Council):** Newcastle City Council

E:\Dropbox\2020_RESI_STUDIO\03_Resi Studio Jobs\2002_41Gipps_Carrington\01_CAD\sketchup\41 Gipps Street_15.pin PRINT DATE: Friday, 30 October 2020_1:04 PM

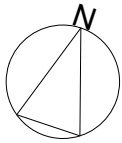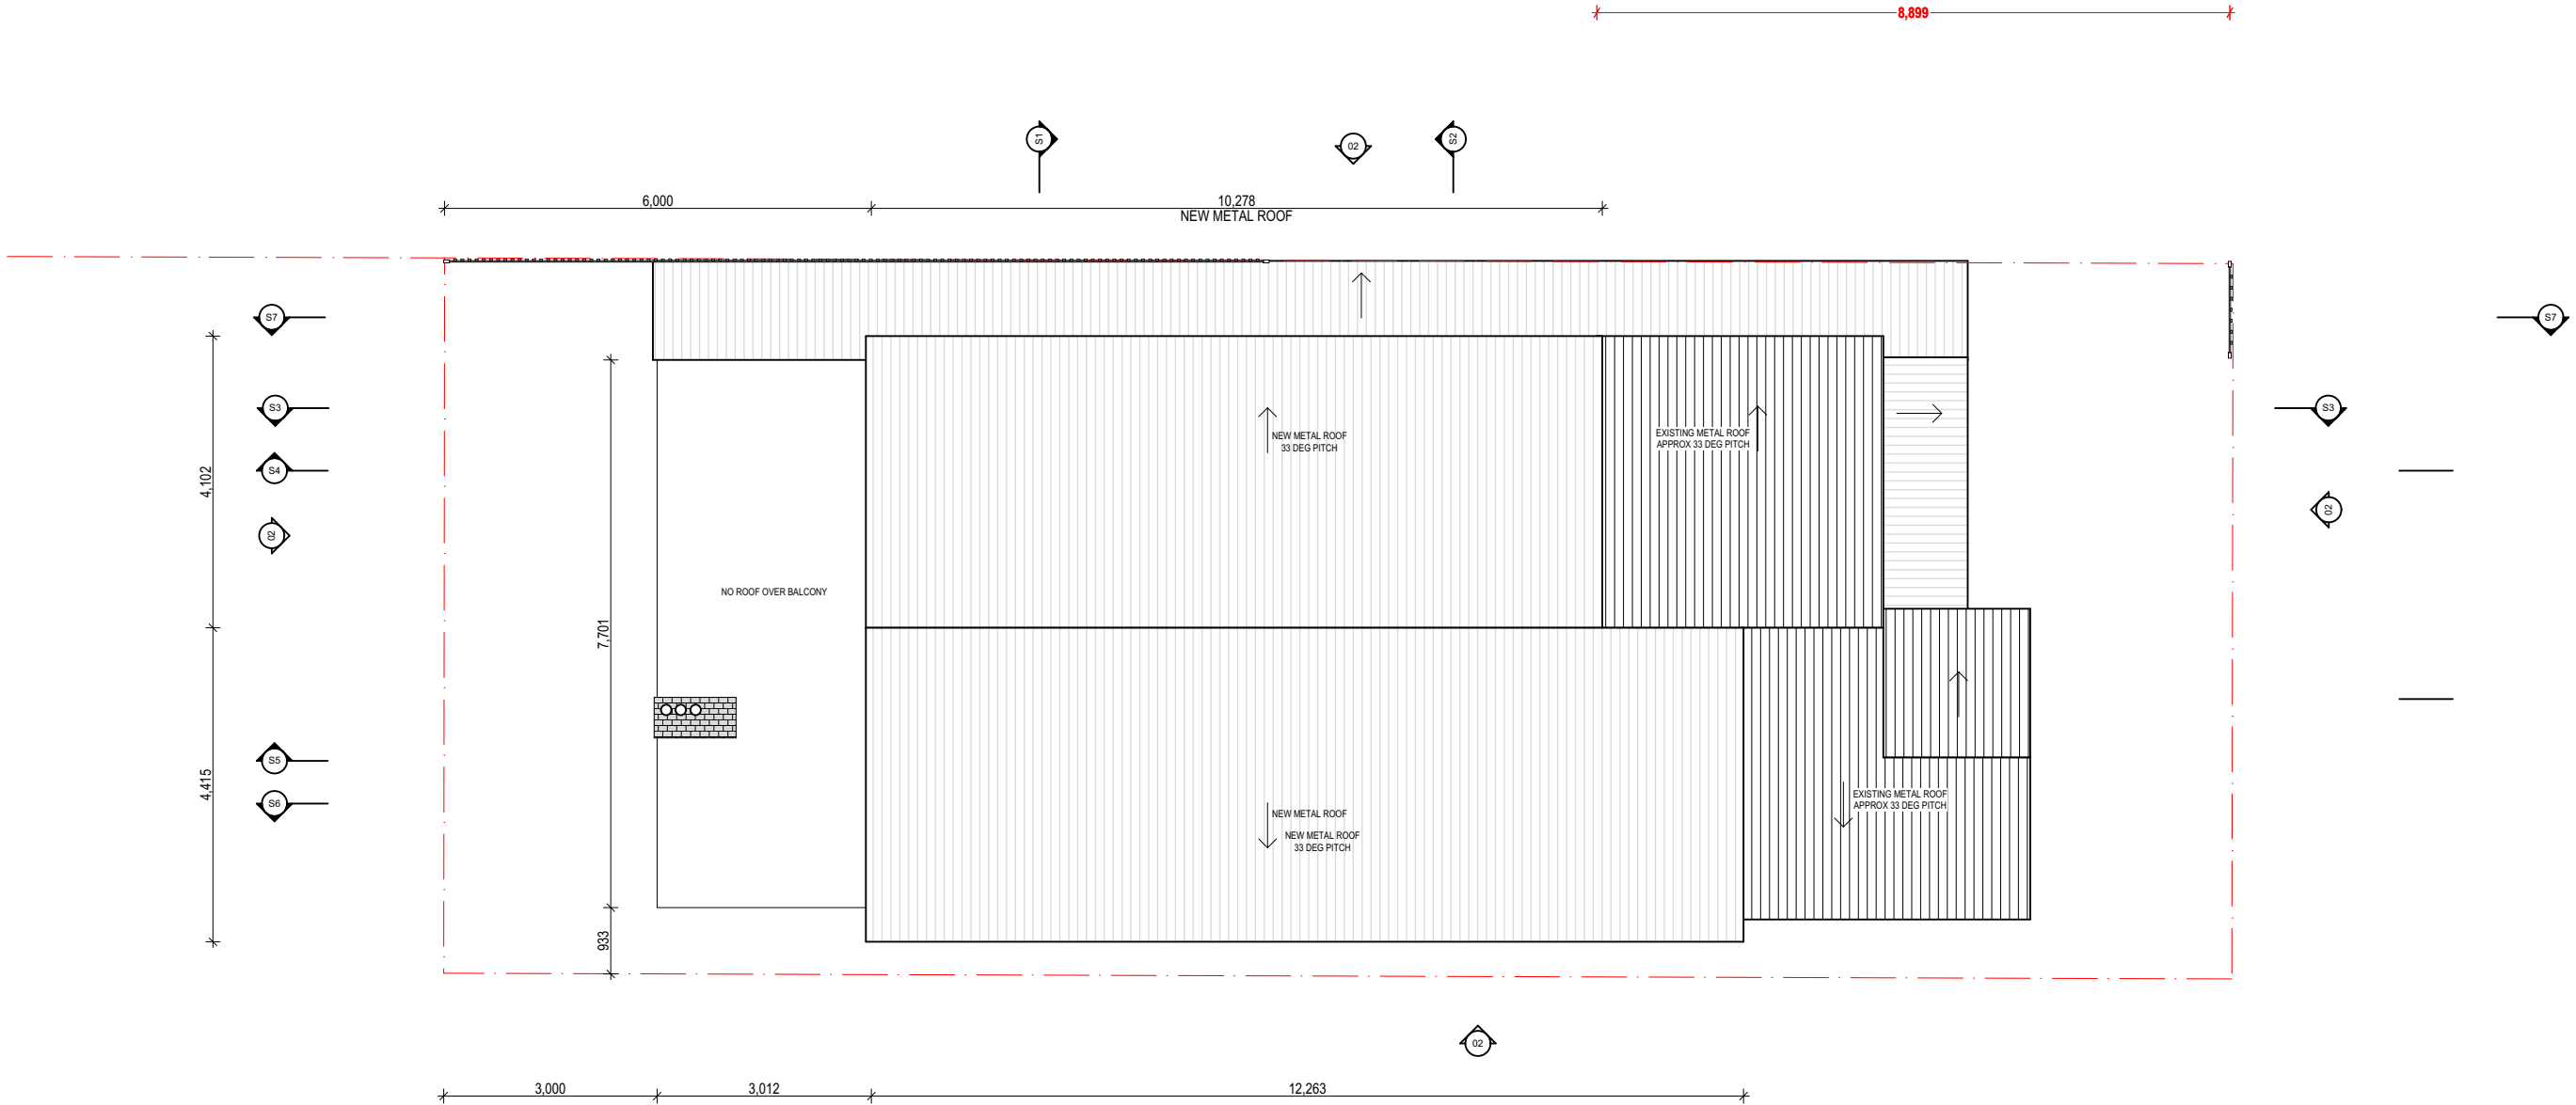

Notes:
Drawings are preliminary and shall not be used for construction purposes until **issued for construction**. Prior to use for building construction the Builder must ensure that they are in possession of a Construction Certificate and all other required Council approvals. Contractors must verify all dimensions on site before commencing fabrication or preparation of workshop drawings, and verify all errors and omissions with the Project Manager. Use figured dimensions only. All dimensions and levels must be checked on site and not scaled from this drawing. These drawings are subject copyright.


ISSUE	PROJECT STAGE	PRINT DATE
01	SKETCH DESIGN: OPTIONS FOR DISCUSSION AND DESIGN DEVELOPMENT	
02	PRELIMINARY DA FOR REVIEW	30/10/2020

Address:
41 GIPPS STREET CARRINGTON 2294
LOT:30 SEC:44 DP:300
Project Number: 2002 Project Description: ADDITION AND ALTERATION
Client Contact: KOBIE TREGAEGLE | phone:KOBIE m: 0435 772 833 | email: kobietreg@gmail.com
BASIX Certificate Number: N/A | Local Government Area (Council): Newcastle City Council
E:\Dropbox\2020_RESI_STUDIO\03_Resi Studio Jobs\2002_41Gipps_Carrington\01_CAD\sketch\41 Gipps Street_15.pln PRINT DATE: Friday, 30 October 2020, 1:04 PM

SHEET NAME:
PROPOSED ROOF PLAN

SHEET NUMBER:

A07

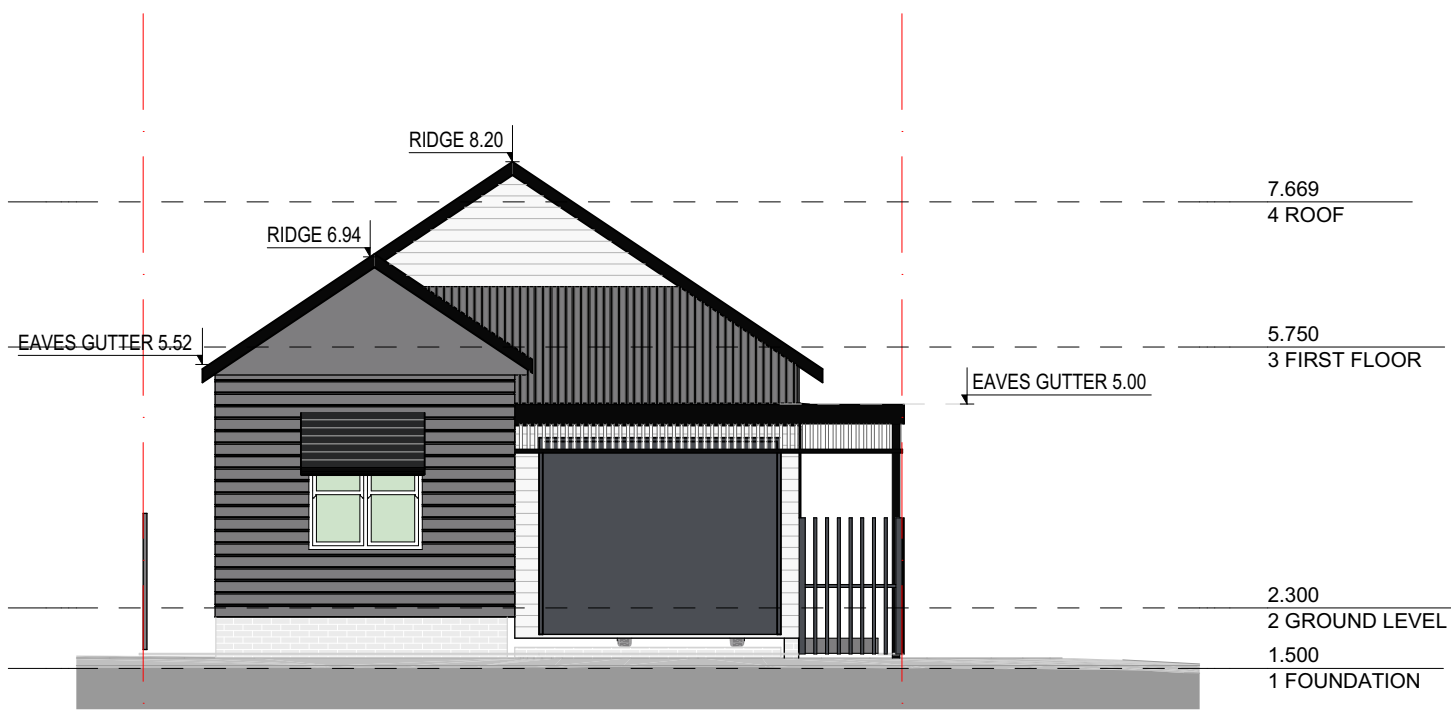

1 FRONT ELEVATION
1:100



3 SECTION 7
1:100



2 PROPOSED ELEVATION HARGRAVE STREET
1:100



1 PROPOSED REAR ELEVATION
1:100





2 PROPOSED SOUTH ELEVATION
1:100

Notes:
Drawings are preliminary and shall not be used for construction purposes until **issued for construction**. Prior to use for building construction the Builder must ensure that they are in possession of a Construction Certificate and all other required Council approvals. Contractors must verify all dimensions on site before commencing fabrication or preparation of workshop drawings, and verify all errors and omissions with the Project Manager. Use figured dimensions only. All dimensions and levels must be checked on site and not scaled from this drawing. These drawings are subject copyright.

ISSUE	PROJECT STAGE	PRINT DATE
01	SKETCH DESIGN: OPTIONS FOR DISCUSSION AND DESIGN DEVELOPMENT	
02	PRELIMINARY DA FOR REVIEW	30/10/2020

Address:
41 GIPPS STREET CARRINGTON 2294
LOT:30 SEC:44 DP:300
Project Number: 2002 Project Description: ADDITION AND ALTERATION
Client Contact: KOBIE TREGAEGLE | phone:KOBIE m: 0435 772 833 | email: kobietreg@gmail.com
BASIX Certificate Number: N/A | Local Government Area (Council): Newcastle City Council
E:\Dropbox\2020_RESI_STUDIO\03_Resi Studio Jobs\2020_41Gipps_Carrington\01_CAD\sketch\41 Gipps Street_15.plt PRINT DATE: Friday, 30 October 2020, 1:04 PM

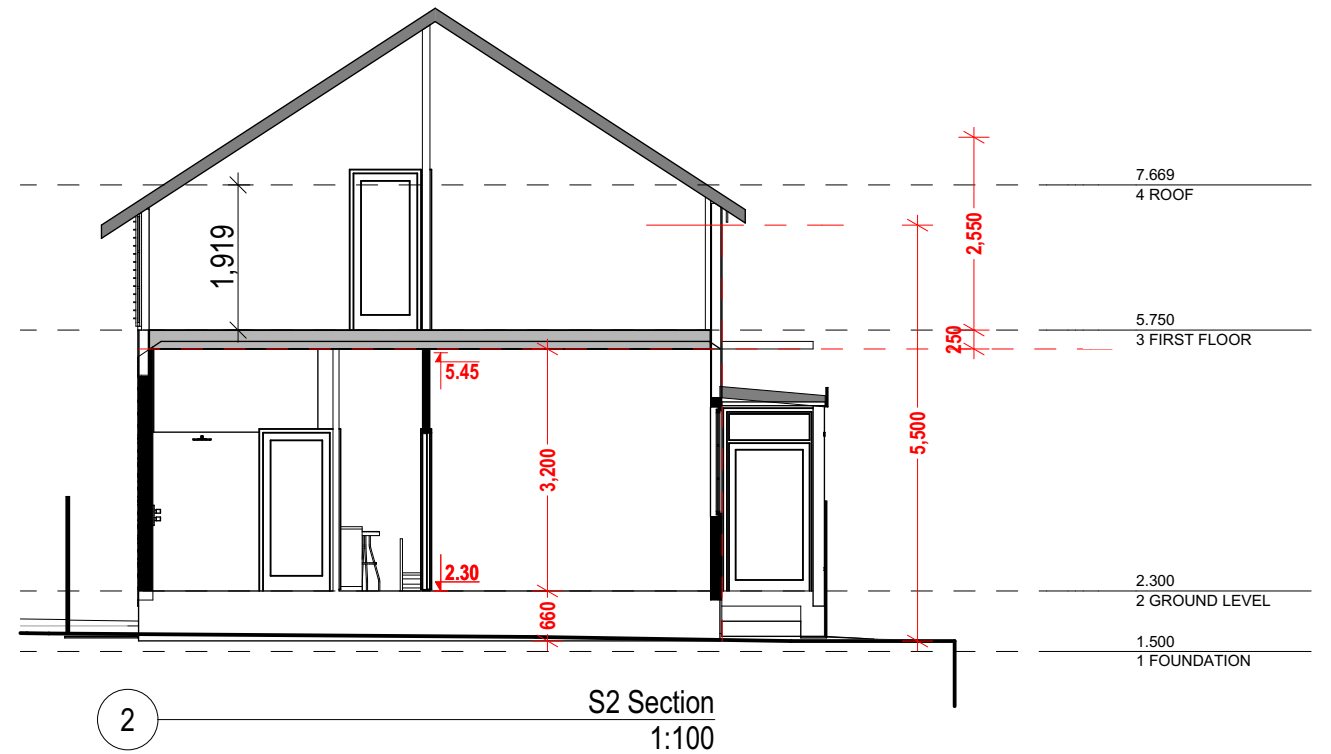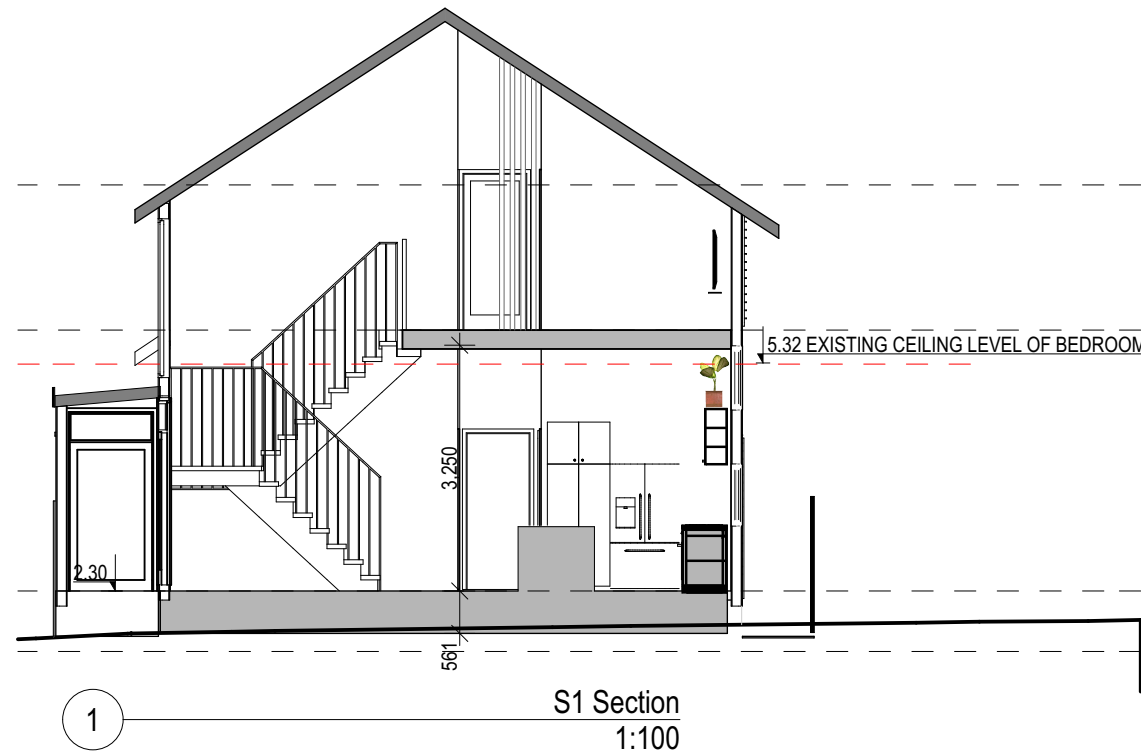

Notes:
Drawings are preliminary and shall not be used for construction purposes until **issued for construction**. Prior to use for building construction the Builder must ensure that they are in possession of a Construction Certificate and all other required Council approvals. Contractors must verify all dimensions on site before commencing fabrication or preparation of workshop drawings, and verify all errors and omissions with the Project Manager. Use figured dimensions only. All dimensions and levels must be checked on site and not scaled from this drawing. These drawings are subject copyright.

ISSUE	PROJECT STAGE	PRINT DATE
01	SKETCH DESIGN: OPTIONS FOR DISCUSSION AND DESIGN DEVELOPMENT	
02	PRELIMINARY DA FOR REVIEW	30/10/2020

Address:
41 GIPPS STREET CARRINGTON 2294

LOT:30 SEC:44 DP:300
Project Number: 2002 Project Description: ADDITION AND ALTERATION
Client Contact: KOBIE TREGAEGLE | phone:KOBIE m: 0435 772 833 | email: kobietreg@gmail.com
BASIX Certificate Number: N/A | Local Government Area (Council): Newcastle City Council
E:\Dropbox\2020_RESI_STUDIO\03_Resi Studio Jobs\2002_41Gipps_Carrington\01_CAD\sketch\41 Gipps Street_15.plt PRINT DATE: Friday, 30 October 2020, 1:04 PM

SHEET NAME:
PROPOSED SECTIONS

SHEET NUMBER:

A10

www.residentialstudio.com.au
0423 815 661
34242862585
@residential_studio
@residentialstudio

RESIDENTIAL STUDIO we draw homes
DESIGN • DRAFTING • COUNCIL SUBMISSIONS • MANAGEMENT




ISSUE	PROJECT STAGE	PRINT DATE
01	SKETCH DESIGN: OPTIONS FOR DISCUSSION AND DESIGN DEVELOPMENT	
02	PRELIMINARY DA FOR REVIEW	30/10/2020



Notes:
Drawings are preliminary and shall not be used for construction purposes until **issued for construction**. Prior to use for building construction the Builder must ensure that they are in possession of a Construction Certificate and all other required Council approvals. Contractors must verify all dimensions on site before commencing fabrication or preparation of workshop drawings, and verify all errors and omissions with the Project Manager. Use figured dimensions only. All dimensions and levels must be checked on site and not scaled from this drawing. These drawings are subject copyright.

ISSUE	PROJECT STAGE	PRINT DATE
01	SKETCH DESIGN: OPTIONS FOR DISCUSSION AND DESIGN DEVELOPMENT	
02	PRELIMINARY DA FOR REVIEW	30/10/2020

Address:
41 GIPPS STREET CARRINGTON 2294
LOT:30 SEC:44 DP:300
Project Number: 2002 Project Description: ADDITION AND ALTERATION
Client Contact: KOBIE TREGAEGLE | phone:KOBIE m: 0435 772 833 | email: kobietreg@gmail.com
BASIX Certificate Number: N/A | Local Government Area (Council): Newcastle City Council
E:\Dropbox\2020_RESI_STUDIO\03_Resi Studio Jobs\2002_41Gipps_Carrington\01_CAD\sketch\41 Gipps Street_15.pln PRINT DATE: Friday, 30 October 2020, 1:04 PM

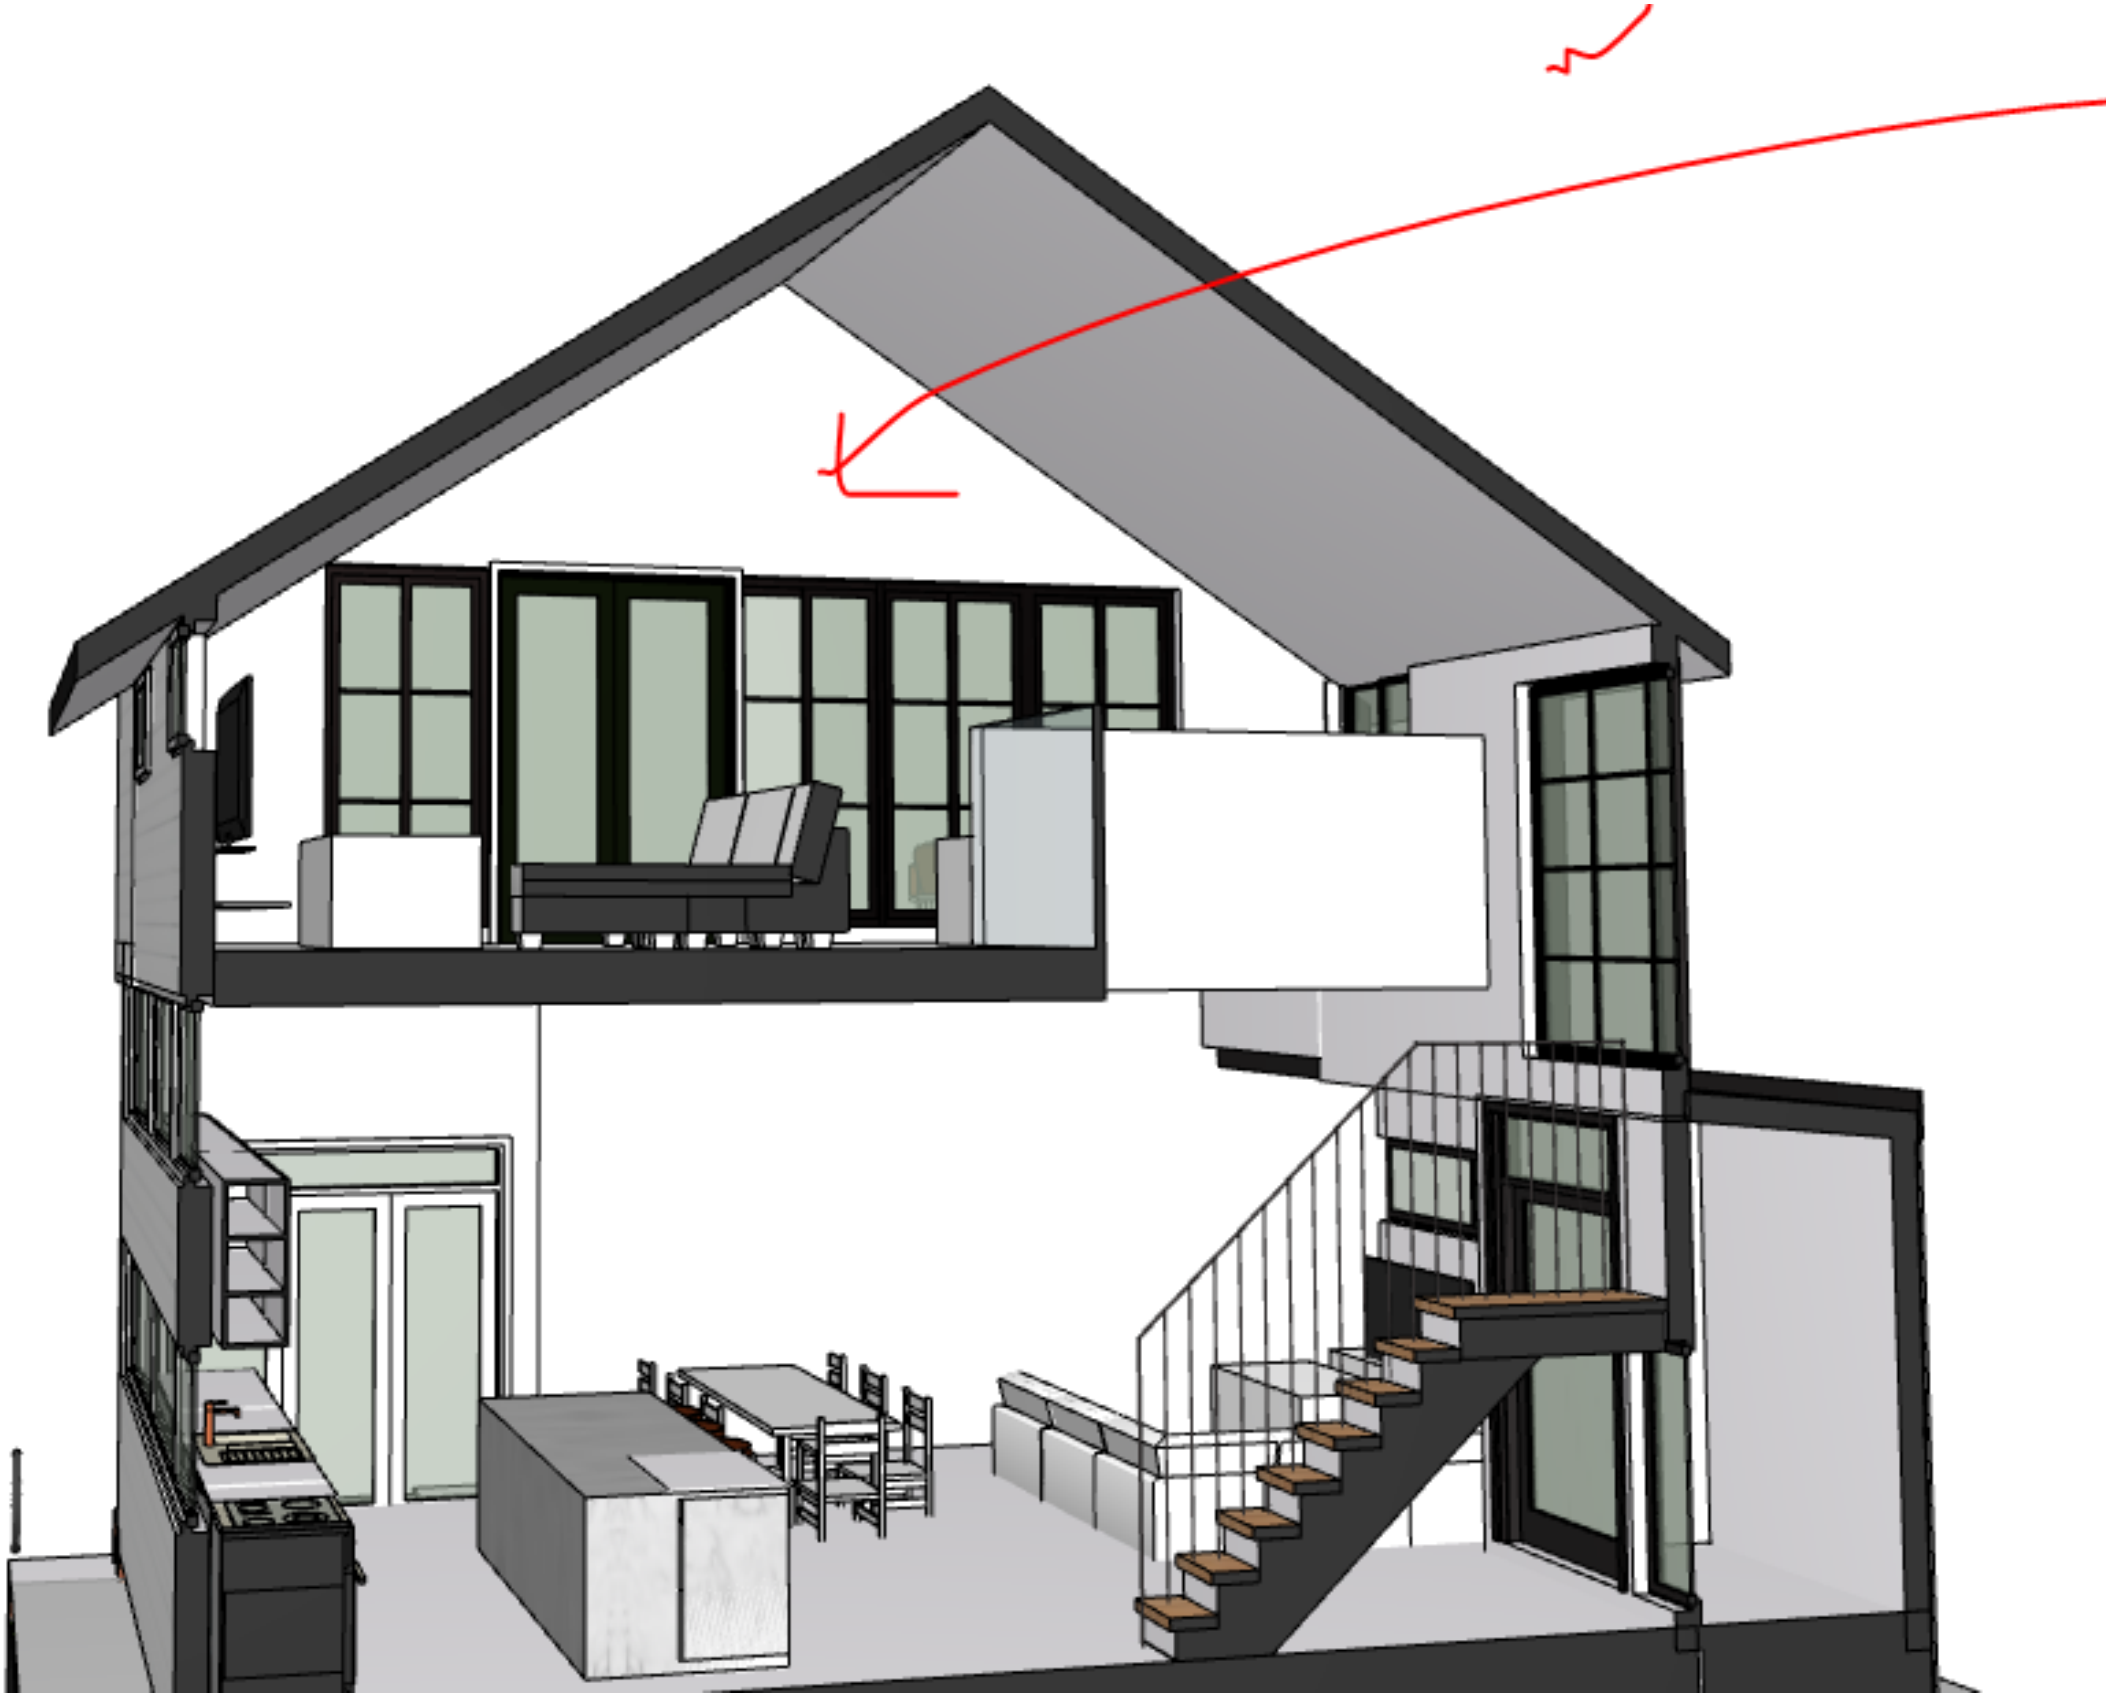

Notes:
Drawings are preliminary and shall not be used for construction purposes until **issued for construction**. Prior to use for building construction the Builder must ensure that they are in possession of a Construction Certificate and all other required Council approvals. Contractors must verify all dimensions on site before commencing fabrication or preparation of workshop drawings, and verify all errors and omissions with the Project Manager. Use figured dimensions only. All dimensions and levels must be checked on site and not scaled from this drawing. These drawings are subject copyright.

ISSUE	PROJECT STAGE	PRINT DATE
01	SKETCH DESIGN: OPTIONS FOR DISCUSSION AND DESIGN DEVELOPMENT	
02	PRELIMINARY DA FOR REVIEW	30/10/2020

Address:
41 GIPPS STREET CARRINGTON 2294
LOT:30 SEC:44 DP:300
Project Number: 2002 Project Description: ADDITION AND ALTERATION
Client Contact: KOBIE TREGAEGLE | phone:KOBIE m: 0435 772 833 | email: kobietreg@gmail.com
BASIX Certificate Number: N/A | Local Government Area (Council): Newcastle City Council
E:\Dropbox\2020_RESI_STUDIO\03_Resi Studio Jobs\2022_41Gipps_Carrington\01_CAD\sketch\41 Gipps Street_15.plt PRINT DATE: Friday, 30 October 2020, 1:05 PM

www.residentialstudio.com.au
0423 815 661
34242862585
@residential_studio
@residentialstudio

..... we draw homes
RESIDENTIAL STUDIO
DESIGN • DRAFTING • COUNCIL SUBMISSIONS • MANAGEMENT

SHEET NAME:
INTERIOR VIEWS
SHEET NUMBER:
A13



Option with wall and hidden storage under