





www.autodesk.com/revit

Consultant
Address
Address
Address
Phone

Consultant
Address
Address
Address
Phone

Consultant
Address
Address
Address
Phone

Consultant
Address
Address
Address
Phone

Consultant
Address
Address
Address
Phone


[illegible]

Owner

CEE120A

BLDG1 Floor 0

Project Number	Project Number
Date	Issue Date
Drawn By	Author
Checked By	Checker
A-00	
Scale	1/8" = 1'-0"

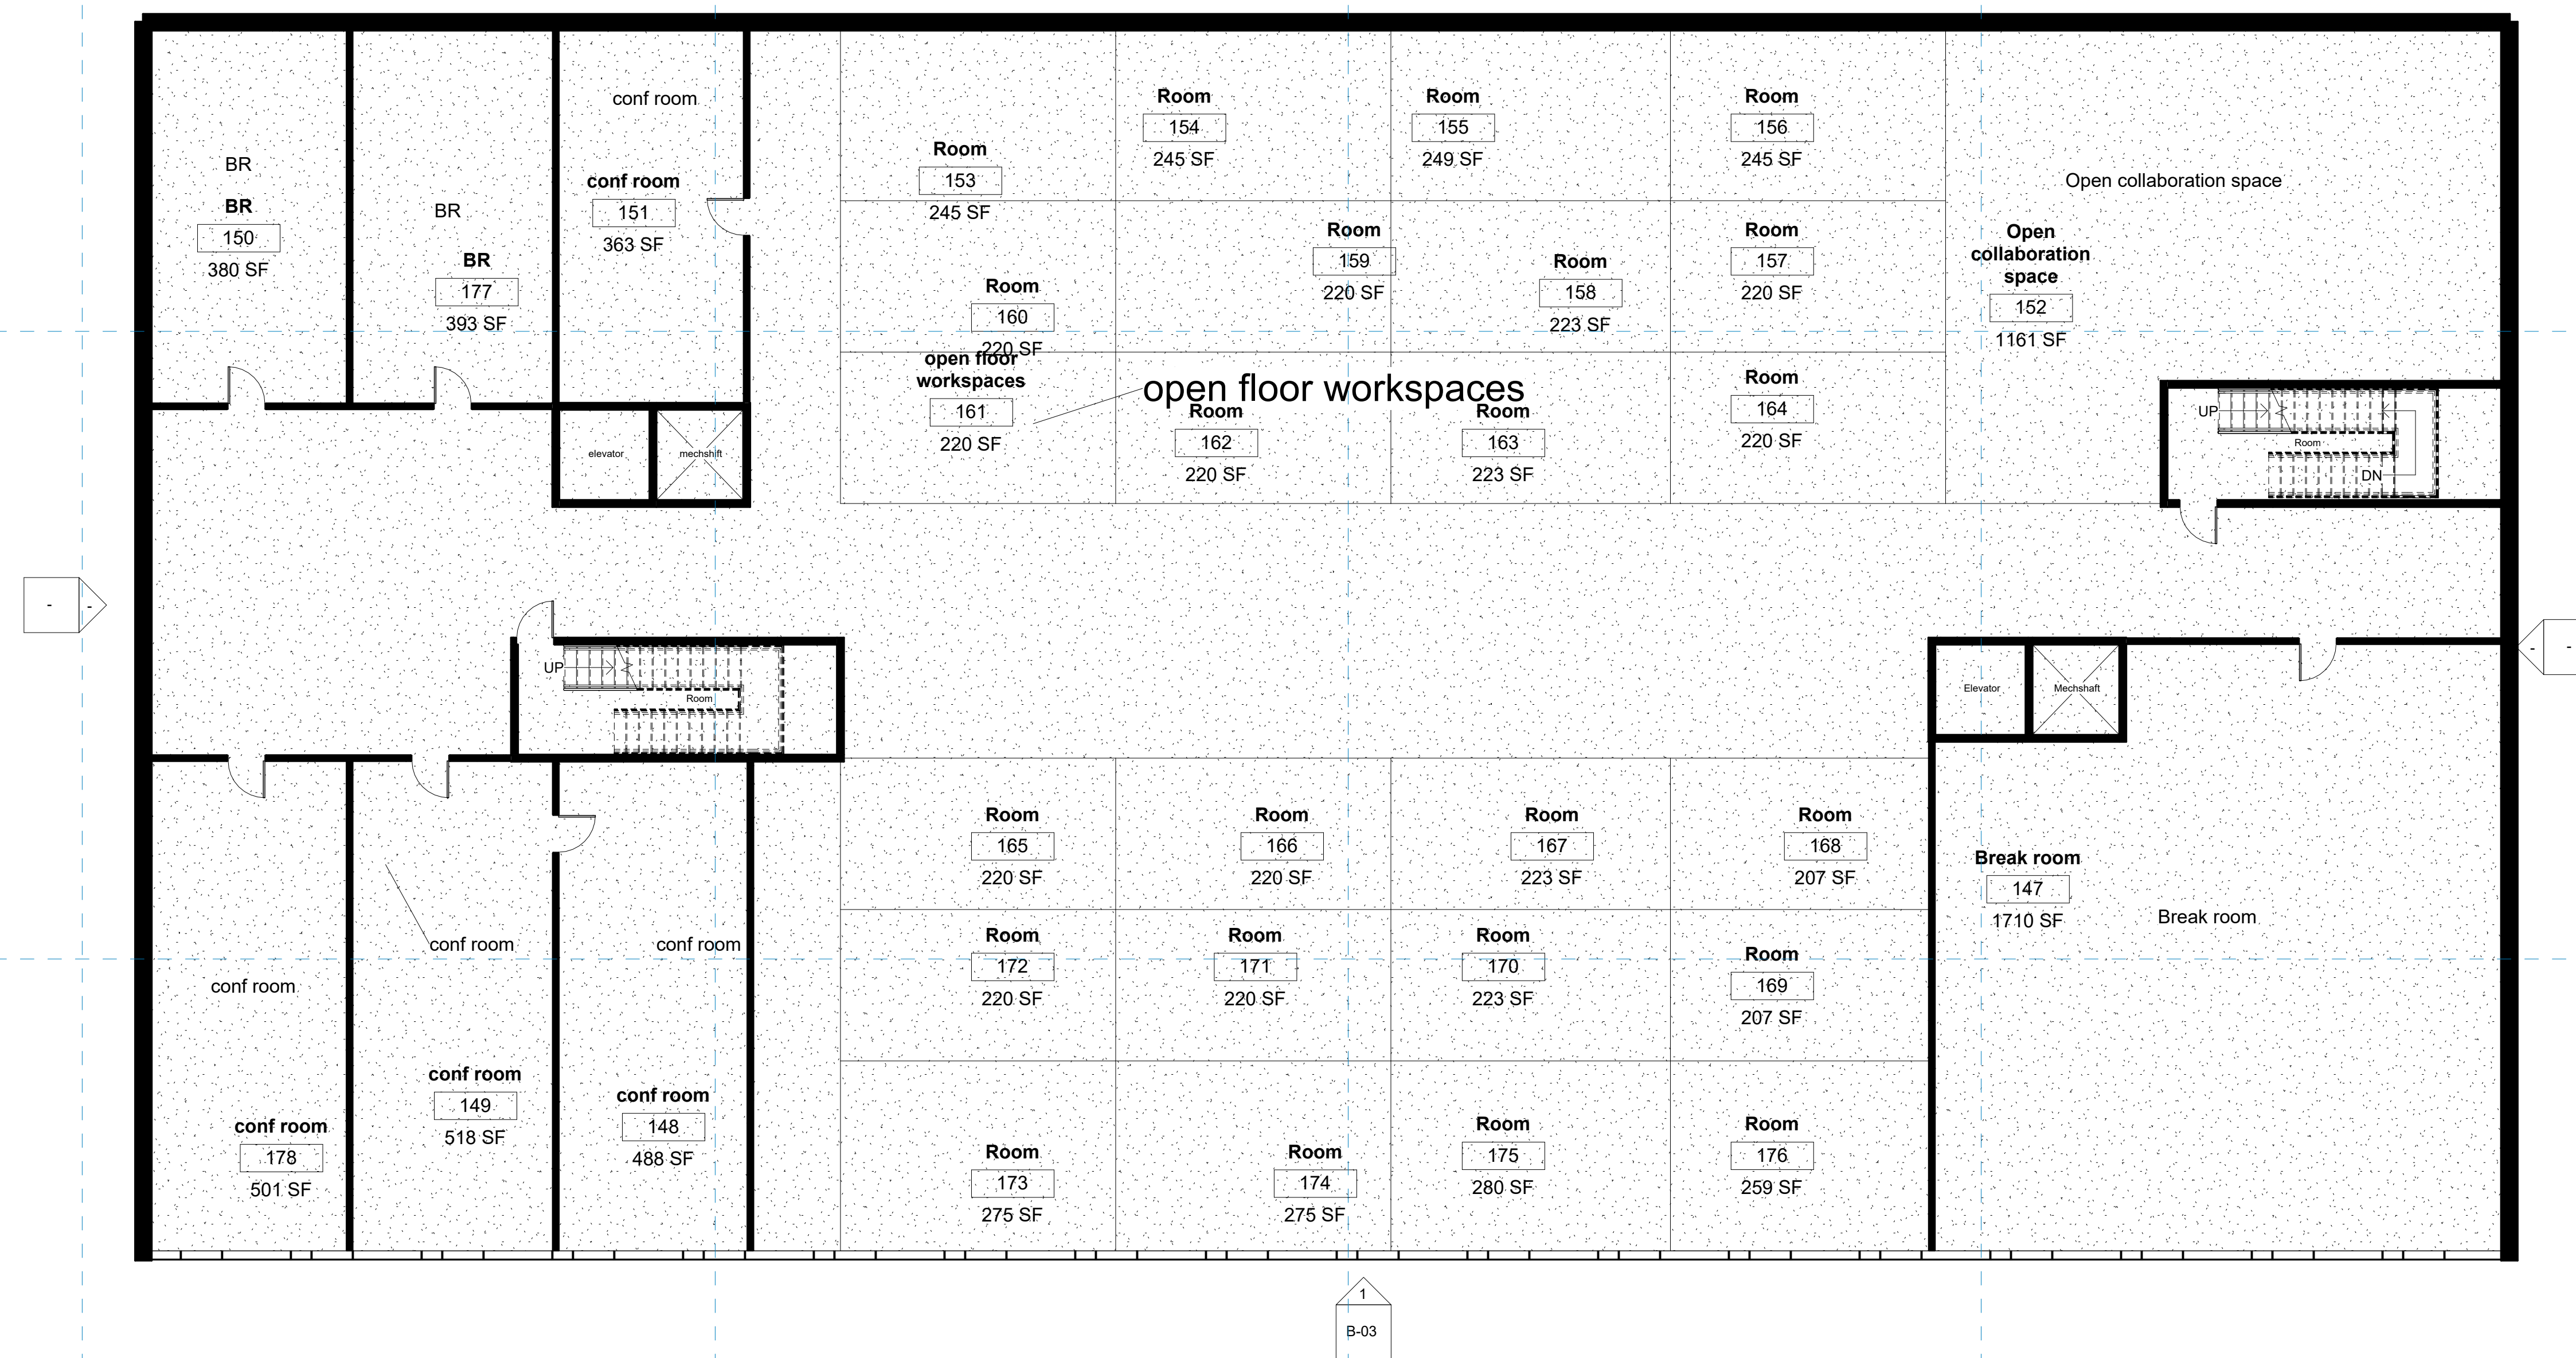

1 BLDG1 Floor 0
1/8" = 1'-0"


1
B-03

10/19/2026 12:12:32 PM



Consultant
Address
Address
Address
Phone

Scale	$1/8" = 1'-0"$
-------	----------------

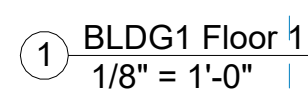

B01-G

B01-F

B01-E

B01-D

B01-C

B01-B

B01-A

B01-L08
283' - 7 1/8"

B01-L07
272' - 7 1/8"

B01-L06
261' - 7 1/8"

B01-L05
250' - 7 1/8"

B01-L04
239' - 7 1/8"

B01-L03
228' - 7 1/8"


B02-L02
221' - 9 5/32"

B01-L02
217' - 7 1/8"

B02-L01
206' - 9 5/32"

B02-L00
191' - 9 5/32"



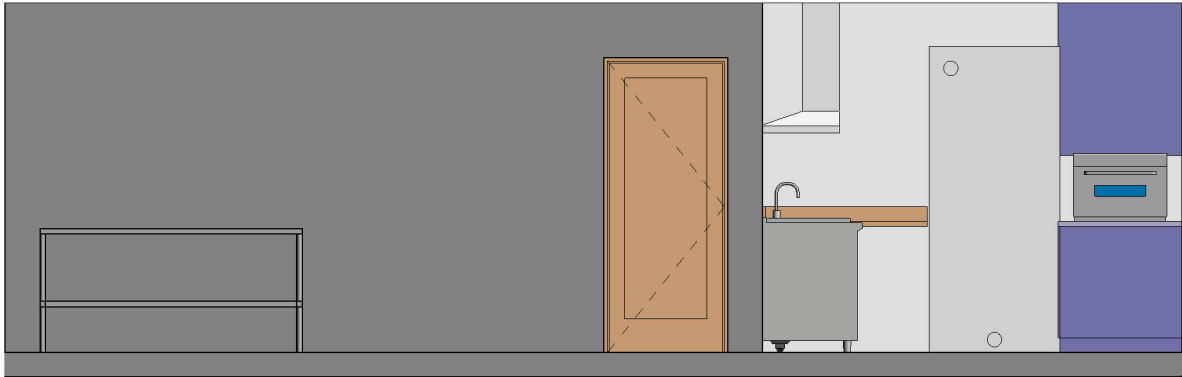





www.autodesk.com/revit

Consultant
Address
Address
Address
Phone

Consultant
Address
Address
Address
Phone

Consultant
Address
Address
Address
Phone

Consultant
Address
Address
Address
Phone

Consultant
Address
Address
Address
Phone

[illegible]

Owner


CEE120A

BLDG1 Floor1 3bd

Project Number	Project Number
Date	Issue Date
Drawn By	Author
Checked By	Checker

A-01-112

Scale	1/4" = 1'-0"
-------	--------------

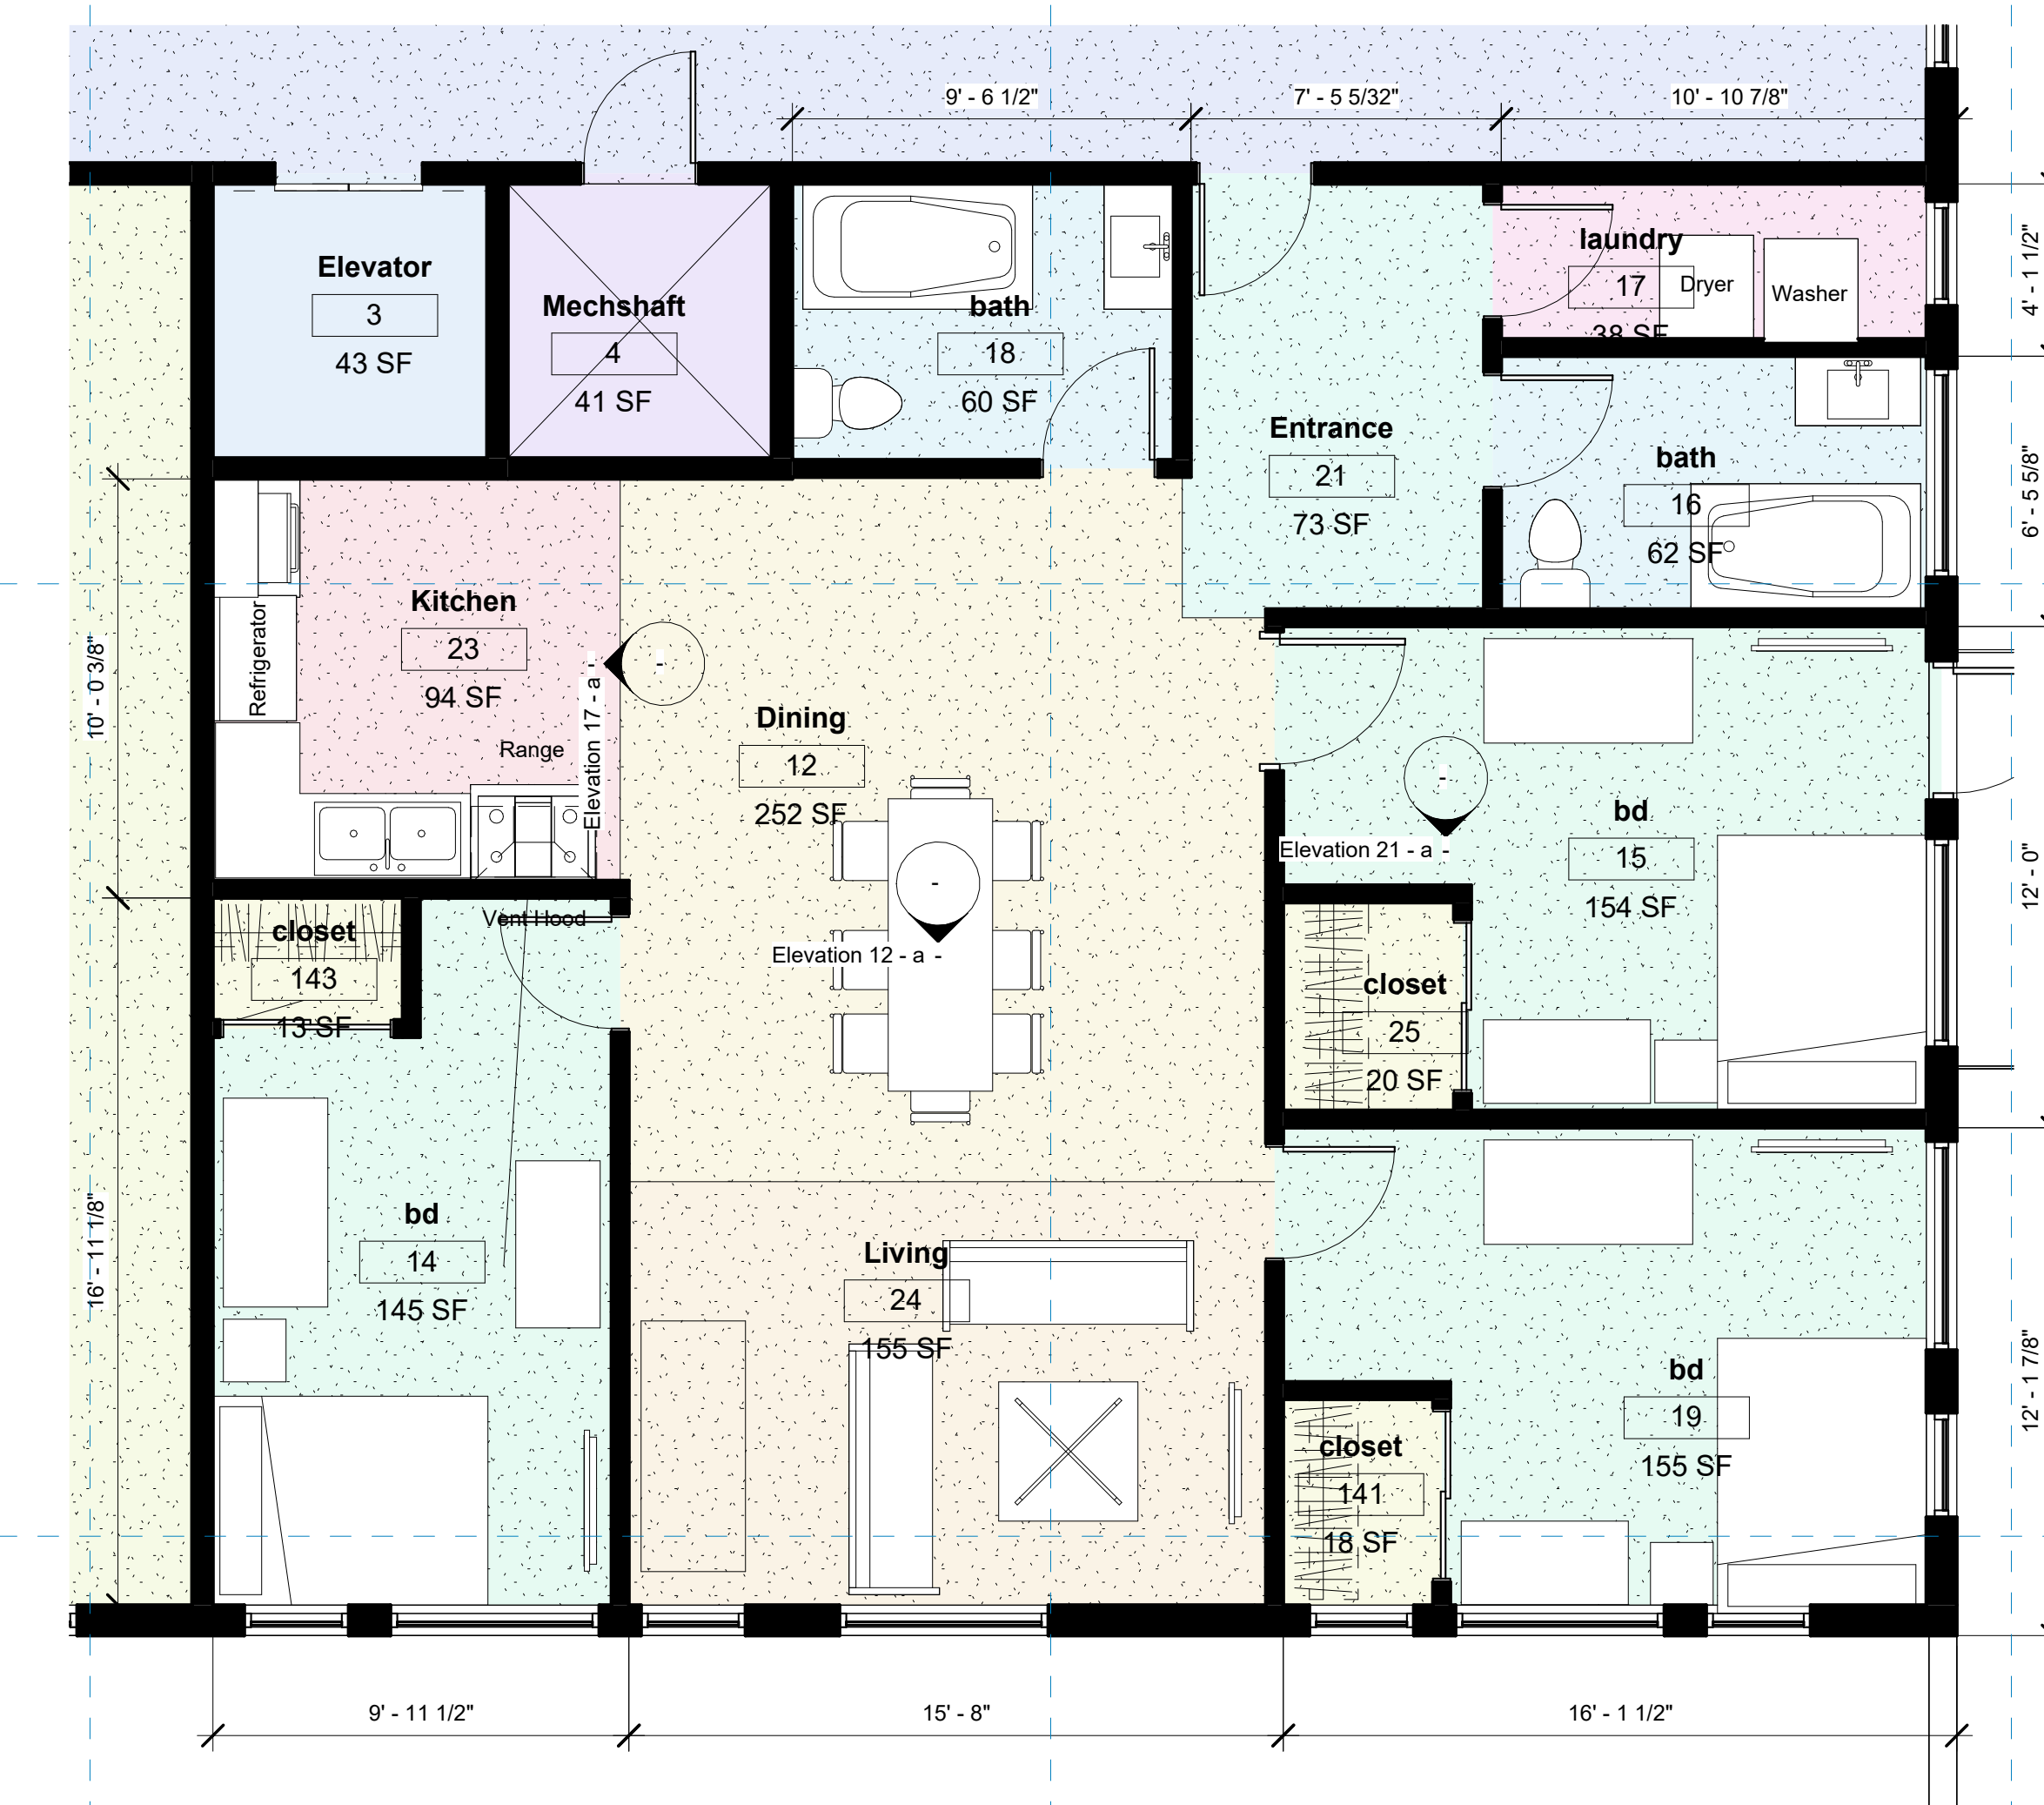

1 BLDG1 Floor 1 - Callout 1
1/4" = 1'-0"



www.autodesk.com/revit

Consultant
Address
Address
Address
Phone

Consultant
Address
Address
Address
Phone

Consultant
Address
Address
Address
Phone

Consultant
Address
Address
Address
Phone

Consultant
Address
Address
Address
Phone

[illegible]

Owner

CEE120A

Room Schedule

A-01-Rooms	
Project Number	Project Number
Date	Issue Date
Drawn By	Author
Checked By	Checker

Scale

Room Schedule - Area									
Name	Level	Number	Floor Finish	Base Finish	Wall Finish	Ceiling Finish	Area	Occupancy factor	occupapnts

B01-L01									
1bd	B01-L01	101					647 SF	200	4
1bd	B01-L01	102					647 SF	200	4
1bd	B01-L01	105					663 SF	200	4
1bd	B01-L01	106					663 SF	200	4
2bd	B01-L01	104					828 SF	200	5
2bd	B01-L01	103					906 SF	200	5
2bd	B01-L01	107					1004 SF	200	6
2bd	B01-L01	111					1211 SF	200	7
2bd	B01-L01	108					1004 SF	200	6
Dining	B01-L01	12					252 SF	200	2
mechshaft	B01-L01	10					41 SF	300	1
mechshaft	B01-L01	26					41 SF	300	1
studio	B01-L01	109					663 SF	200	4
studio	B01-L01	110					663 SF	200	4
B01-L01: 14							9235 SF		57
Grand total: 14							9235 SF		57

Window Schedule				
Family and Type	Width	Height	Material	Count
Forma Window 1: Custom window e	9' - 4 13/32"	10' - 8 3/32"		2
Forma Window 1: Custom window sw	9' - 11 11/32"	10' - 6 13/16"		1
Forma Window 1: north	5' - 0"	6' - 0"		70
Forma Window 1: sw	5' - 0"	6' - 0"		133
Forma Window 1: Window 2'6" x 6'	2' - 6"	6' - 0"		83
Forma Window 1: Window 2'6" x 6' 2 east	2' - 6"	6' - 0"		34
Forma Window 1: Window 2'6" x 6' 2 sw	2' - 6"	6' - 0"		143
Forma Window 1: Window 5' x 6' 2 east	5' - 0"	6' - 0"		51
Grand total:				517

Door Schedule				
Family and Type	Height	Width	Level	Count
Door-Interior-Single-1_Panel-Wood	6' - 8"	2' - 8"	B01-L00	9
Door-Interior-Single-1_Panel-Wood	6' - 8"	2' - 8"	B02-L00	5
Door-Interior-Single-1_Panel-Wood	6' - 8"	2' - 8"	B01-L01	23
Door-Interior-Single-1_Panel-Wood	6' - 8"	2' - 8"	B02-L01	1
Door-Interior-Single-1_Panel-Wood	6' - 8"	2' - 8"	B01-L02	16
Door-Interior-Single-1_Panel-Wood	6' - 8"	2' - 8"	B01-L03	16
Door-Interior-Single-1_Panel-Wood	6' - 8"	2' - 8"	B01-L04	16
Door-Interior-Single-1_Panel-Wood	6' - 8"	2' - 8"	B01-L05	16
Door-Interior-Single-1_Panel-Wood	6' - 8"	2' - 8"	B01-L06	16
Door-Interior-Single-1_Panel-Wood	6' - 8"	2' - 8"	B01-L07	16
Door-Passage-Single-Full_Lite	7' - 0"	3' - 0"	B01-L01	3
Door-Passage-Single-Full_Lite	7' - 0"	3' - 0"	B01-L02	8
Door-Passage-Single-Full_Lite	7' - 0"	3' - 0"	B01-L03	14
Door-Passage-Single-Full_Lite	7' - 0"	3' - 0"	B01-L04	16
Door-Passage-Single-Full_Lite	7' - 0"	3' - 0"	B01-L05	16
Door-Passage-Single-Full_Lite	7' - 0"	3' - 0"	B01-L06	16
Door-Passage-Single-Full_Lite	7' - 0"	3' - 0"	B01-L07	16

Grand total: 223



www.autodesk.com/revit

Consultant
Address
Address
Address
Phone

Consultant
Address
Address
Address
Phone

Consultant
Address
Address
Address
Phone

Consultant
Address
Address
Address
Phone

Consultant
Address
Address
Address
Phone

[illegible]

Owner

CEE120A

Ceiling plan

Project Number	Project Number
Date	Issue Date
Drawn By	Author
Checked By	Checke
A-01-C	
Scale	1/8" = 1'-0"

10/19/2026 12:12:36 PM