




Consultant
Address
Address
Address
Phone

Scale	1/8" = 1'-0"
-------	--------------

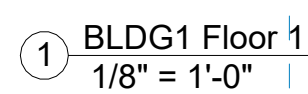



www.autodesk.com/revit


Consultant
Address
Address
Address
Phone

Consultant
Address
Address
Address
Phone

Consultant
Address
Address
Address
Phone

Consultant
Address
Address
Address
Phone

Consultant
Address
Address
Address
Phone

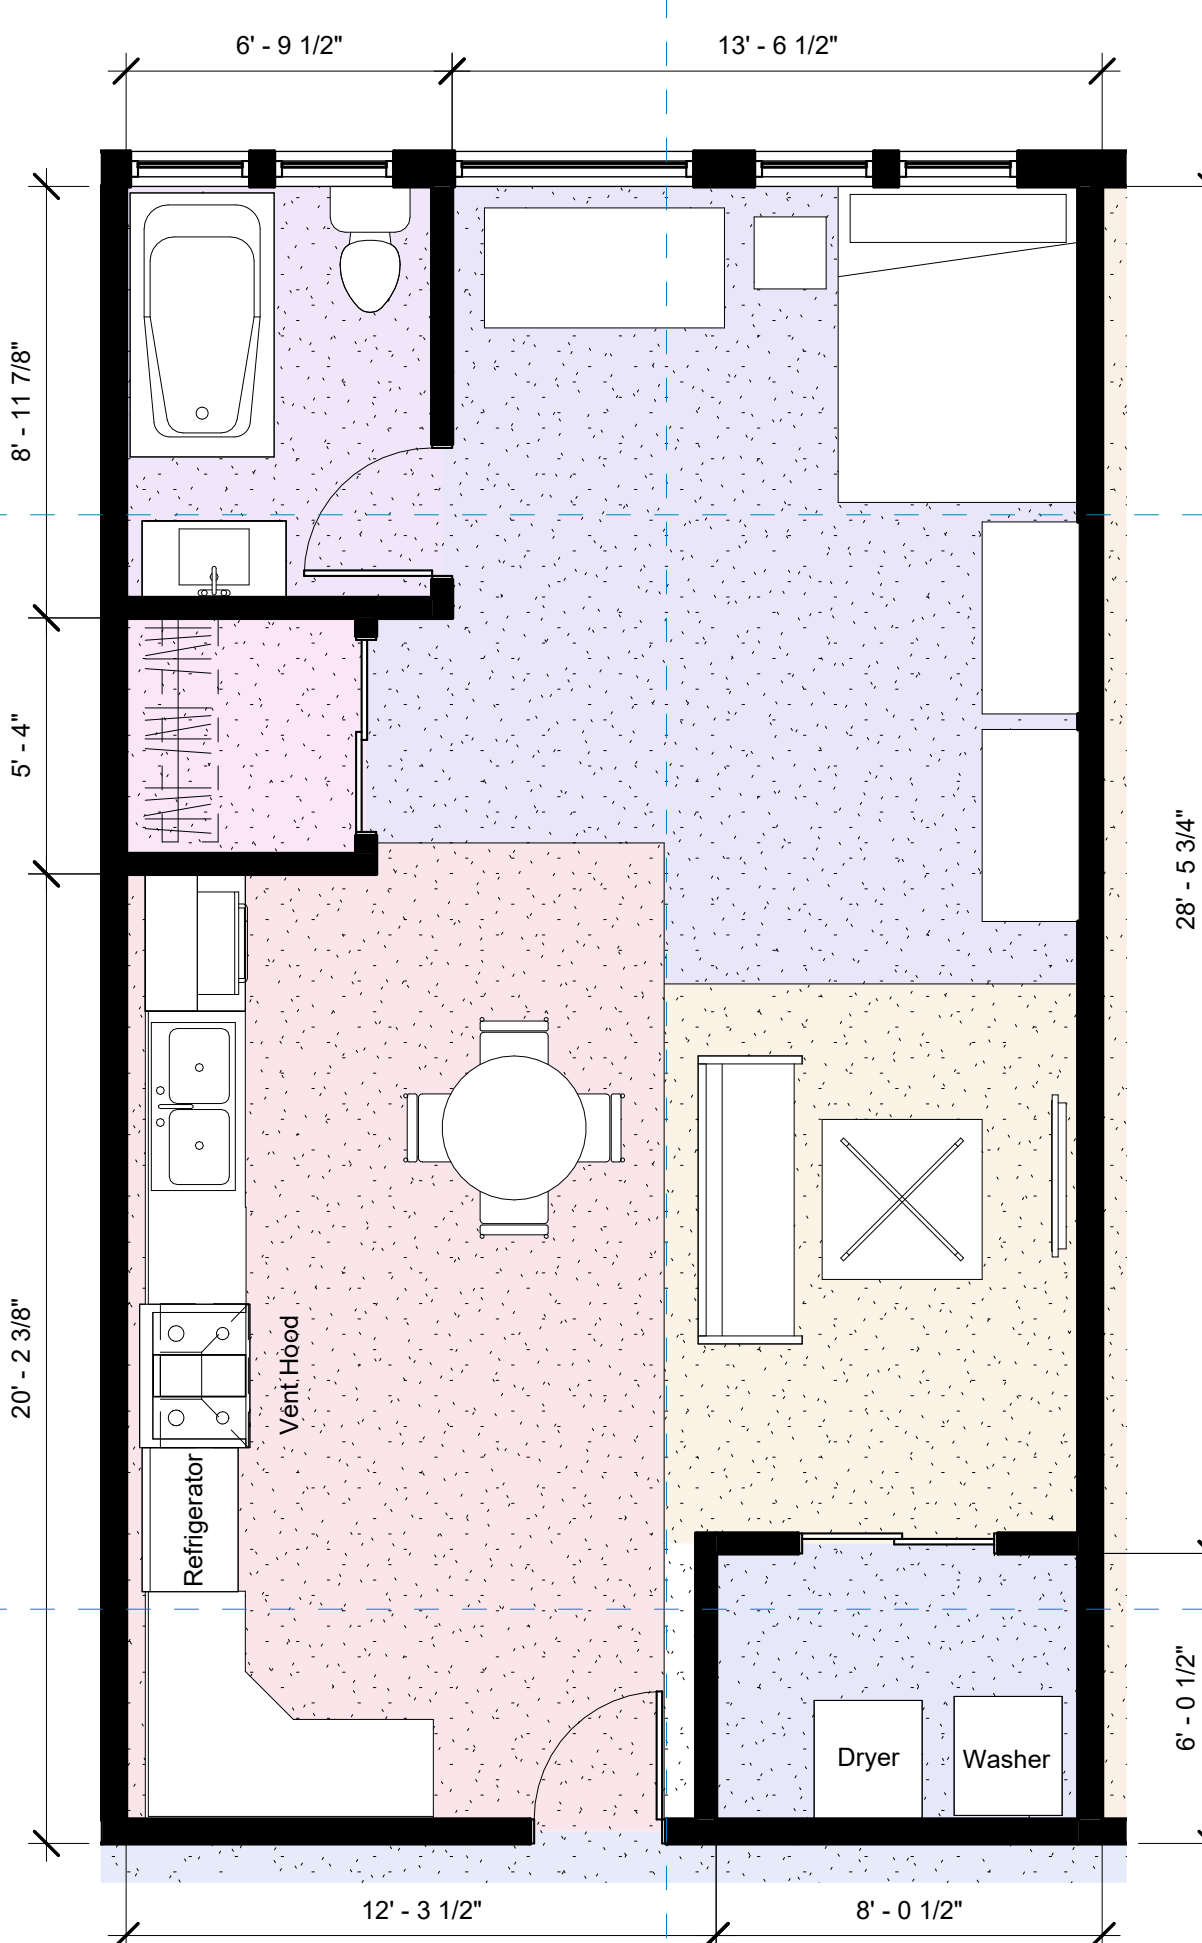

1 BLDG1 Floor 1 - Callout 2
1/4" = 1'-0"

[illegible]

Owner

CEE120A

Studio

Project Number	Project Number
----------------	----------------

Date	Issue Date
------	------------

Drawn By	Author
----------	--------

Checked By	Checke
------------	--------

A-01-109

Scale	1/4" = 1'-0"
-------	--------------